



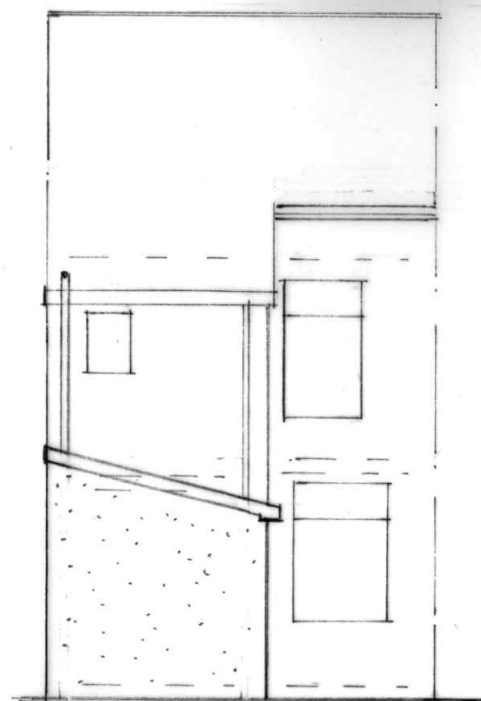

REAR ELEVATION
(PROPOSED)

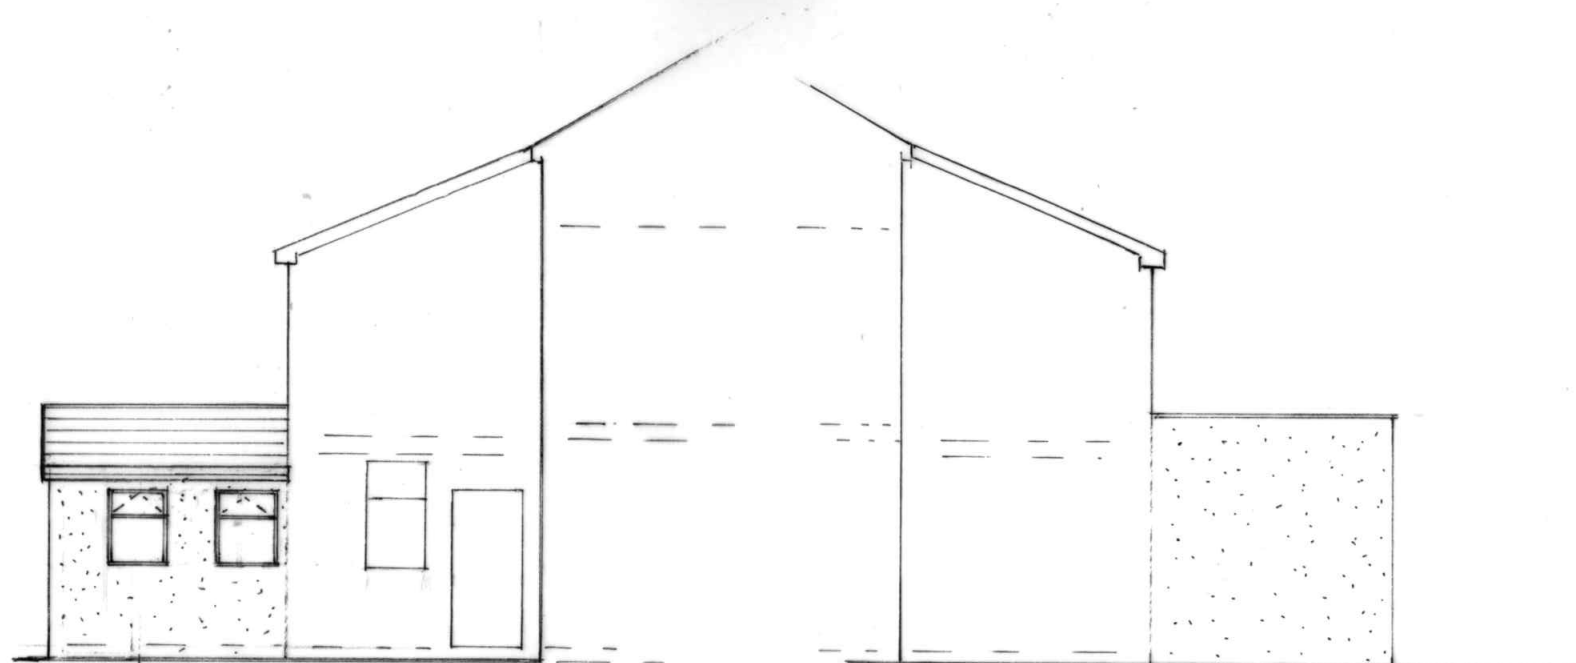


SIDE ELEVATION
(PROPOSED)

SIDE ELEVATION
(PROPOSED)



GROUND FLOOR PLAN
(PROPOSED)

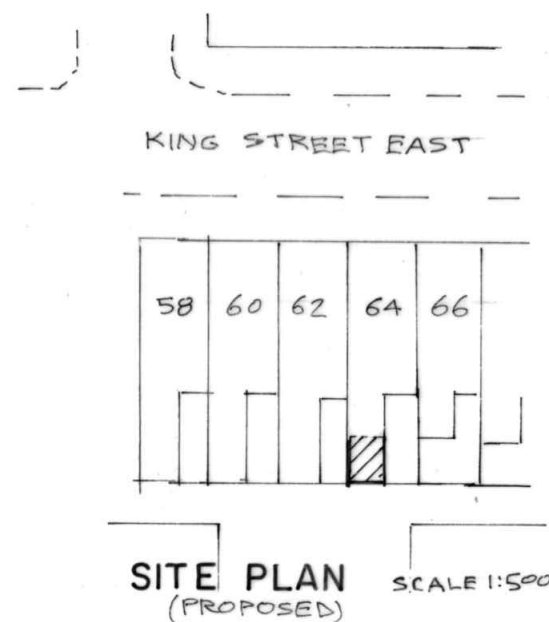

SITE PLAN
(PROPOSED)

SCALE 1:500

BUILDING DESIGN SERVICES M. FAROOQ 418 Bury Road Rochdale OL11 5EU. Tel: 01706 712231 Mob: 07967605763		
PROPOSED SINGLE STOREY REAR EXTENSION AT 64 KING STREET EAST ROCHDALE OL11 3ST		
for: Miss RUKHSANA KHATOON		
Plan	Scale 1:100	2330/2
Elevation	Scale 1:100	