

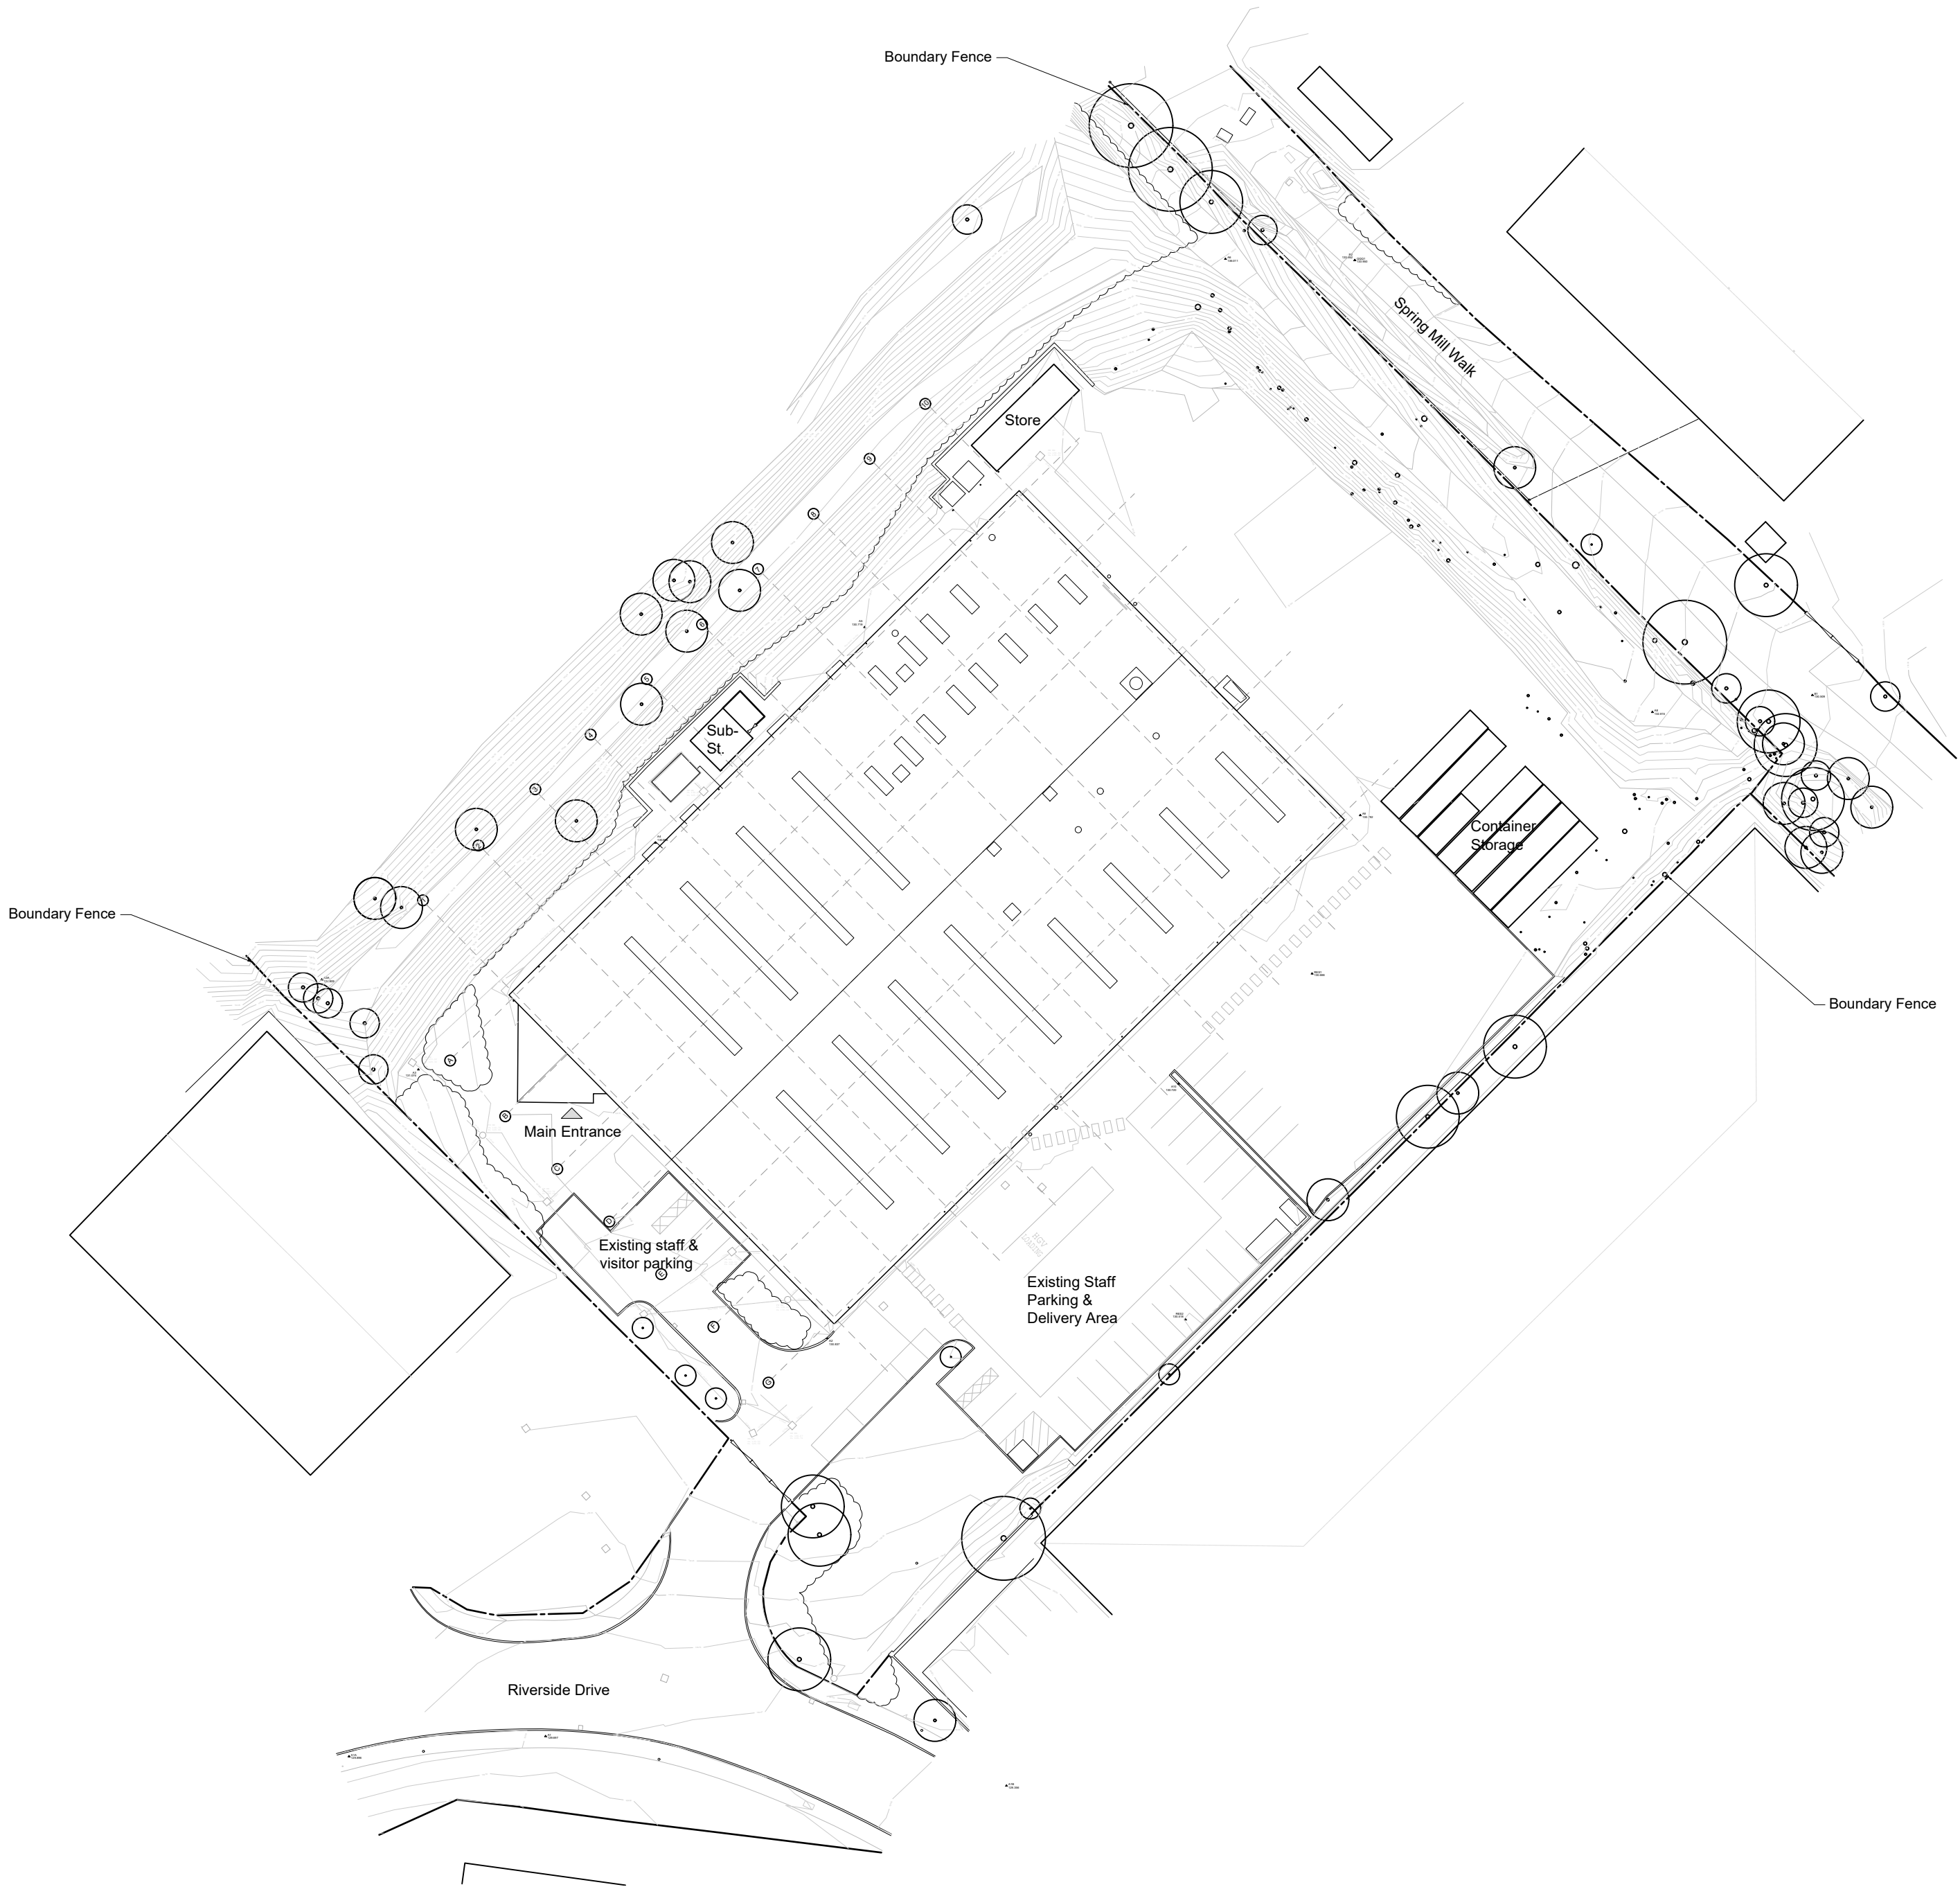


INB	Do not scale off this drawing. All dimensions to be checked on site prior to manufacture and construction. This drawing is the property of JH. Architects and should not be reproduced without permission. All discrepancies to be brought to the attention of the architect immediately. This drawing to be read in conjunction with the specification / bill of quantities and related drawings.		
REVISION			
-	FIRST ISSUE	18.03.25	SZ
A	GENERAL UPDATE	27.03.25	DG
B	GENERAL AMENDMENTS	07.04.25	DG

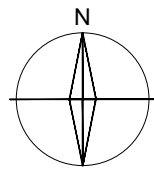

EXISTING SITE PLAN
SCALE 1:500

 

CLIENT	FOTHERGILL COATED FABRICS		
PROJECT	SMALLBRIDGE BUSINESS PARK RIVERSIDE DRIVE, ROCHDALE OL16 2SH		
TITLE	EXISTING SITE PLAN WITH ROOF PLAN		
JOB NO.	X141		
DWG NO.	X141-EX-AS1.01 - Rev.B		
SCALE	1:500 @ A2		
DRAWN	SZ		

46 MANCHESTER ROAD
CHORLTON
MANCHESTER
M21 9PH

info@justharchitects.co.uk
T +44(0)161 237 5500

JH.A

RIBA
Chartered Practice

arb Architects
Registration
Board