




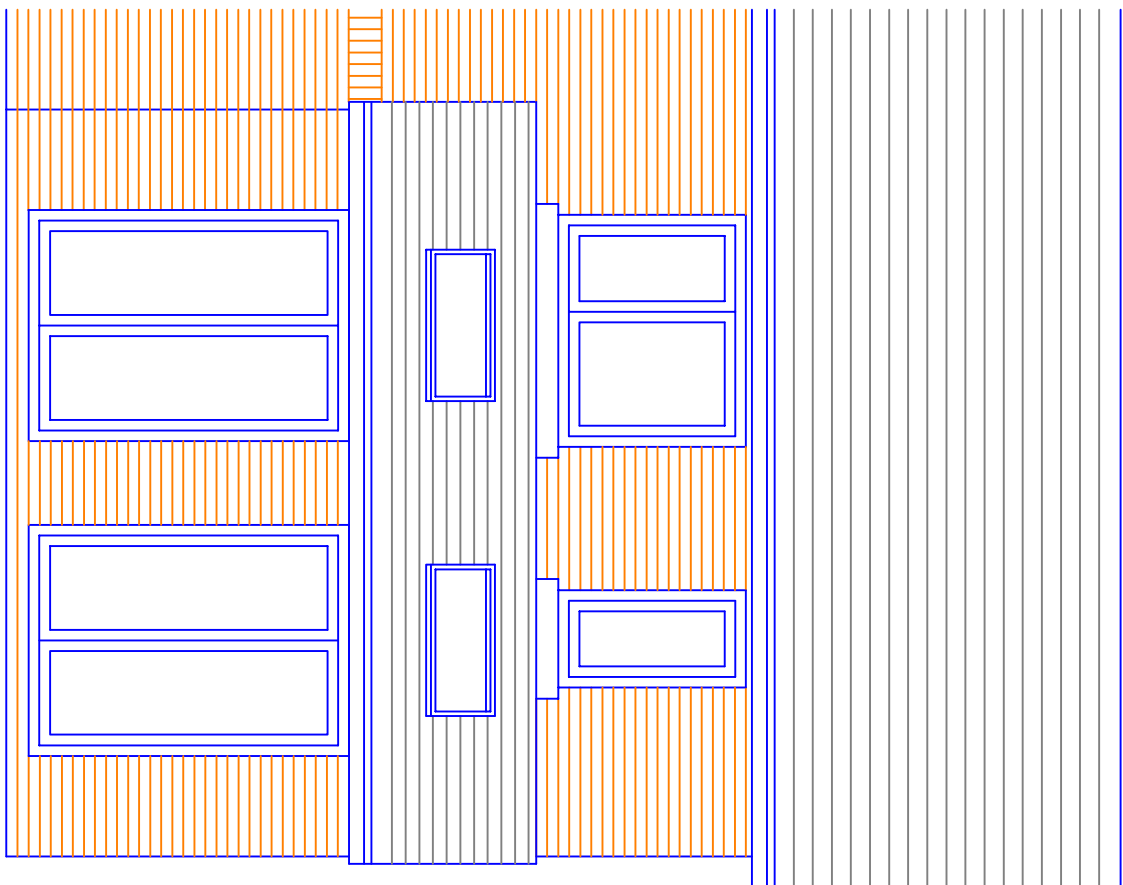


Proposed Rear Elevation

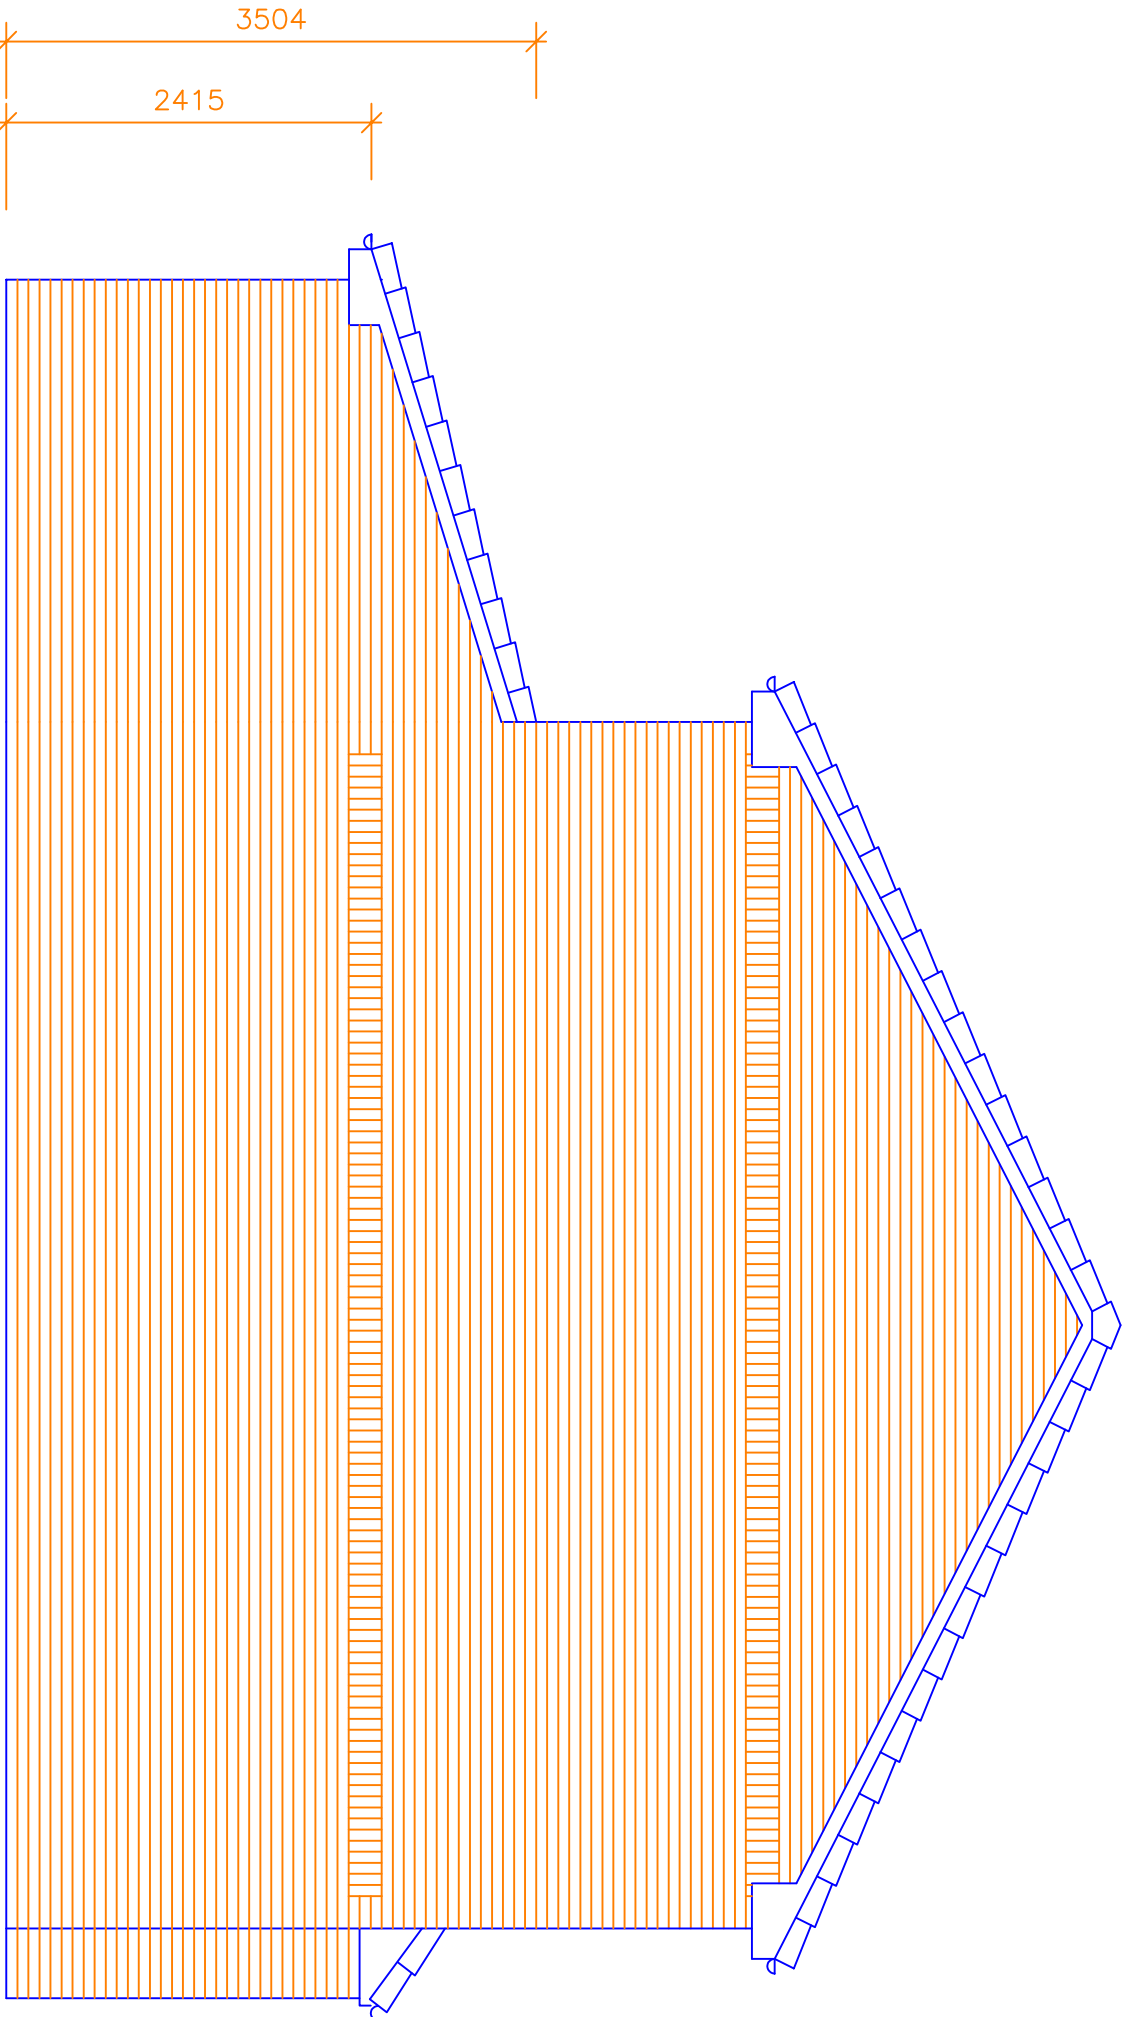


Proposed Side Elevation

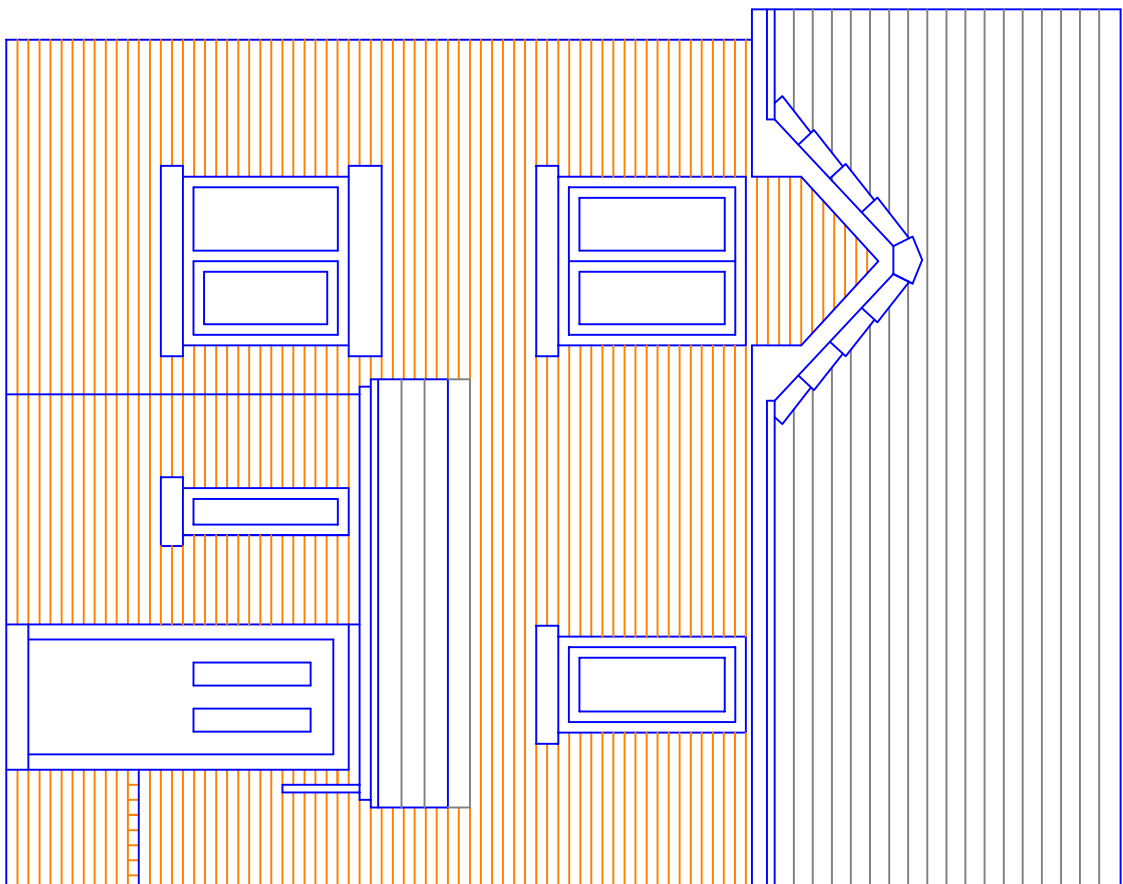

Proposed Front Elevation

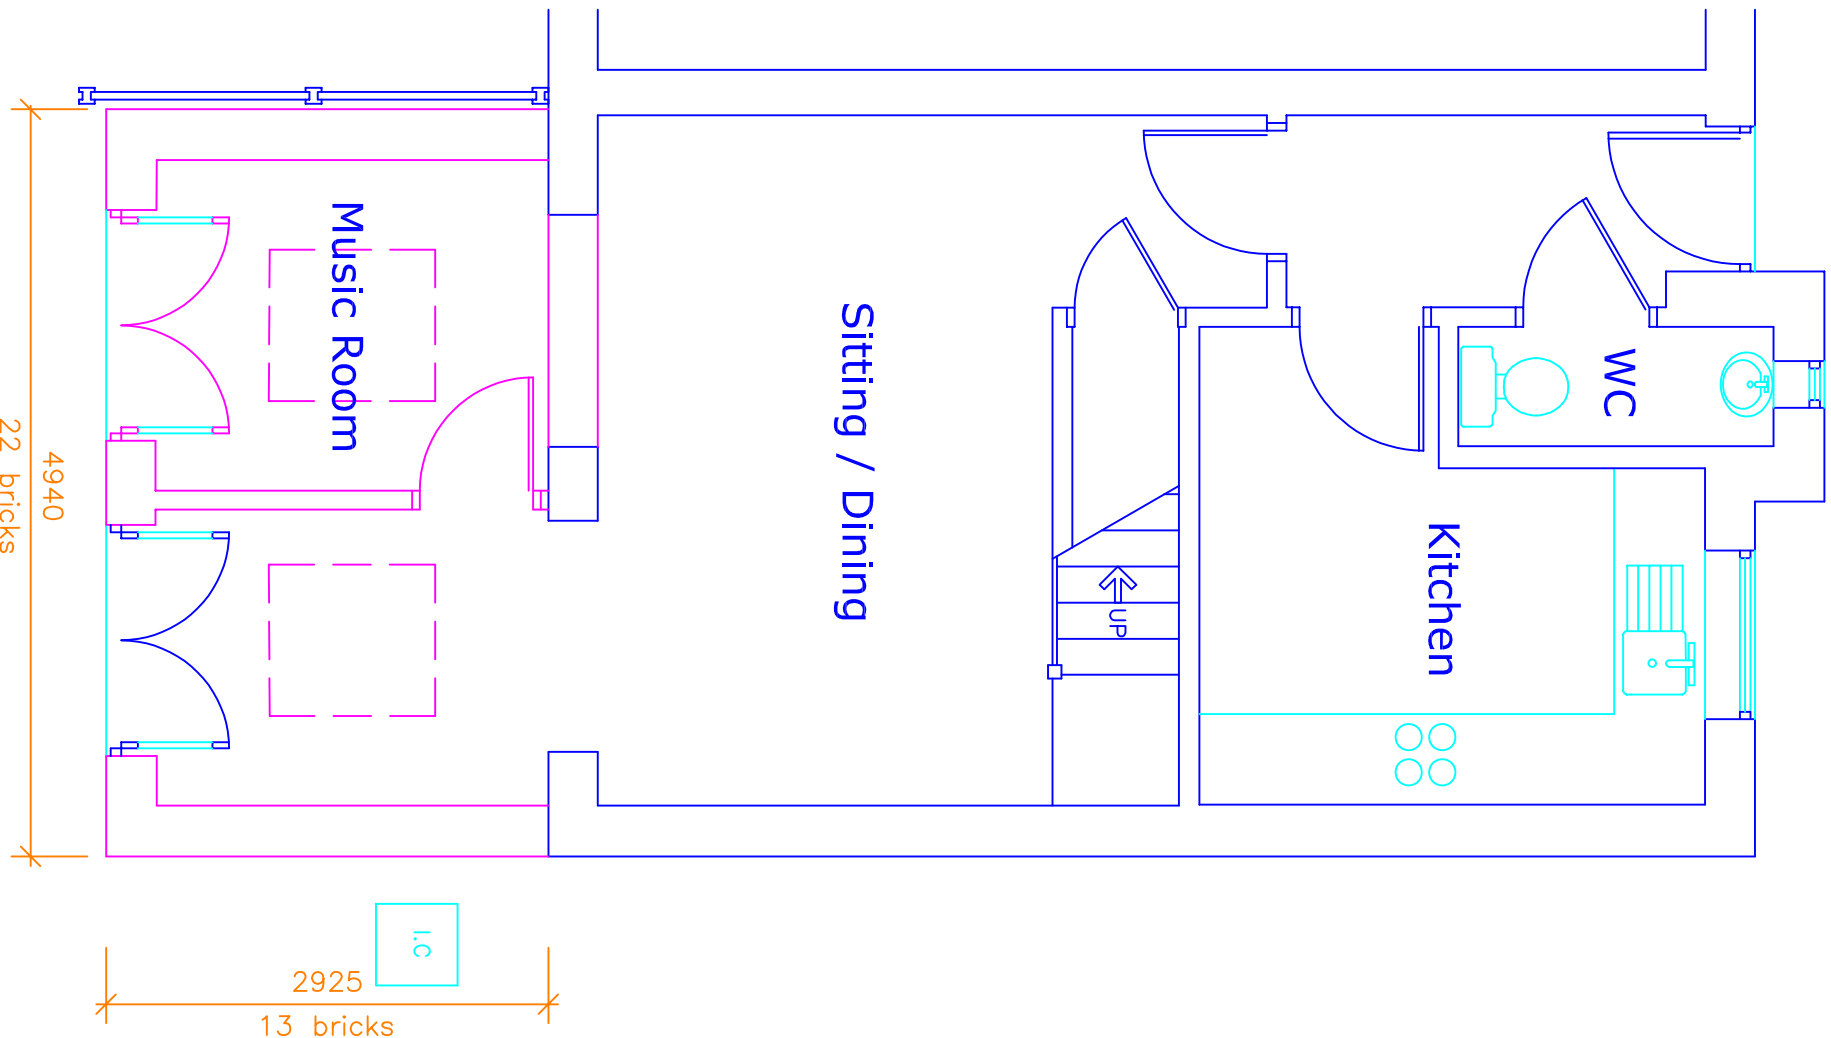

Proposed Ground Floor Plan

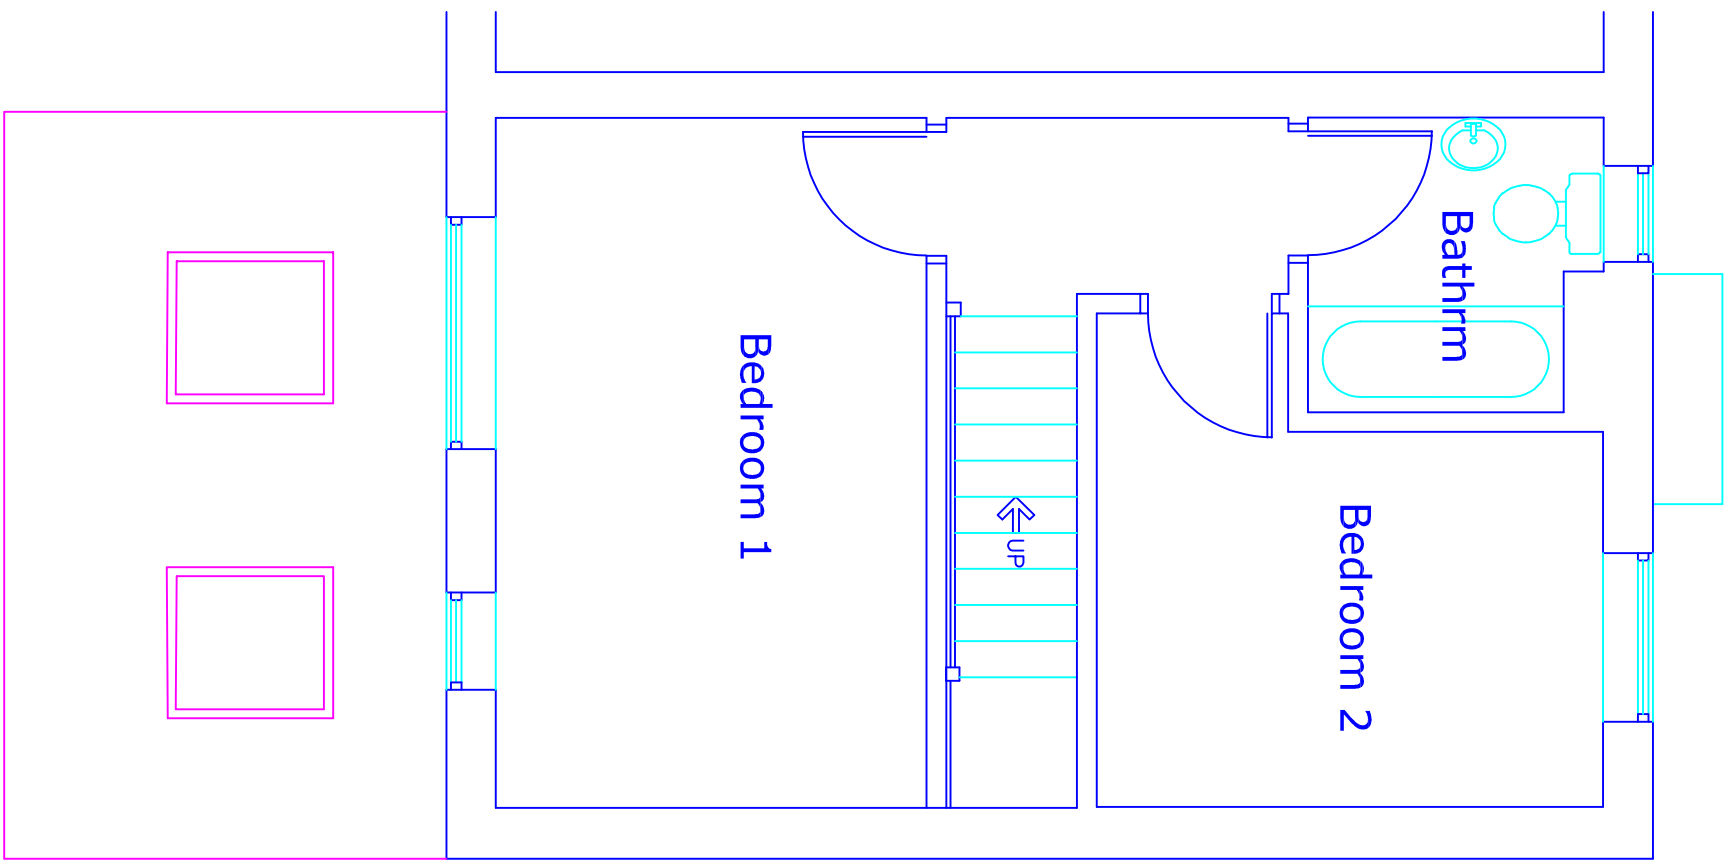

Proposed First Floor Plan

This drawing and design concept is the property of PPV design. It should not be reproduced without written permission

2 Helmshore Road, Holcombe Village
Ramsbottom, Lancashire BL8 4PA
Gary Dearden (BA(Hons)) DipArch RIBA
gdm@ppv-design.co.uk www.ppv-design.co.uk
T: 0706 622751 M: 0712 669482

0123m

38 Holland Street
Heywood
OL10 4JZ

scale 1:50 at A1
July 2025

Proposed Plans
and Elevations

PPV design Ltd