




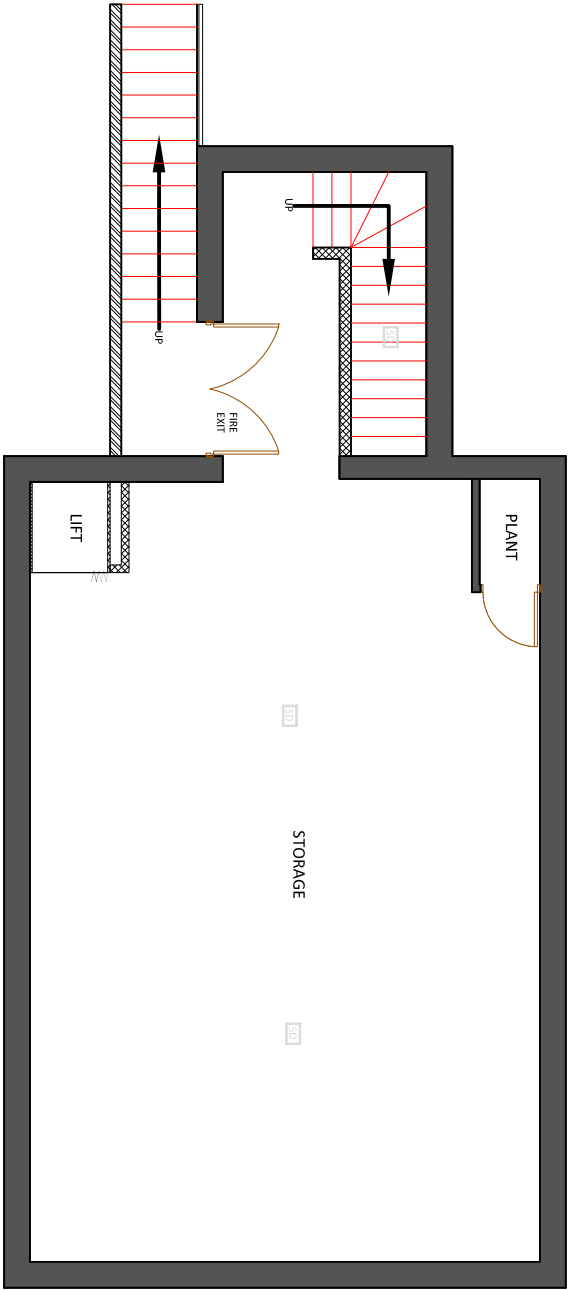


PROPOSED LOWER GROUND FLOOR PLAN SCALE 1:100

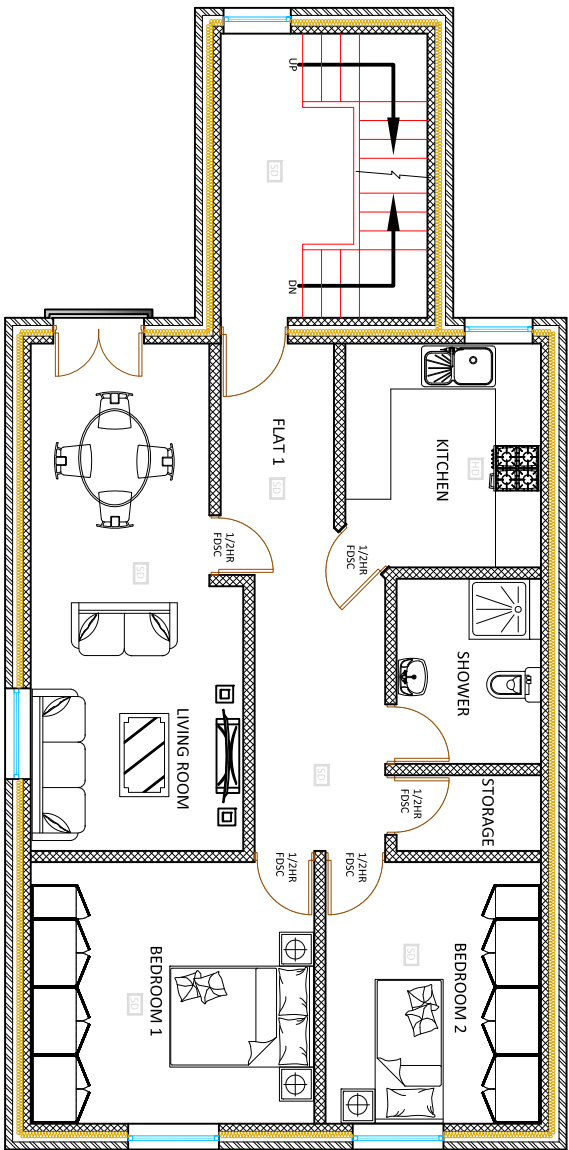


PROPOSED FIRST FLOOR PLAN SCALE 1:100

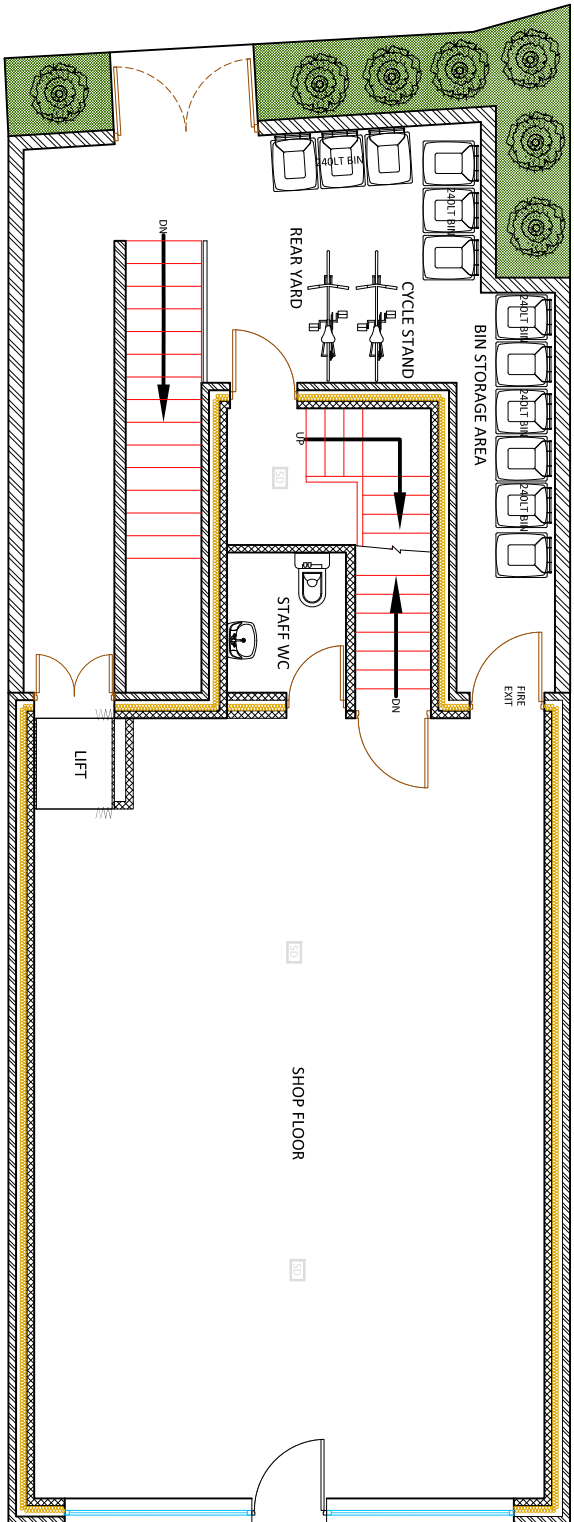


PROPOSED GROUND FLOOR PLAN SCALE 1:100

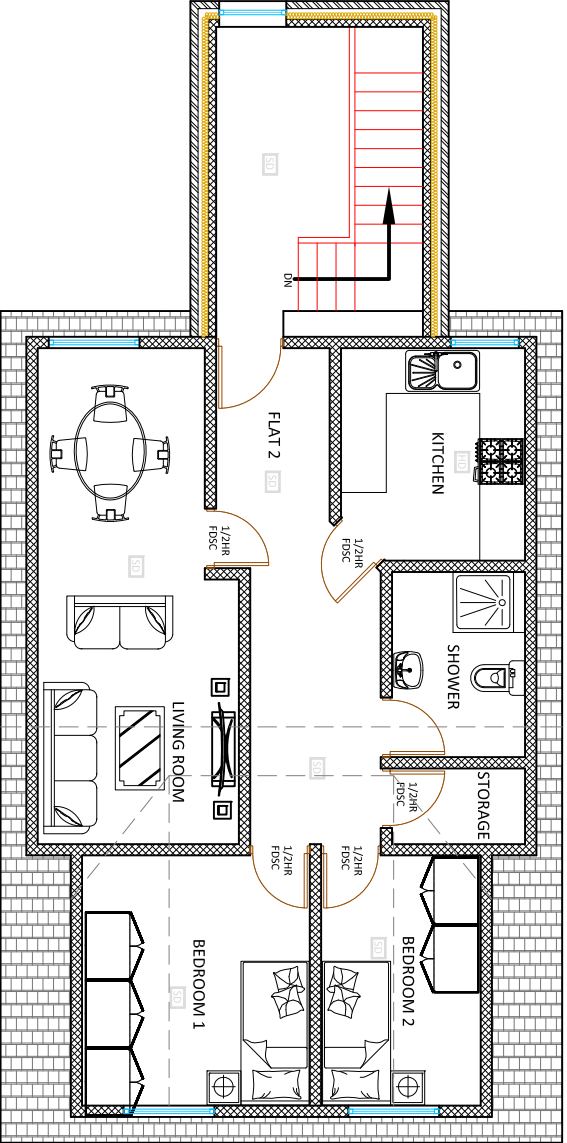

PROPOSED SECOND FLOOR PLAN SCALE 1:100

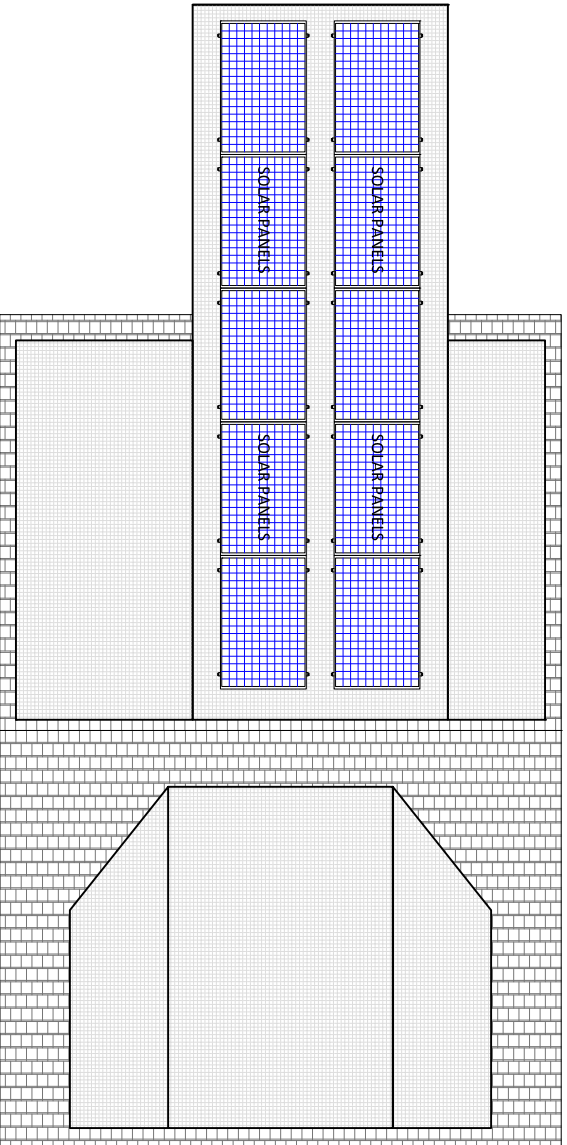

PROPOSED ROOF PLAN SCALE 1:100

 

REV	DATE	AMENDMENTS
1	2025-03-01	Initial Design
2	2025-03-15	Client Feedback
3	2025-03-25	Final Design
4	2025-04-01	Construction Documents
5	2025-04-15	Final Approval

CLIENT	MR SHAFQAT SIDDIQ
DRAWN BY	AK
DATE	MARCH 2025
SCALE	1:100 @ A3
PROJECT REF	00176
PROJECT STAT	PLANNING
DRAWING No	PROPOSED PLANS 01
TITLE:	PROPOSED 4 STOREY NEW BUILD RETAIL GROUND FLOOR WITH 2 2 BED SELF CONTAINED FLATS AT: LAND ADJACENT TO 135-137 WHITWORTH ROAD ROCKDALE OLL2 0RE

(Note: Dimensions should be placed upon dimensions which are scaled on the drawing - please see annotations.)
(THIS DRAWING IS COPYRIGHT & SHALL NOT BE REPRODUCED WITHOUT PERMISSION)

CORE ARCHITECTURAL STUDIO

E: core.as@hotmail.com
MOB: 0784956607