



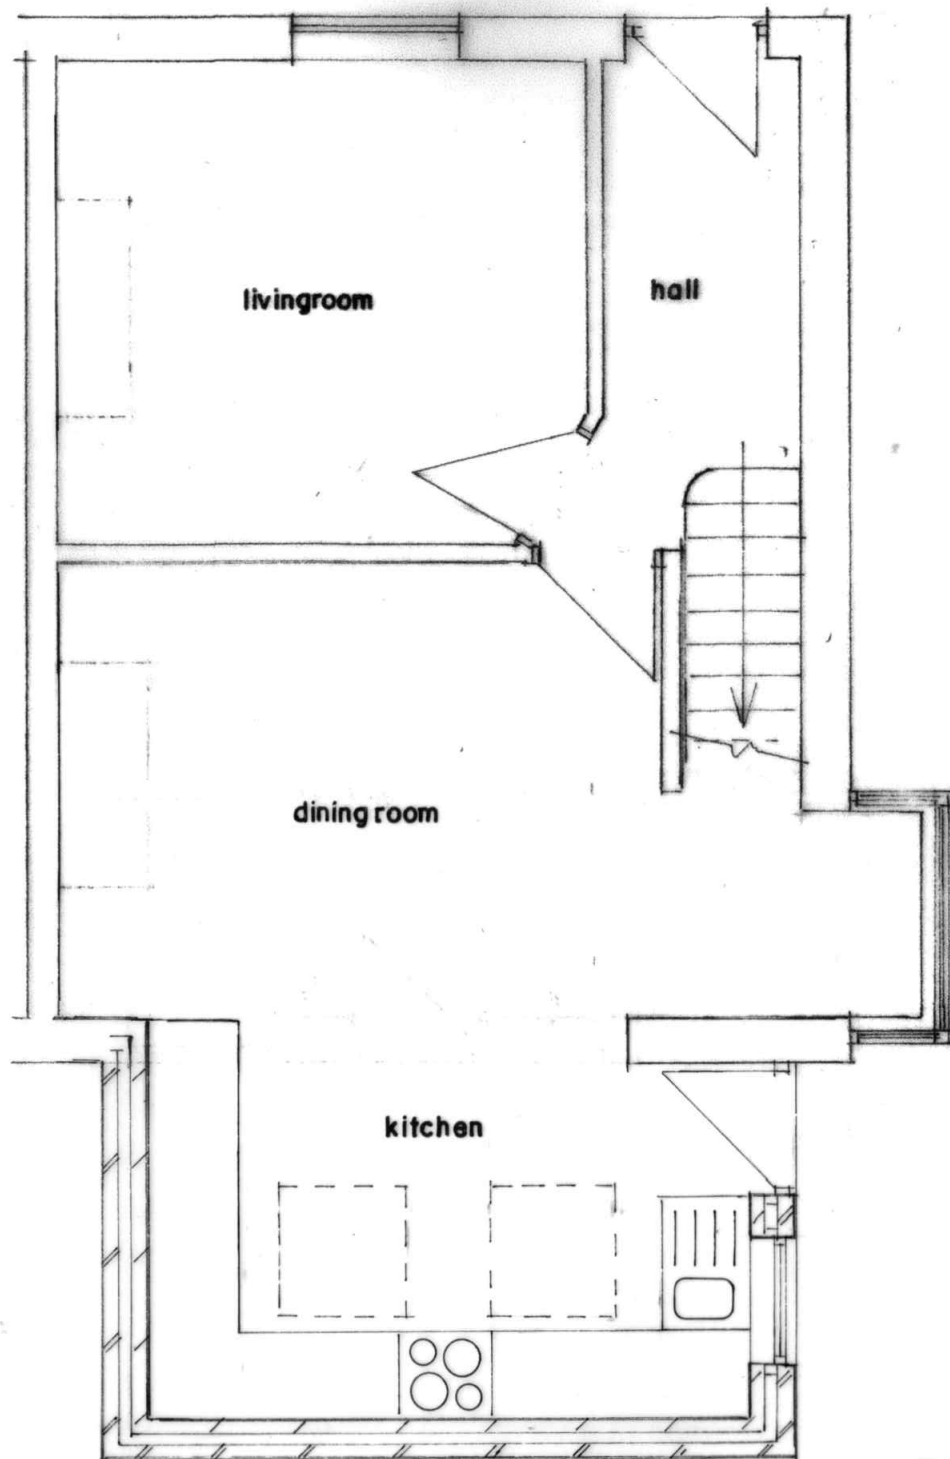

GROUND FLOOR PLAN
(PROPOSED)

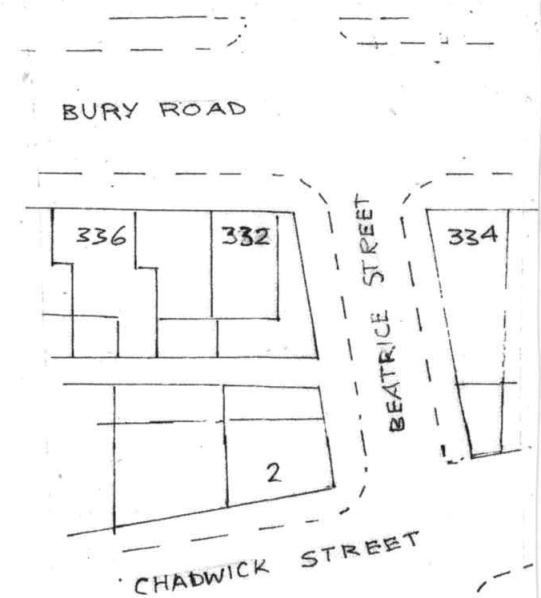

SITE PLAN SCALE 1:500
(EXISTING)

BUILDING DESIGN SERVICES M. FAROOQ 418 Bury Road Rochdale OL11 5EU. Tel: 01706 712231 Mob: 07967605763		
PROPOSED SINGLE STOREY REAR EXTENSION AT 332 BURY ROAD ROCHDALE OL11 4EE		
for: MR AZAR HUSSAIN		
Plan	Scale 1:50	2337/2