




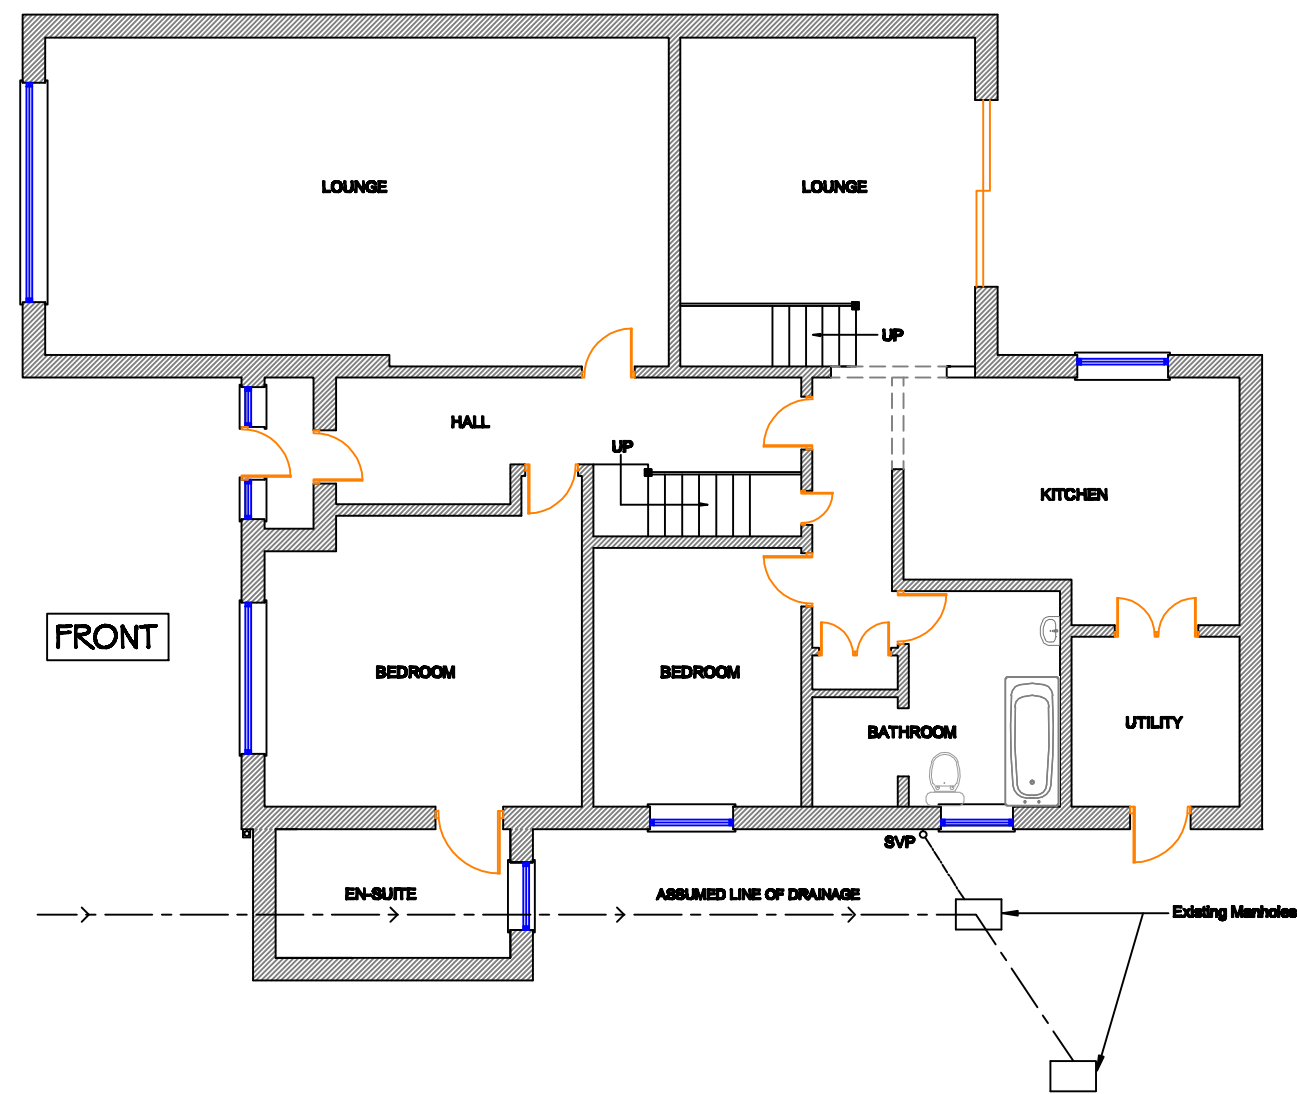

Existing Ground Floor Plan (1:100)

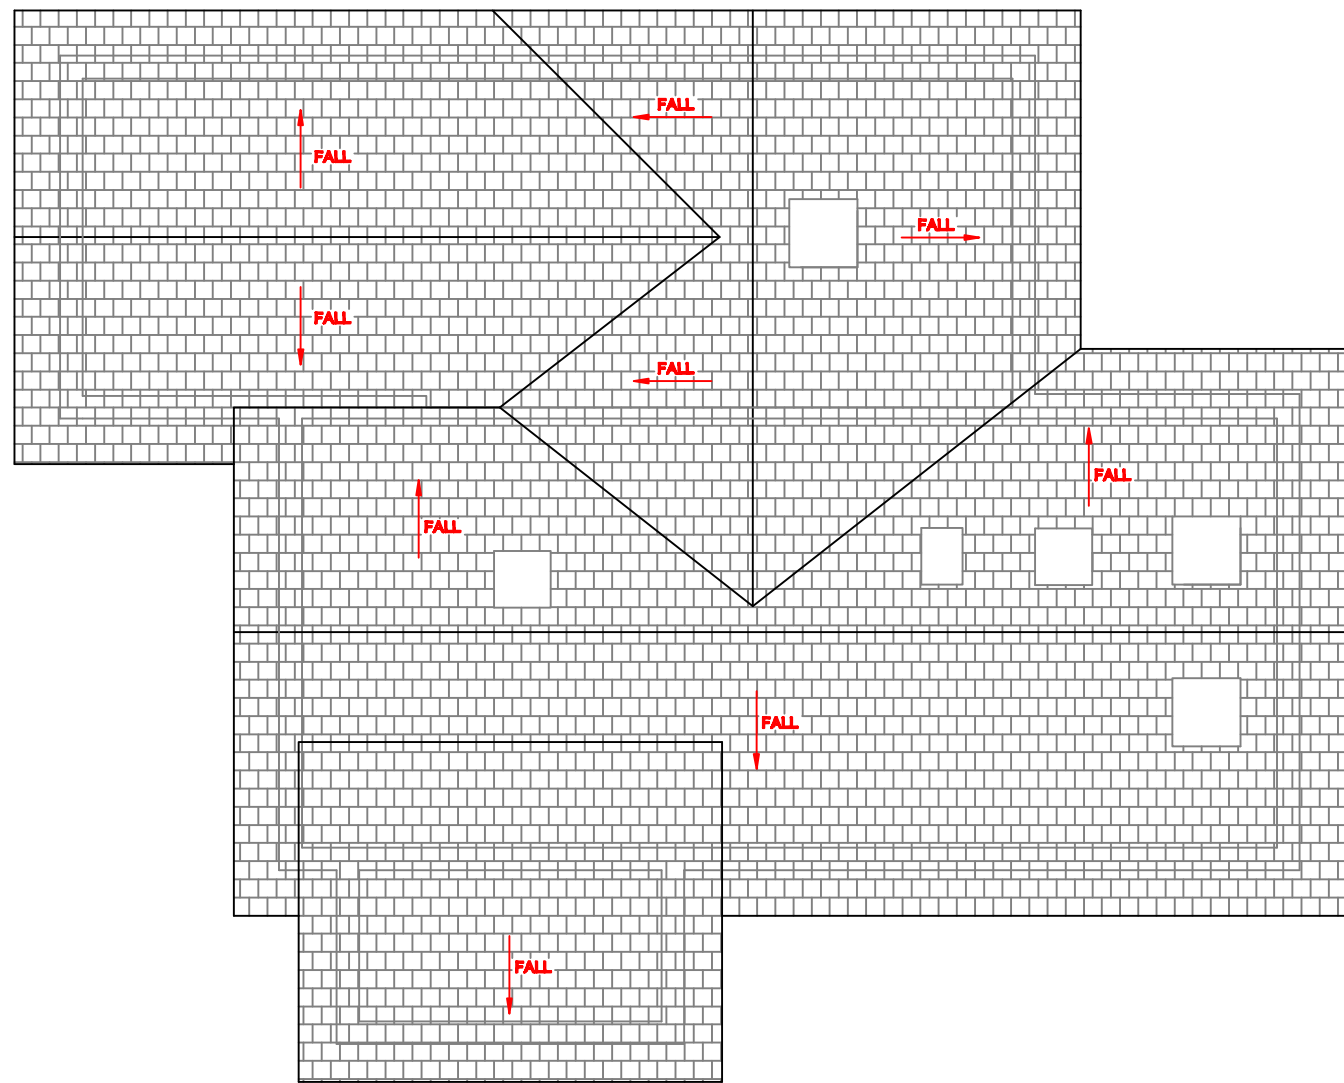


Existing Roof Plan (1:100)

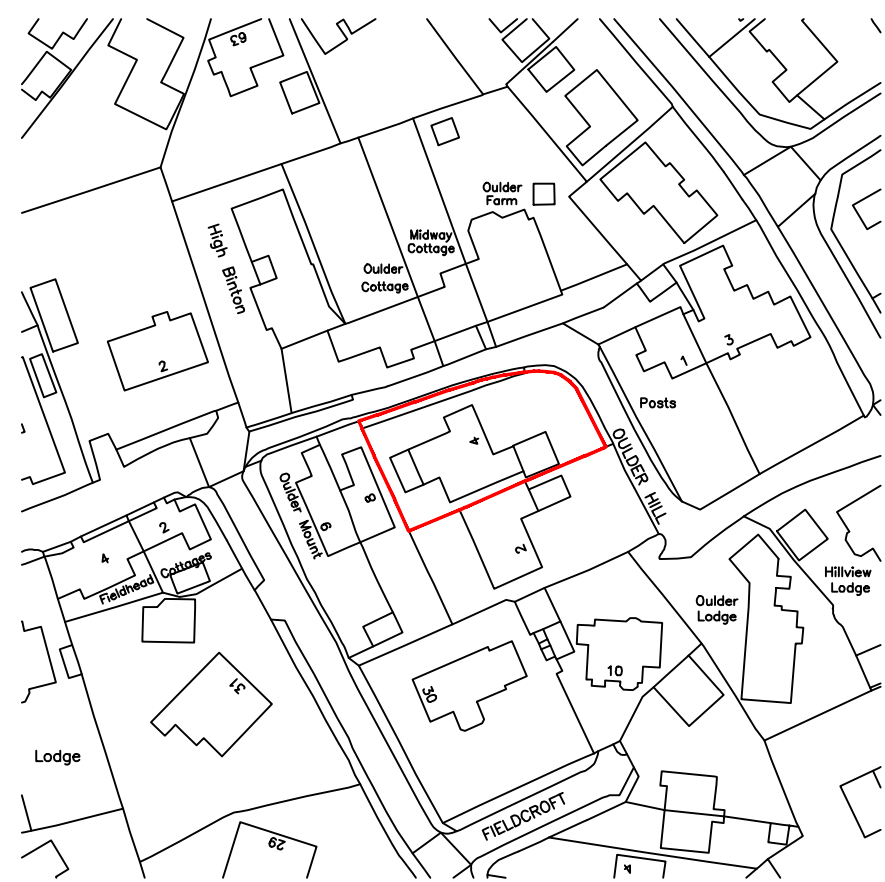


Location Plan (1:1250)




REFERENCE	
	EXISTING FACING BRICK
	EXISTING SLATE ROOF

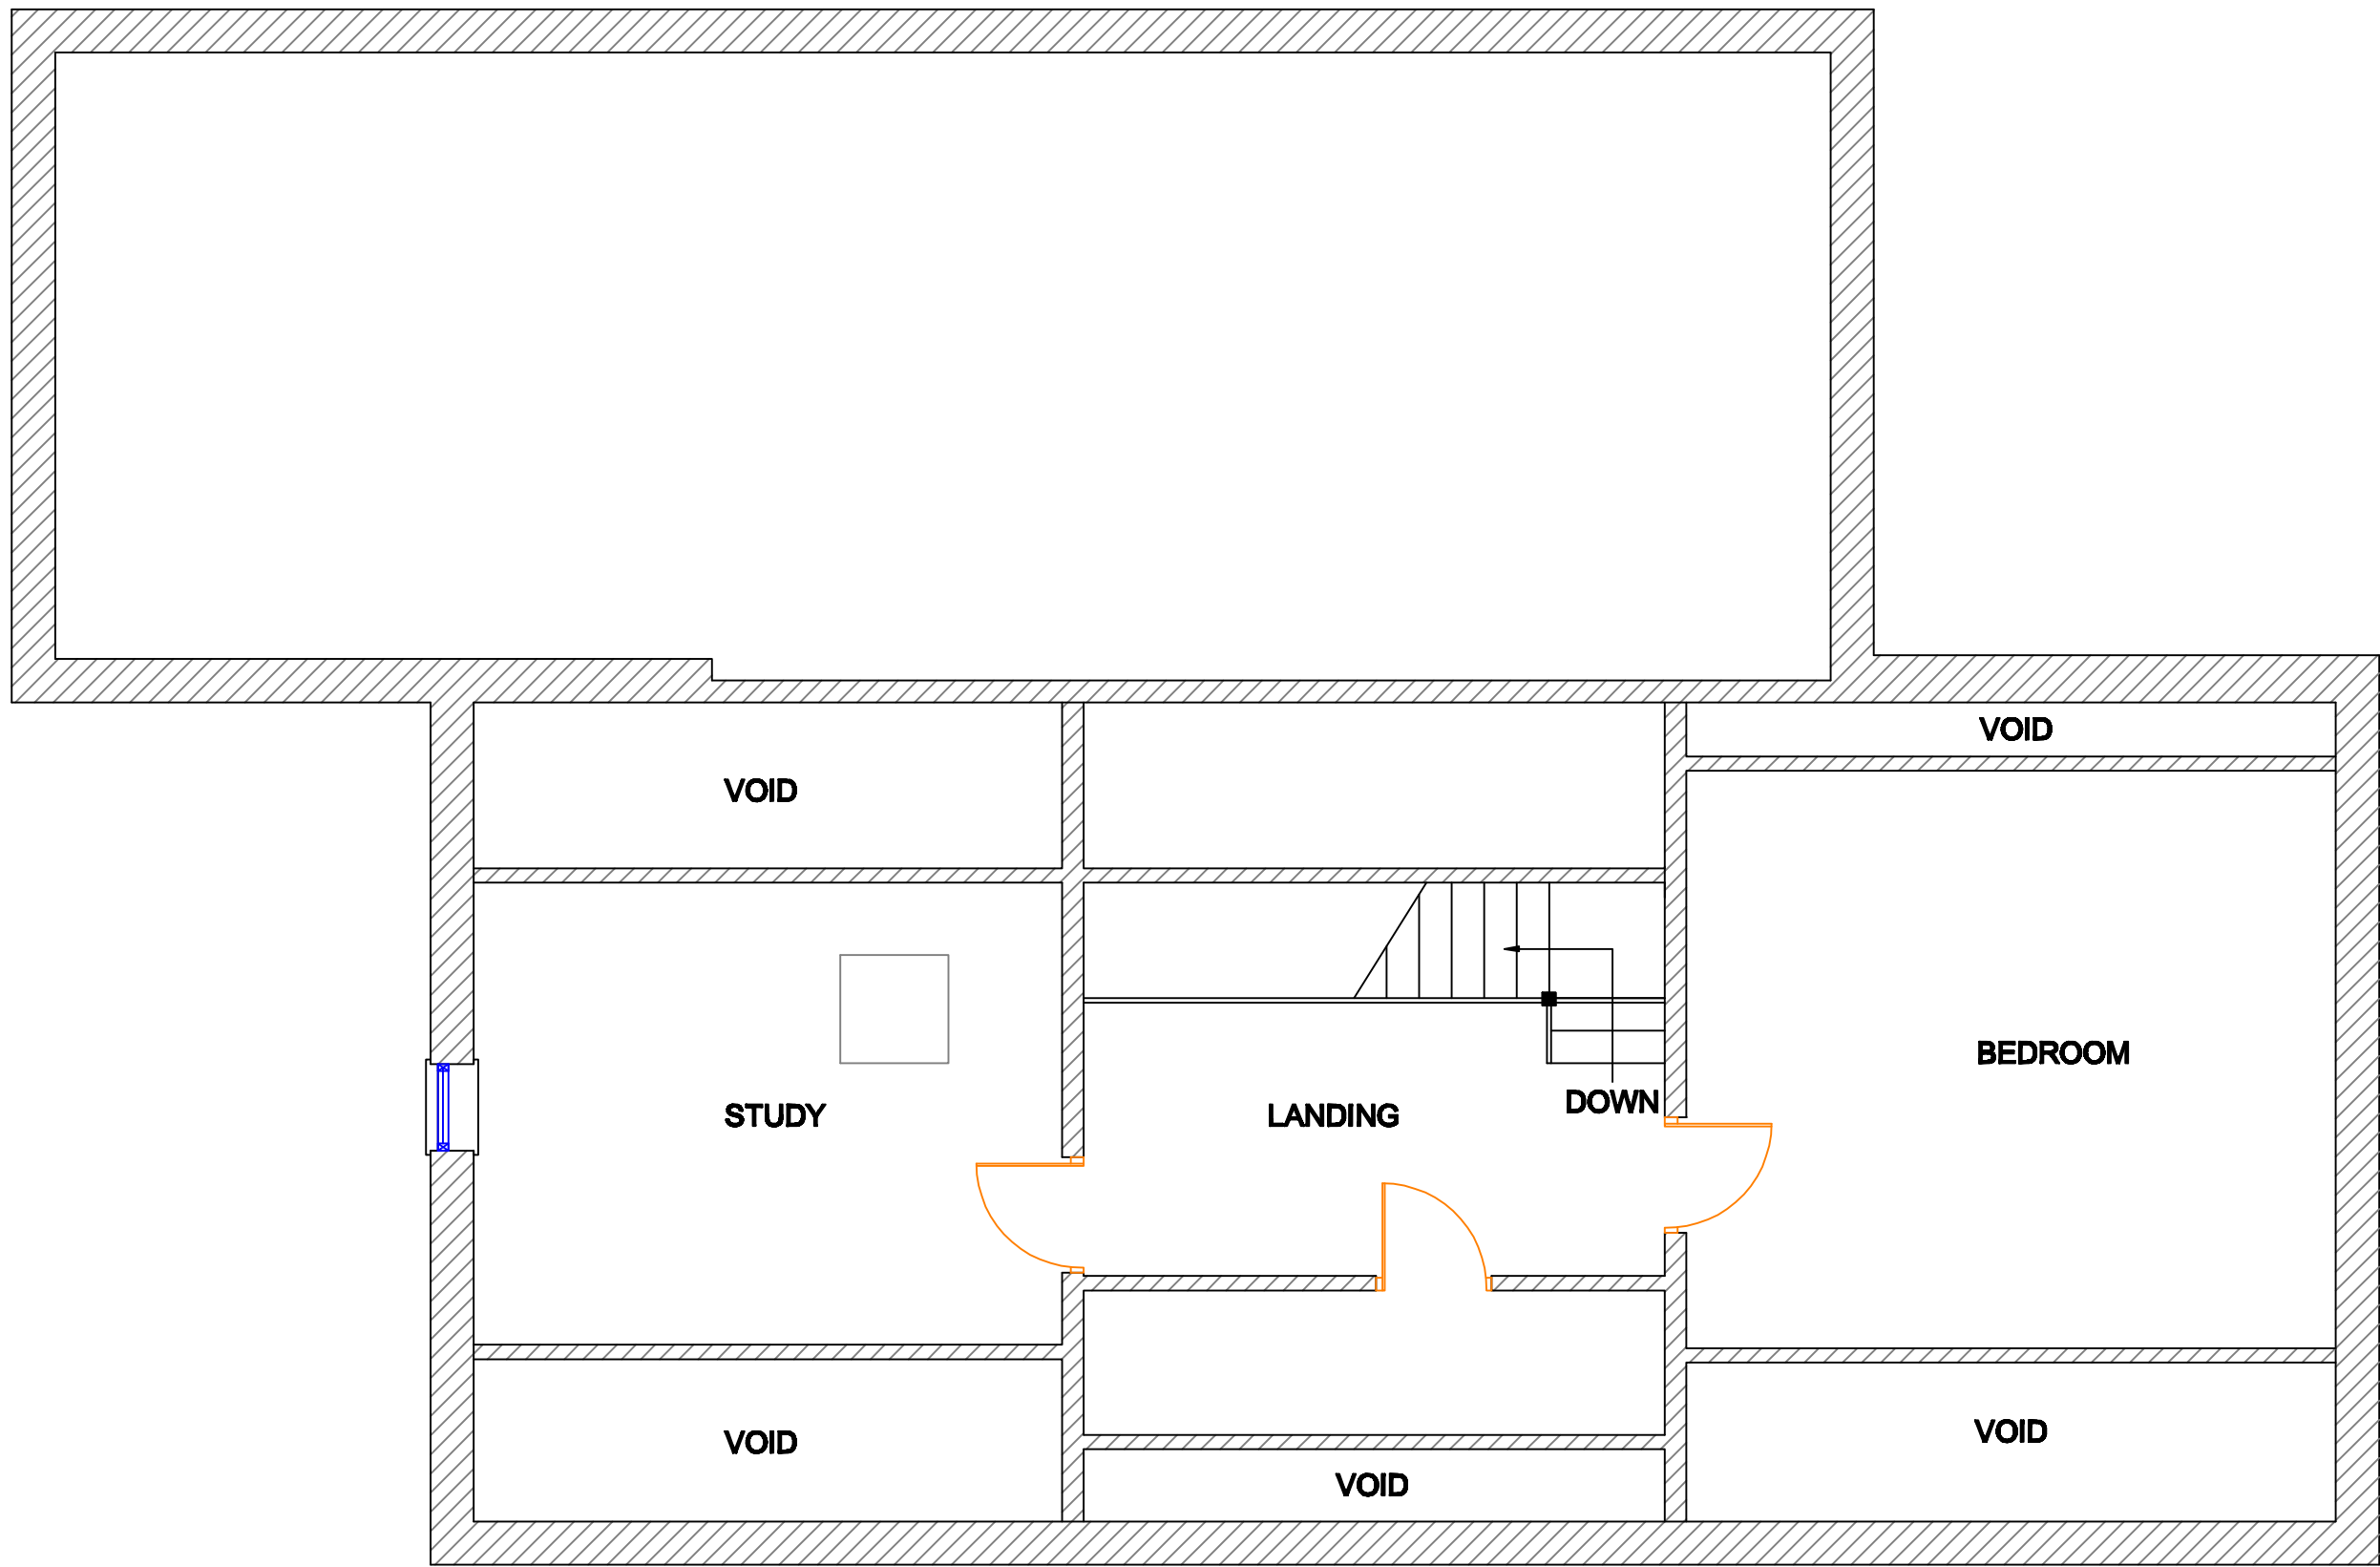

Existing First Floor Plan (1:50)

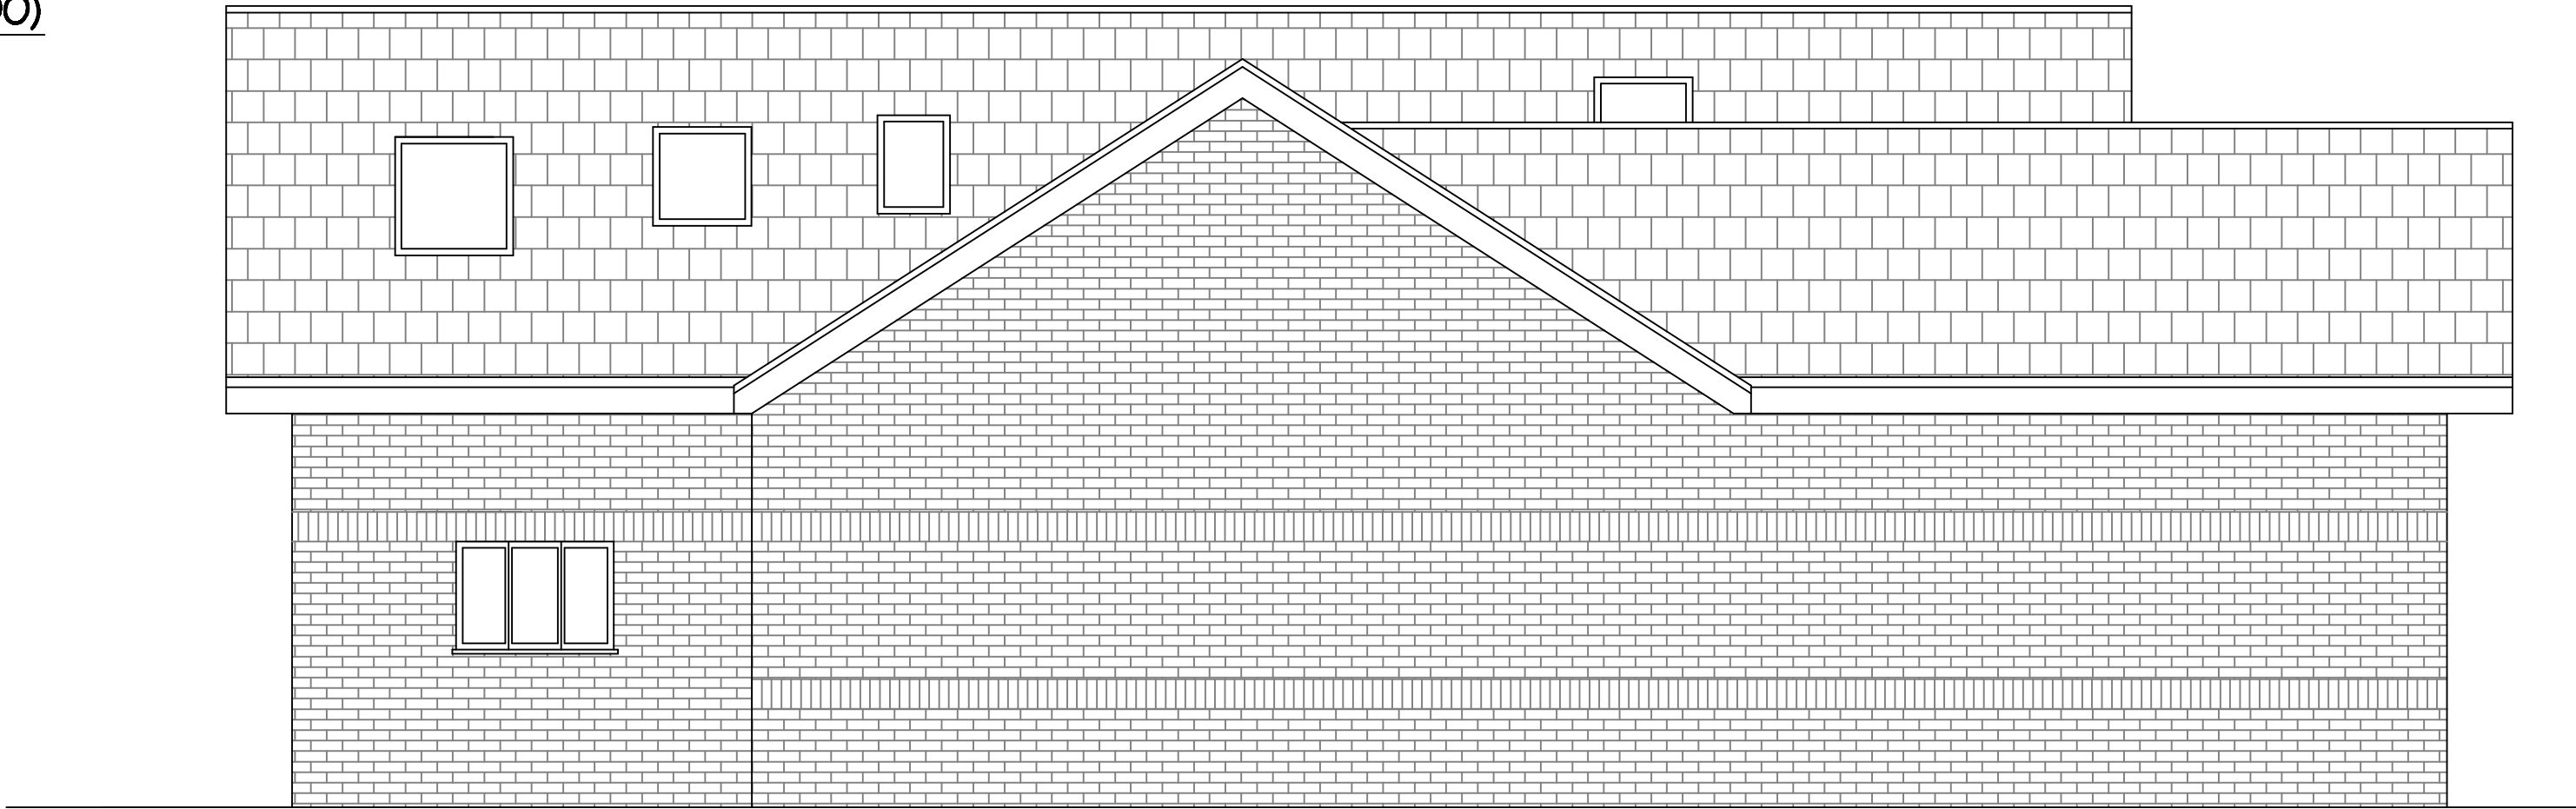

Existing South Elevation (1:50)

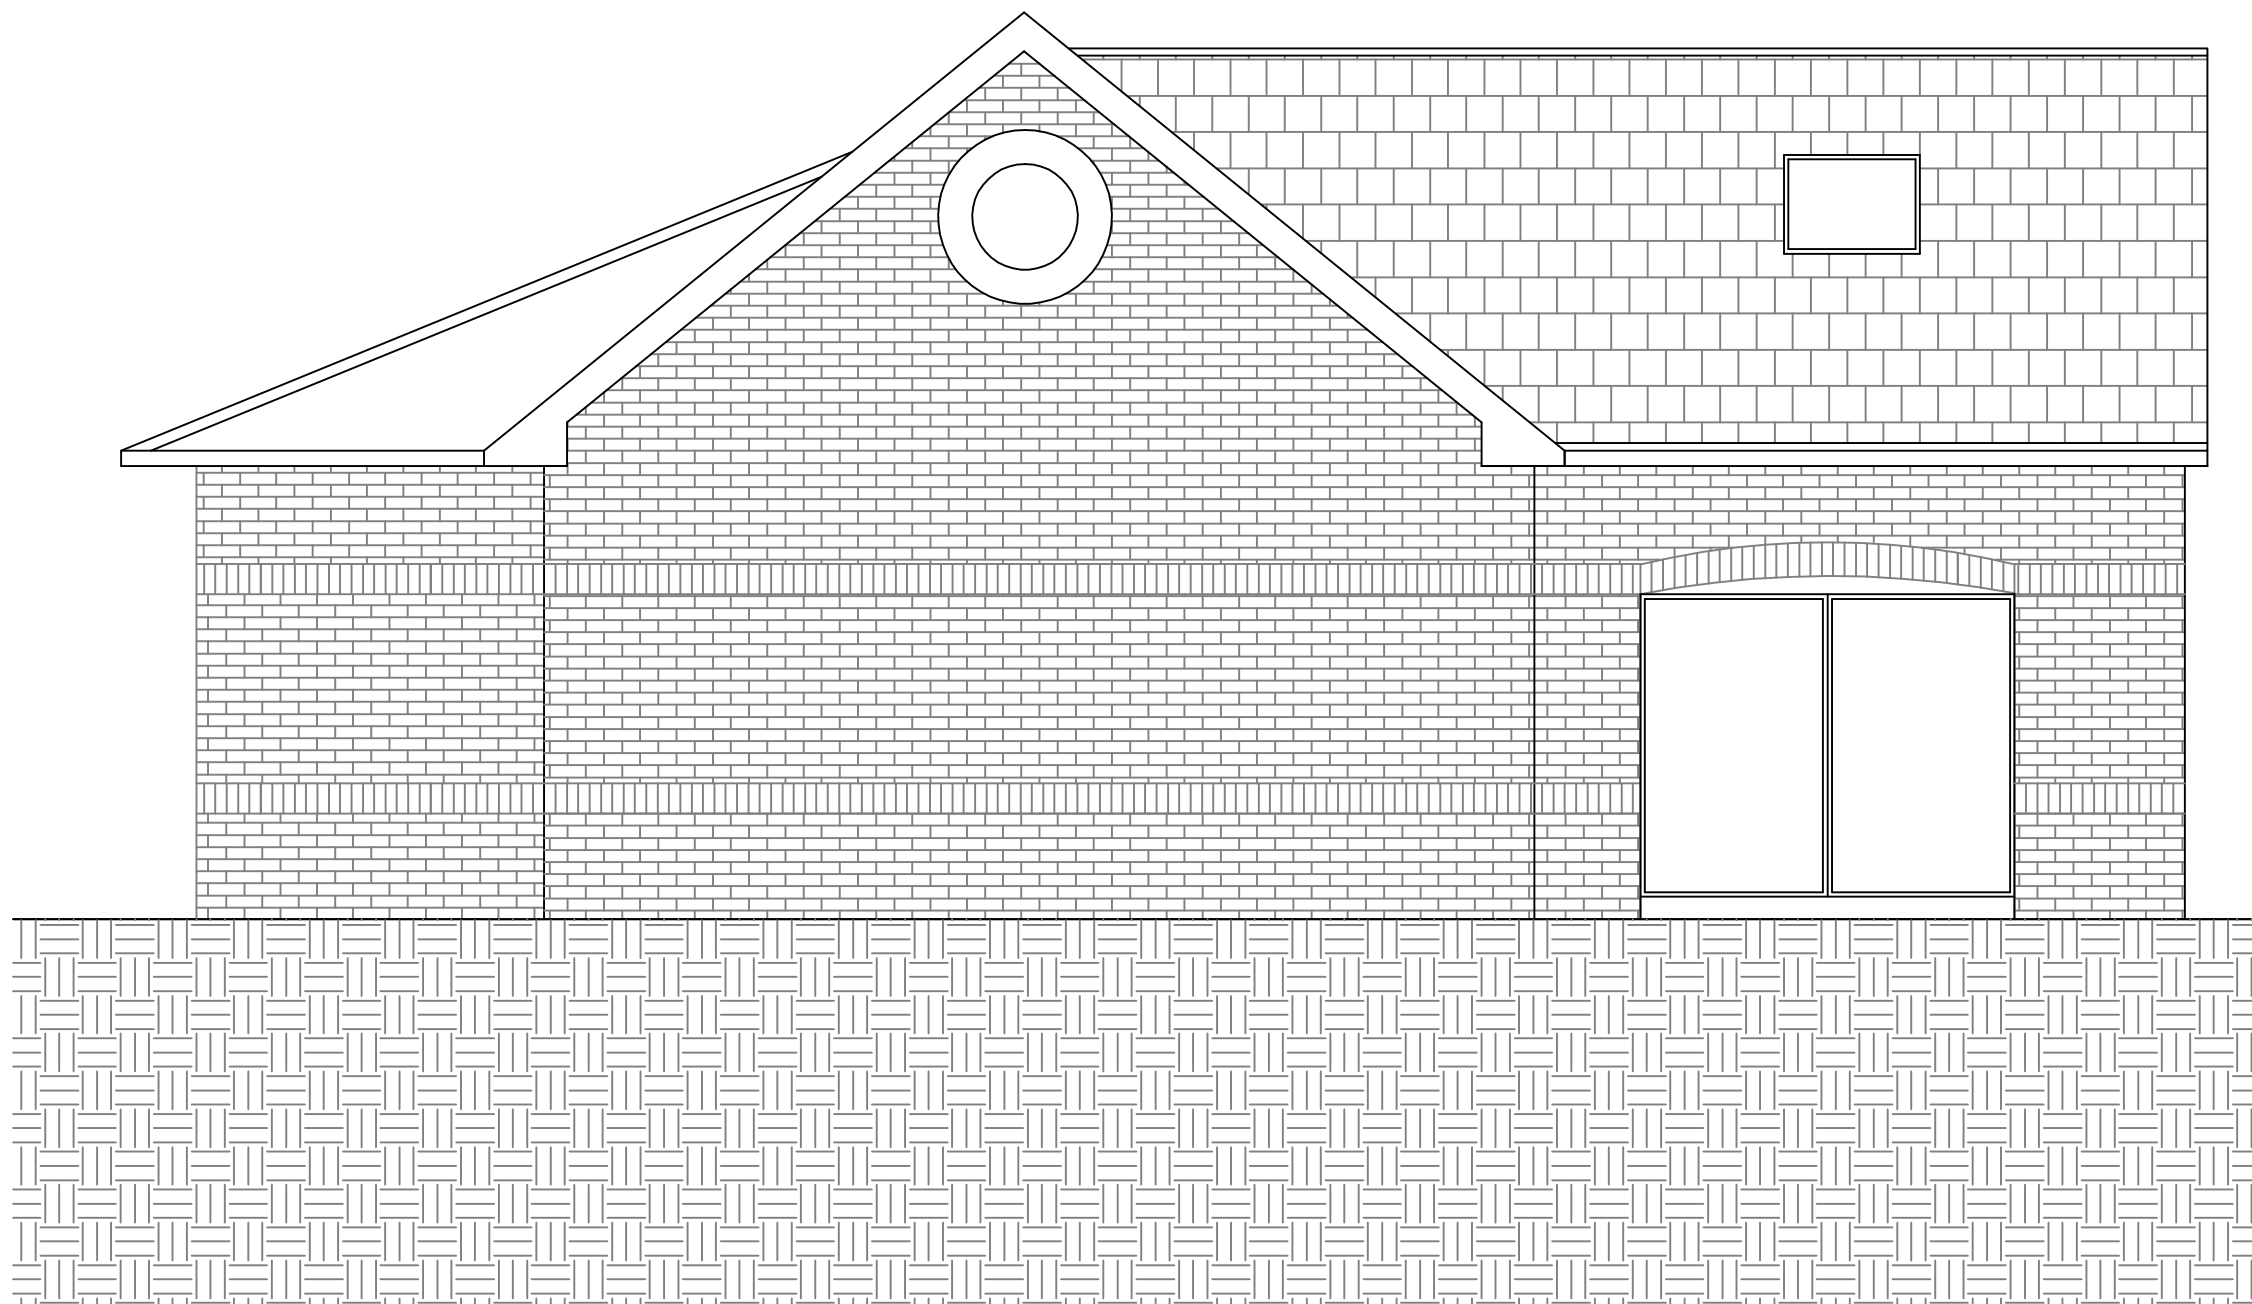

Existing West Elevation (1:50)

SCALE AS SHOWN AT A1

Client			Mr. M. Dupelycz		
Job					
4 Oulder Mount, Rochdale. OL11 5LL.					
Drg					
Construction of Dormer Roof to South Elevation (Existing plans, elevations & location plan)					
Drawn		Date		Scale	
S.King		March 2022		As Shown	
Job No.			Drg No.		
D22.03.33			BREG01		
Gamble King and Noone Ltd					
Consulting Structural Engineers & Building Surveyors.					
5 Queen Street Oldham OL1 1RD Tel: 0161 652 1183 Mobile: 07756 902 604 07725 145 369					