




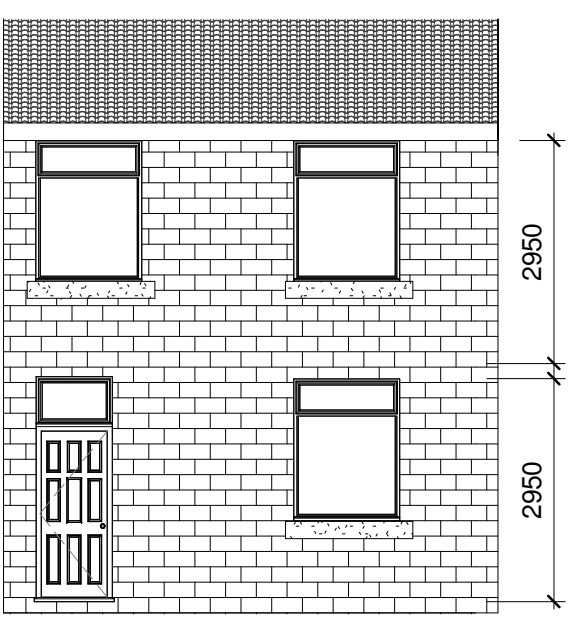


Existing Front
1 : 100

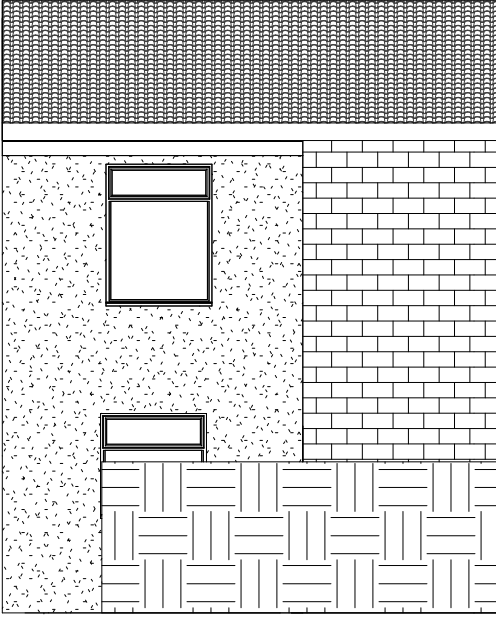


Existing Rear
1 : 100

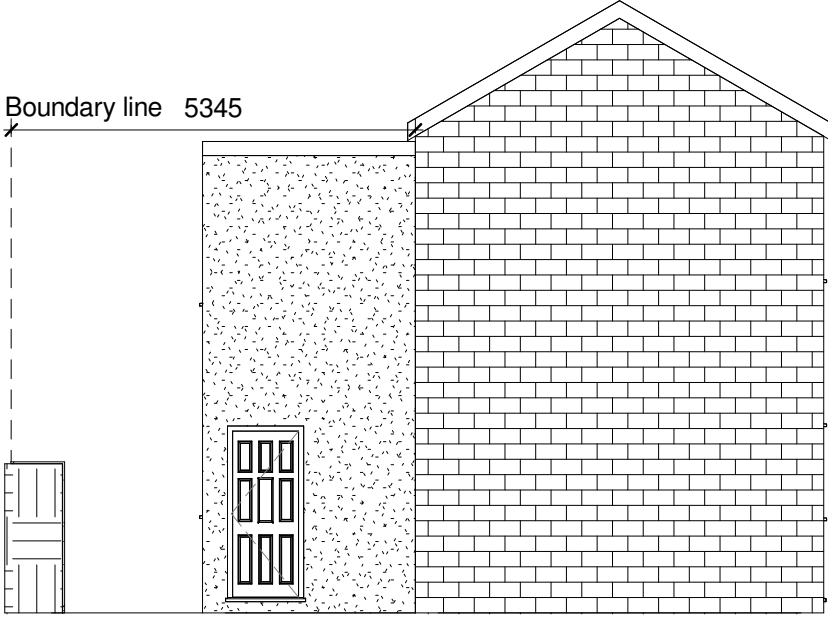

Existing Side I
1 : 100

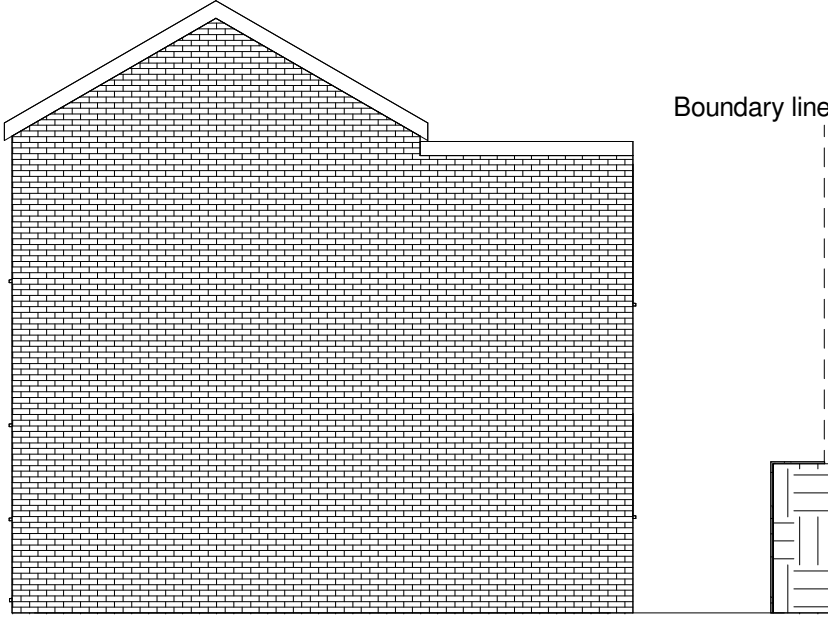

Existing Side II
1 : 100

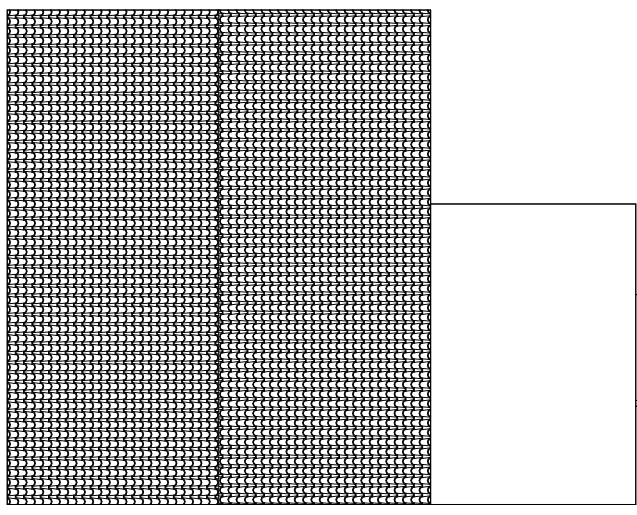


Existing Roof Plan
1 : 100

Elevation and Roof Plan Scale
Scale 1:100 @ A1
0m 1 2 3 4 5m


Scale: @ A1.
Do NOT scale from this drawing.
If in doubt, ask.
Dimensions must be checked by contractor before work is commenced.

This drawing remains the property of Belal Rashid Technical Architecture and should not be reproduced in full or in part without prior consent from Belal Rashid Technical Architecture.

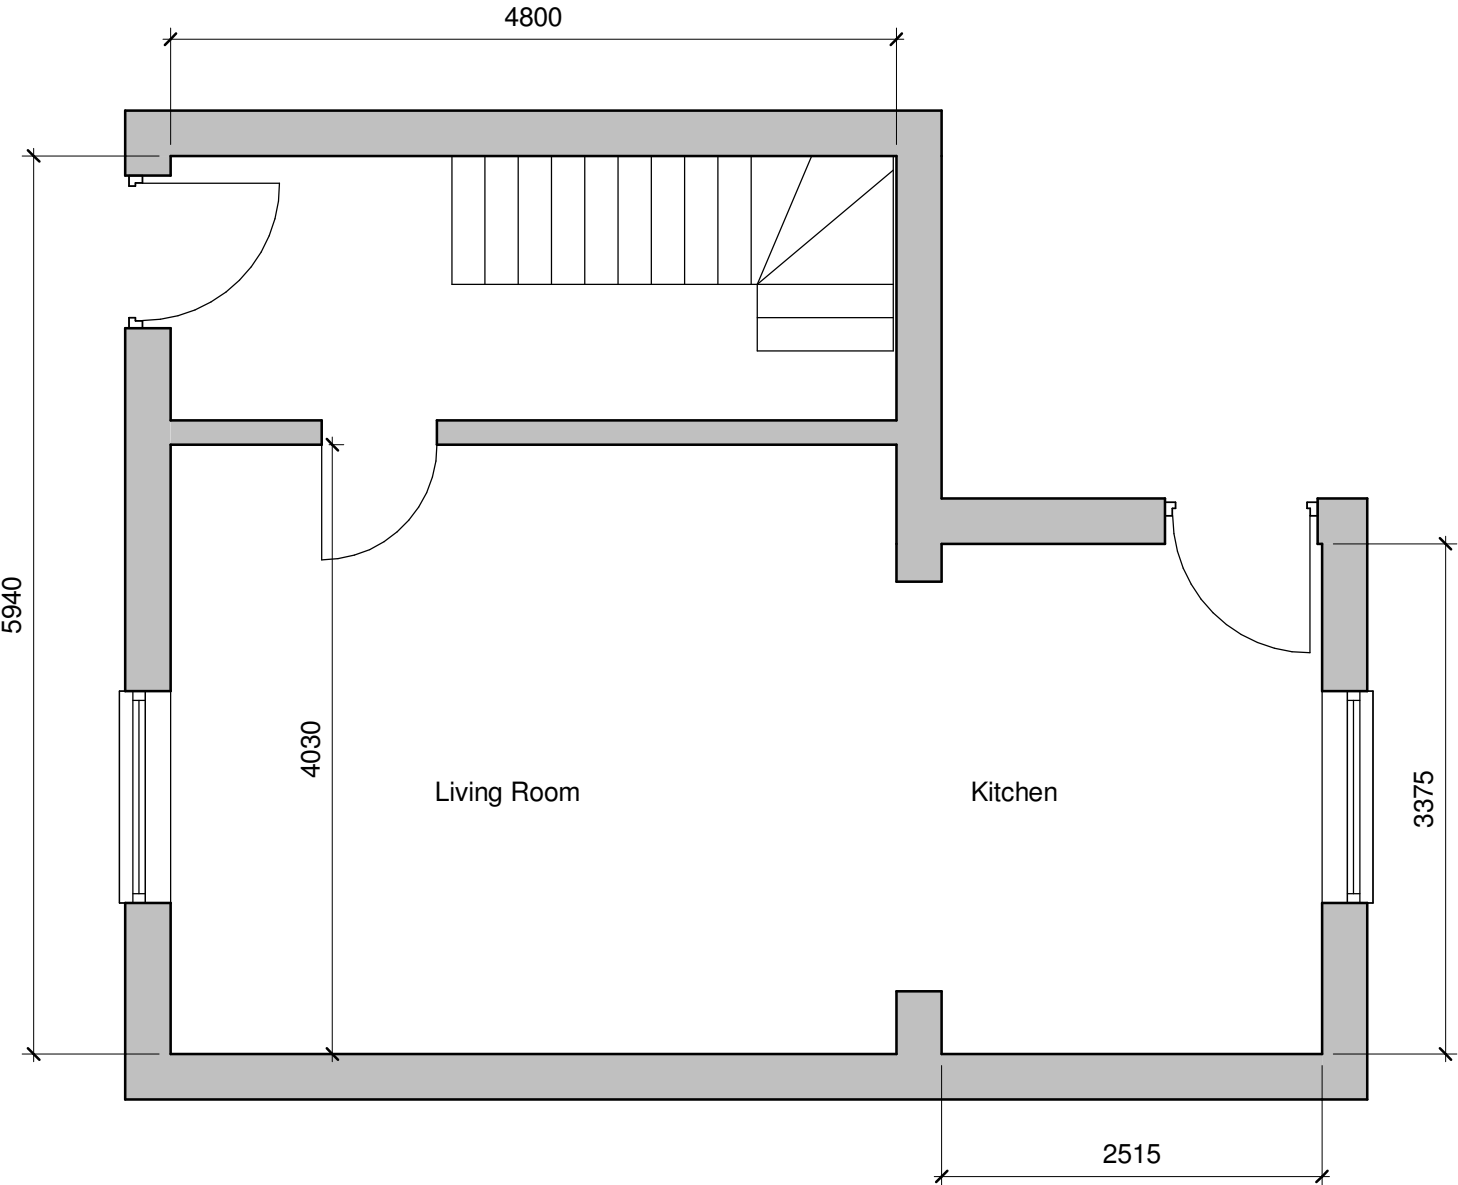

Existing Ground Floor
1 : 50

Layout Scale
Scale 1:50 @ A1
0m 1 2 3 4 5m

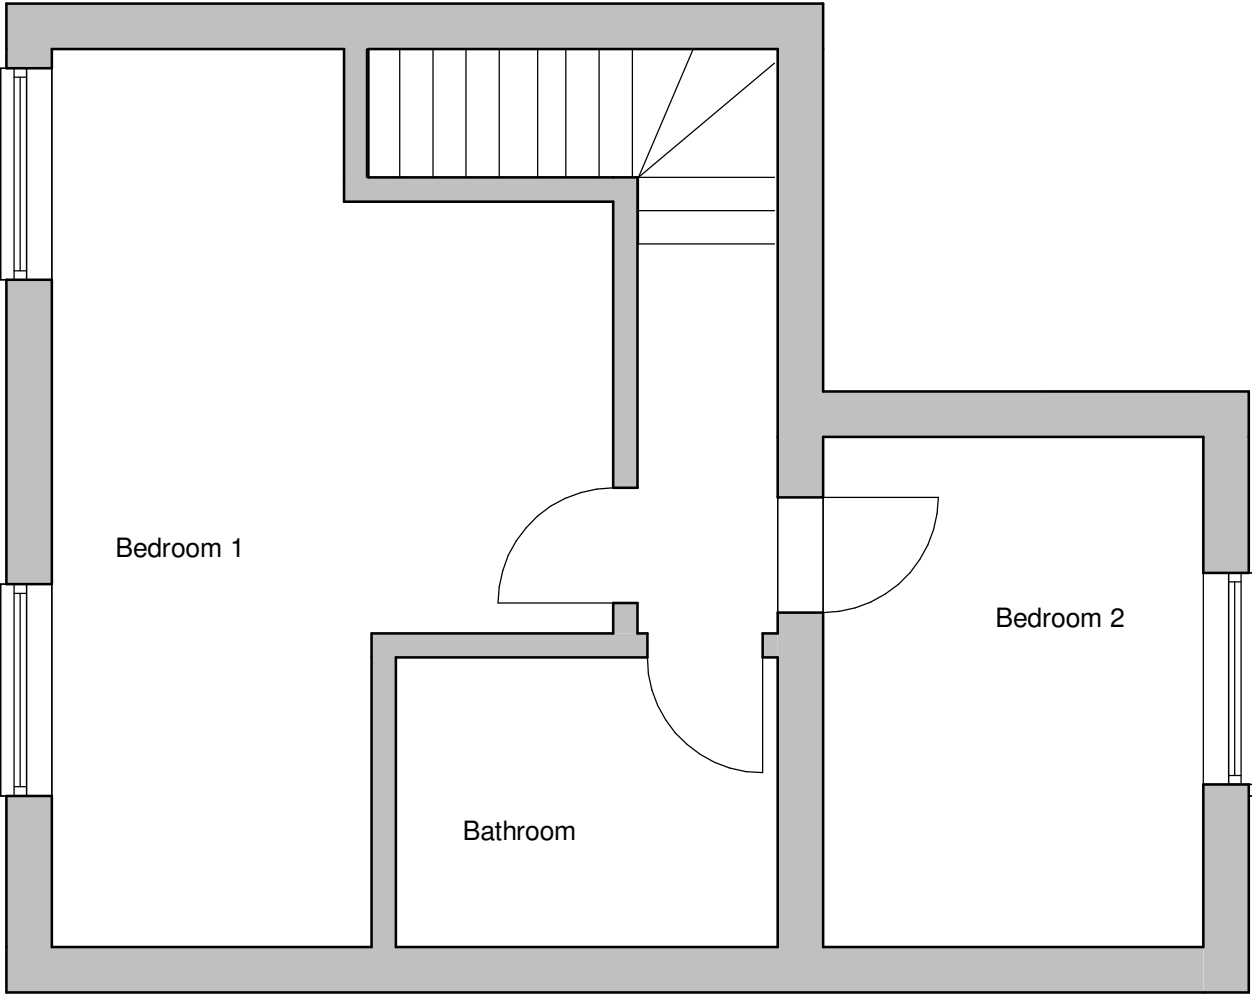

Existing First Floor
1 : 50

Client:
Owner

Project:
Alteration
Project Address:
36 Arthur Street
Rochdale
OL12 6SJ

Drawing Name: Existing
Drawing Number: A101
Drawing Date: 06/11/24
Author: B.Rashid, M.Tamzid

Belal Rashid Technical Architecture
11 Queen Street
Oldham
Greater Manchester
OL1 1RD

Email: belal.rashid@brta.co.uk
Tel: 0161 241 9650

