




REAR EXTENSION SUBJECT OF
ADDITIONAL APPLICATION

ROOF STRUCTURE - flat roof
fully adhered single-ply membrane on 18 plywood
deck on SW joists with board insulation 12.5
wallboard ceiling with skim finish to form cold roof,
existing roof tiles made good

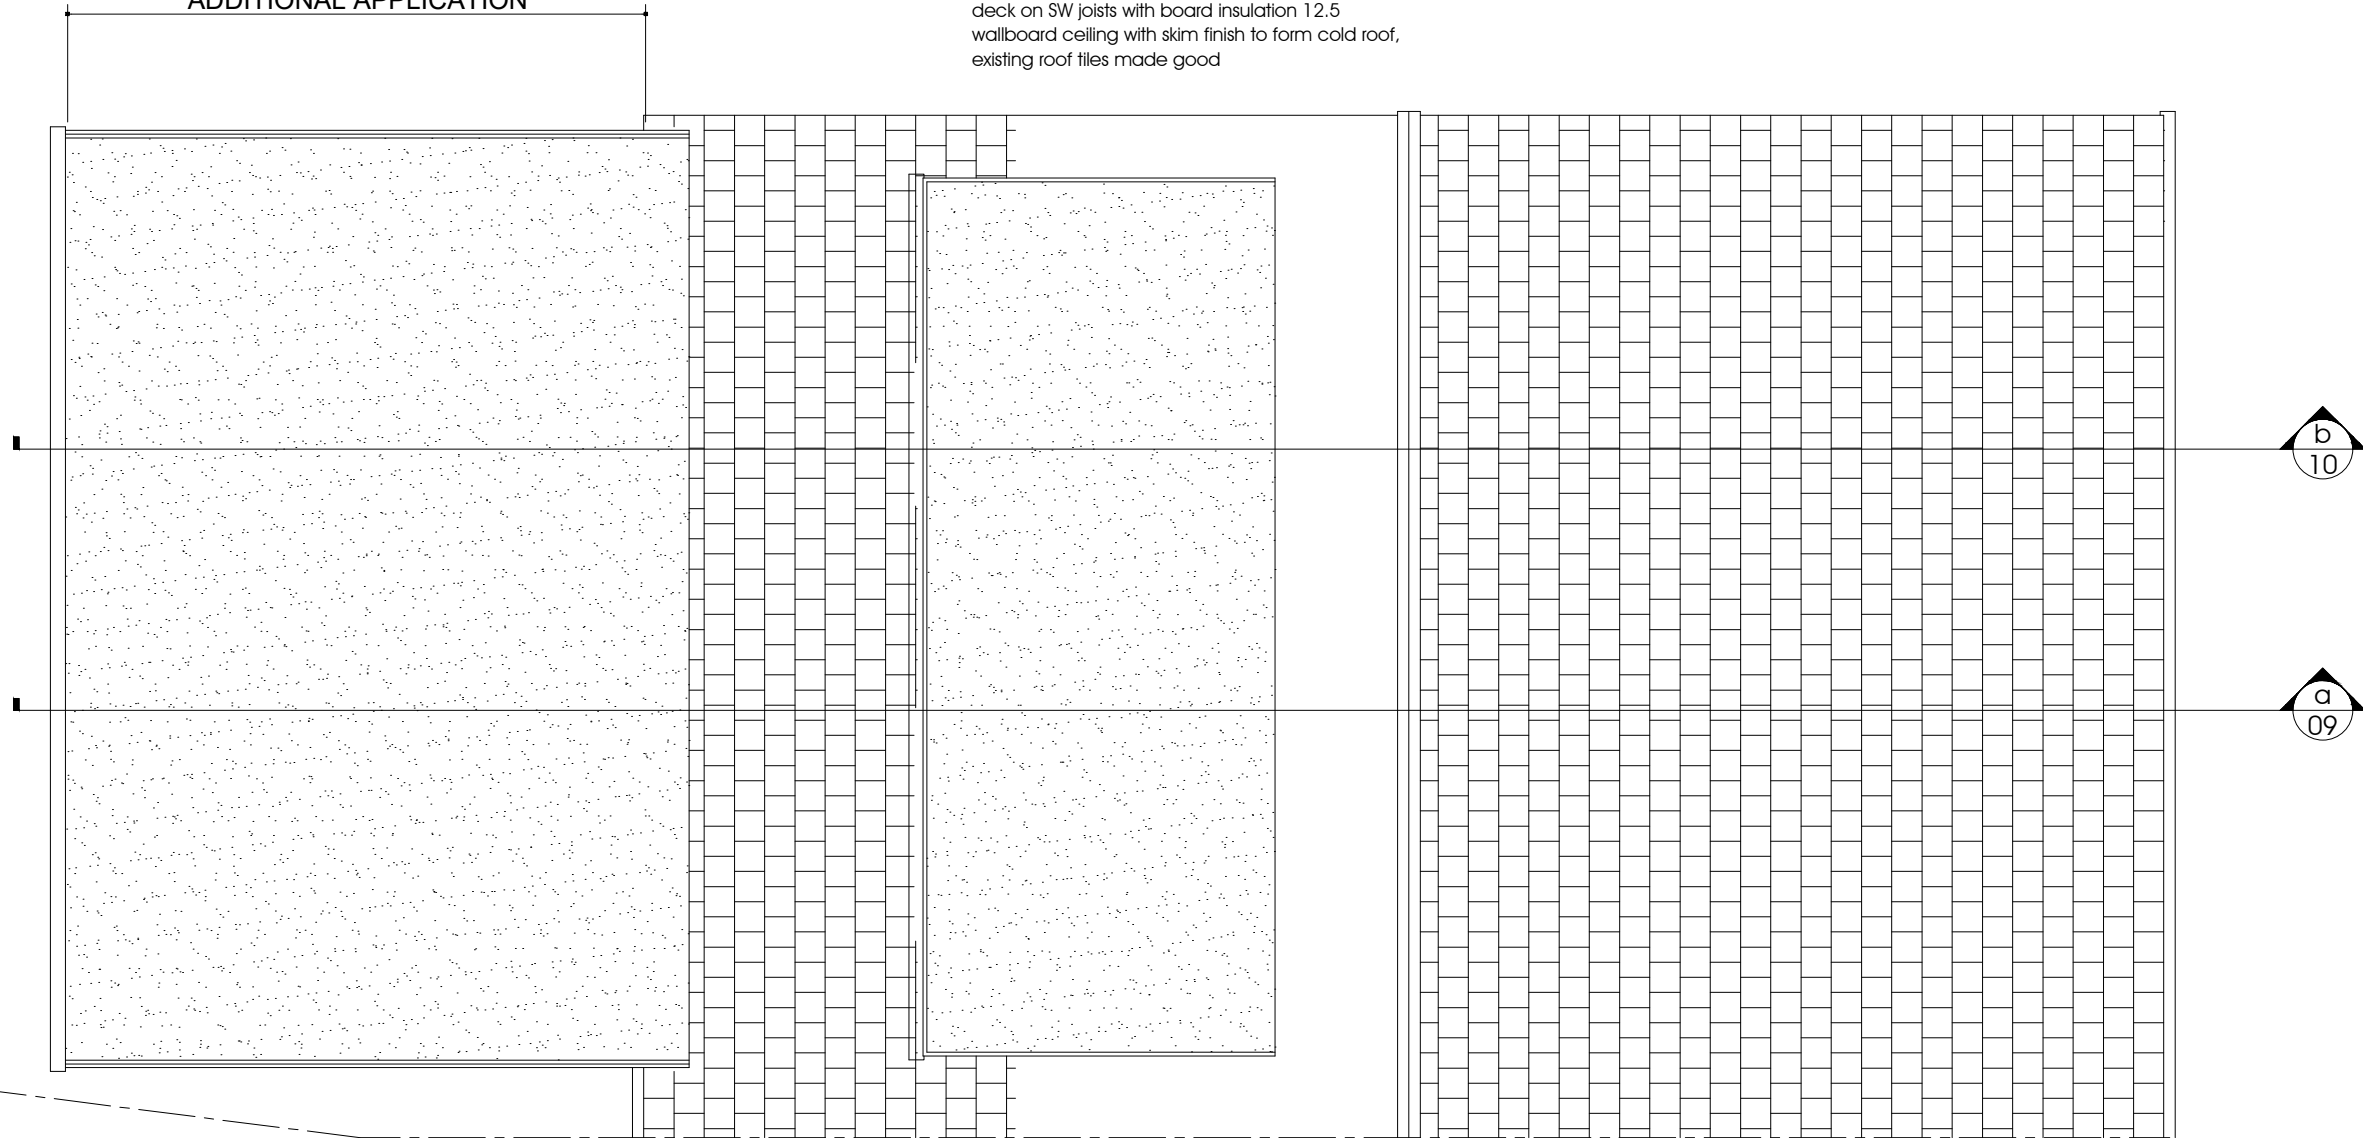

b
10

a
09

status
PLANNING - PD
job no

drawing number
08

title
proposed roof plan

scale
1:50 @ A3
date
june 2025

project
34 haugh lane, newhey

proposed rear extension
and rear dormer

client
j wilkinson

do not scale this drawing
all dimensions to be verified on site
this drawing is copyright and is not to be copied
or disclosed to any unauthorized person without
express and prior written consent

roof plan
Scale: 1:50