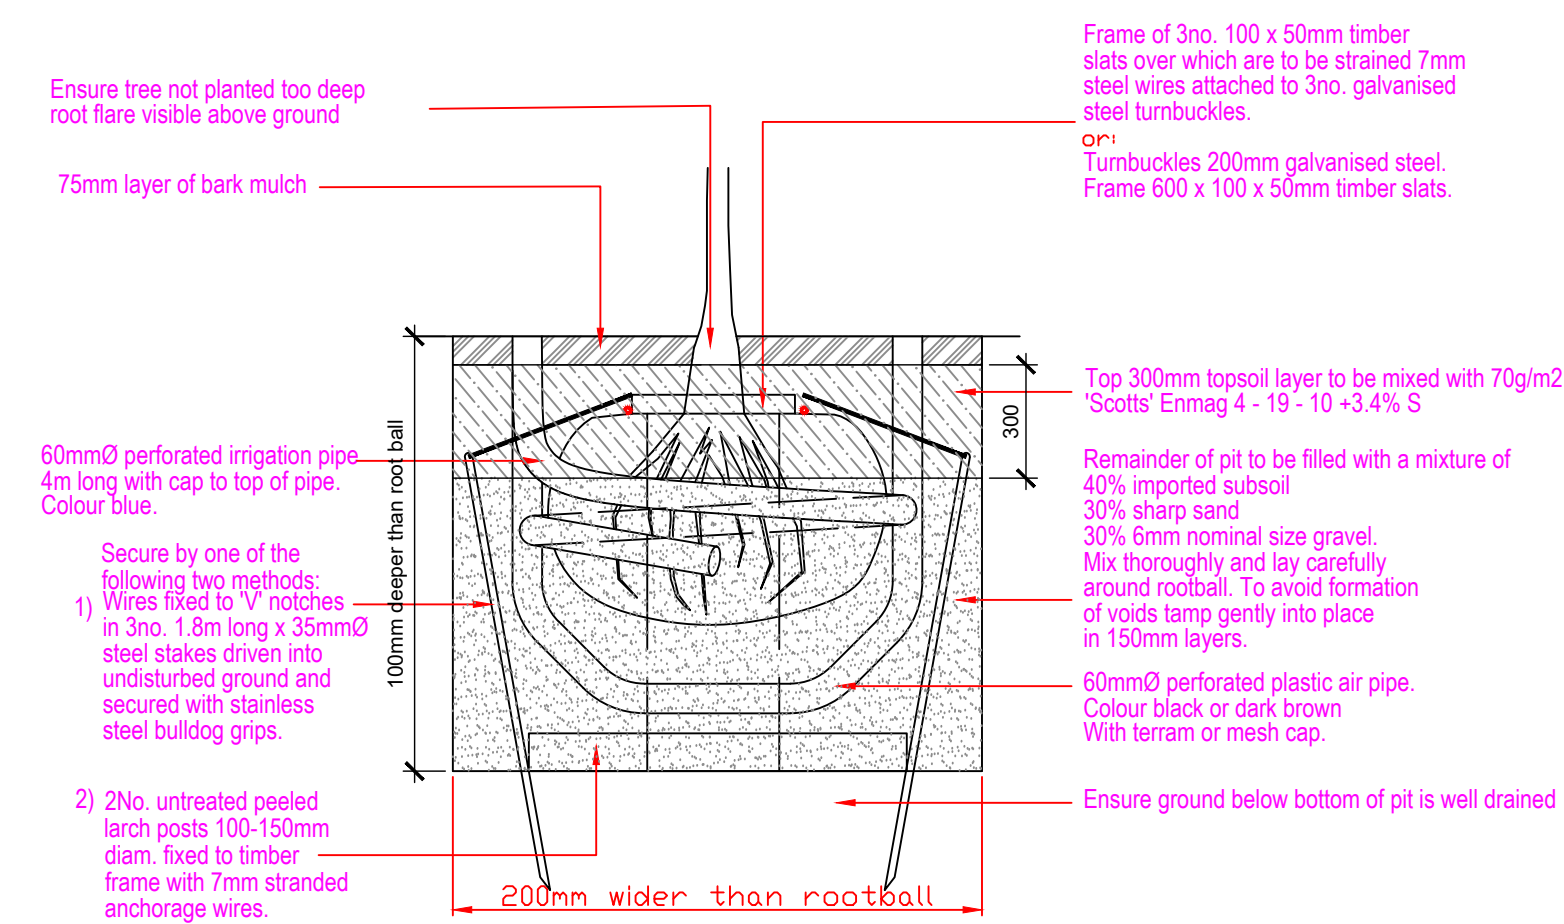


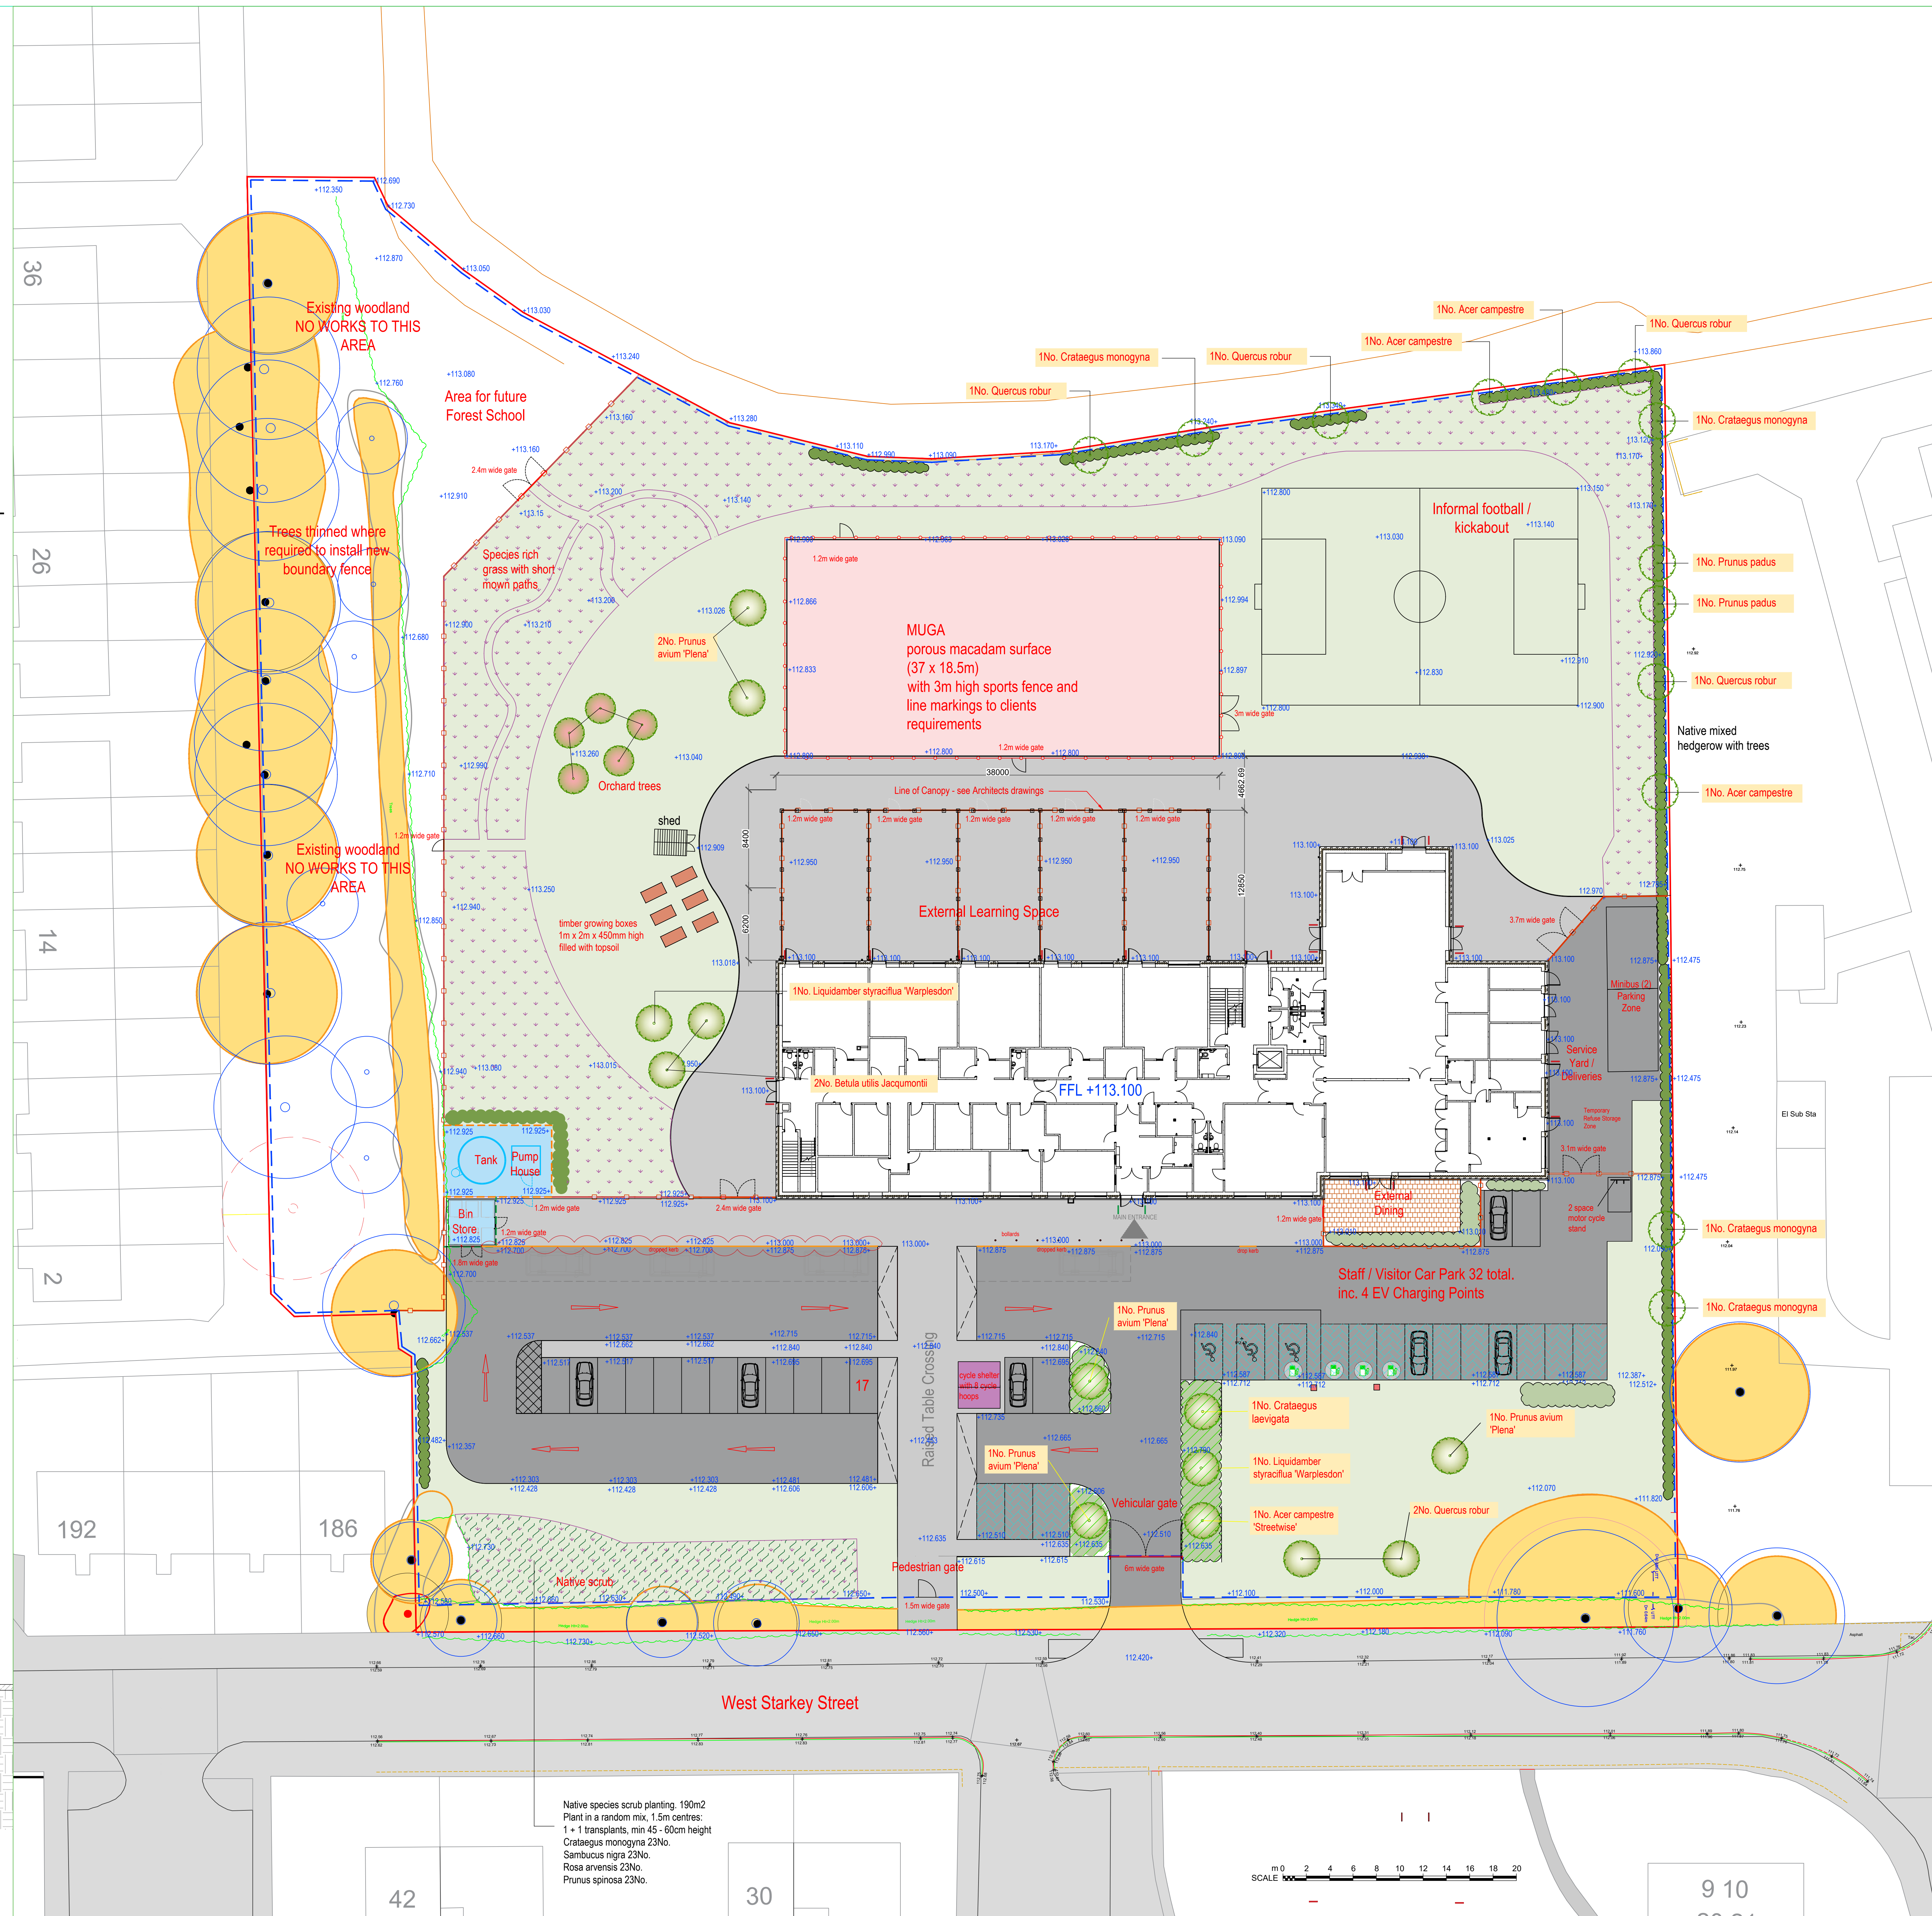
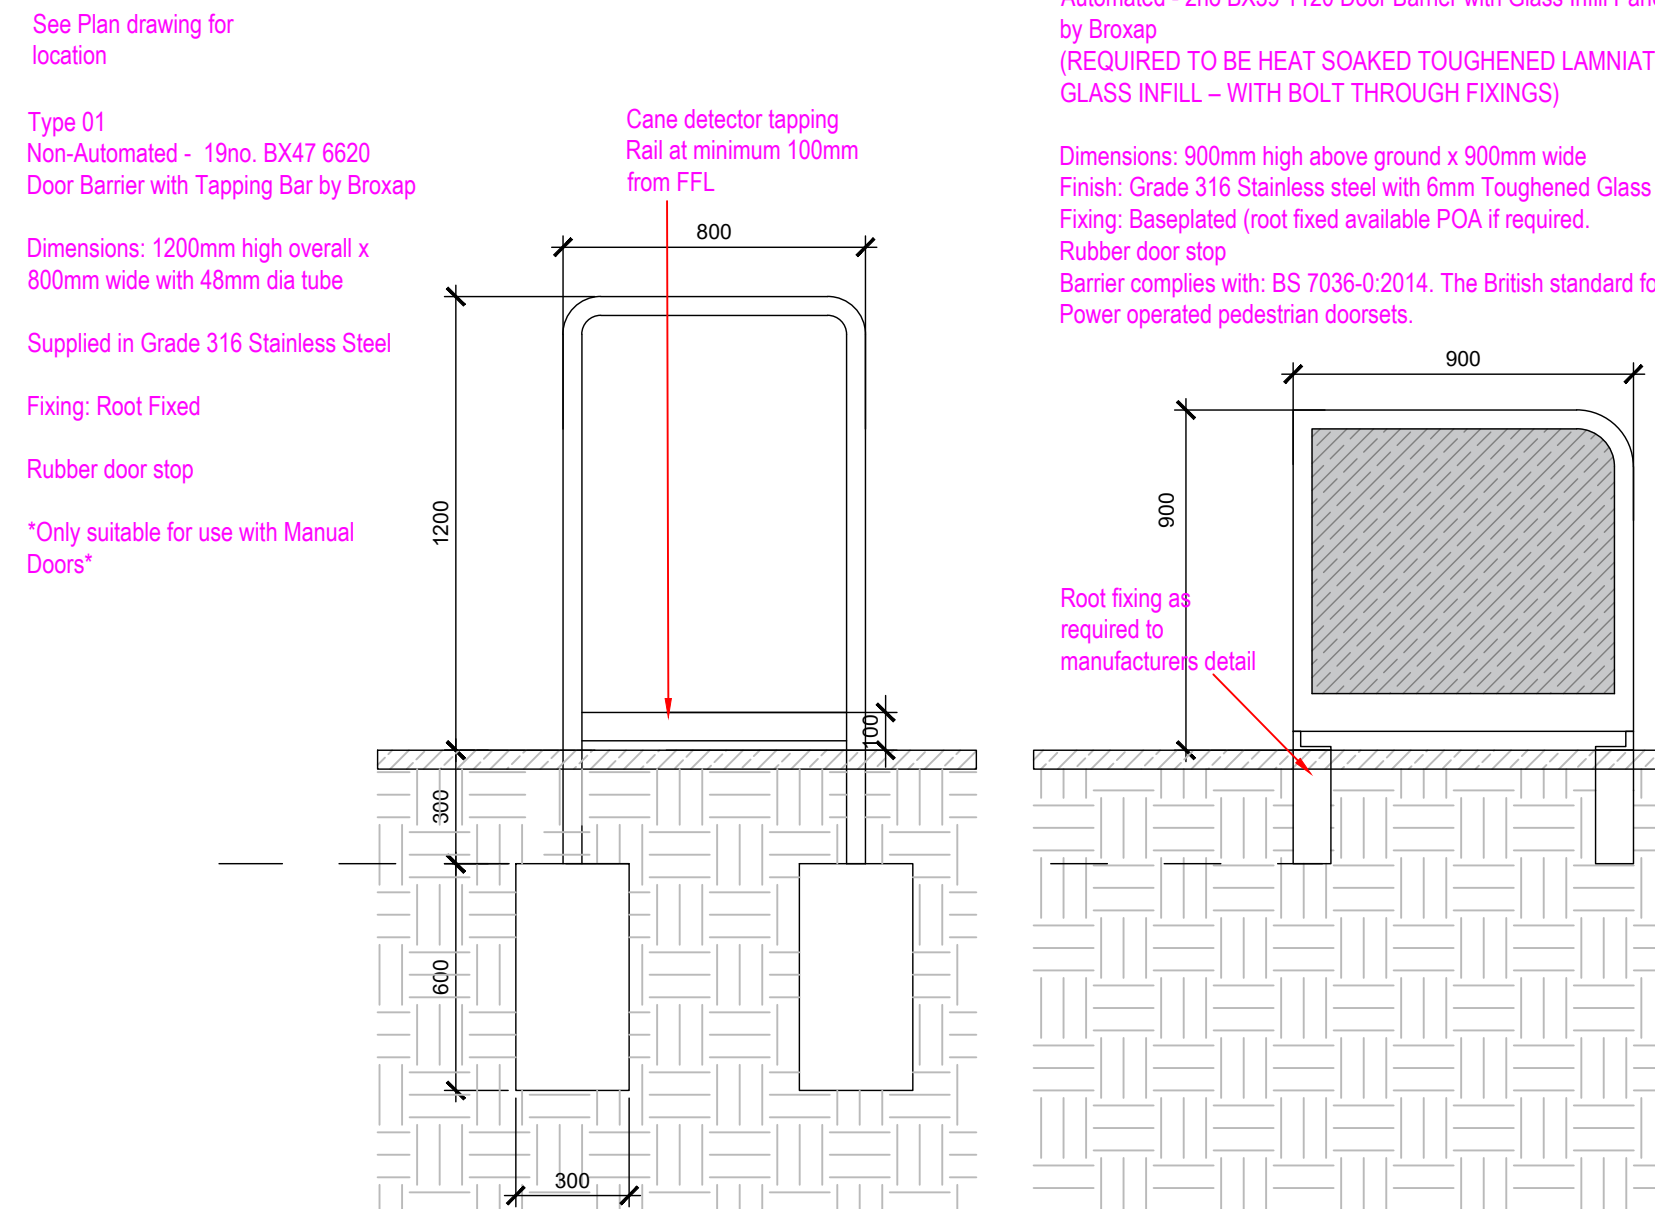


1. System performance: Sports fencing performance.
2. Posts: Rectangular hollow section (RHS), hot dip galvanized and polyester powder coated with 40 x 5 mm flat clamp bars (finished to match post).
3. Panels: Carbon steel welded mesh panels.
4. Height: 1830mm for Dulok sports & 1230mm for Dulok Rebound
5. Width: 2506 mm.
6. Fasteners: M8 x 40 pin hex dome-head security screws.
7. Colour/ Finish: Galvanized and powder coated RAL Colour 6005
8. Gates: Pedestrian and vehicular gates to match fence type. 3m wide double gate, 1.2m wide single gate.

DETAIL B - TREE PIT SEMI MATURE TREE  
scale 1:20



DETAIL C - DOOR BARRIER HOOPS  
scale 1:20

[illegible]

KEY

- Legend:**

  - 1**: Vehicular grade Asphalt Concrete to Engineers spec with 150mm HES road kerbs
  - 2**: Pedestrian grade Asphalt Concrete to Engineers spec with 50mm pop pin kerbs laid flush
  - 3**: Multi Use Green Area
  - 4**: Permeable Mosaic surface to Engineers spec with 50mm pop pin kerbs laid flush
  - In situ concrete surfacing** to Engineers specification
  - Permeable paving** (Porus Mosaic) specification type TBA by Civil Engineer & Main Contractor
  - Concrete paving**
  - Existing trees retained and protected during construction** in accordance with Tree Protection Plan & Arboricultural Method Statement
  - Existing tree to be removed**
  - Tree Root Protection Areas** retained and protected during construction in accordance with Tree Protection Plan & Arboricultural Method Statement
    - T13a**: New semi mature trees, 15 - 20' girth - underground gully 75mm depth from medium grade brick multi 1.2m diameter circle around each tree located in grass.
    - T2**: Existing Tree
  - 5 Orchard Trees**
    - N10**: Red Windsor Apple Trees grown on M25 rootstock.
    - N10**: Saturn Apple Trees grown on M25 rootstock.
    - N10**: Linnet Apple Trees grown on M25 rootstock.
    - N2b**: Victoria Plum Trees grown on St Julian Rootstock - Virginia
  - Suppiled poplars sown in 1.2m diameter circle of brick multi as detail below. Stake trees as required. Available From Chris Bowles and Sons Whimpering Trees Nurseries Wombourne Norfolk, PE34 3QB**
  - 1- 150m girth standard trees planted to centre of double diagonal tree line. Single stake with biodegradable signage tree flag.**
  - Amenity grasses over 150mm depth topsoil**
  - Eco Species Rich Grassland** Vermland WFG 27'
  - Native species scrub planting in 300mm depth topsoil. Plant in 1.5m spacing. Protect plants with individual biodegradable neobell guards and freemans posts.**
  - Ornamental shrub/perennial planting into 300mm depth topsoil & compost. 4No. shrubs per m<sup>2</sup> x 3 lit pots. 200mm deep mulch spread upon completion of planting**
    - Buxus sempervirens
    - Ceanothus 'Eve Pinder'
    - Crataegus ferruginea 'Autumn Pearl'
    - Euonymus alatus 'Alatus'
    - Fuchsia 'Mrs Tombs'
    - Hedera helix
    - Ilex aquifolium
    - Lonicera xylosteum
    - Philadelphus flabellifolius
    - Rosa rugosa
    - Spiraea prunifolia
    - Viburnum Opulus
    - Yucca filamentosa 'Savannah'
    - Zelkova serrata
  - Ornamental shrub/perennial planting into 300mm depth topsoil & compost over 300mm depth substrate to ensure new root growth. 4No. shrubs per m<sup>2</sup> x 3 lit pots. 75mm deep mulch spread upon completion of planting species as above**
    - Prunella vulgaris
    - Potentilla fruticosa
    - Salix caprea
    - Sorbus domestica
    - Spirea argentea
    - Staphylea trifoliata
    - Syringa vulgaris
    - Taxus baccata
    - Ulmus glabra
    - Viburnum cinnamomeum
    - Xanthoxylum chinensis
    - Yucca filamentosa 'Savannah'
    - Zelkova serrata
  - Existing hedge/woodland retained and protected during construction works**
    - Native species hedge scrub planting into 400mm depth topsoil & compost. 4No. shrubs per m<sup>2</sup> in 3 lit pots. biodegradable neobell guards. 75mm depth mulch spread upon completion of planting. Hawthorn, field maple, holly, crab apple, field rose, willow & hazel rose. Planted in a double staggered row.**
  - 2.4m high Anti-climb Wiremesh fencing**
  - 2.4m High Anti-climb Wiremesh fencing**
  - 3m high steel weld mesh sports fencing & gates as Detail A adjacent**
  - 3m High timber/composite hit and miss vertical pole fencing**
  - 1.8m High timber/composite hit and miss vertical pole fencing**
  - Existing levels**
  - Proposed levels**
  - Red line site boundary**
  - Designated Parking for Electric Vehicle Charging (etc.)**
  - EV charging point to Engineers specification (20v units, each with 20v. charges)**
  - Door barriers**
    - Type 01 - for manual doors
    - Type 02 - for auto doors

elliswilliams

Project Number: 2718  
Project Name: FS0911 Rochdale SEND

Drawing Status: S4  
Drawing Number: **FS0911-EWA-ZZ-ZZ-D-A-9001**  
Drawing Name: Proposed Site Plan

Date: 10.10.21  
Drawn By: NH

Rev: C07  
Scale: 1:200 @ A0

Wellfield Chester Road Preston Brook WA7 3BA  
T: 01928 752200 E: [info@ewa.co.uk](mailto:info@ewa.co.uk) W: [ewa.co.uk](http://ewa.co.uk)