


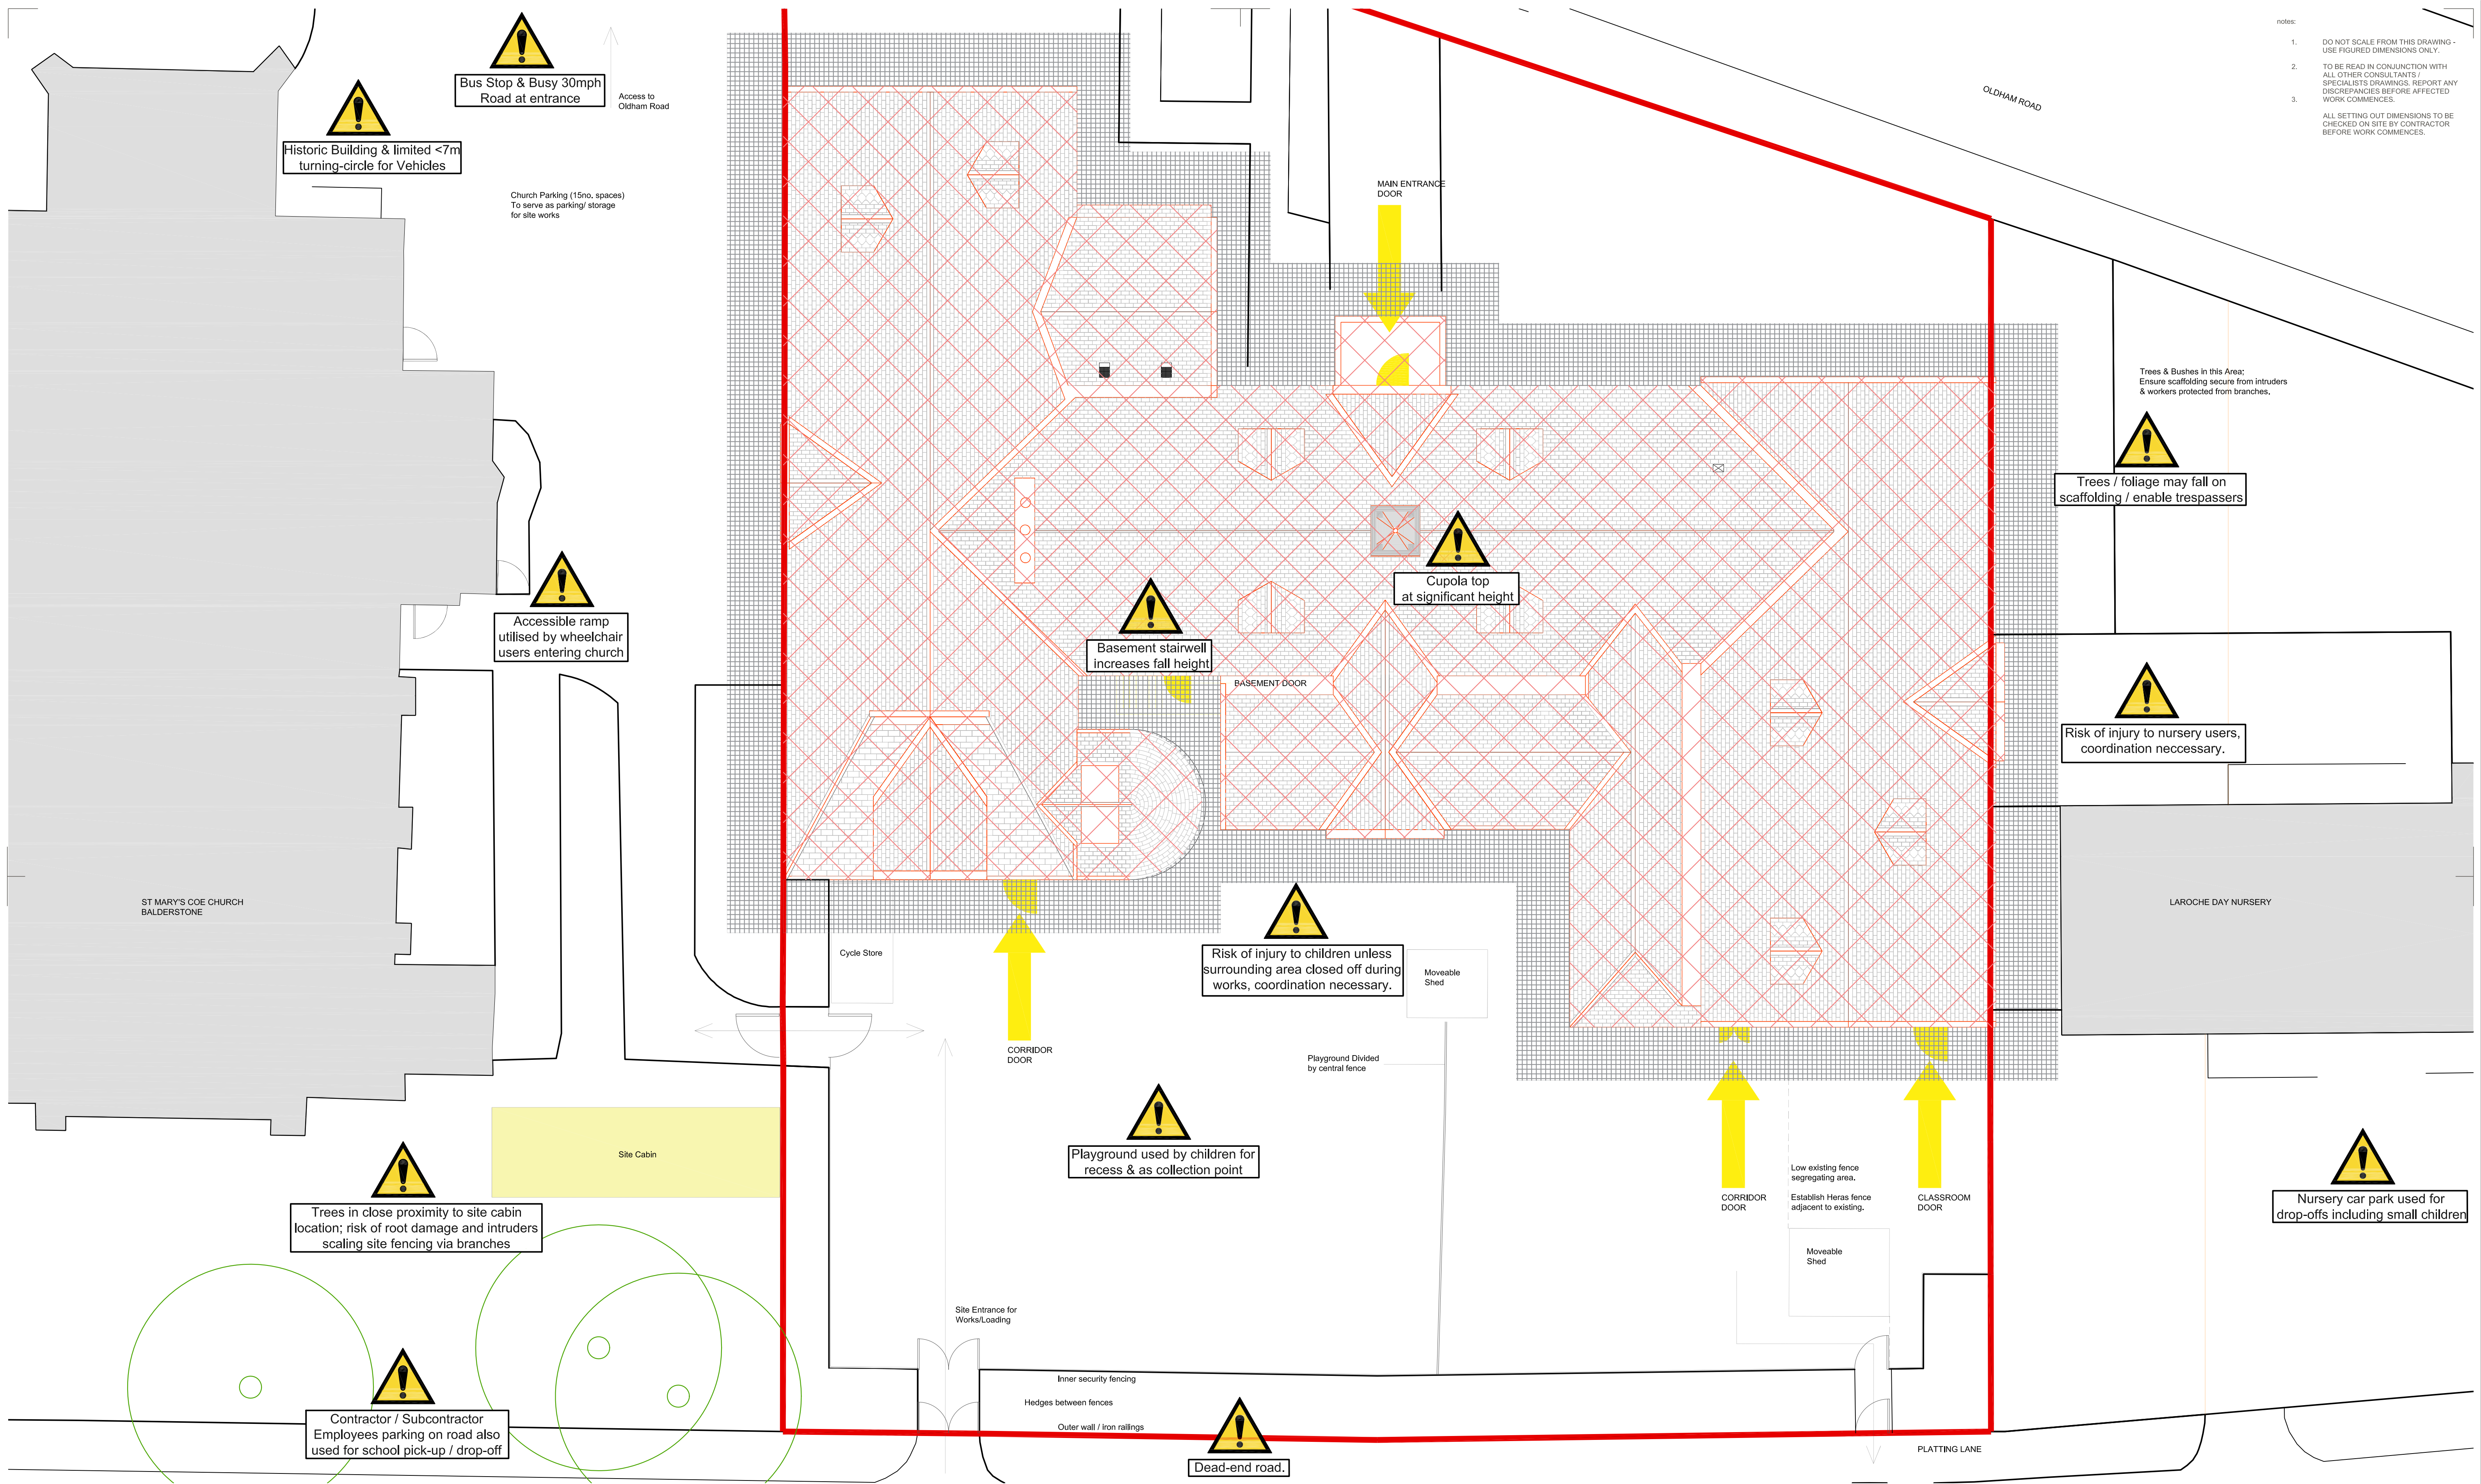

- notes:
- DO NOT SCALE FROM THIS DRAWING - USE FIGURED DIMENSIONS ONLY.
 - TO BE READ IN CONJUNCTION WITH ALL OTHER CONSULTANTS / SPECIALISTS DRAWINGS. REPORT ANY DISCREPANCIES BEFORE AFFECTED WORK COMMENCES.
 - ALL SETTING OUT DIMENSIONS TO BE CHECKED ON SITE BY CONTRACTOR BEFORE WORK COMMENCES.

Key:

- Scaffolding**
- Must be inaccessible when site not in use (see Spec for details).
 - Must provide protection to building users when oversailing doorways.
- Area of Roof Works**
- Principal threat of falling tiles and fall risks to workers.
 - Adequate precautions against falling tiles injuring people on the ground, and preventative measures to stop workers falling must be taken as imperative.
- Site Cabins**
- To include Site Welfare Facilities.
 - Site Management & Sign-in located here.
 - Must not be located close enough to scaffolding to provide climbing access to trespassers.
- Risk Note**
- Highlights specific risk.
- St Mary's CoE School Site**
- Works Fencing**
- New Heras fencing required during works.
 - Segregates playground and denies access to site compound.

CLIENT	Rochdale Borough Council
PROJECT	SMP - St Mary's CE Primary School
TITLE	Site Plan - Risks
NUMBER	SMP-SEV-XX-R1-DR-A-01102
REVISION	C01
STATUS	Construction
SCALE	1:50 @A1
DATE	19/08/24
DRAWN BY	SM
CHECKED BY	SGI

seven.

SEVENARCHITECTURE.CO.UK

Studios at:
Unit 1.3, Wauk Mill, 51 Bengal Street,
MANCHESTER, M4 6LN
t: 0161 236 5655

Clarendon House, Victoria Avenue,
HARROGATE, HG1 1DY
t: 01423 709 807
24 Greville Street,
LONDON, EC1N 8SS
t: 0203 036 0691

REVISIONS	C01	FIRST_ISSUE	19/08/24	SM	SGI
DATE:	DRAWN:	CHECK			