






EXISTING REAR ELEVATION scale 1:100

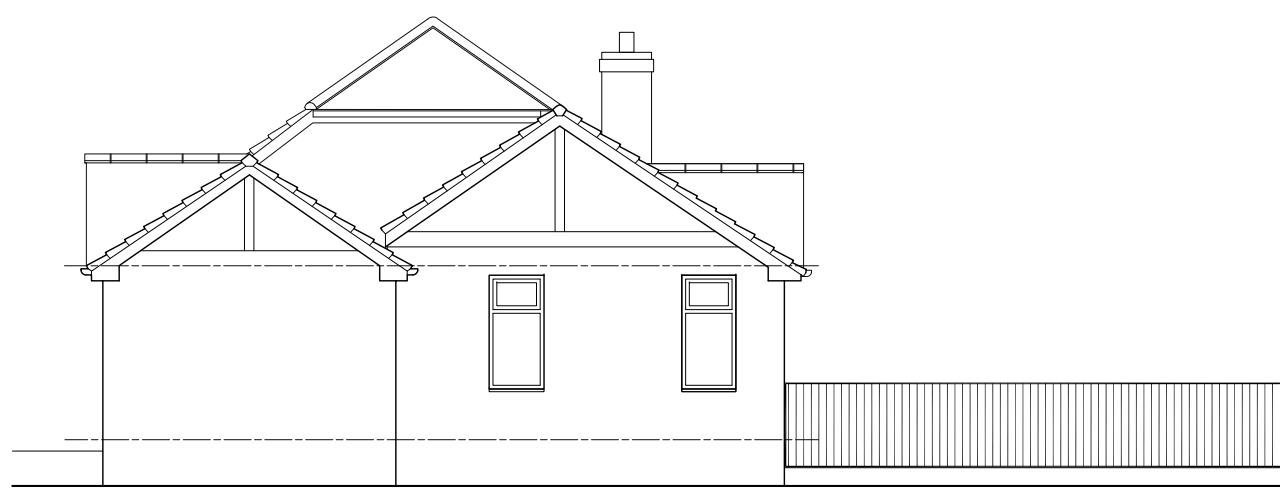

EXISTING SIDE ELEVATION scale 1:100


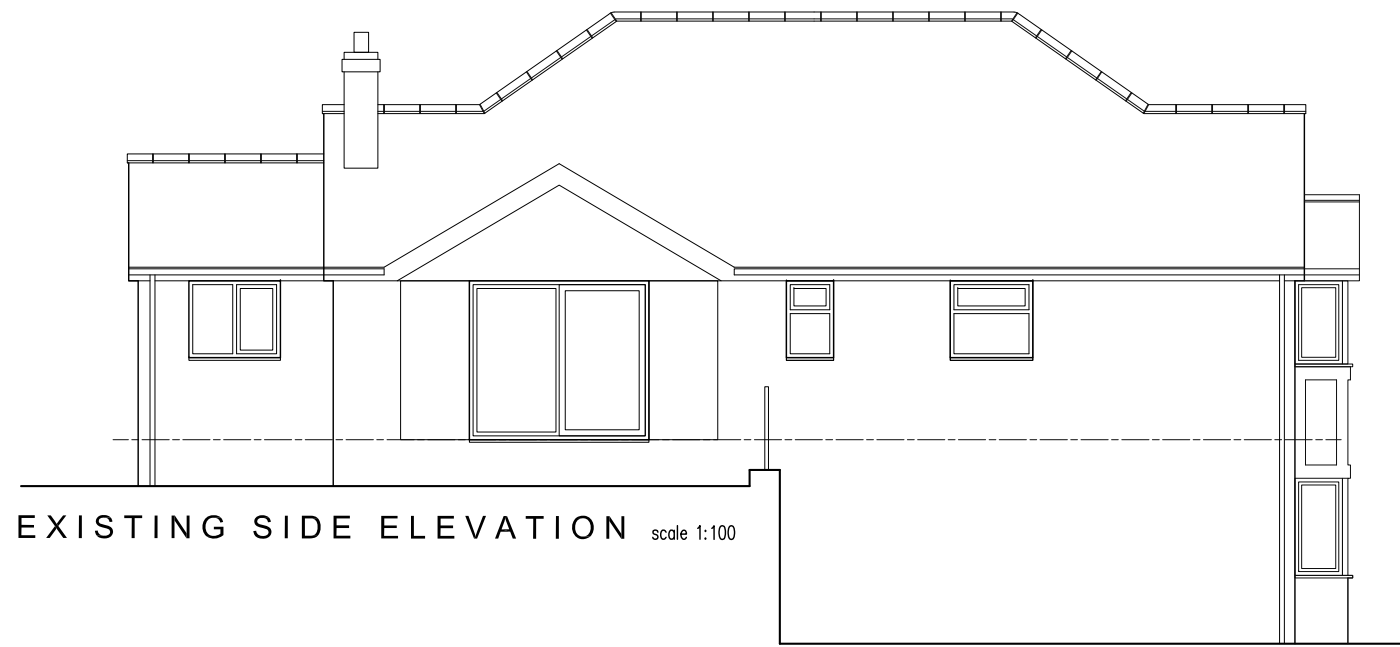


EXISTING FRONT ELEVATION scale 1:100

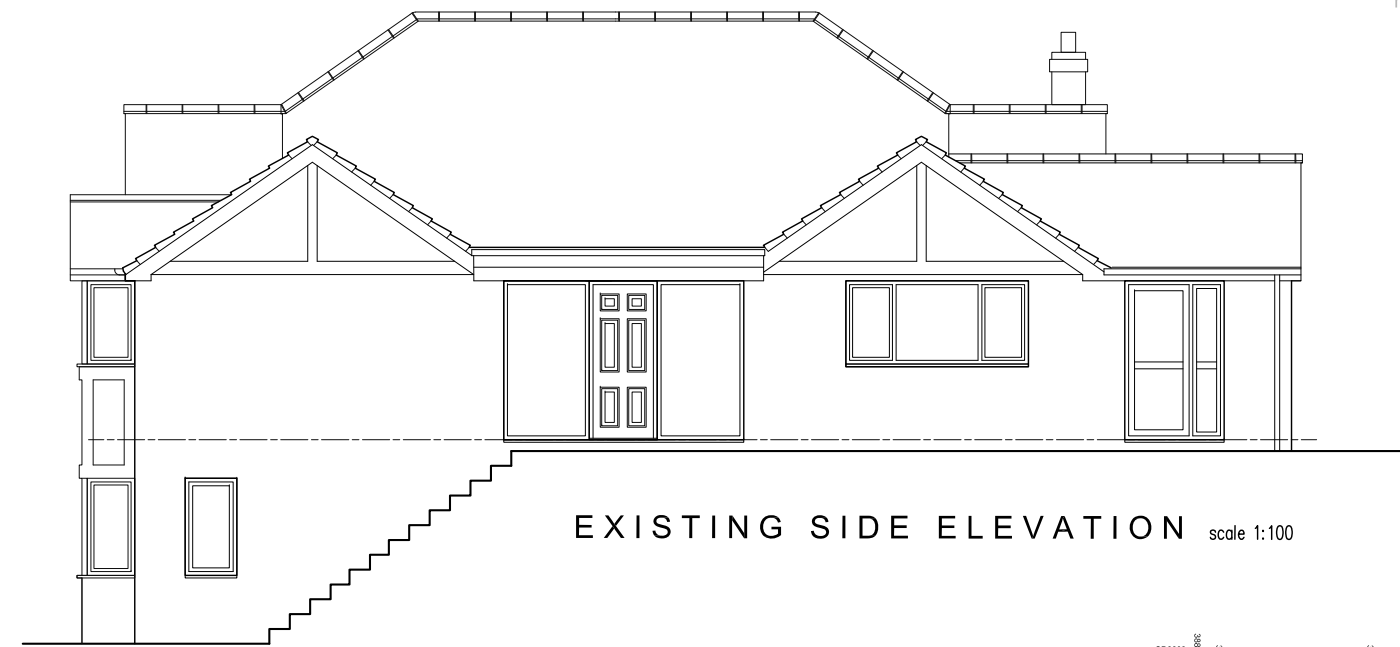


EXISTING SIDE ELEVATION scale 1:100

SCALE 1:100
m 0 1 2 3 4 5

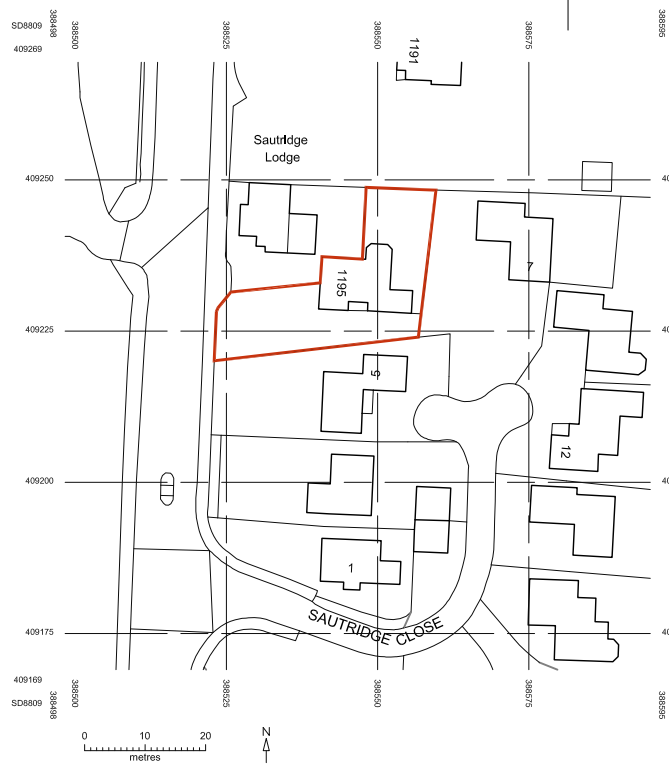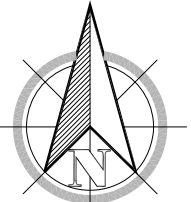


LOCATION PLAN scale 1:1250

Denotes: Curtilage of Existing dwelling

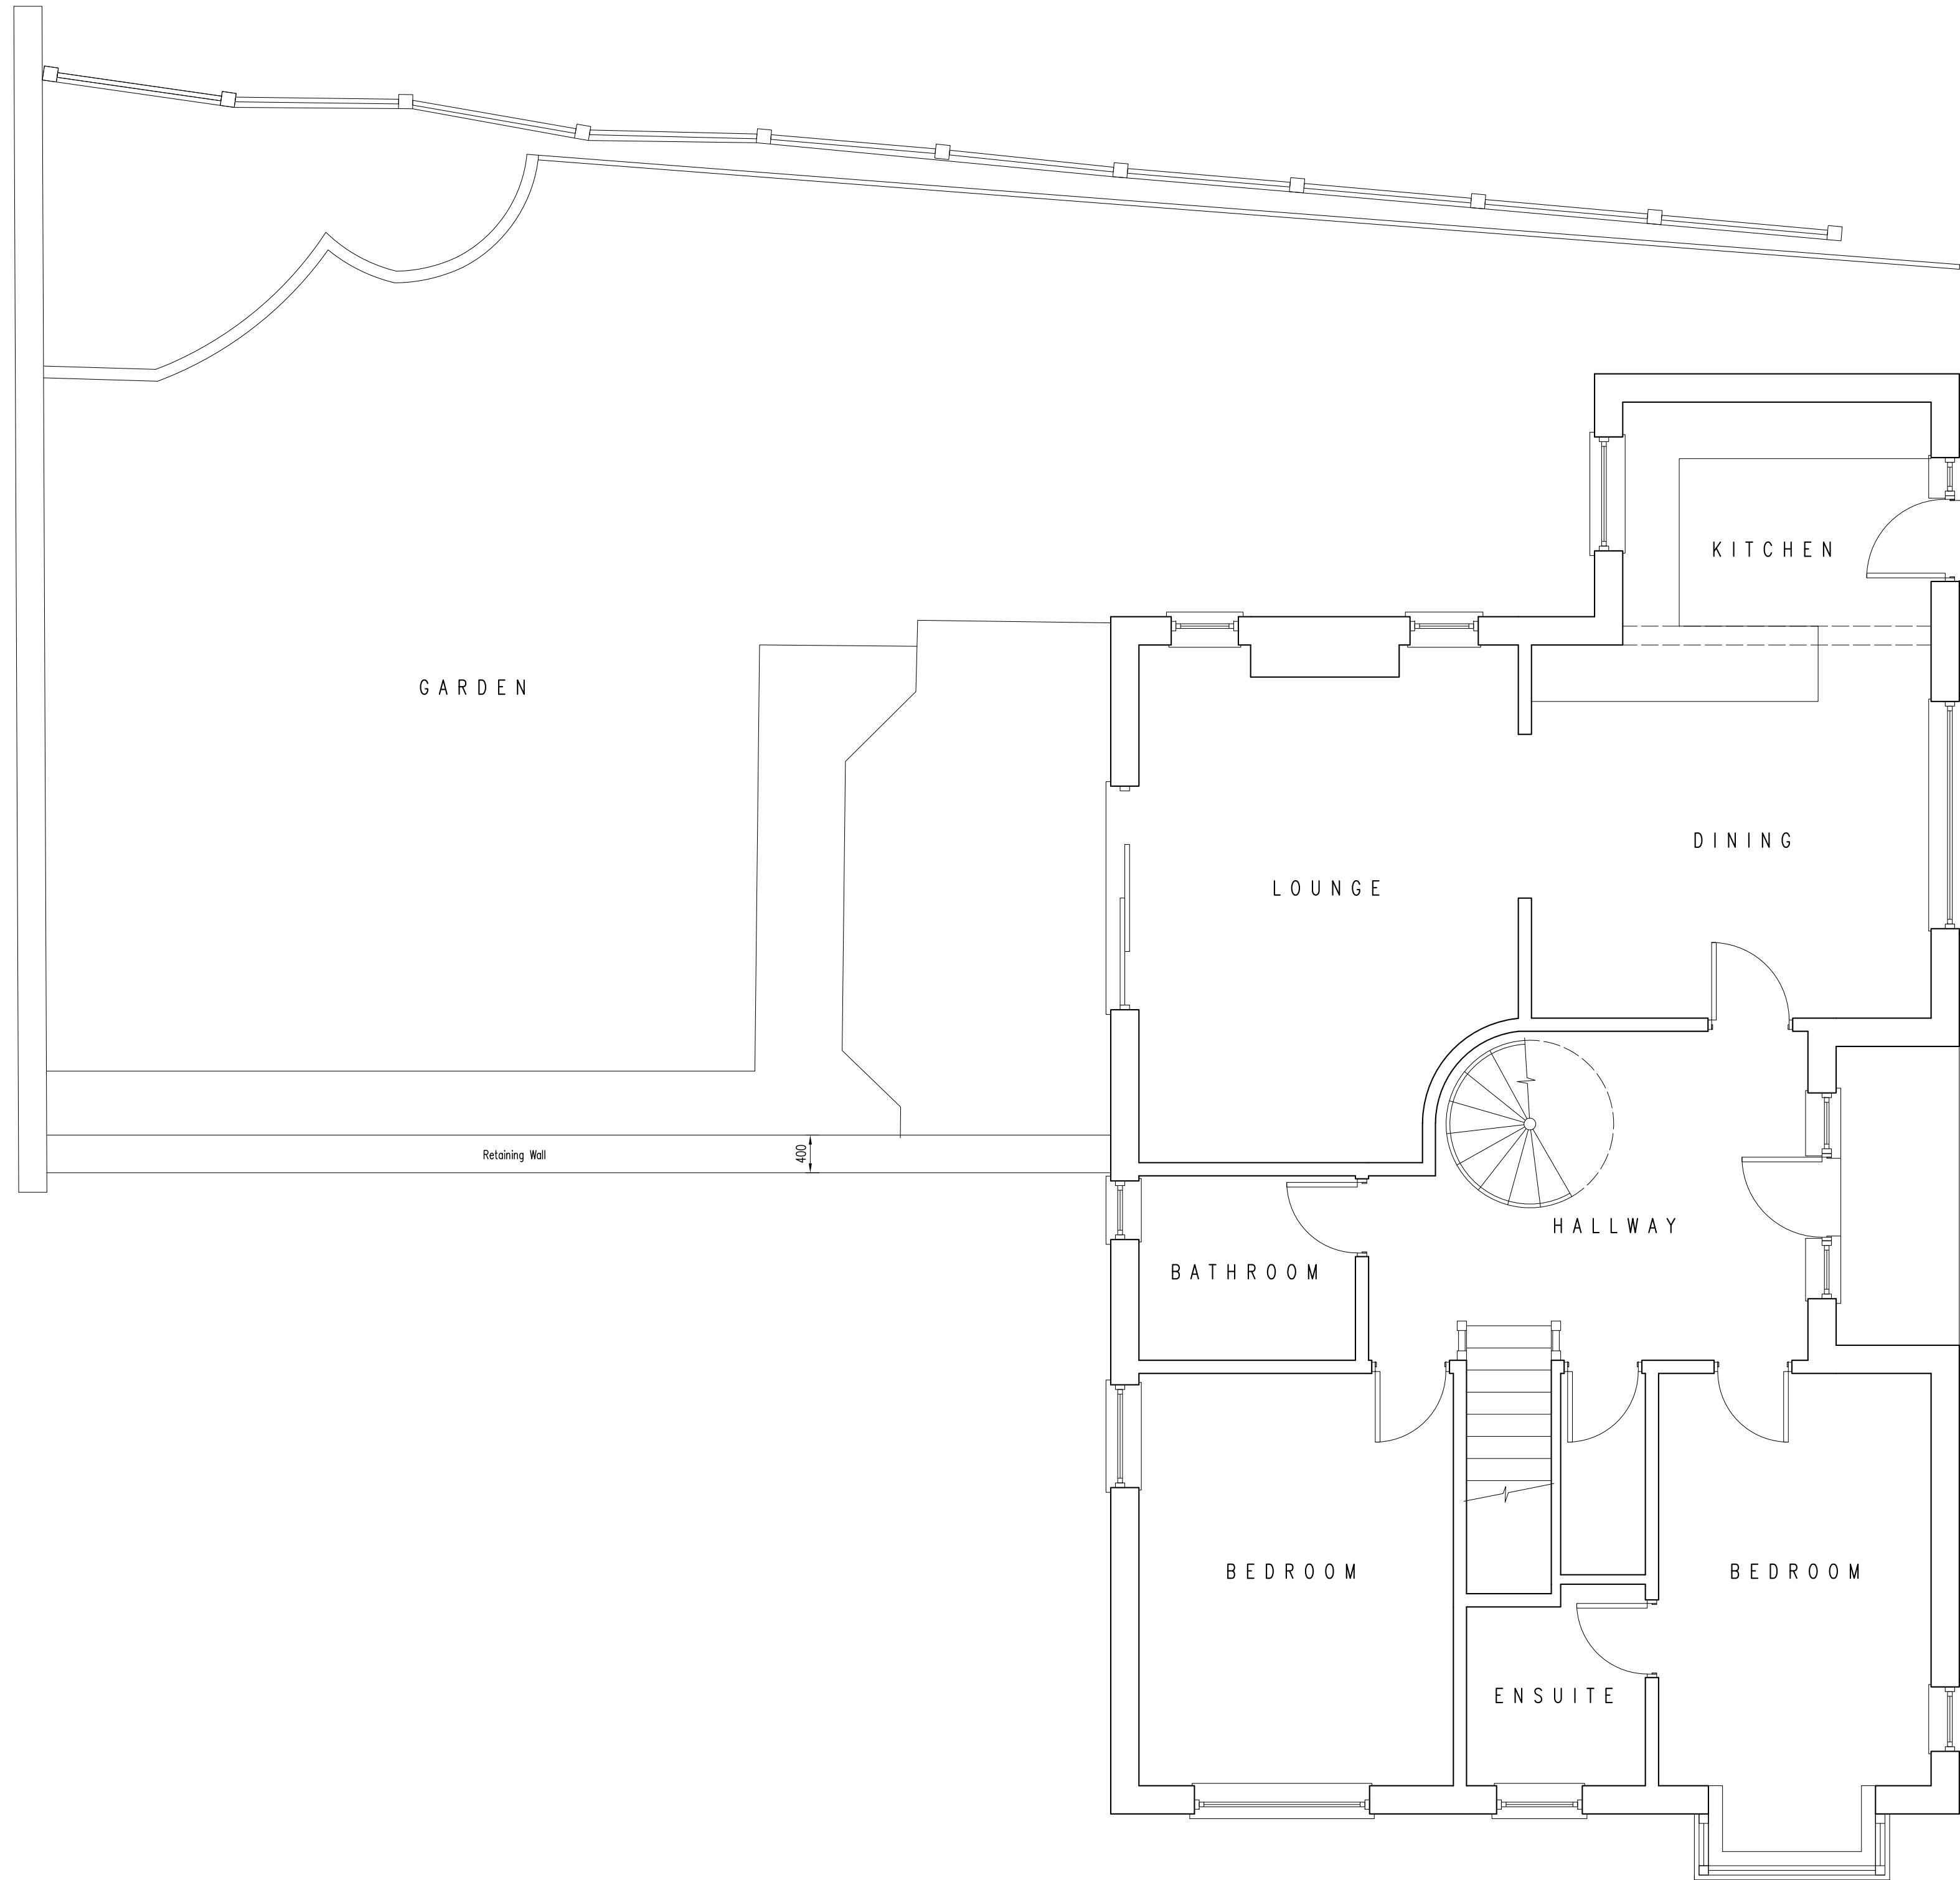

EXISTING GROUND FLOOR PLAN scale 1:50

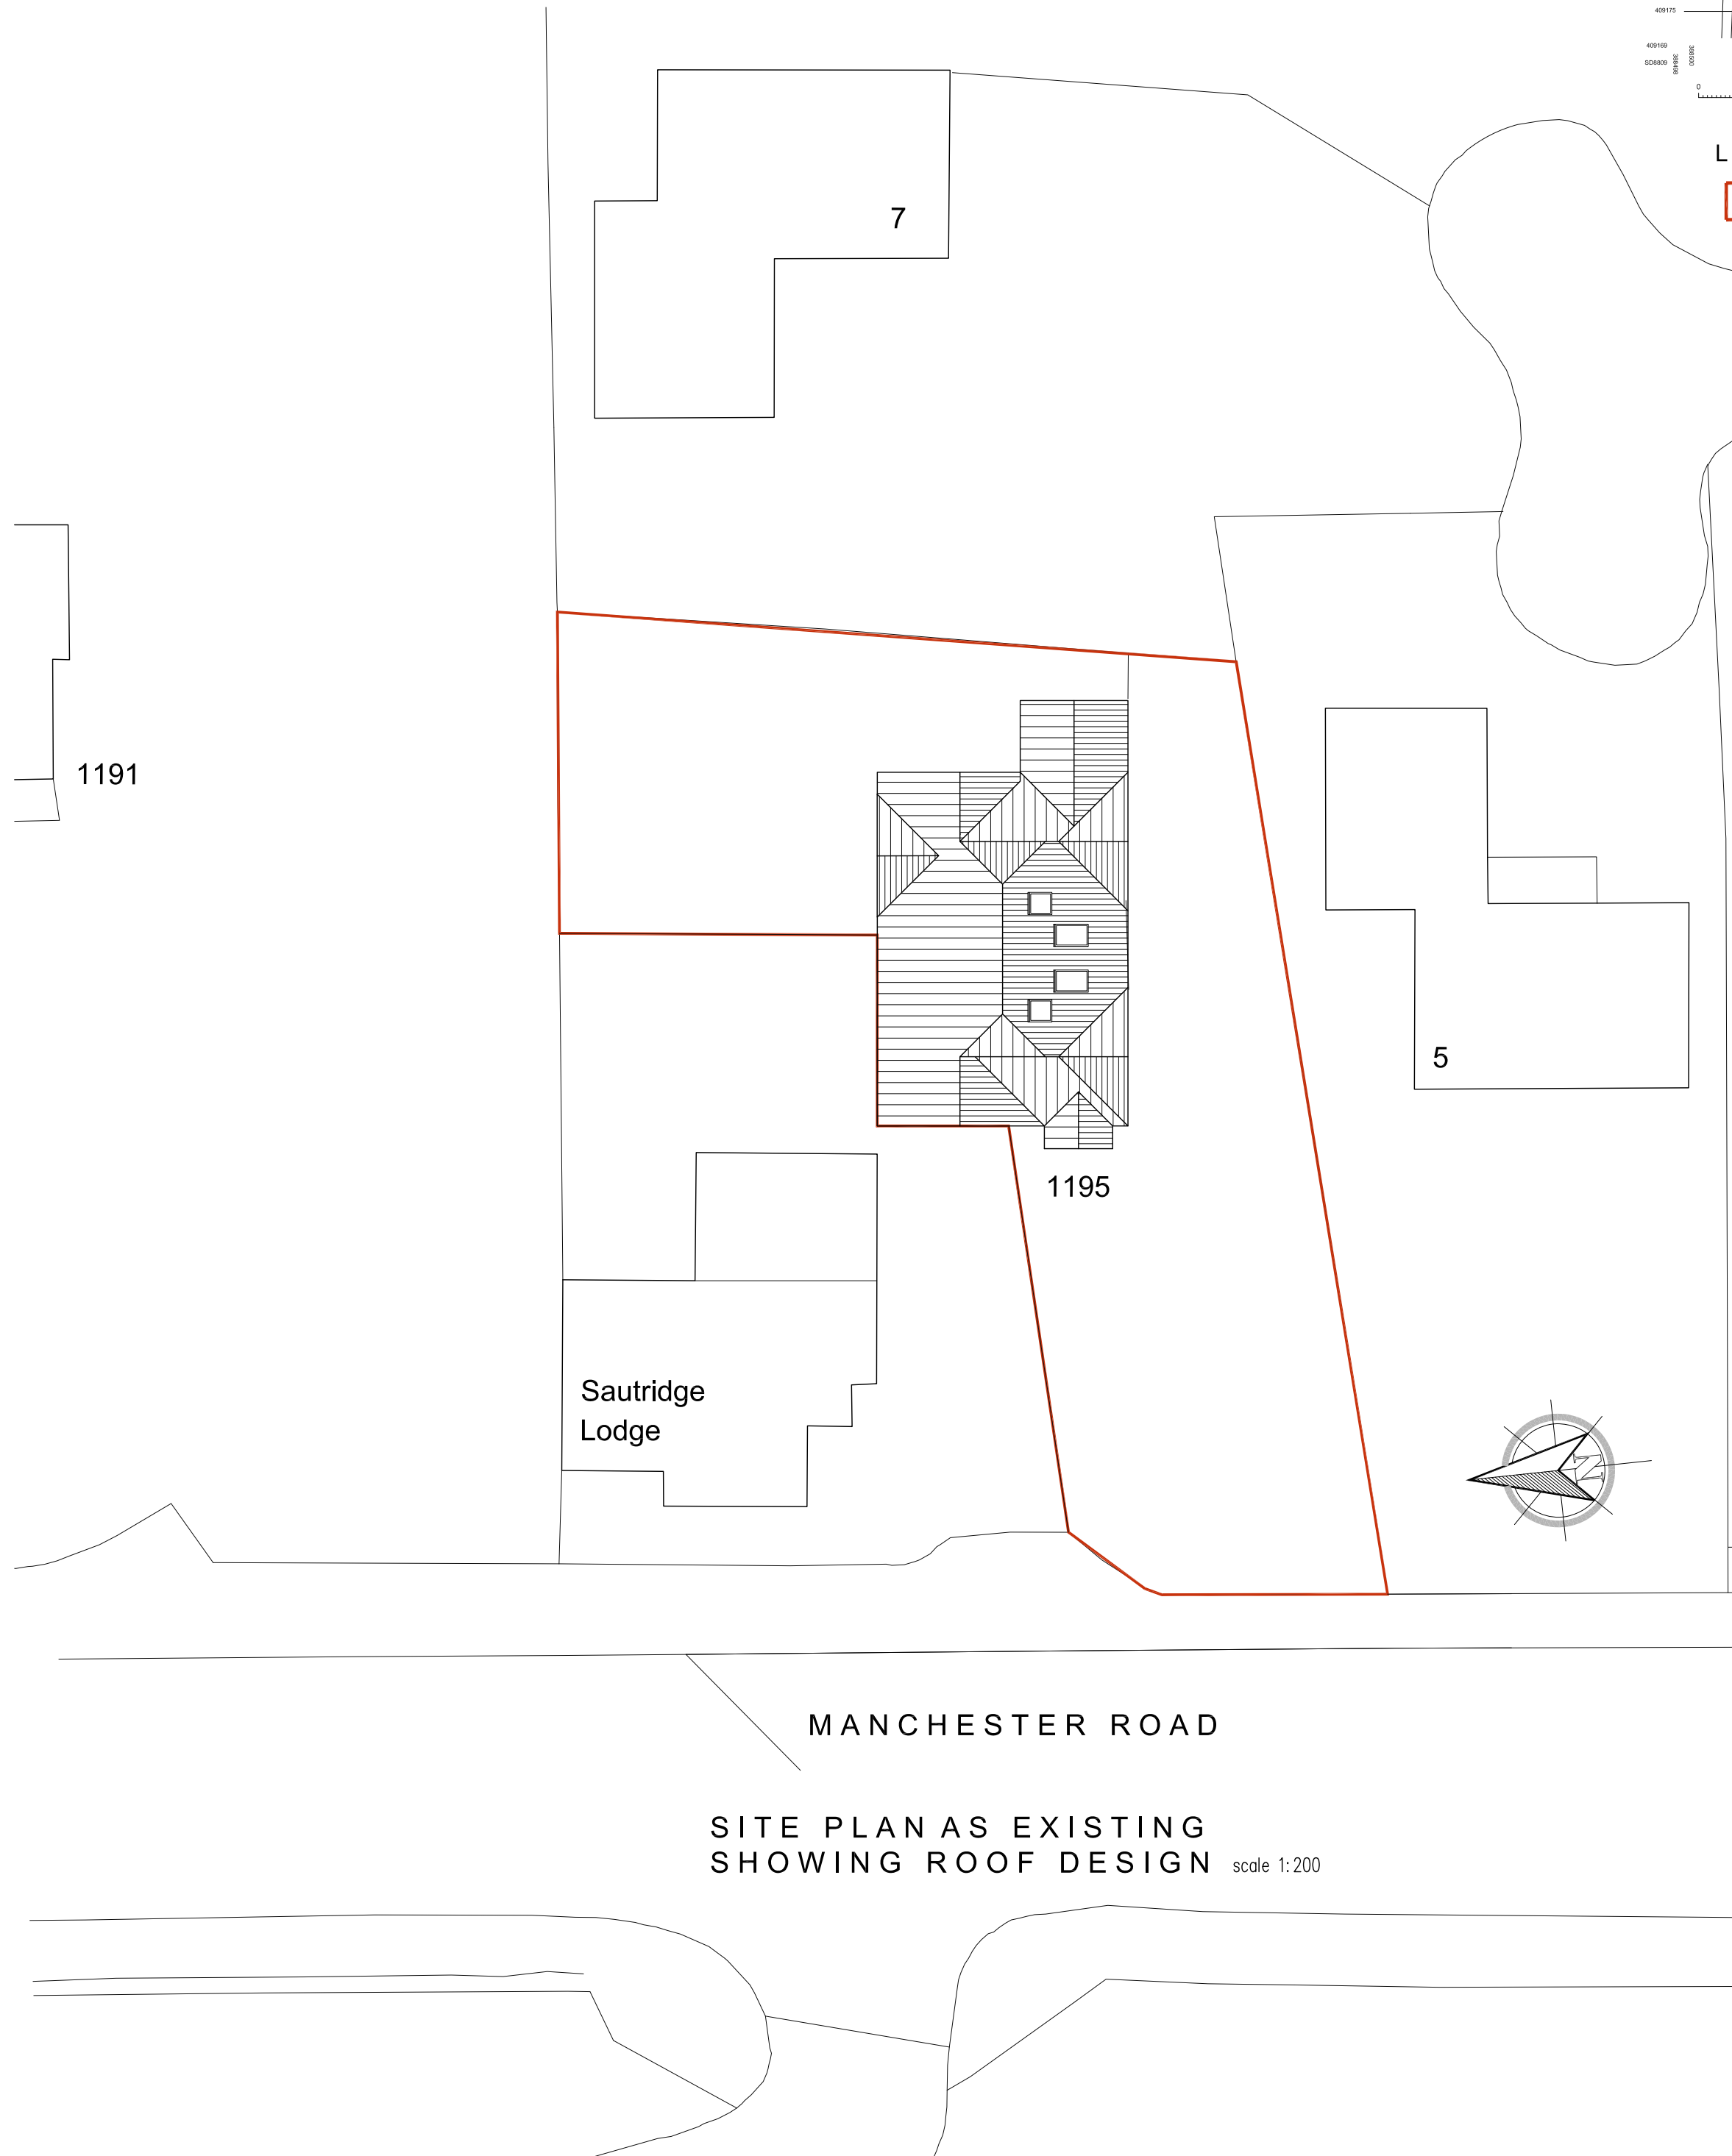

SITE PLAN AS EXISTING
SHOWING ROOF DESIGN scale 1:200

Rev	Description	Drawn	Chk	App	Date
Contact : Stuart Broadhurst Tel : 07783693374					
Client : MR GARY PUGH					
Project Title : 1195 MANCHESTER RD, CASTLETON OL11 2XZ					
Drawing Title : EXISTING PLANS					
Scale @ A1	Date drawn	Status			
1:50	17.05.2025	Planning			
Drawing no.					Revision
999-25-01					A