



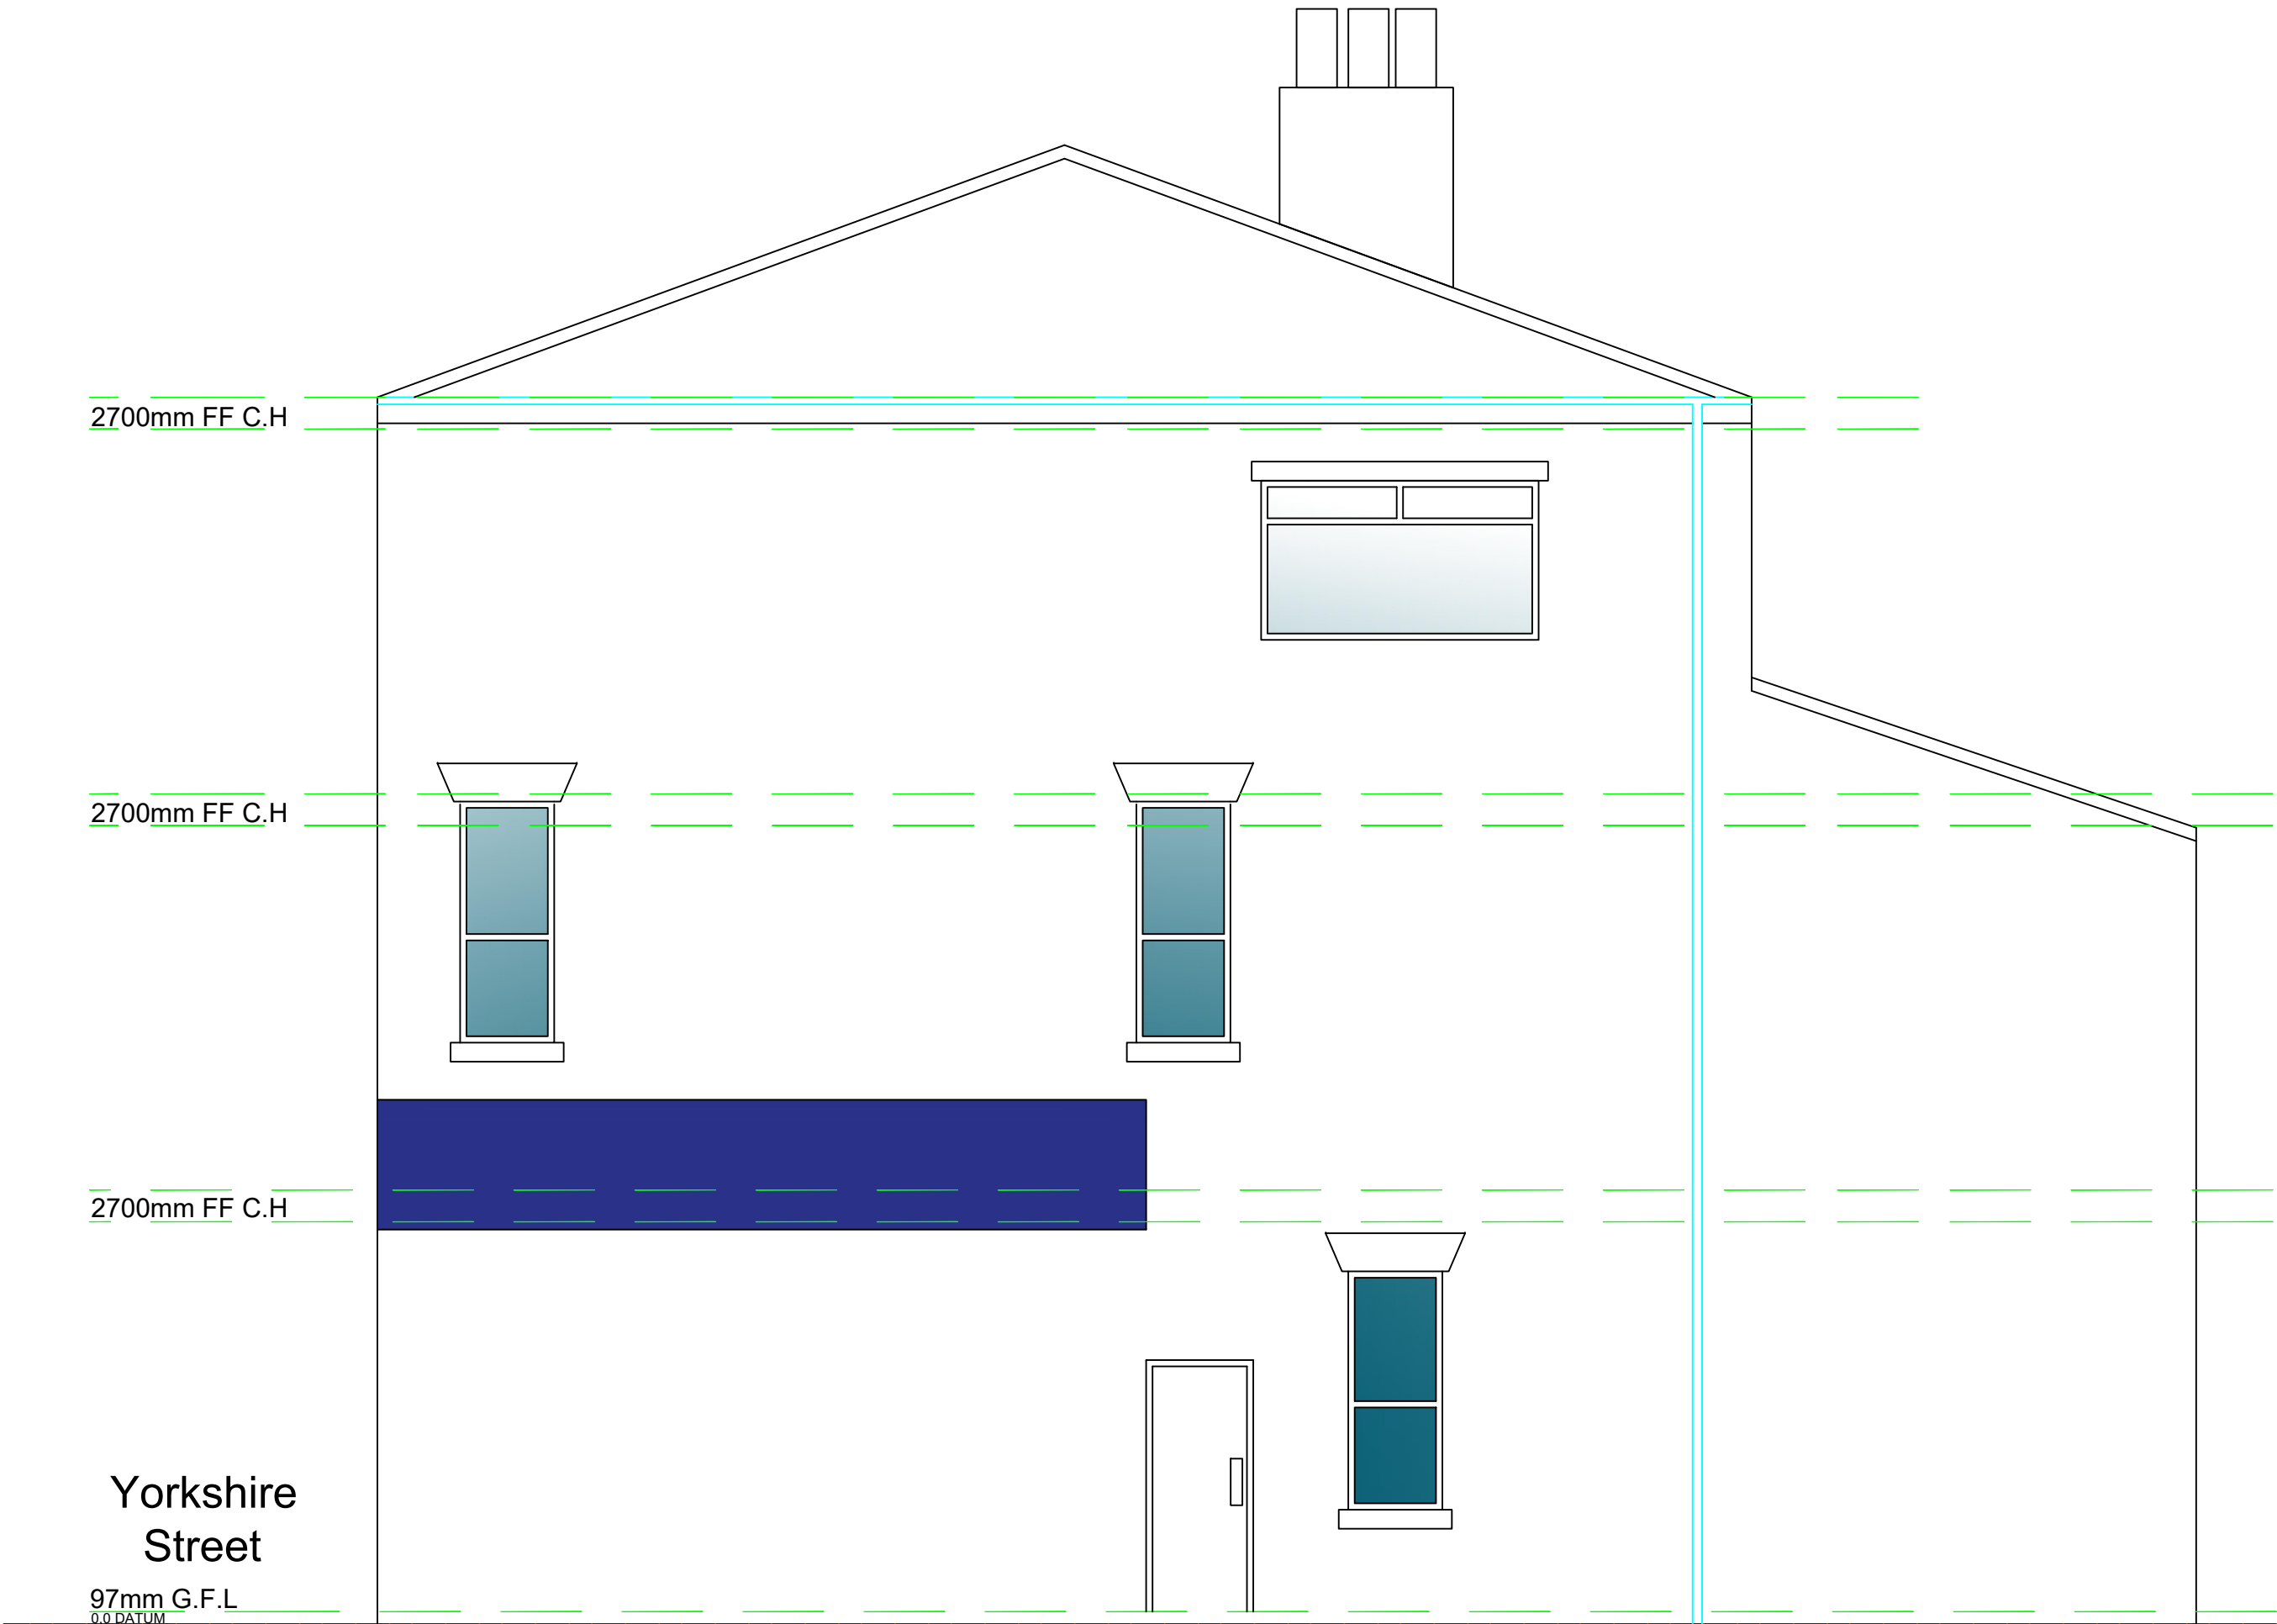


PROPOSED SIDE ELEVATION
1:50 @ A1

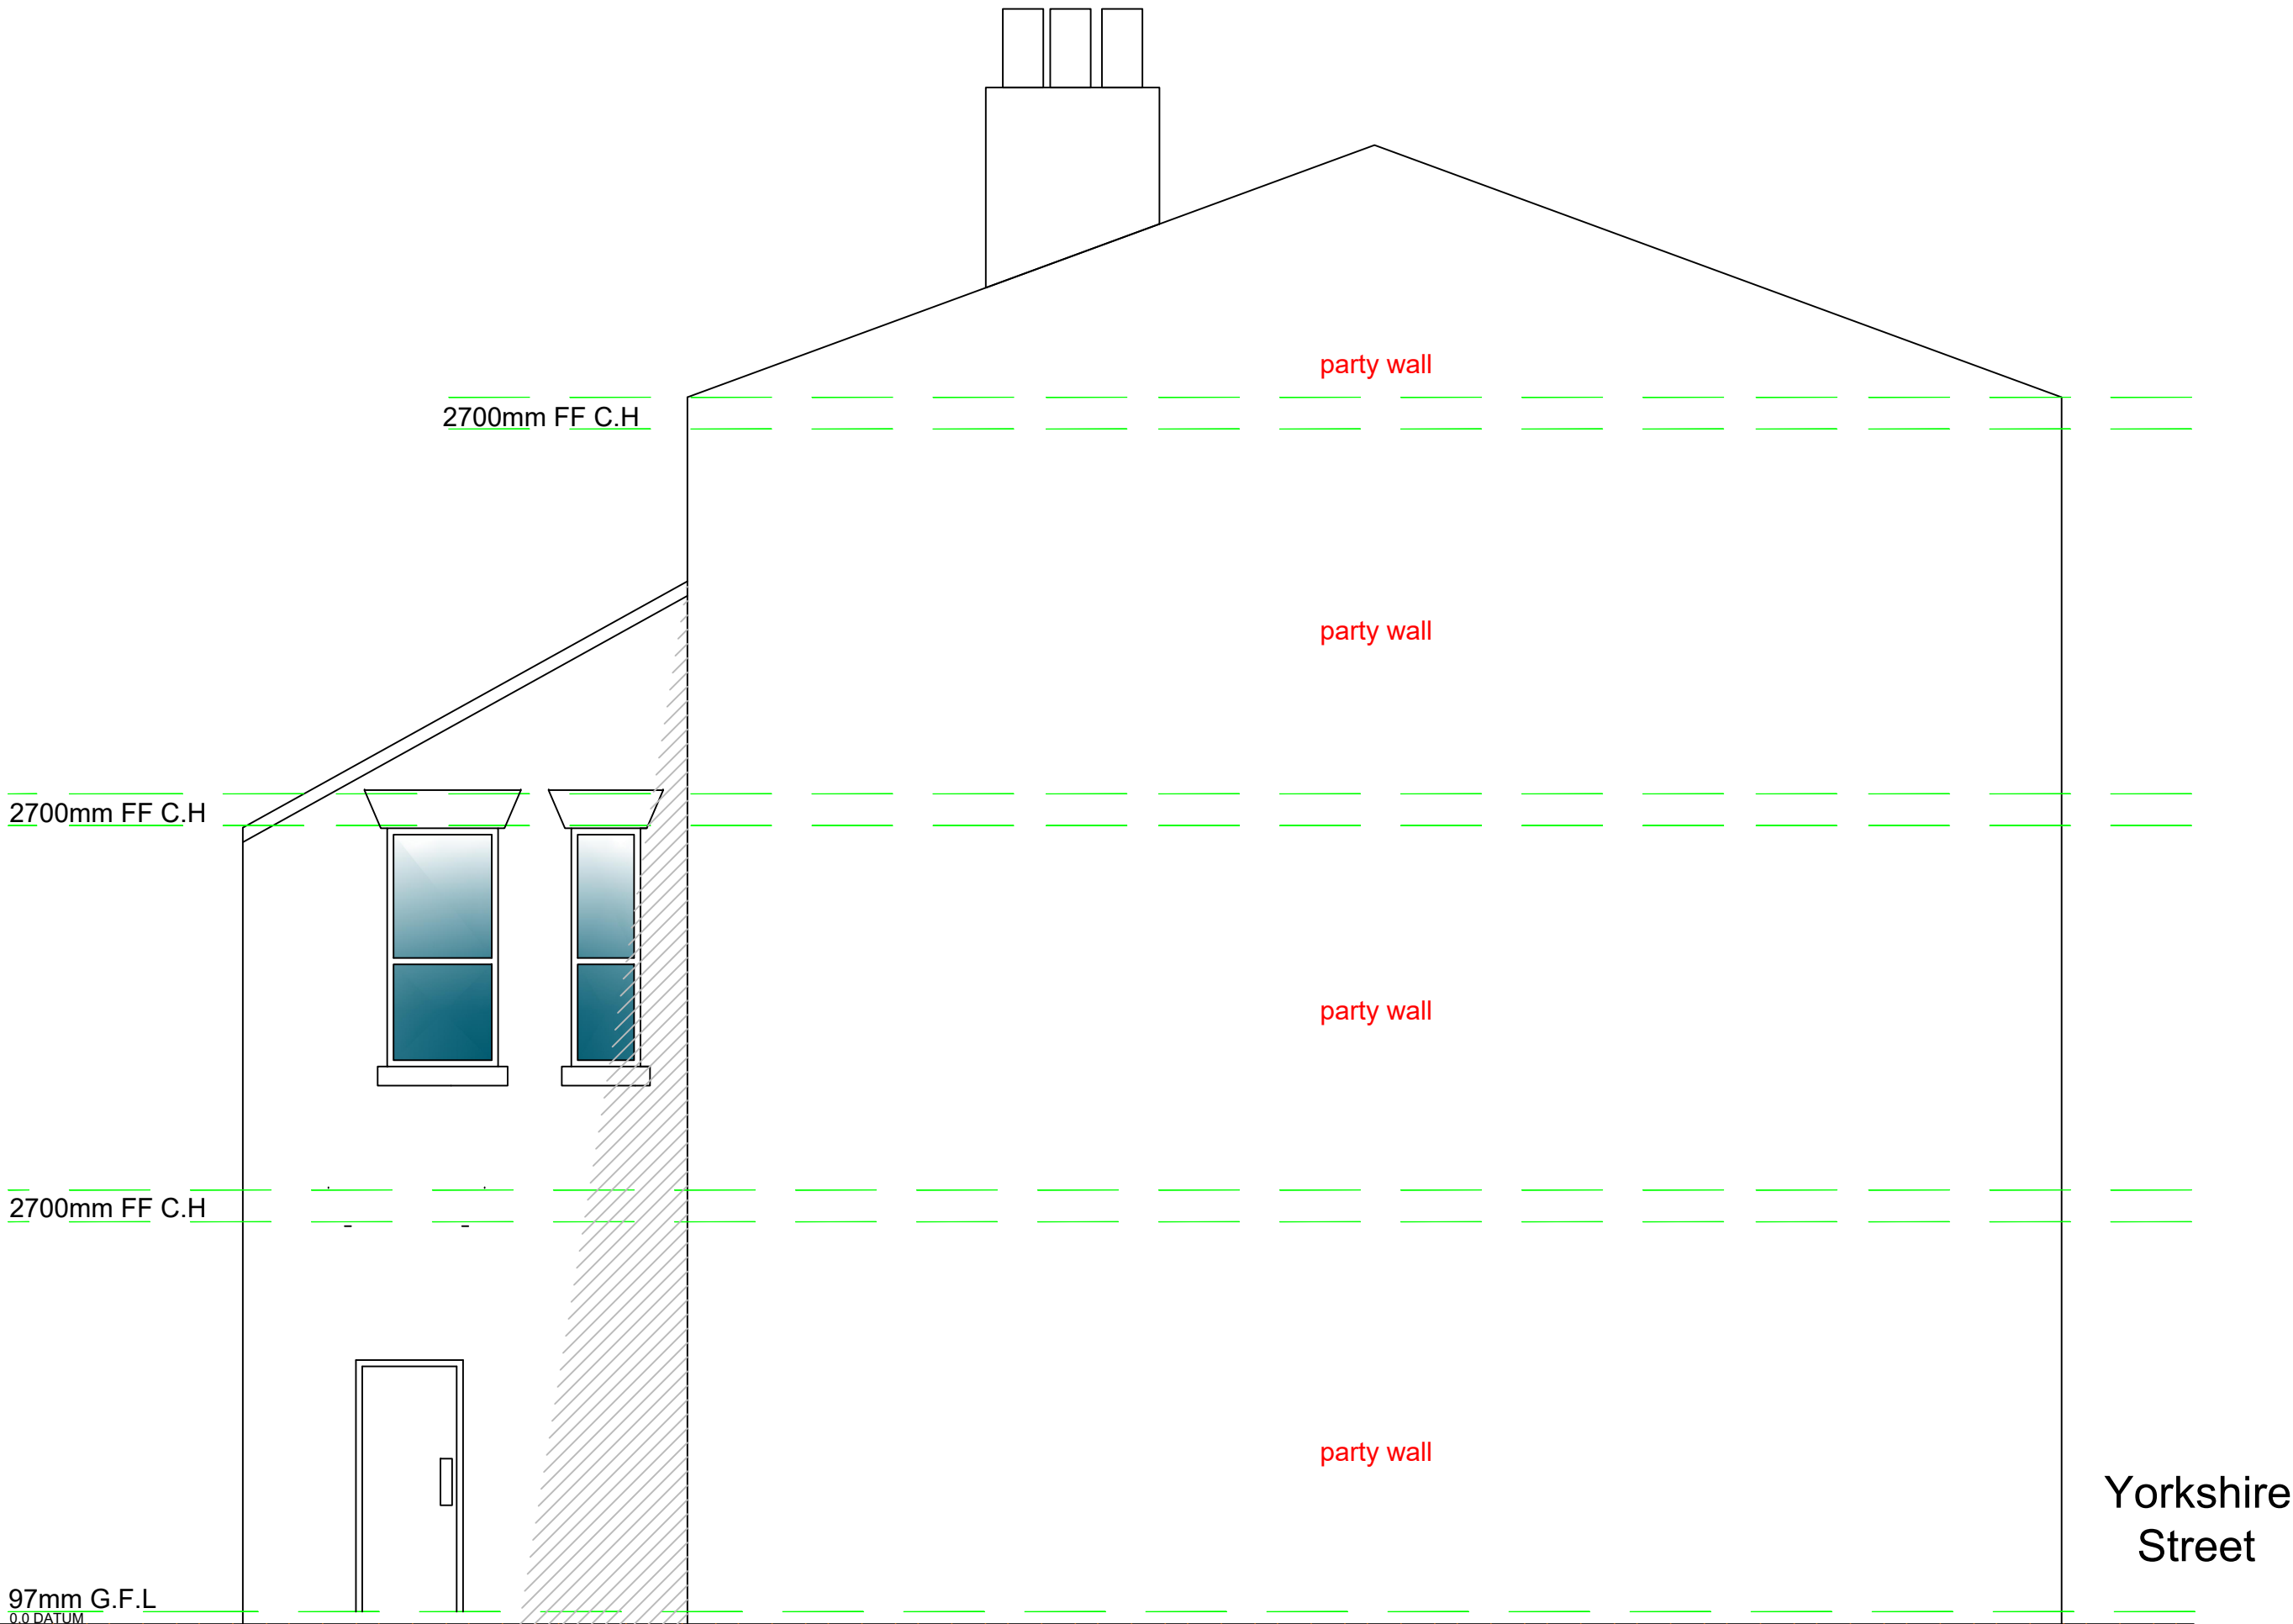

PROPOSED NEIGHBOURING ELEVATION
1:50 @ A1



PROPOSED FRONT ELEVATION
1:50 @ A1

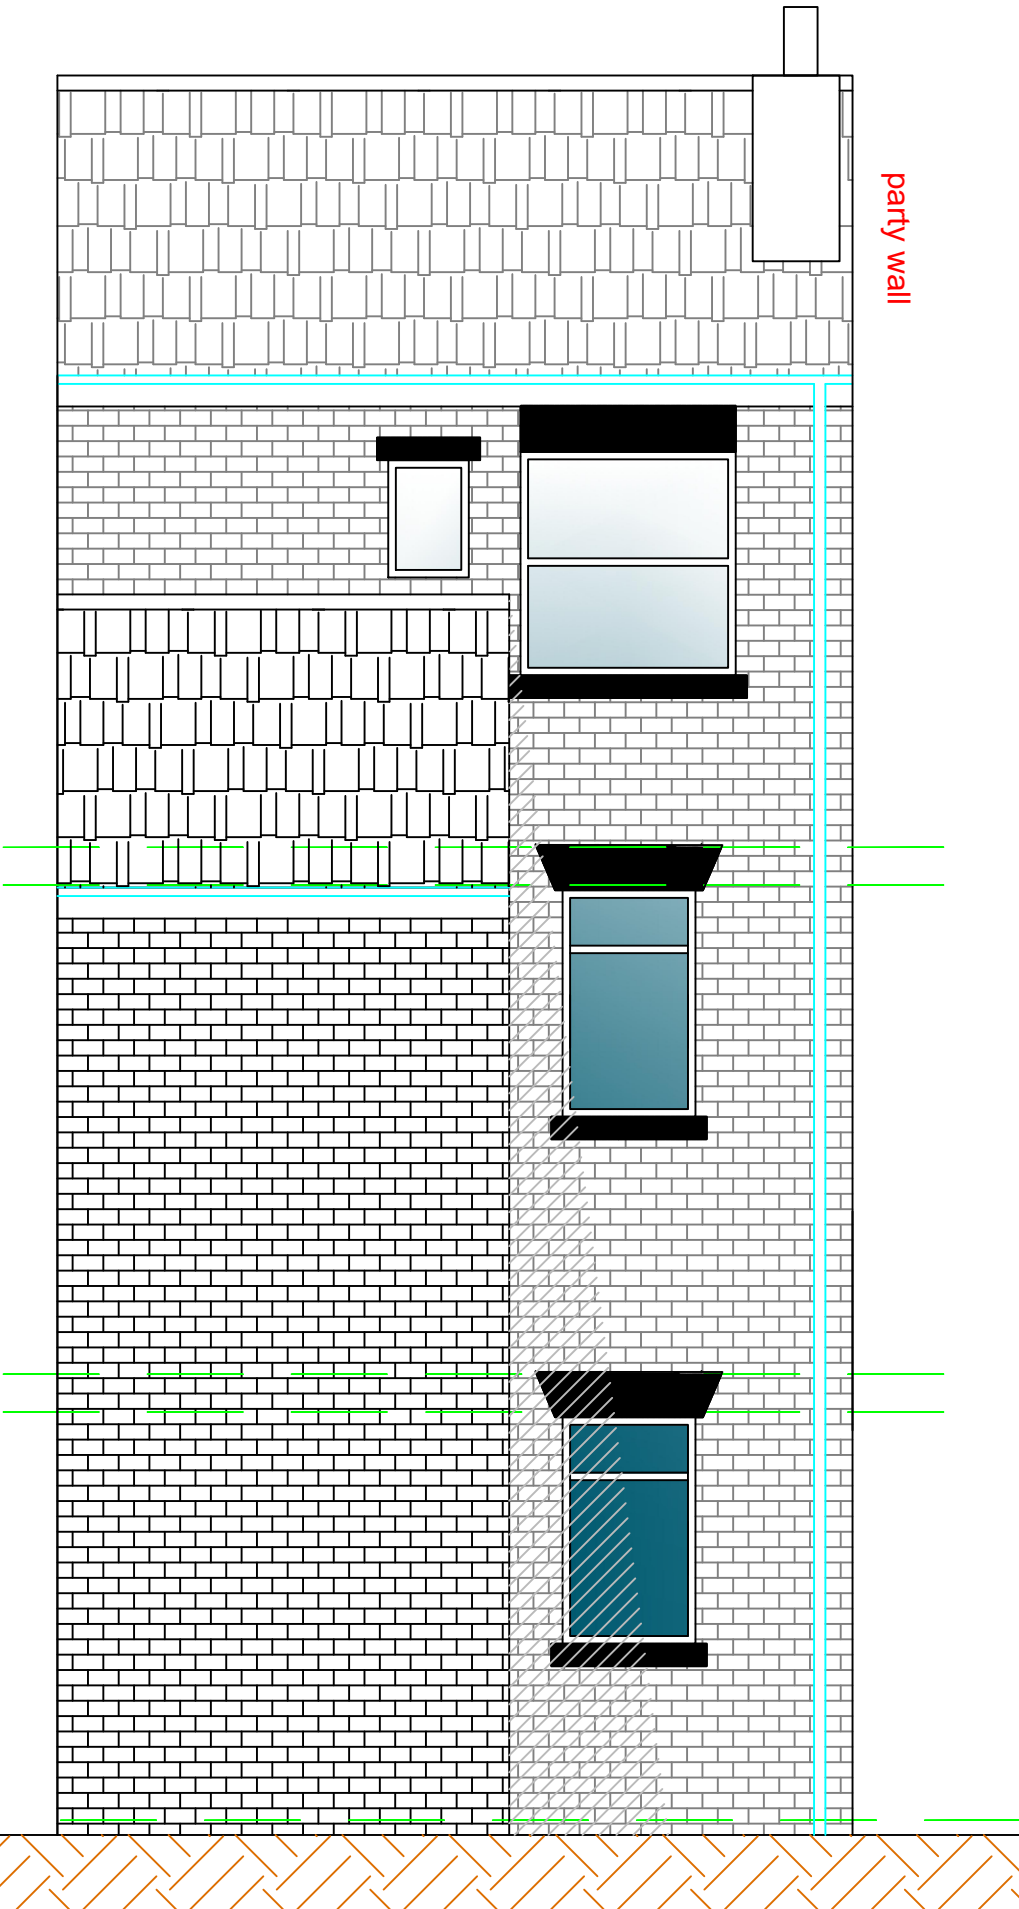

PROPOSED REAR ELEVATION
1:50 @ A1

NU-FIT

ARCHITECTURAL DESIGN LTD

NOTE TO CONTRACTOR: DO NOT SCALE FROM THIS DRAWING

Client
132 YORKSHIRE STREET, ROCHDALE
Project
**CHANGE OF USE FROM OFFICES TO
2 RESIDENTIAL SELF CONTAINED
APARTMENTS**
Title

PROPOSED ELEVATIONS			
Drawn by	Date	Purpose of issue	Scale
	Dec.	PLANNING.	1:50 @ A1
Checked by	Date	Drawing No.	
Approved by	Date	PLANNING/26158192-B	