



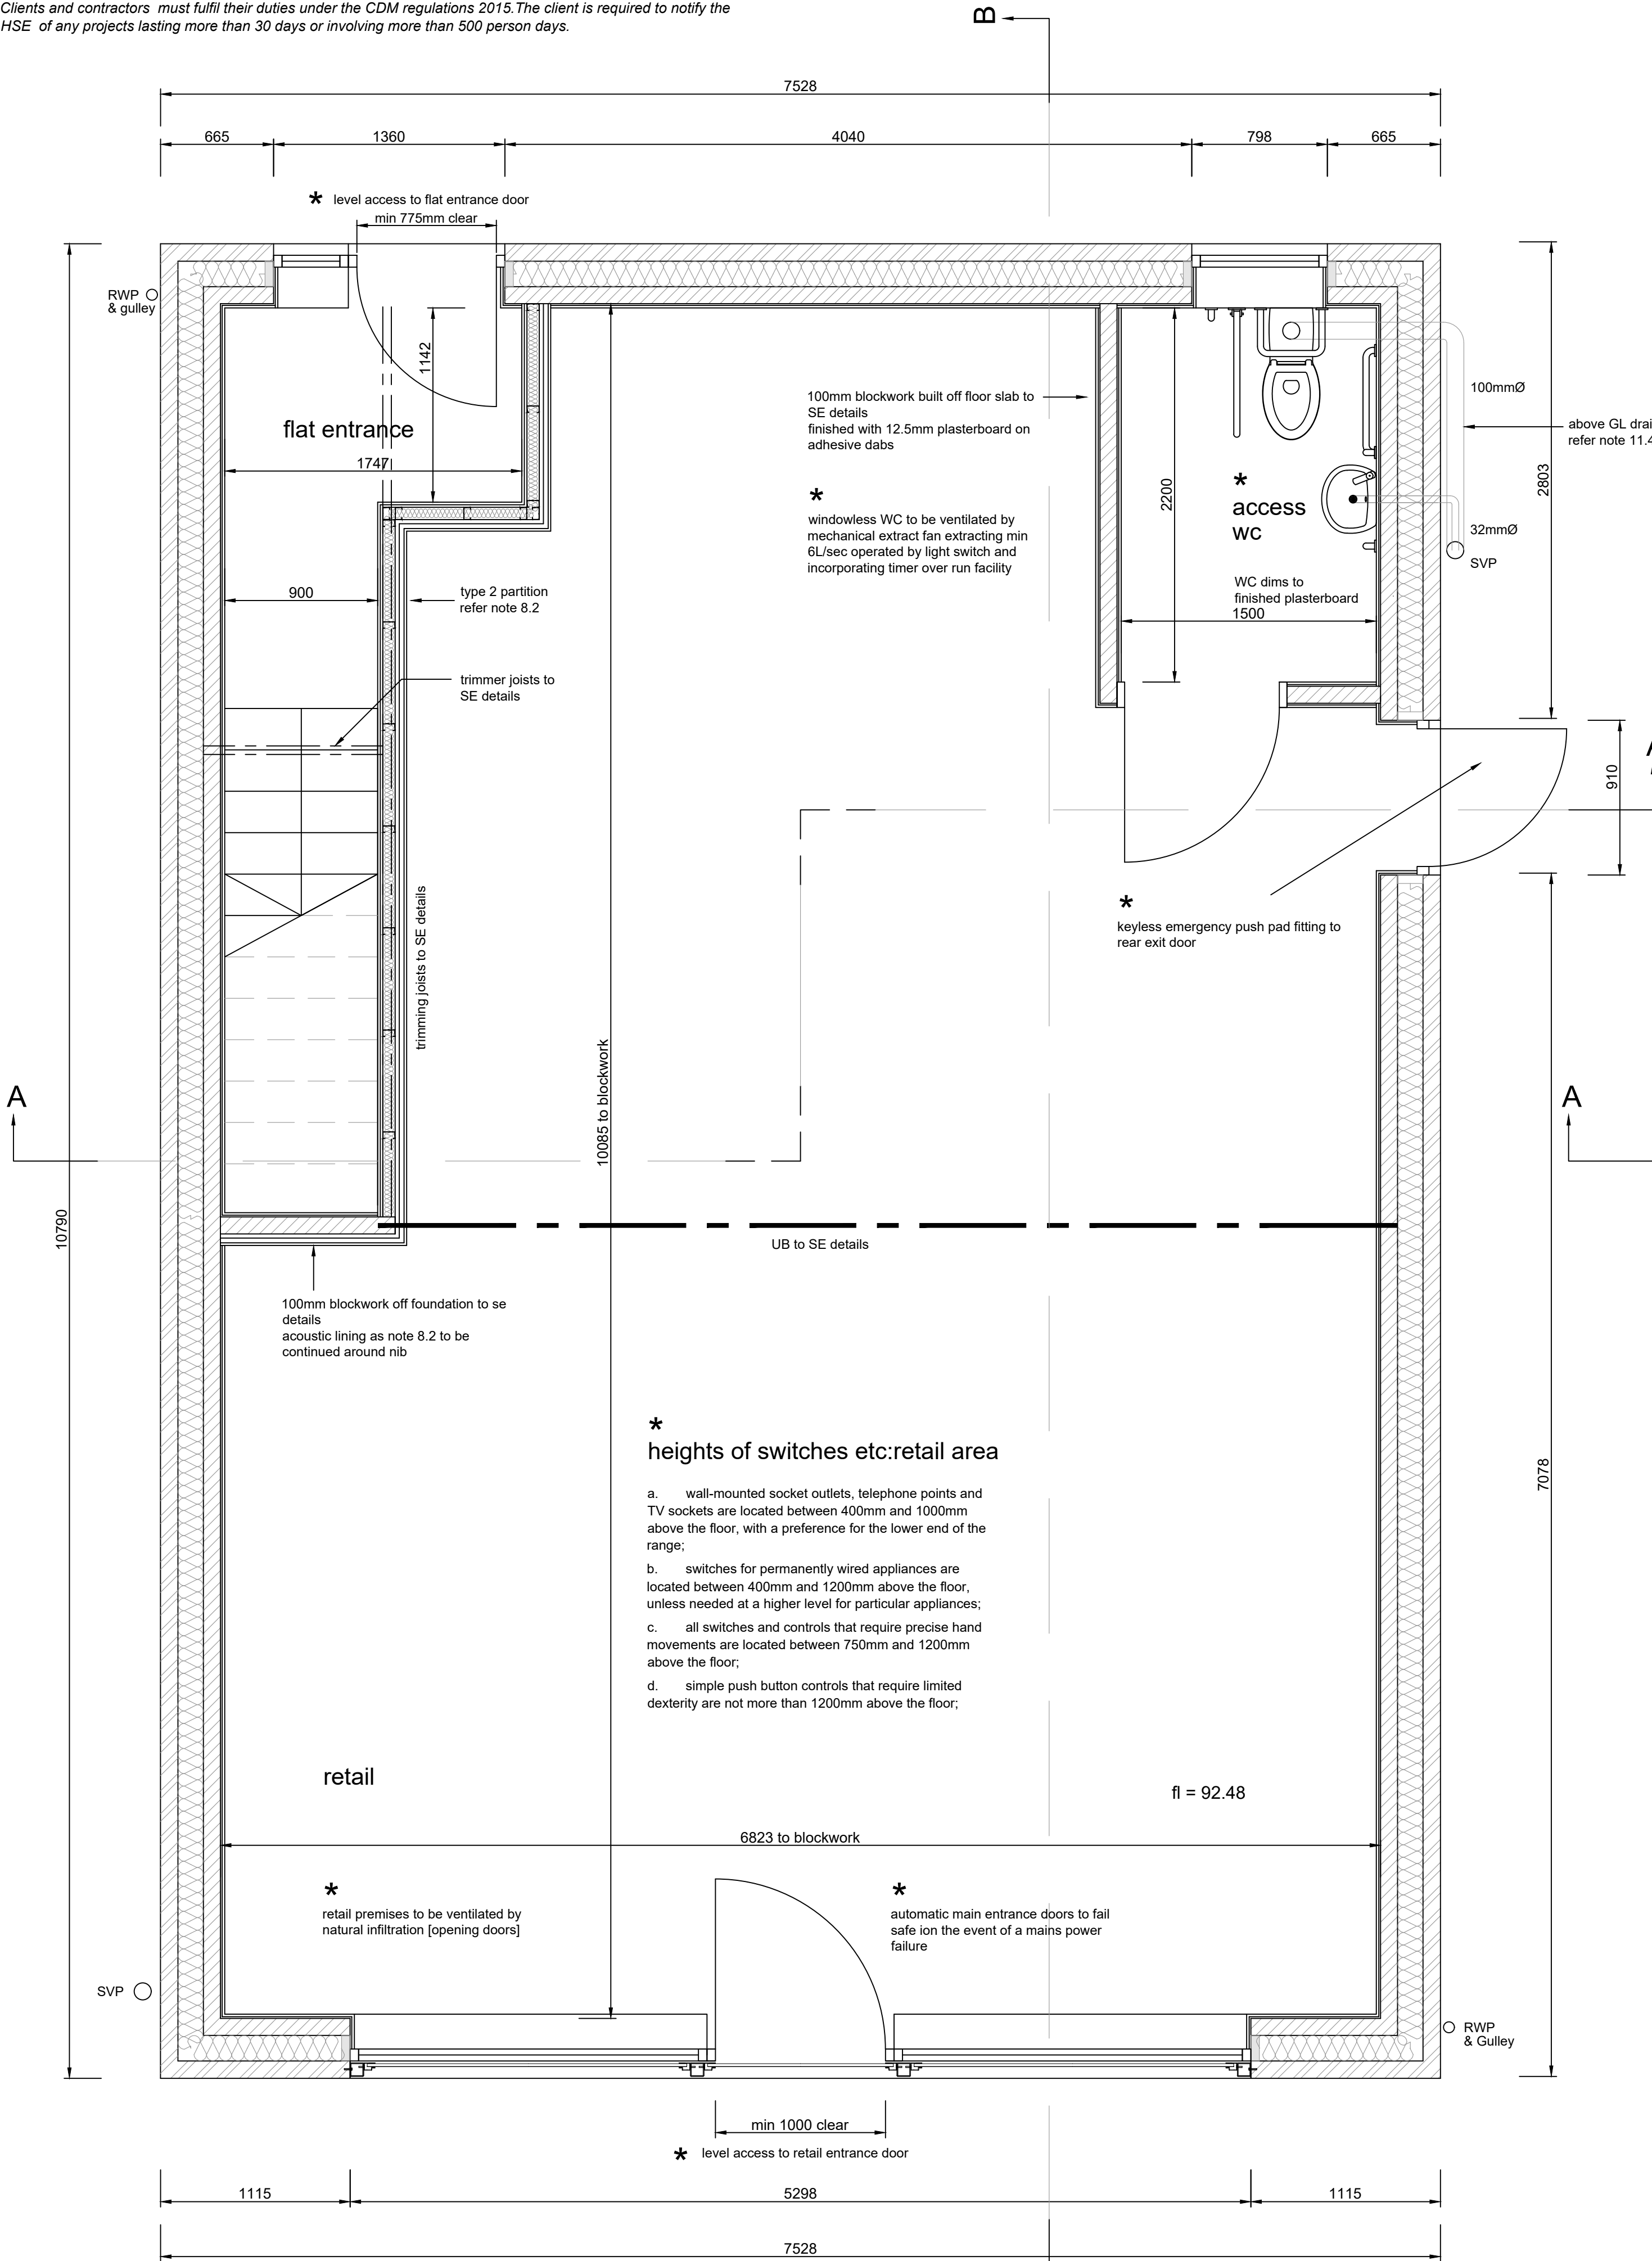

PROPOSED GROUND FLOOR PLAN [and structure over]
scale 1 - 25

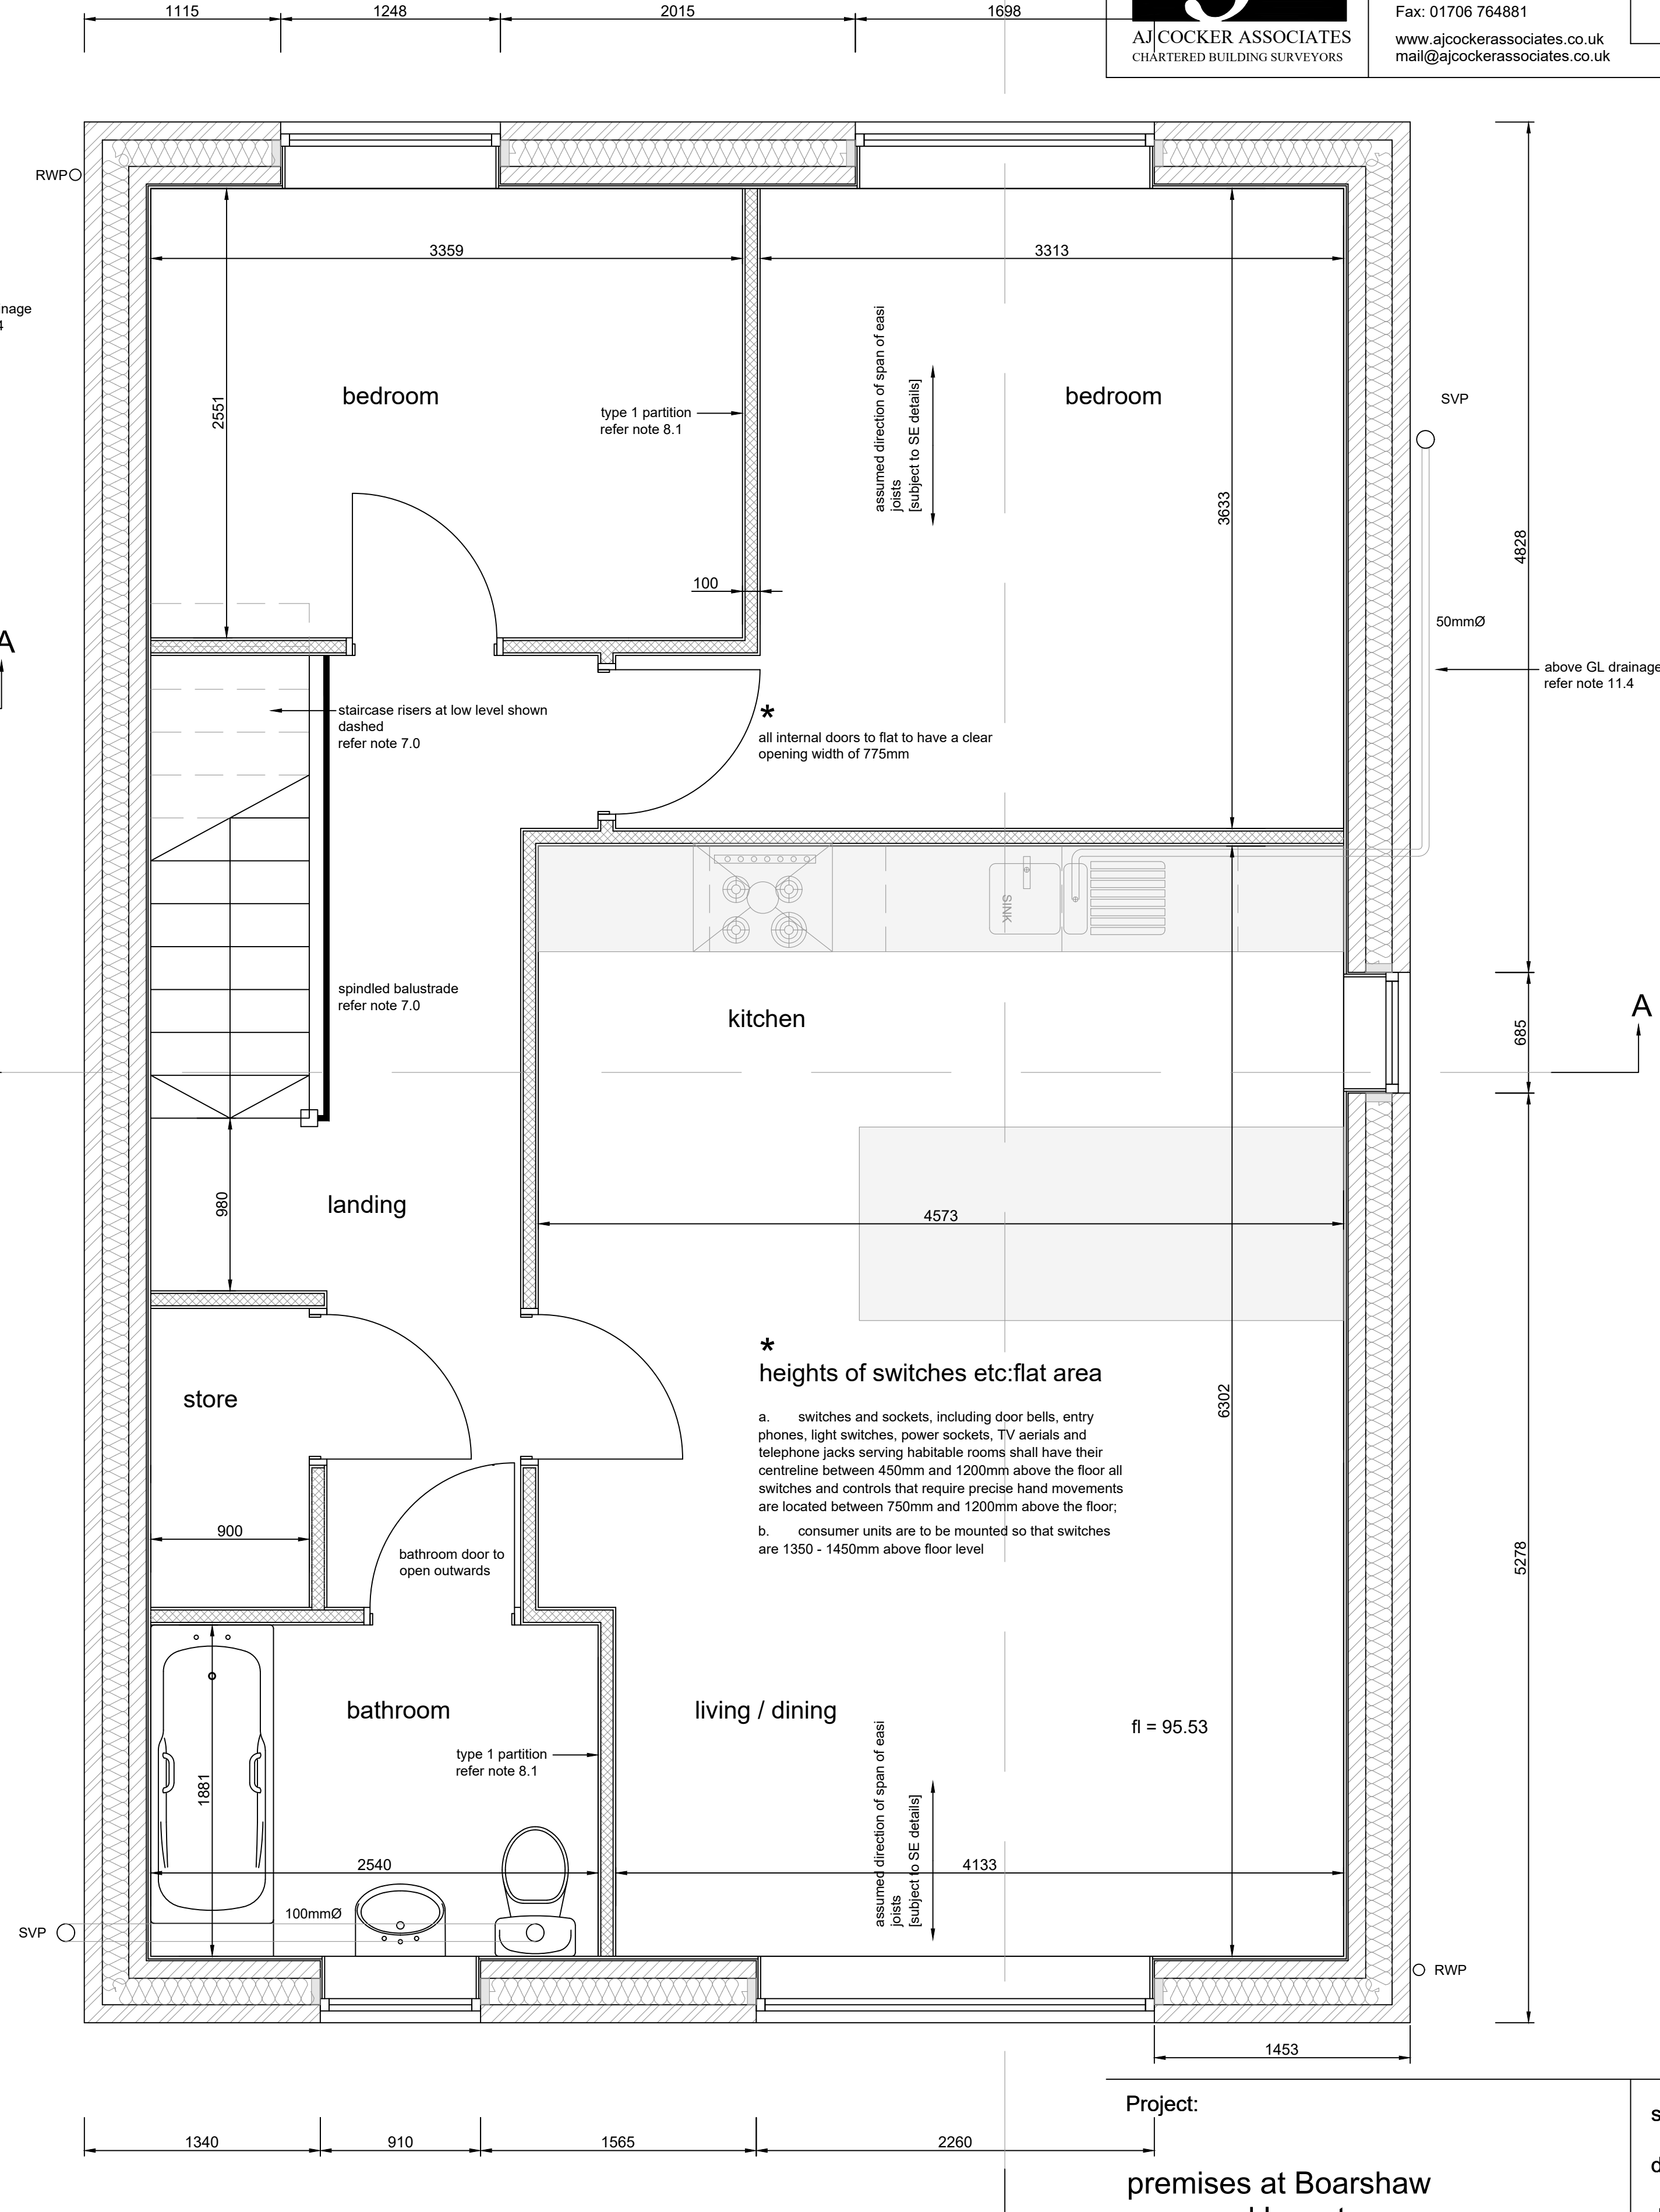

PROPOSED FIRST FLOOR PLAN
scale 1 - 25

B	23.09.25	AMENDMENT REQUIRED BY BCO MARKED THUS *
A	26.08.25	DRAWING AMENDED TO TALLY WITH STRUCTURAL ENGINEER DRAWING
rev:	date:	description:

AJ COCKER ASSOCIATES
CHARTERED BUILDING SURVEYORS

New Century House
176 Drake Street
Rochdale
OL16 1UP
Tel: 01706 764880
Fax: 01706 764881
www.ajcockerassociates.co.uk
mail@ajcockerassociates.co.uk

RICS
the mark of
property
professionalism
worldwide

Project:	scale: as noted @ A1
premises at Boarshaw proposed layouts	date: August 2025
Client: Zulq and Shah Hussain	drawn: IS
	Dwg. Nr. S507-01 rev B