



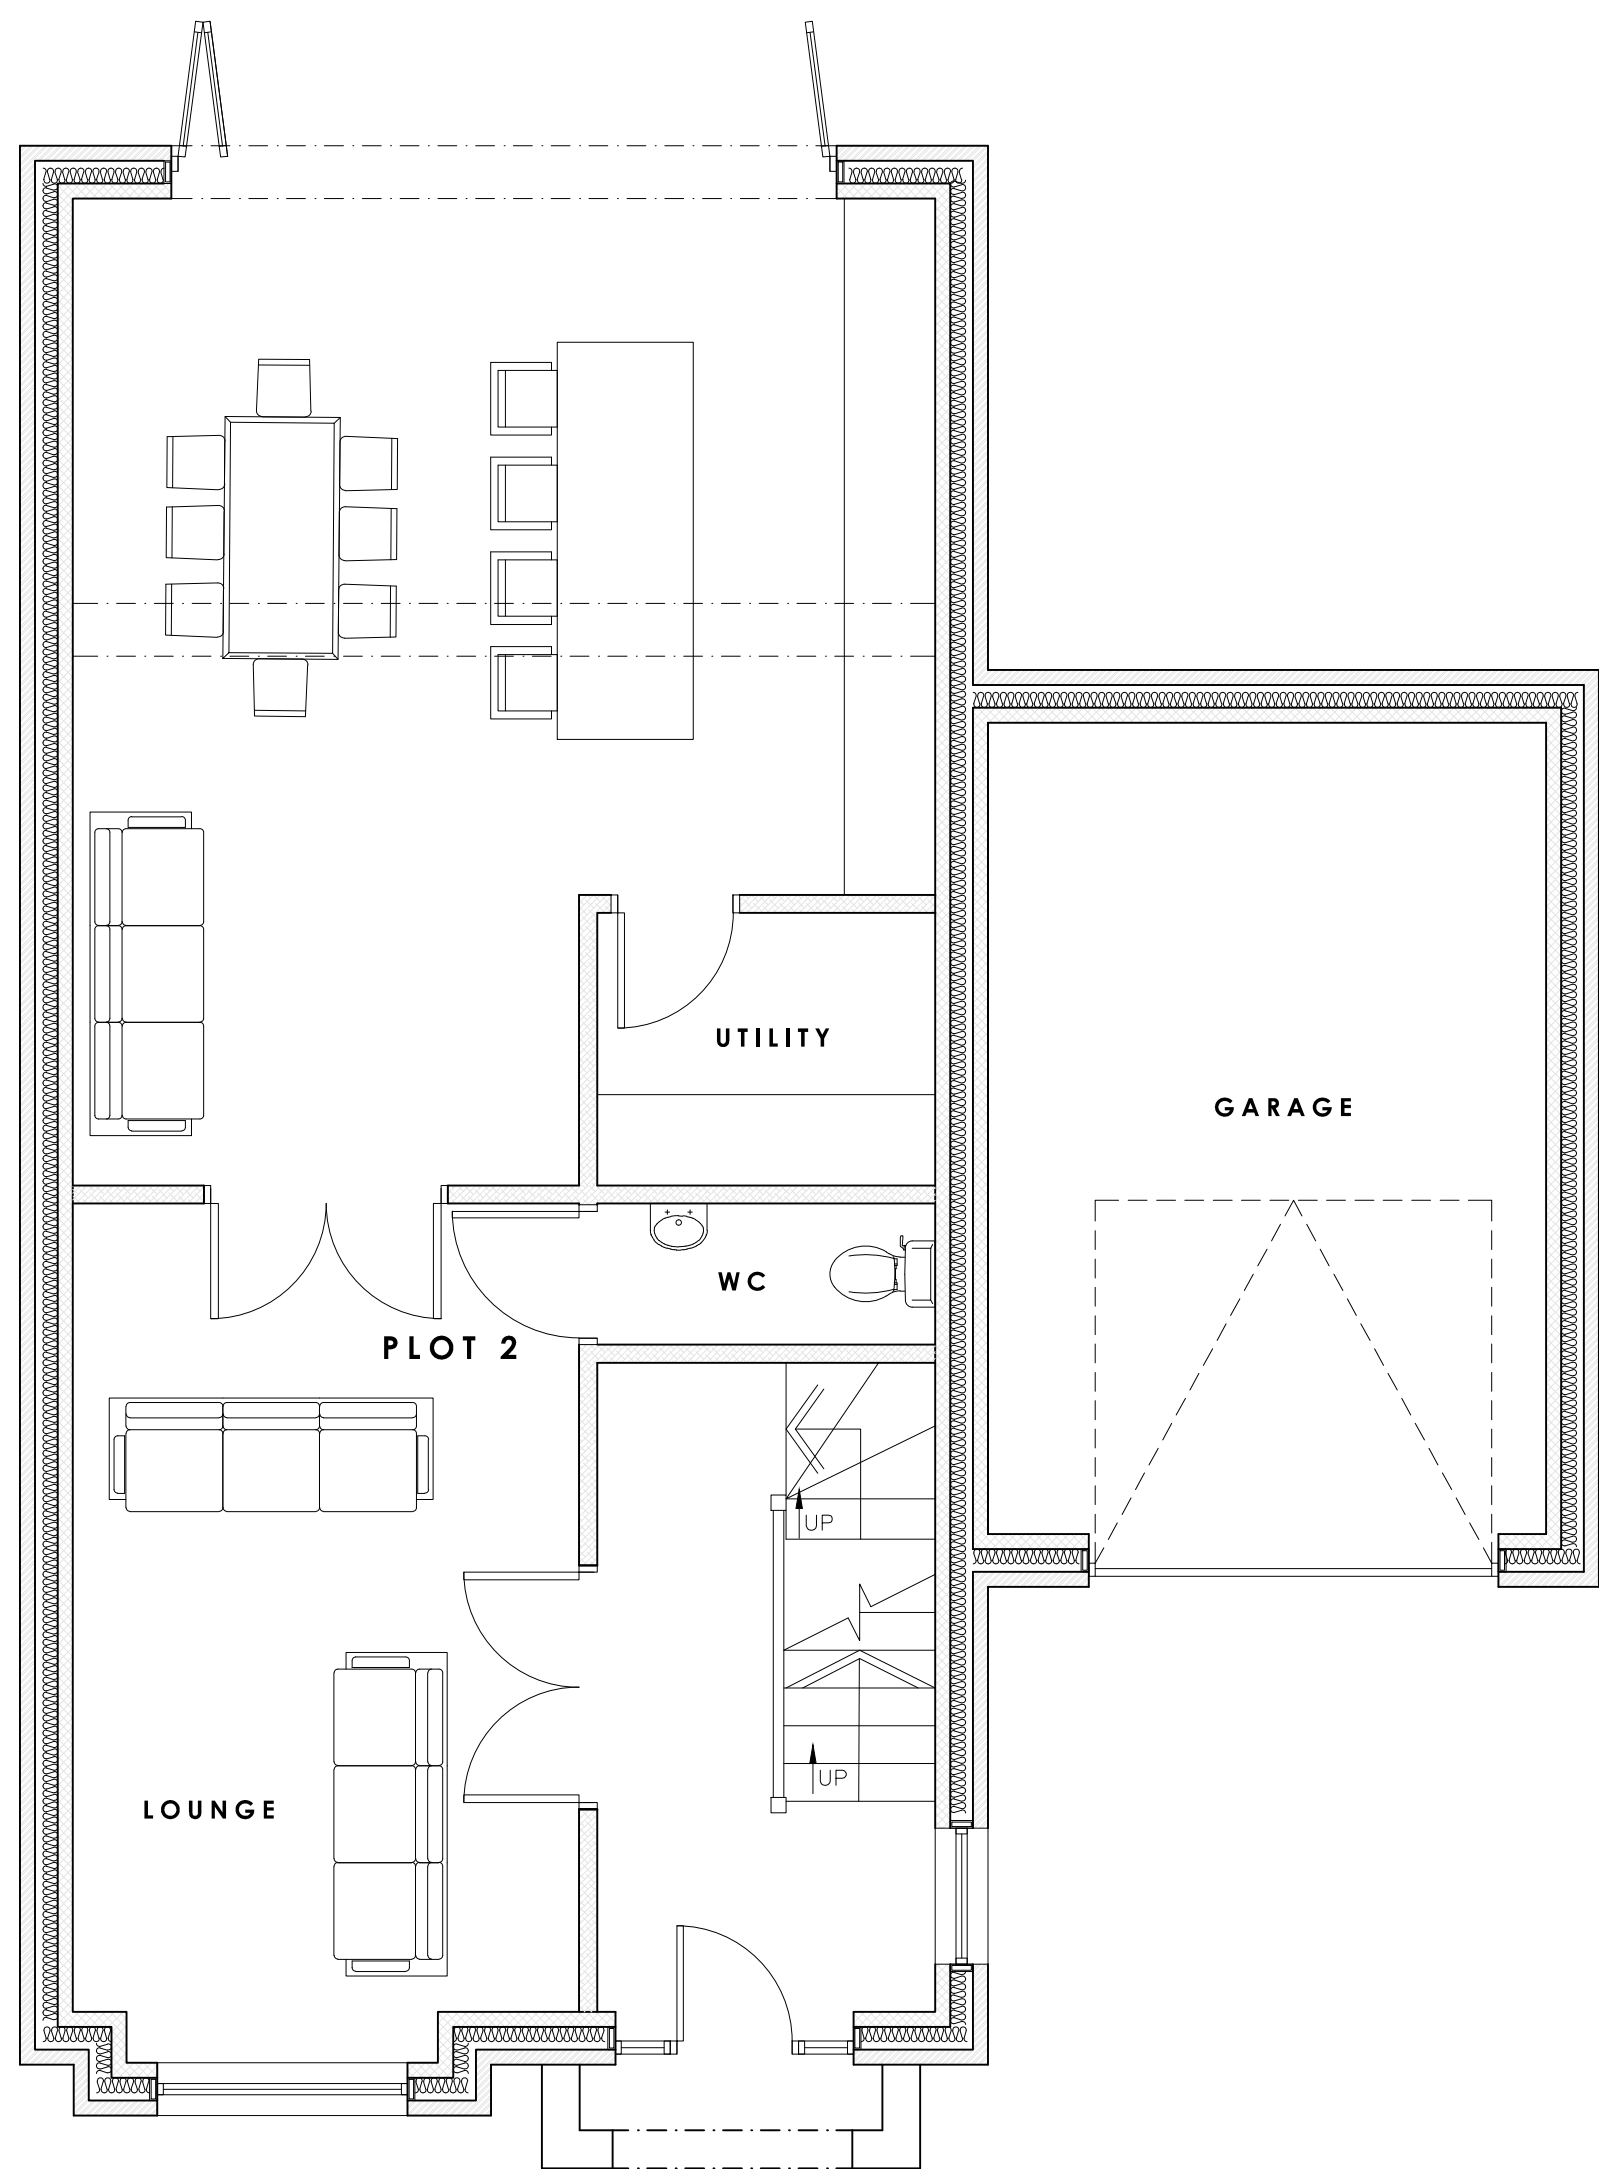


GROUND FLOOR PLAN AS PROPOSED (1:50)

SCALE 0 1m 2m 3m 4m 5m

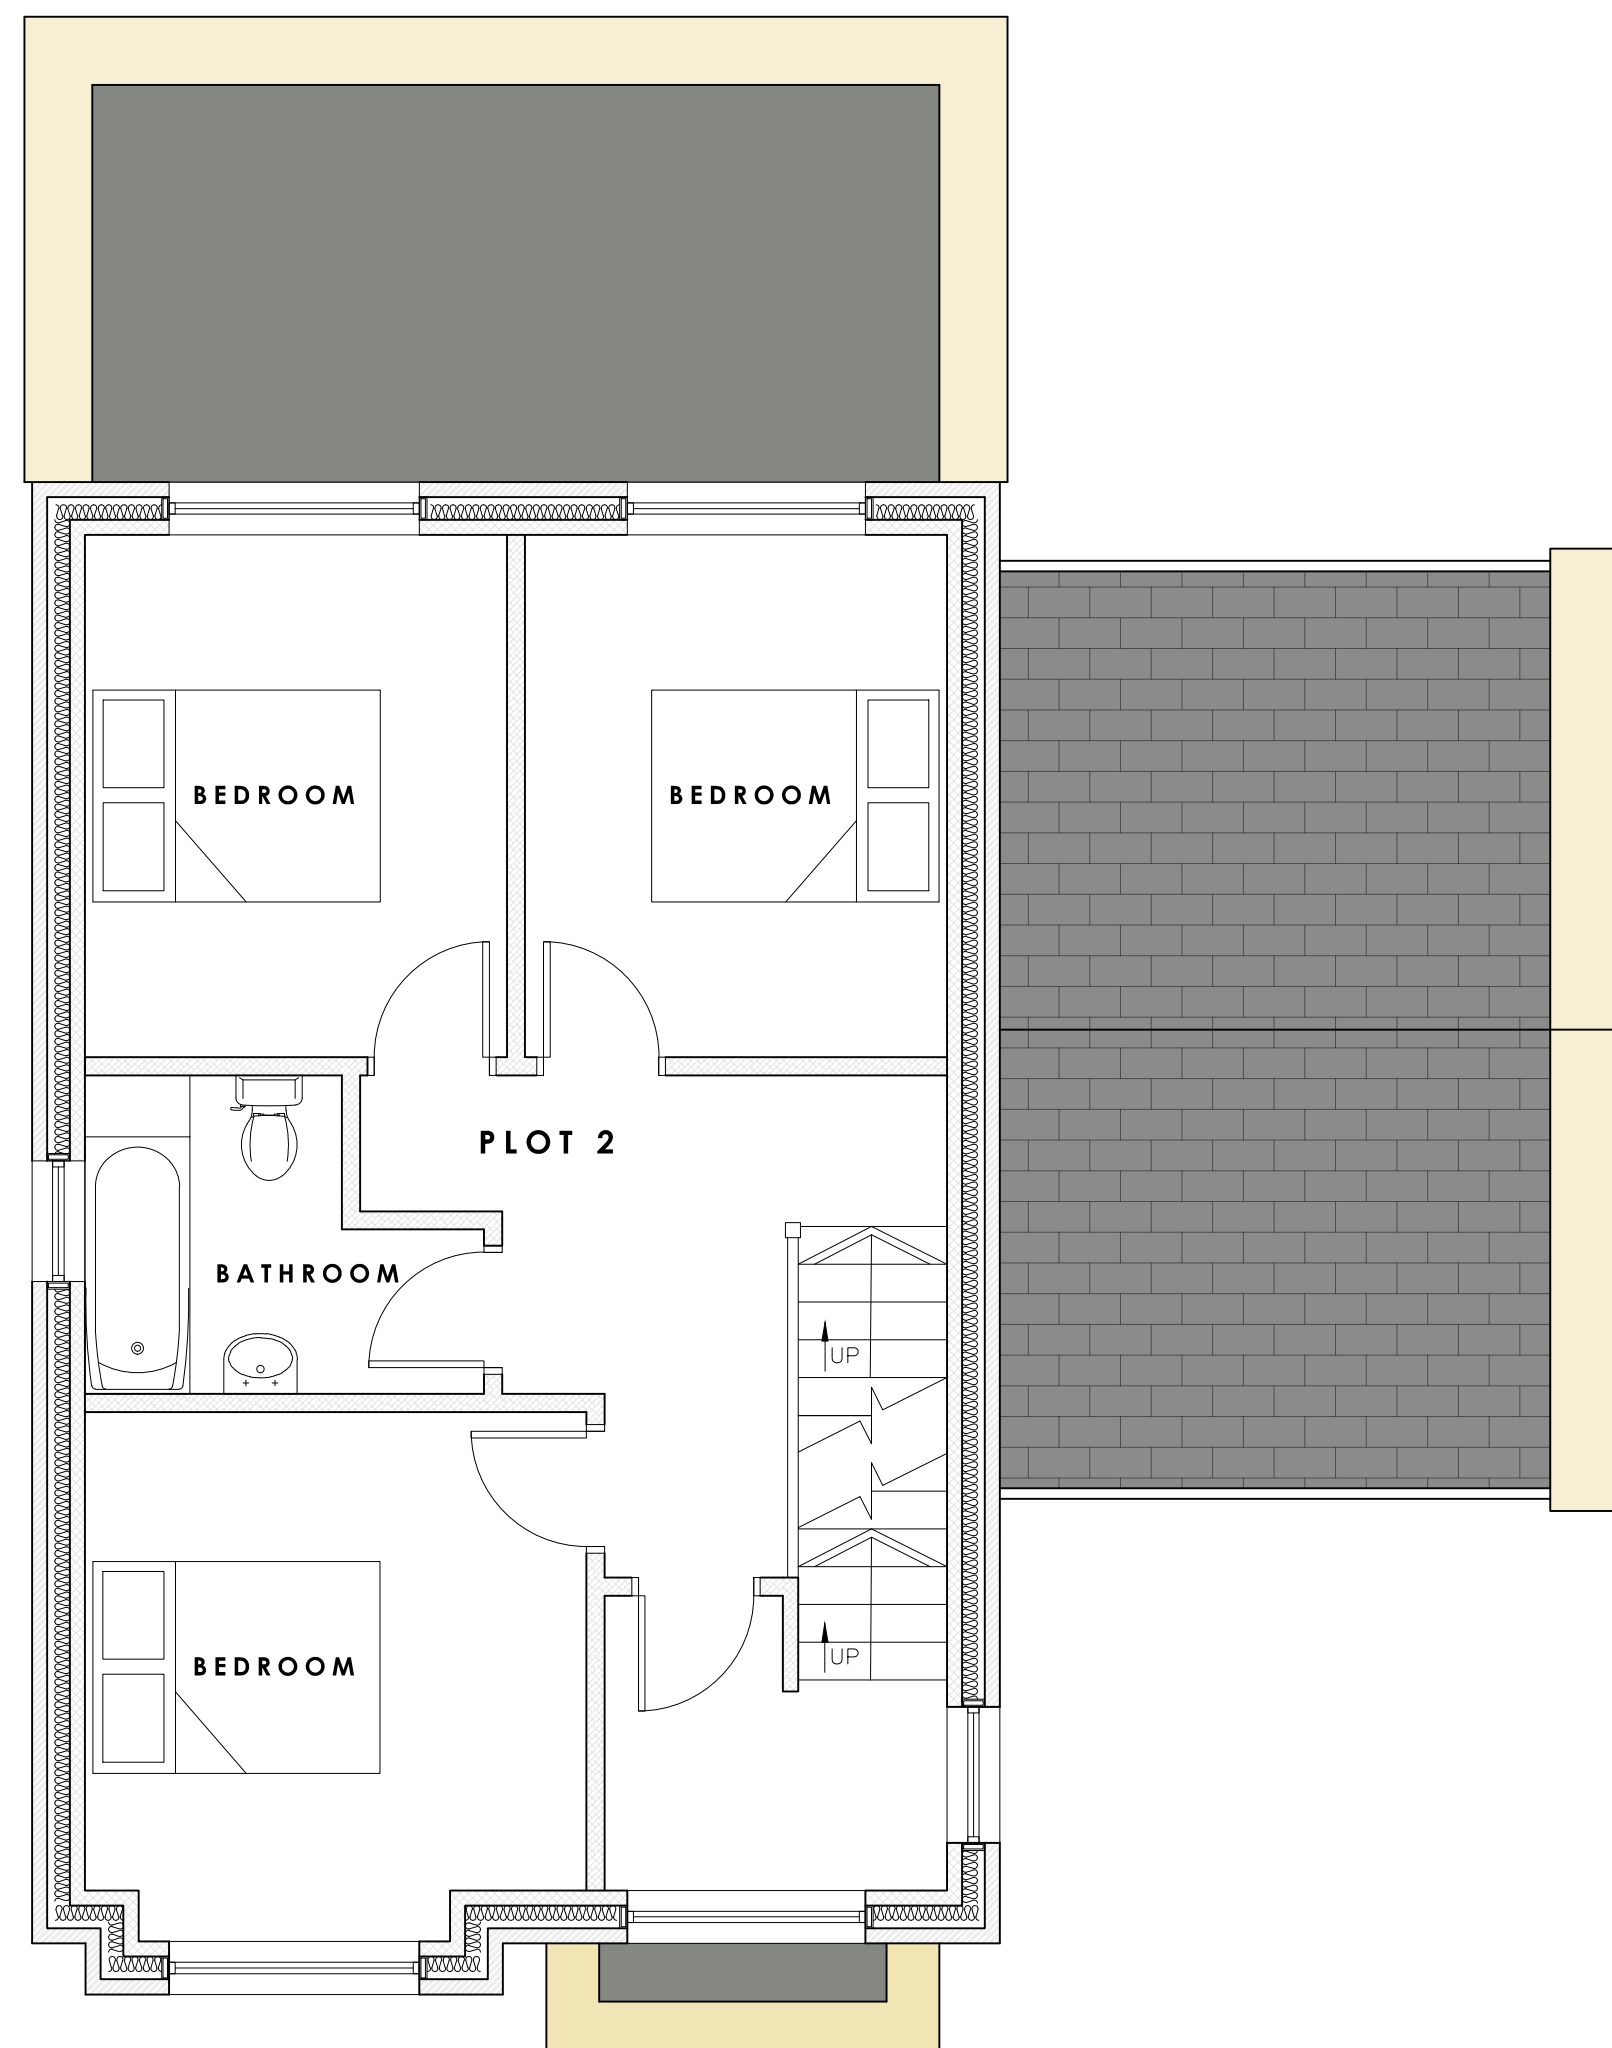


FIRST FLOOR PLAN AS PROPOSED (1:50)

SCALE 0 1m 2m 3m 4m 5m

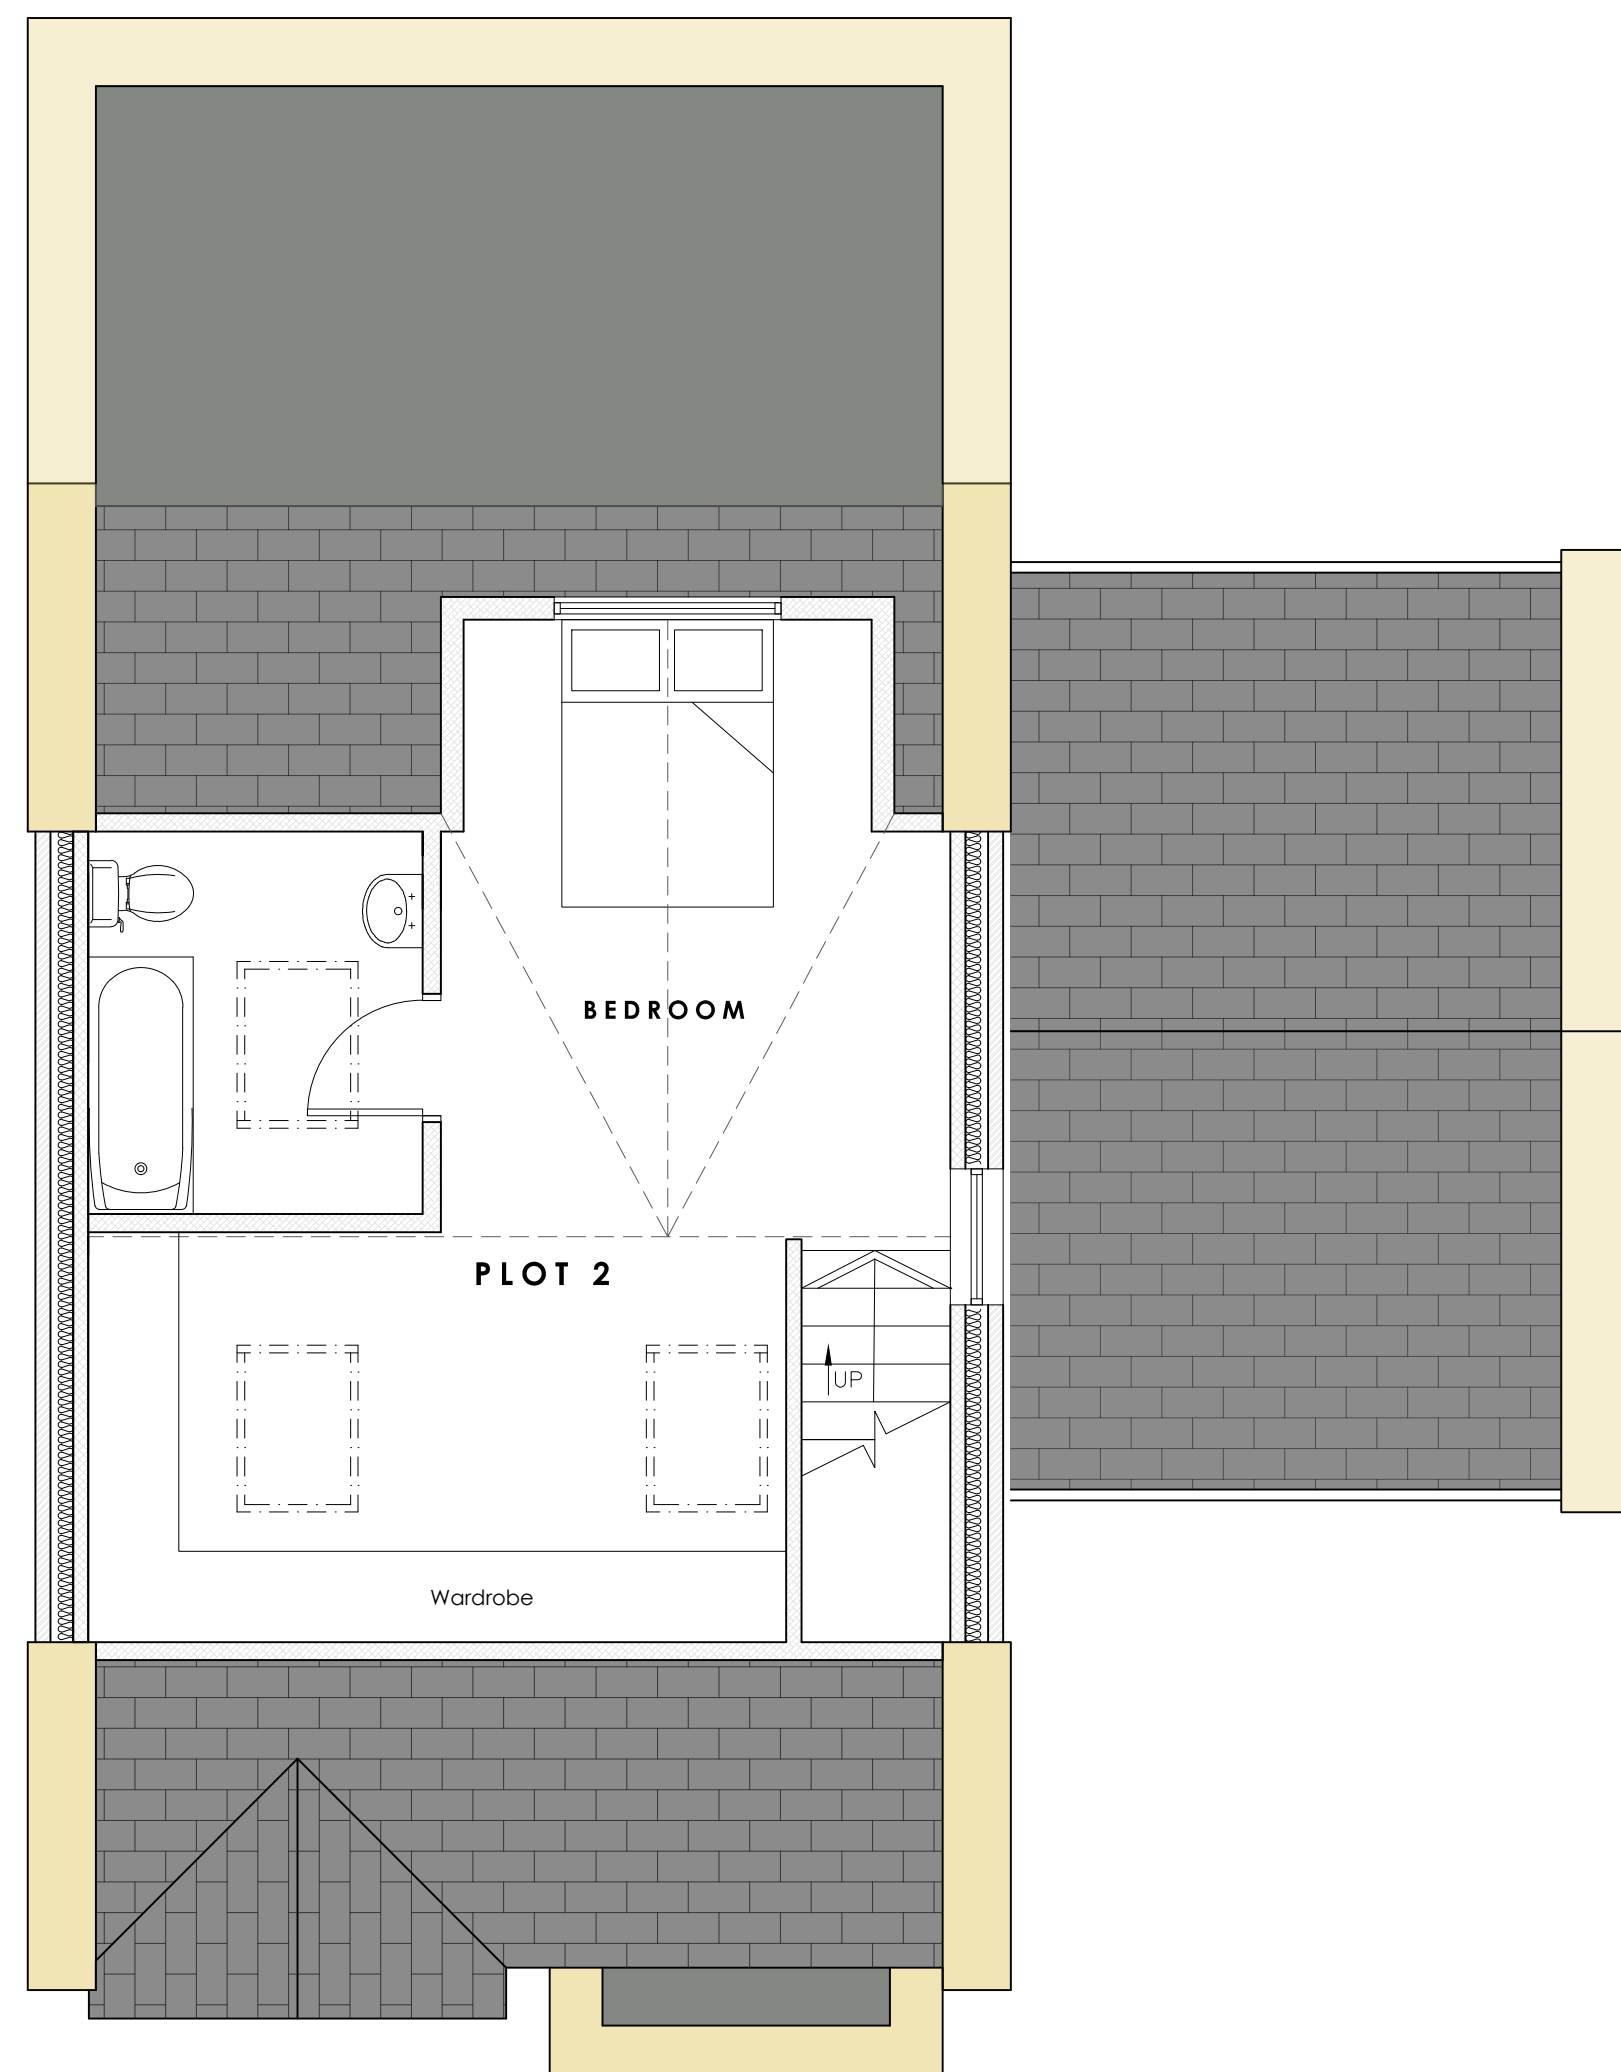


SECOND FLOOR PLAN AS PROPOSED (1:50)

SCALE 0 1m 2m 3m 4m 5m

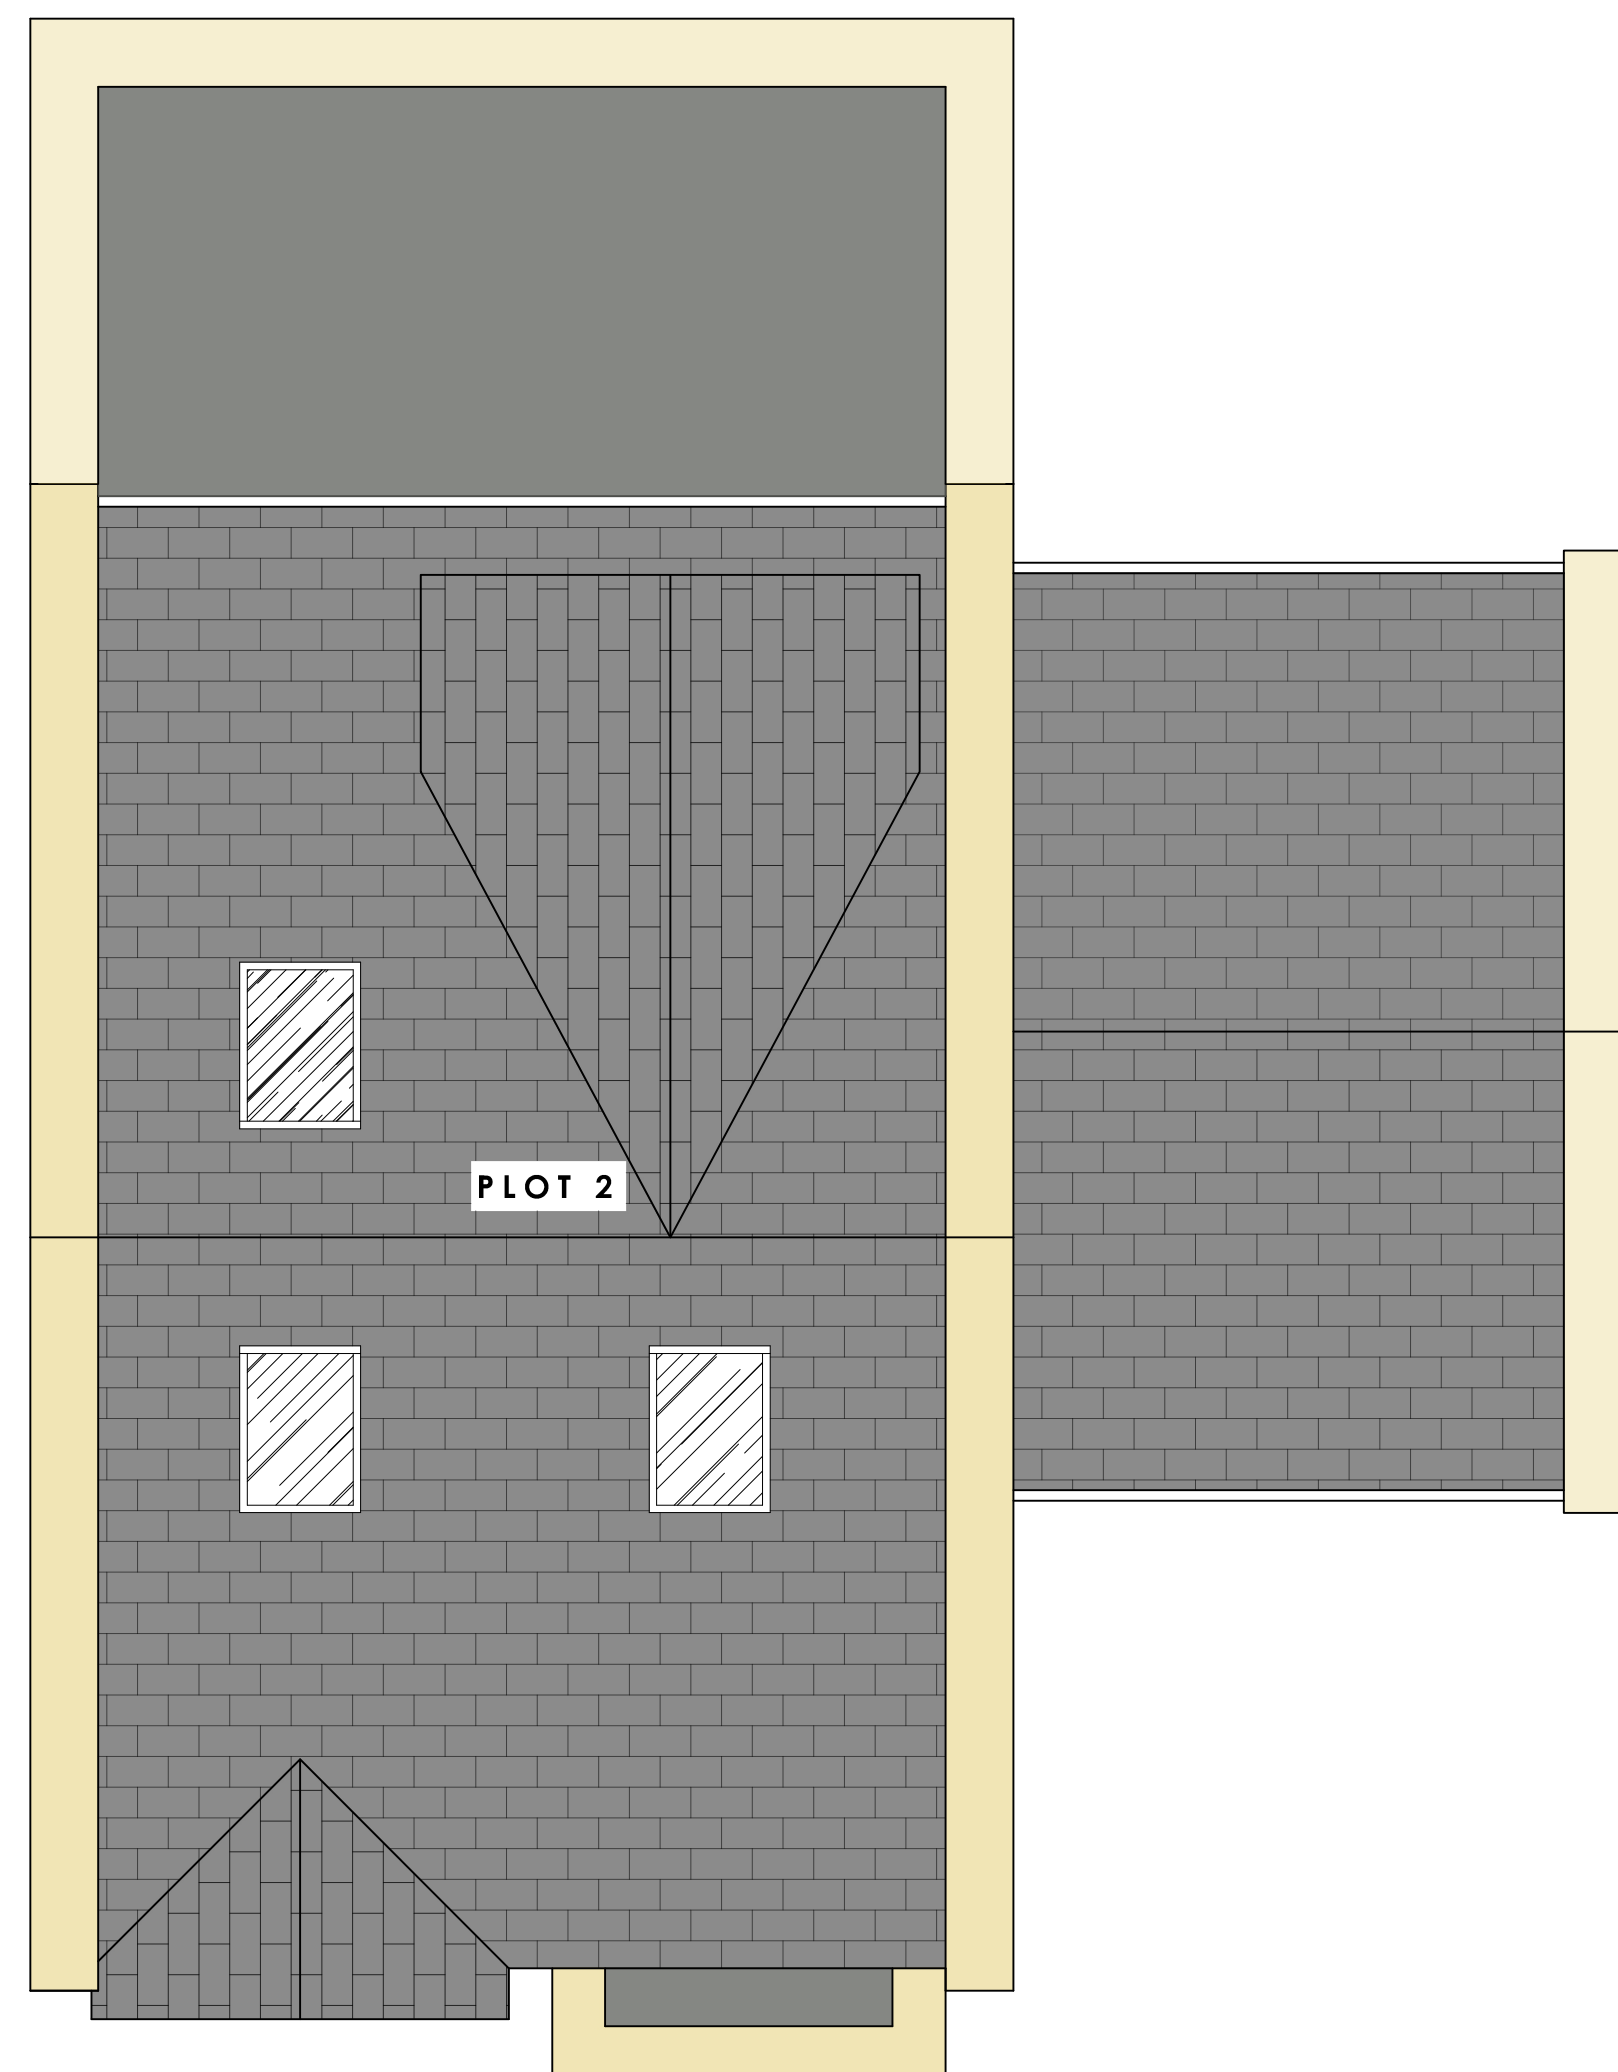

ROOF PLAN AS PROPOSED (1:50)

SCALE 0 1m 2m 3m 4m 5m

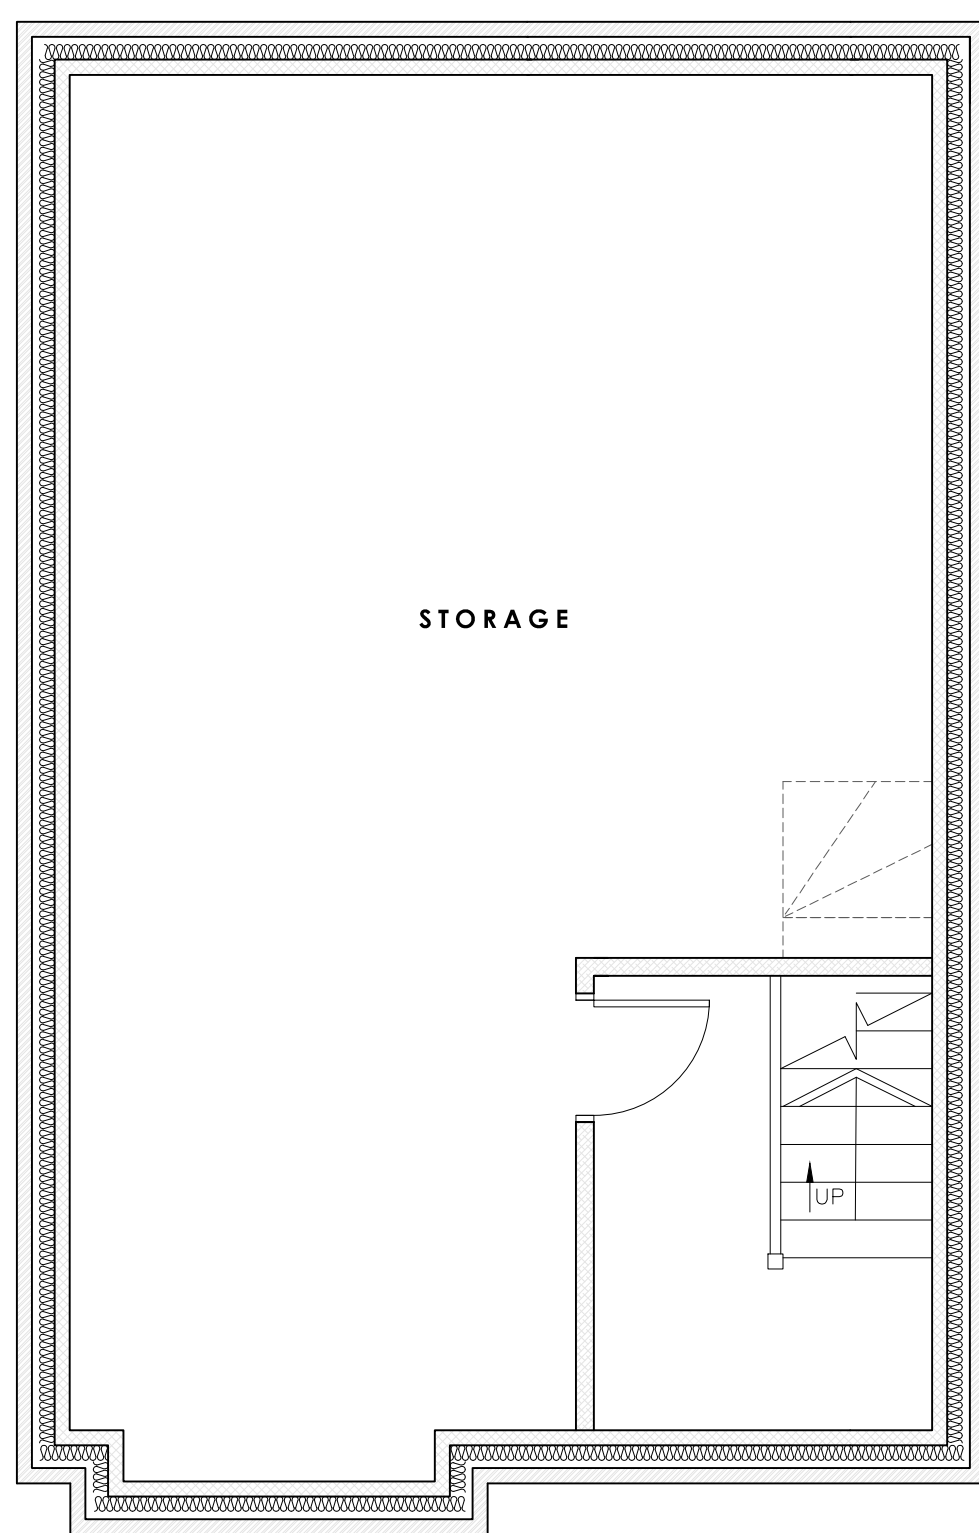

BASEMENT FLOOR PLAN AS PROPOSED (1:50)

SCALE 0 1m 2m 3m 4m 5m

Rev	Description	By	Date
HADAS ARCHITECTURAL ARCHITECTURAL DESIGN 769 Rochdale Road, Slattocks, Middleton, Manchester M24 2RA			
(HILLBANK STREET) Land Adjacent to Rochdale Road, Slattocks, Middleton M24 2RA PLOT 2 PLANS AS PROPOSED			
DRAWN	JW	DATE	10-12-24
SCALE	1:50 @A0	REV.	-
		DRAWING NO.	2510- 307