




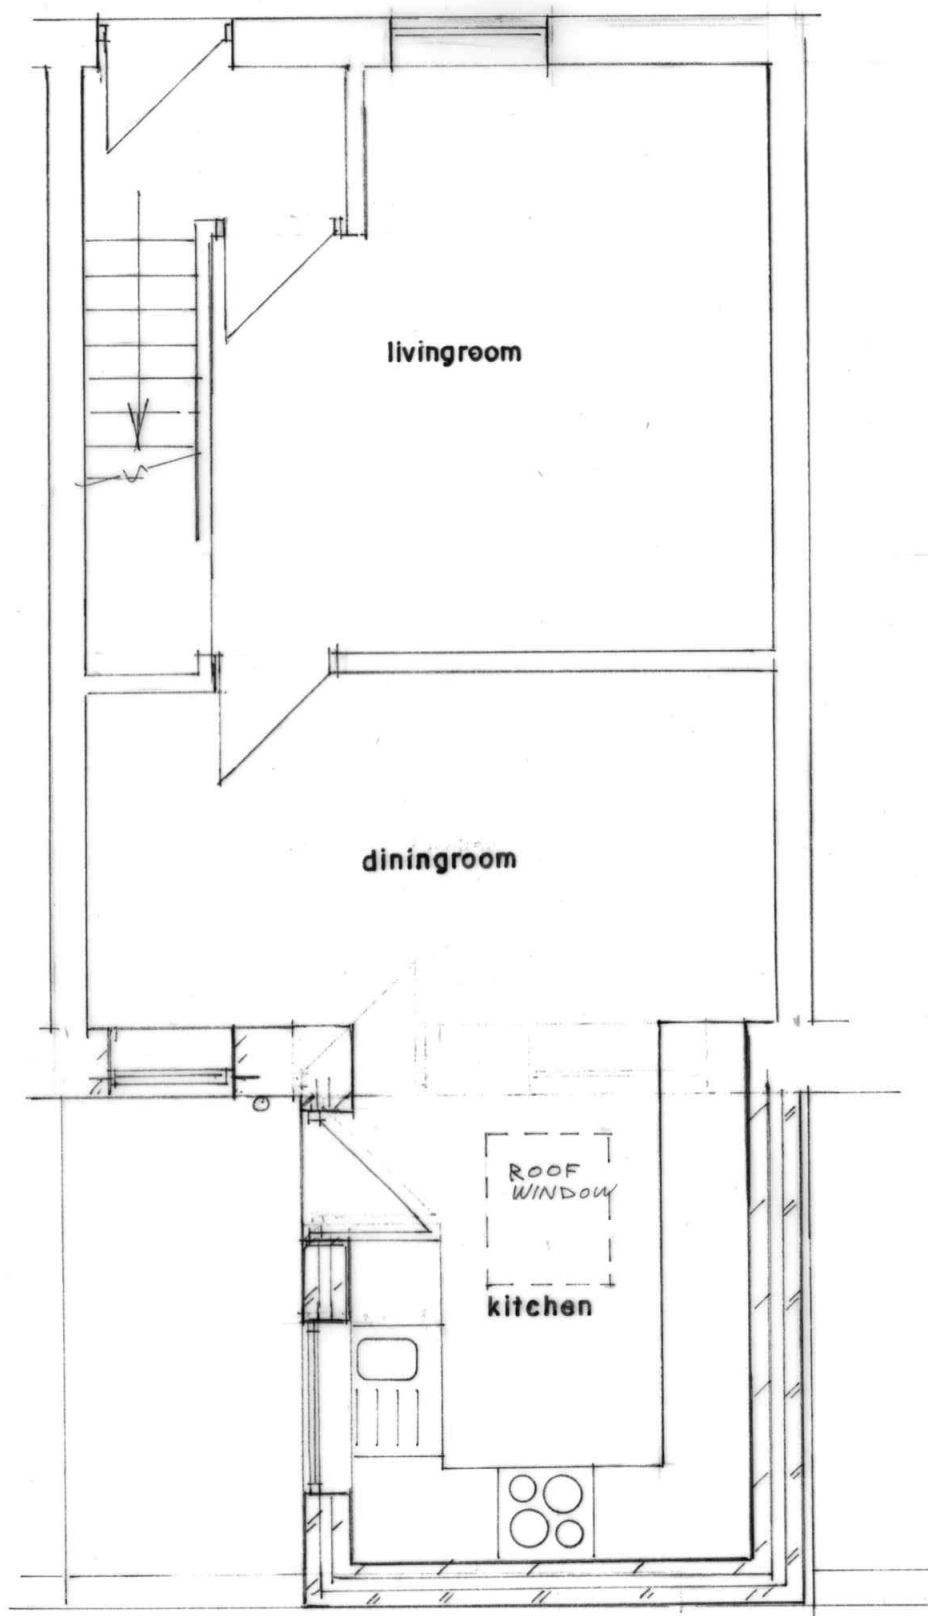


GROUND FLOOR PLAN
(PROPOSED)

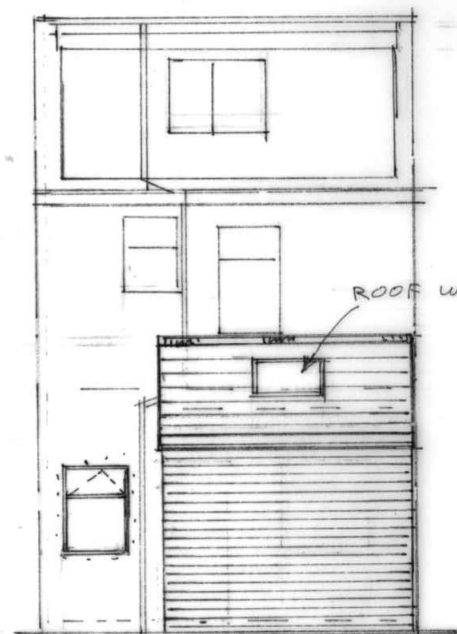


FRONT ELEVATION
(PROPOSED)

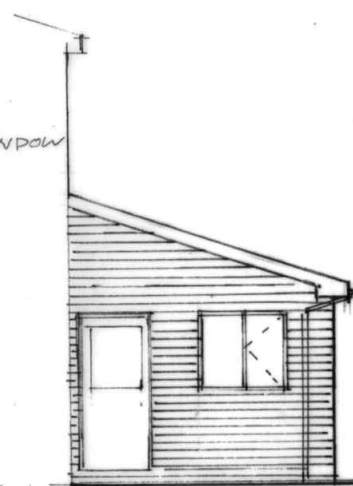

SIDE ELEVATION
(PROPOSED)

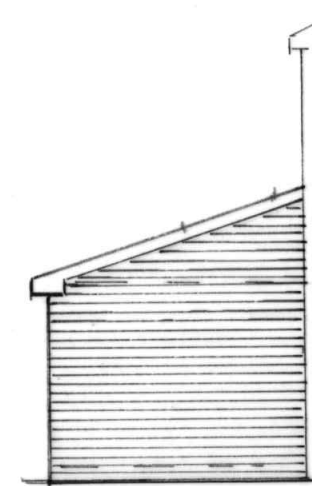

SIDE ELEVATION
(PROPOSED)

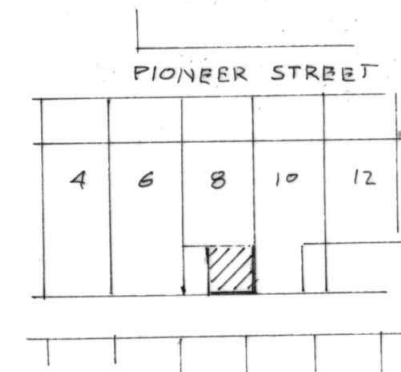

SITE PLAN SCALE 1:500
(PROPOSED)

BUILDING DESIGN SERVICES
M. FAROOQ
418 Bury Road Rochdale OL11 5EU.
Tel: 01706 712231 Mob: 07967605763

**PROPOSED SINGLE STOREY REAR EXTENSION AT
8 PIONEER STREET ROCHDALE OL11 1JG**

for: MR & Mrs MASOOM ALI

Plan Scale 1:50
Elevation Scale 1:100

2284/2