




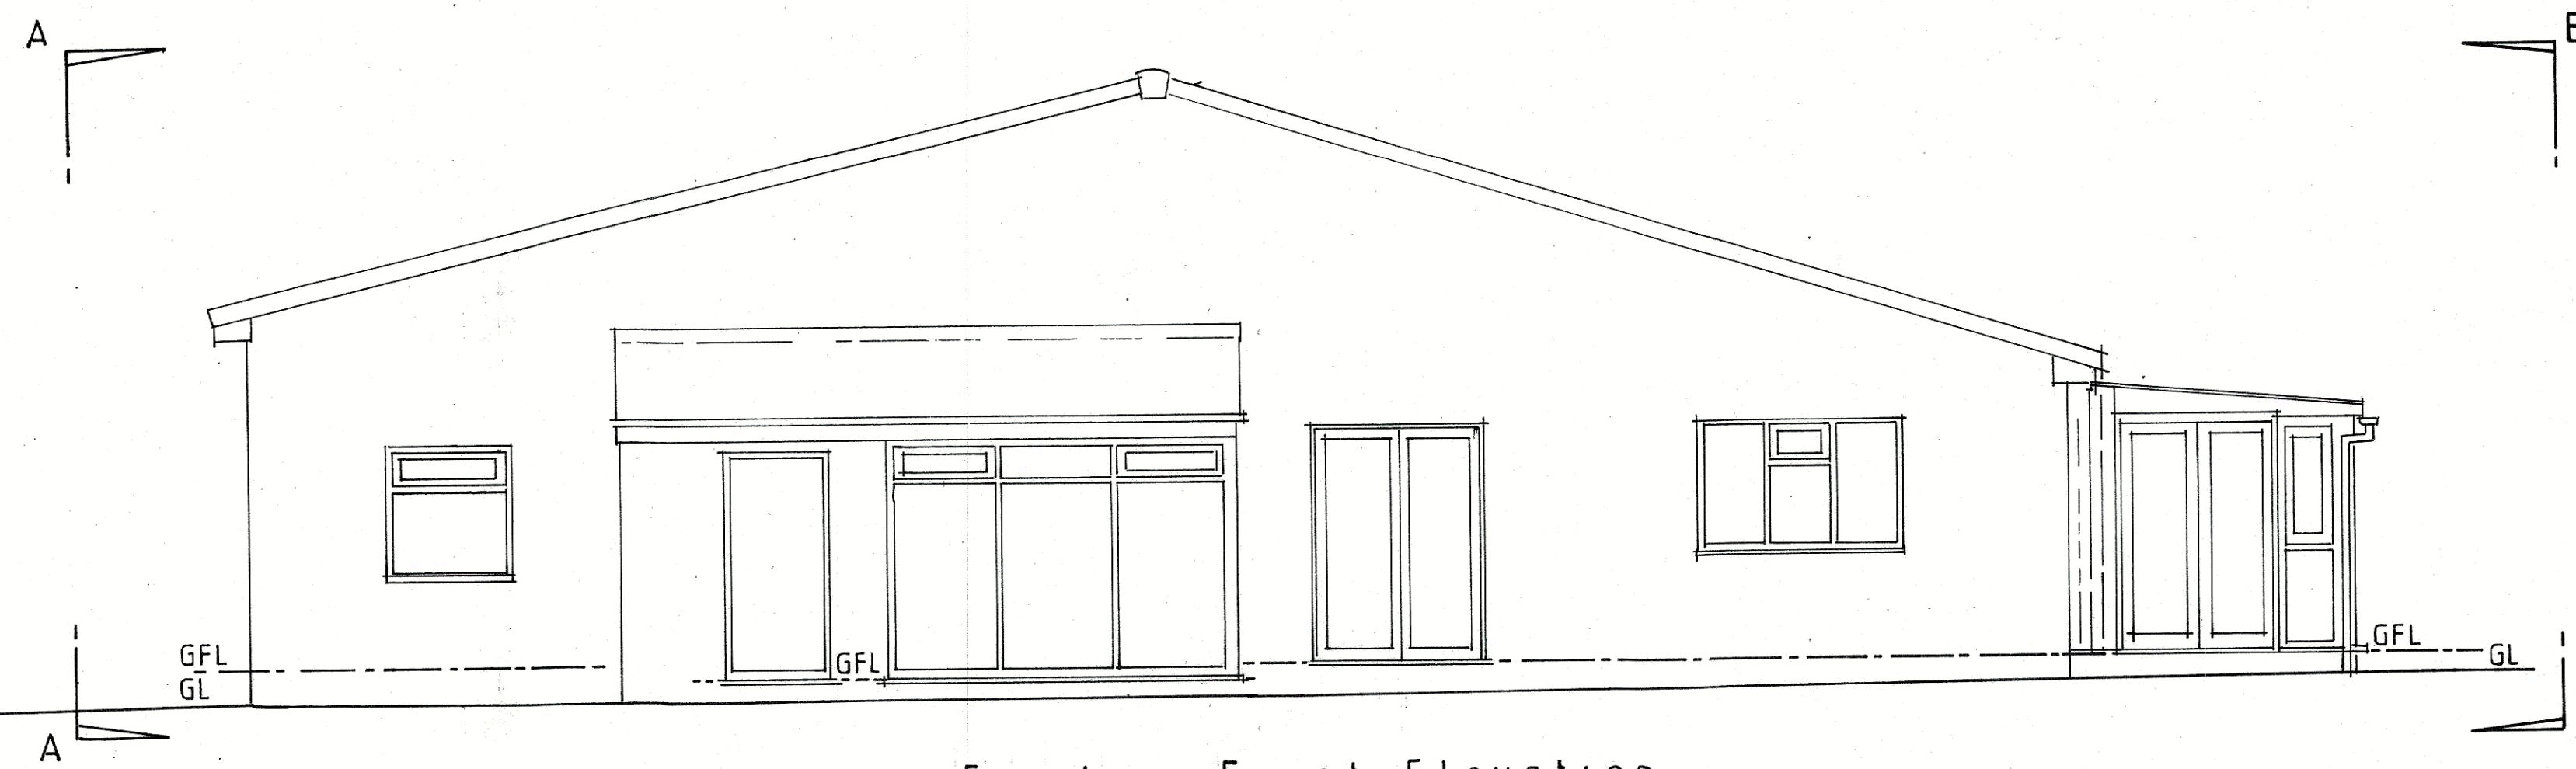

Existing Front Elevation

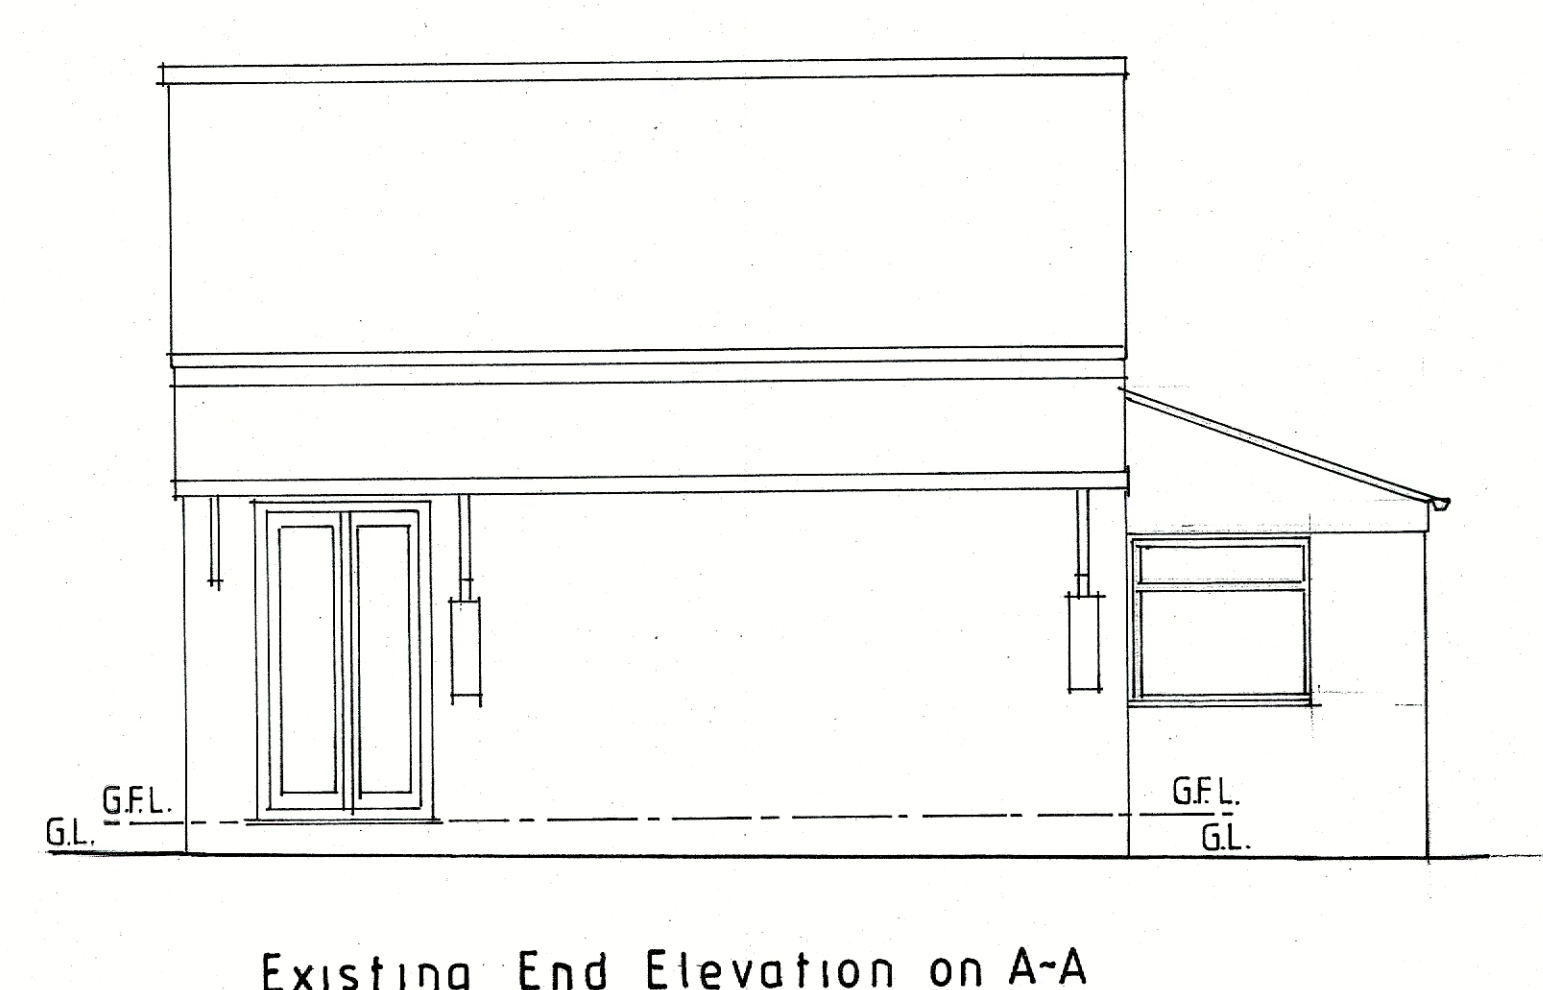


Existing End Elevation on A-A

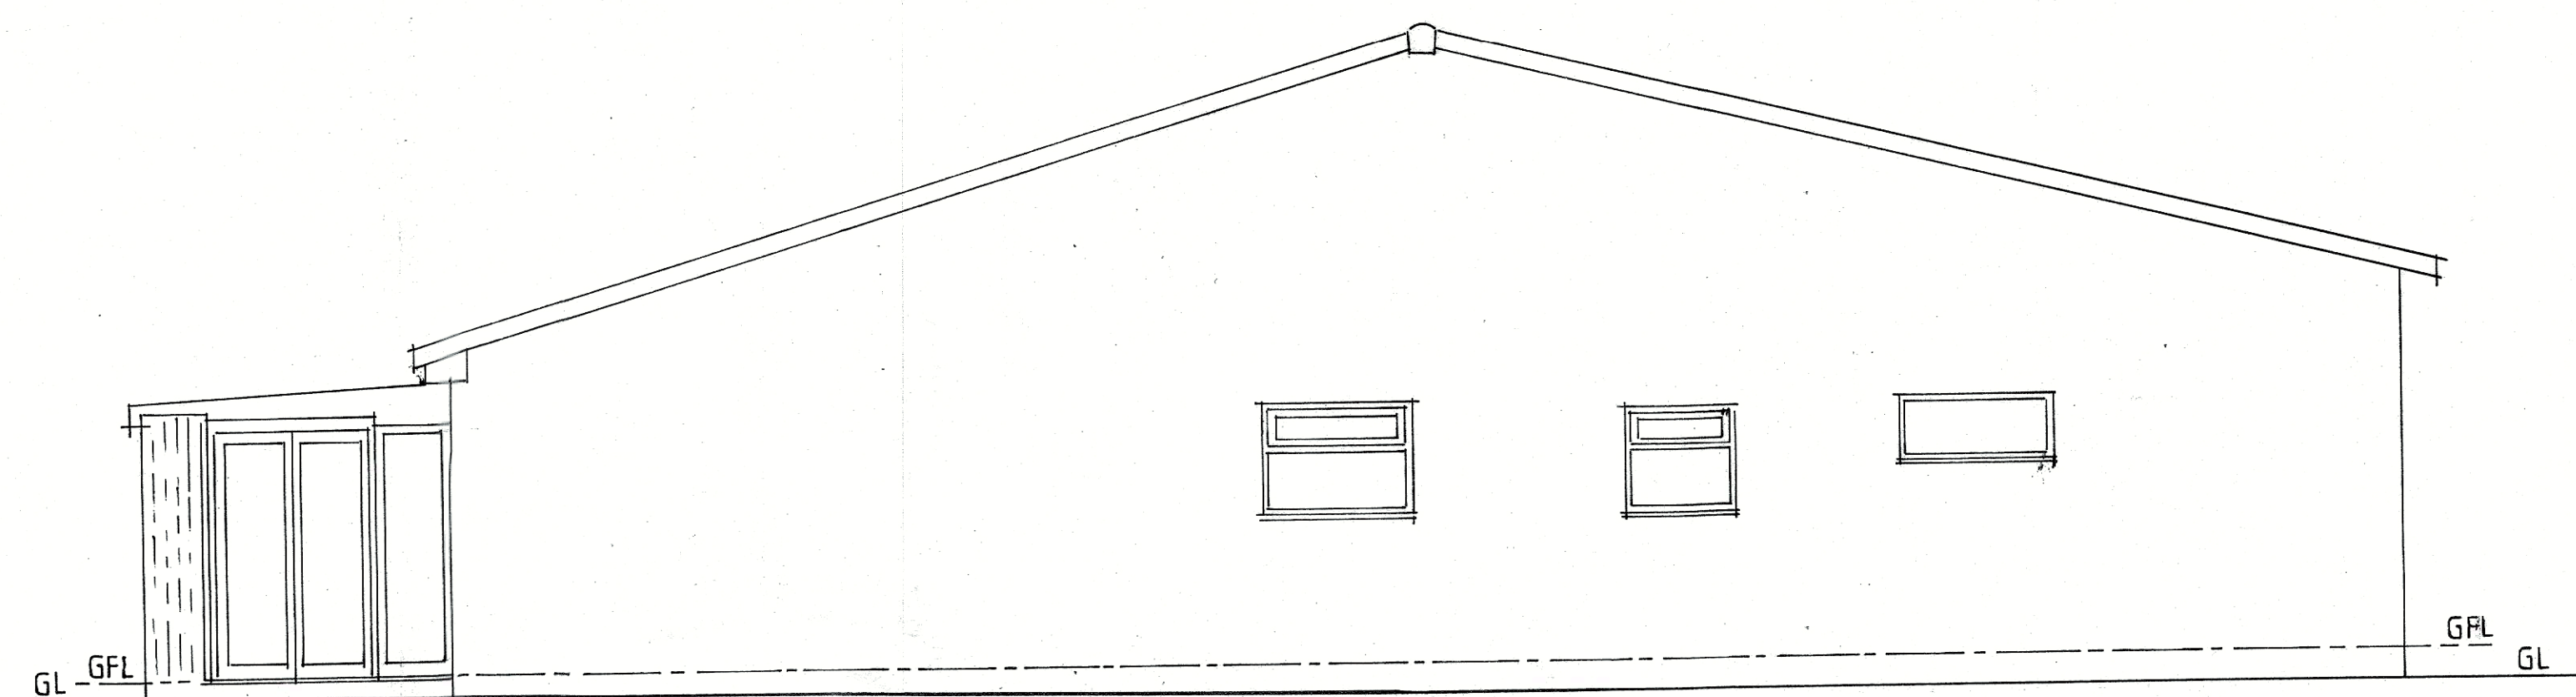

Existing Rear Elevation



Existing End Elevation on B-B

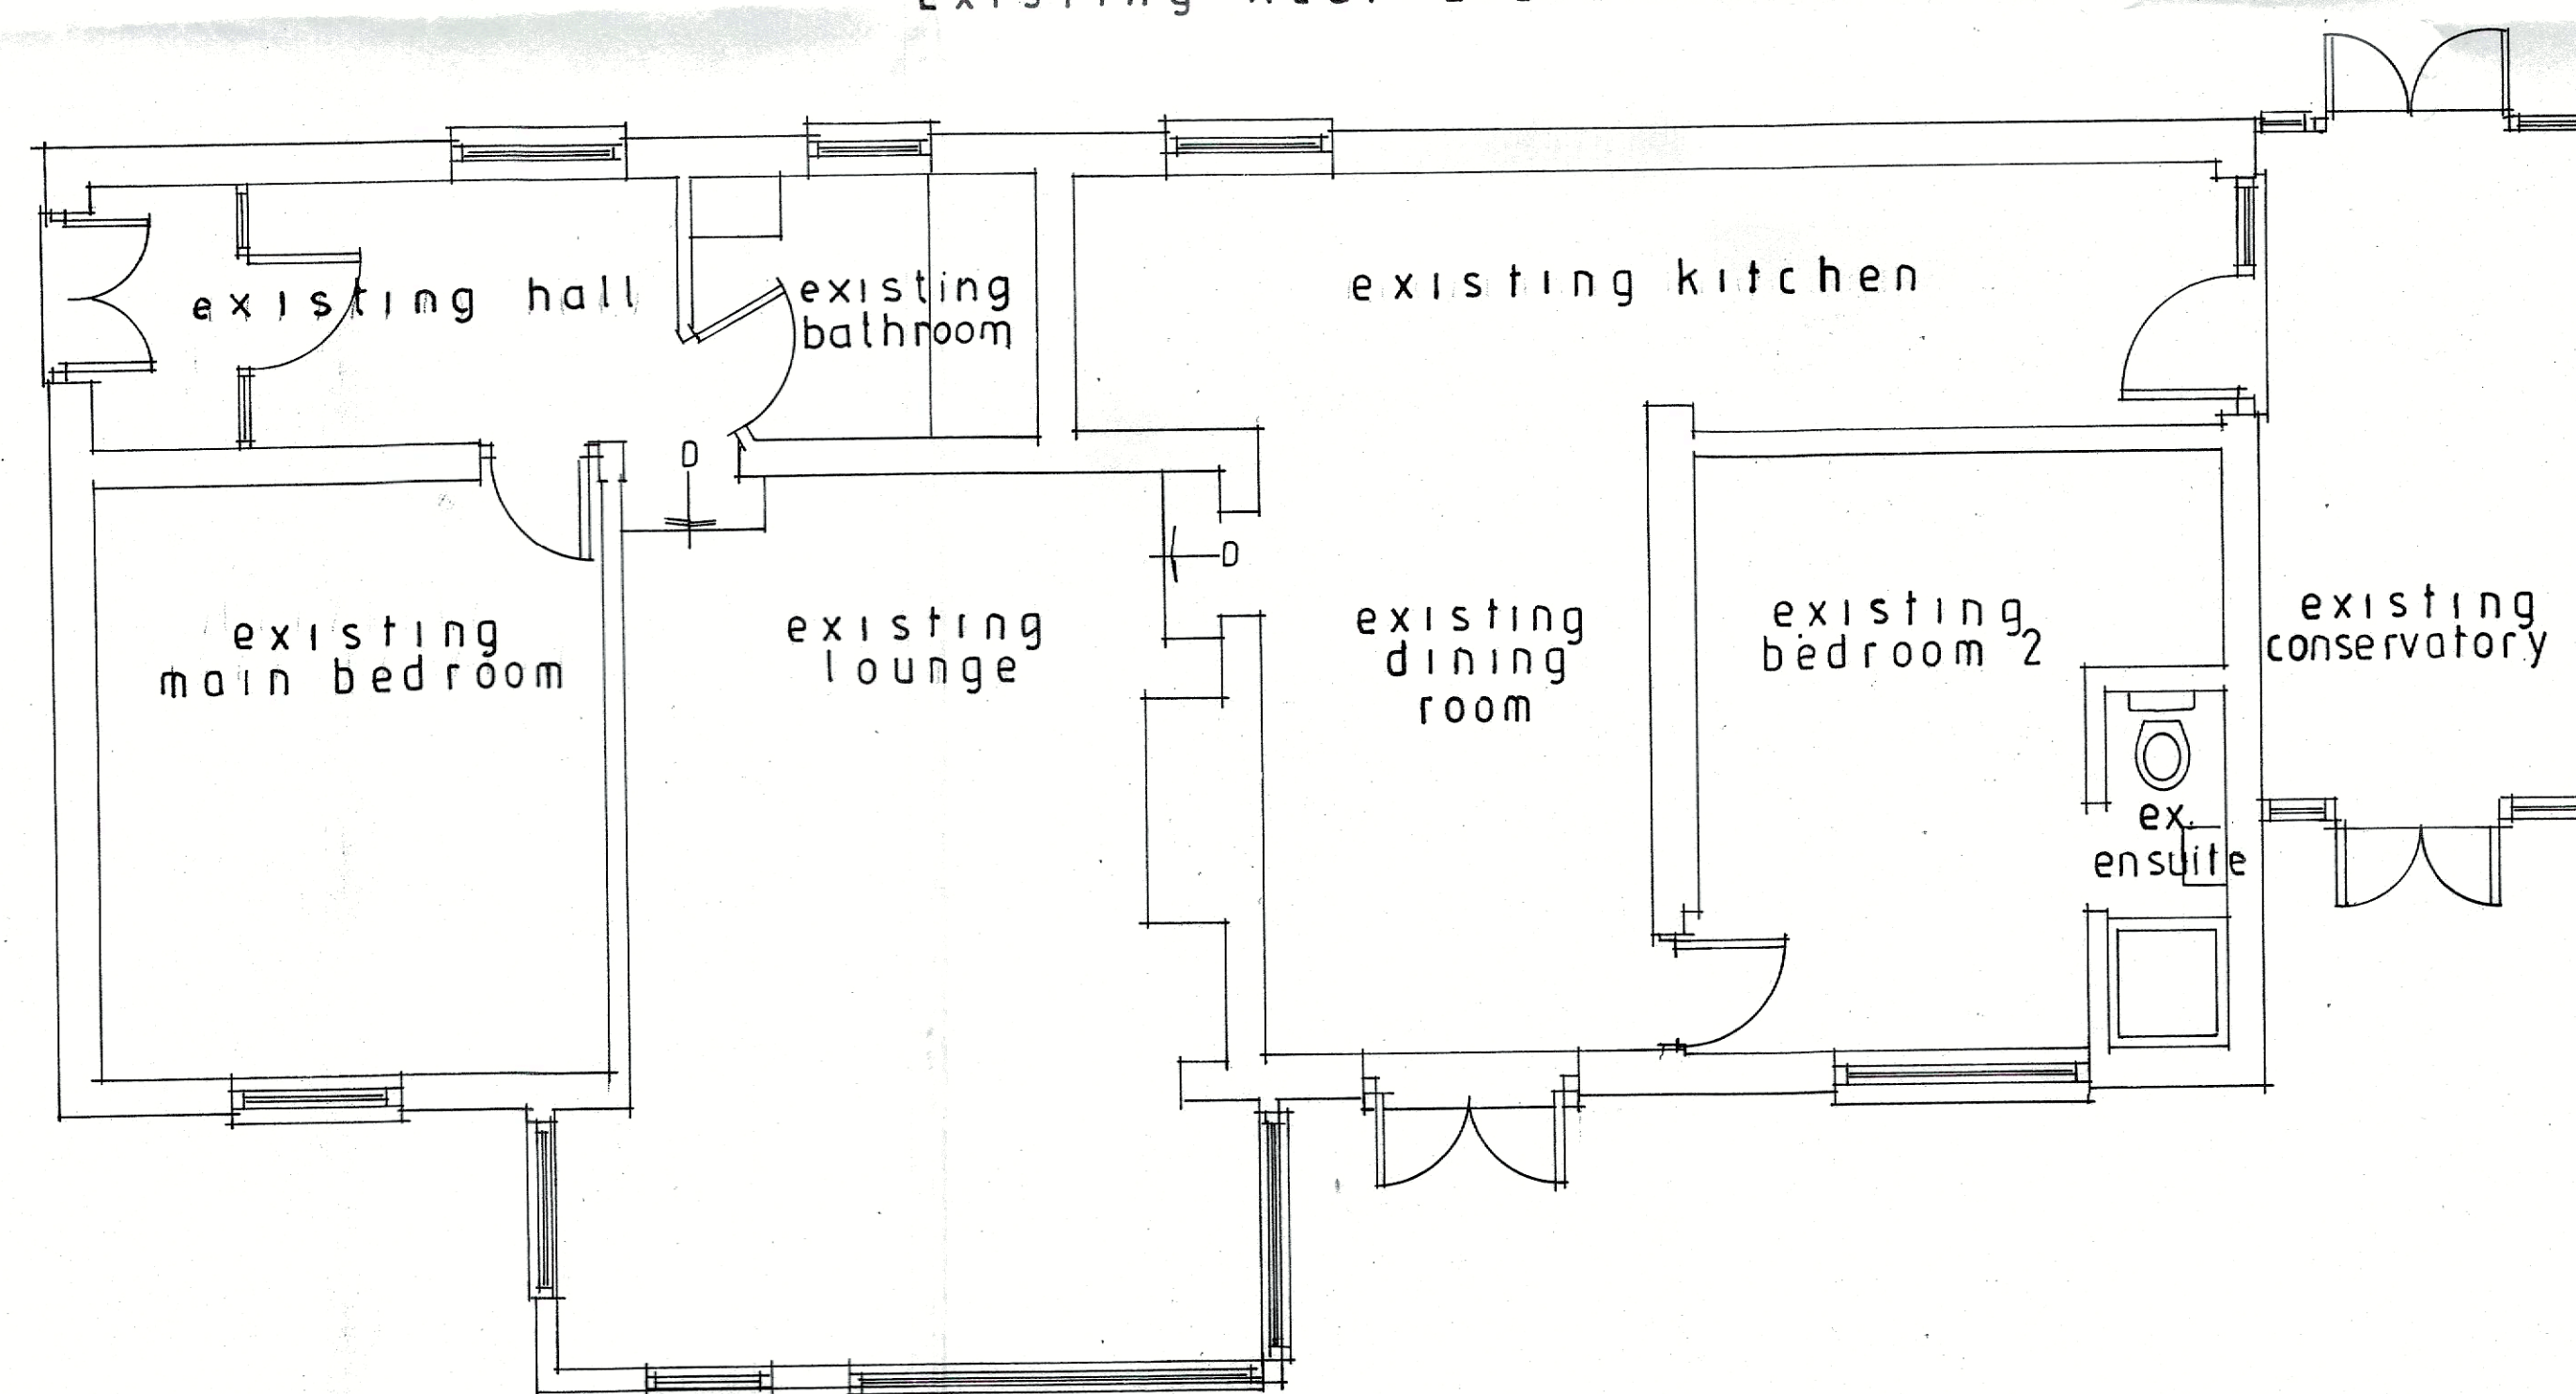

Existing Plan

Rochdale BC
04 SEP 2025
Planning and Development
Service

Proposed Single Storey
Side Extension to
dwelling at number
43 Mount Pleasant
Middleton M24 4PG

clients
MIKE ACTON & JANE COWAN

L.H.ARDON
Building Design
1 Ashlands Drive
Audenshaw M34 5EL
tel.m. 07963829709
01613207563

scale 1:50 date 22.8.25

Notes
1.) Existing layout

Ref. N°