

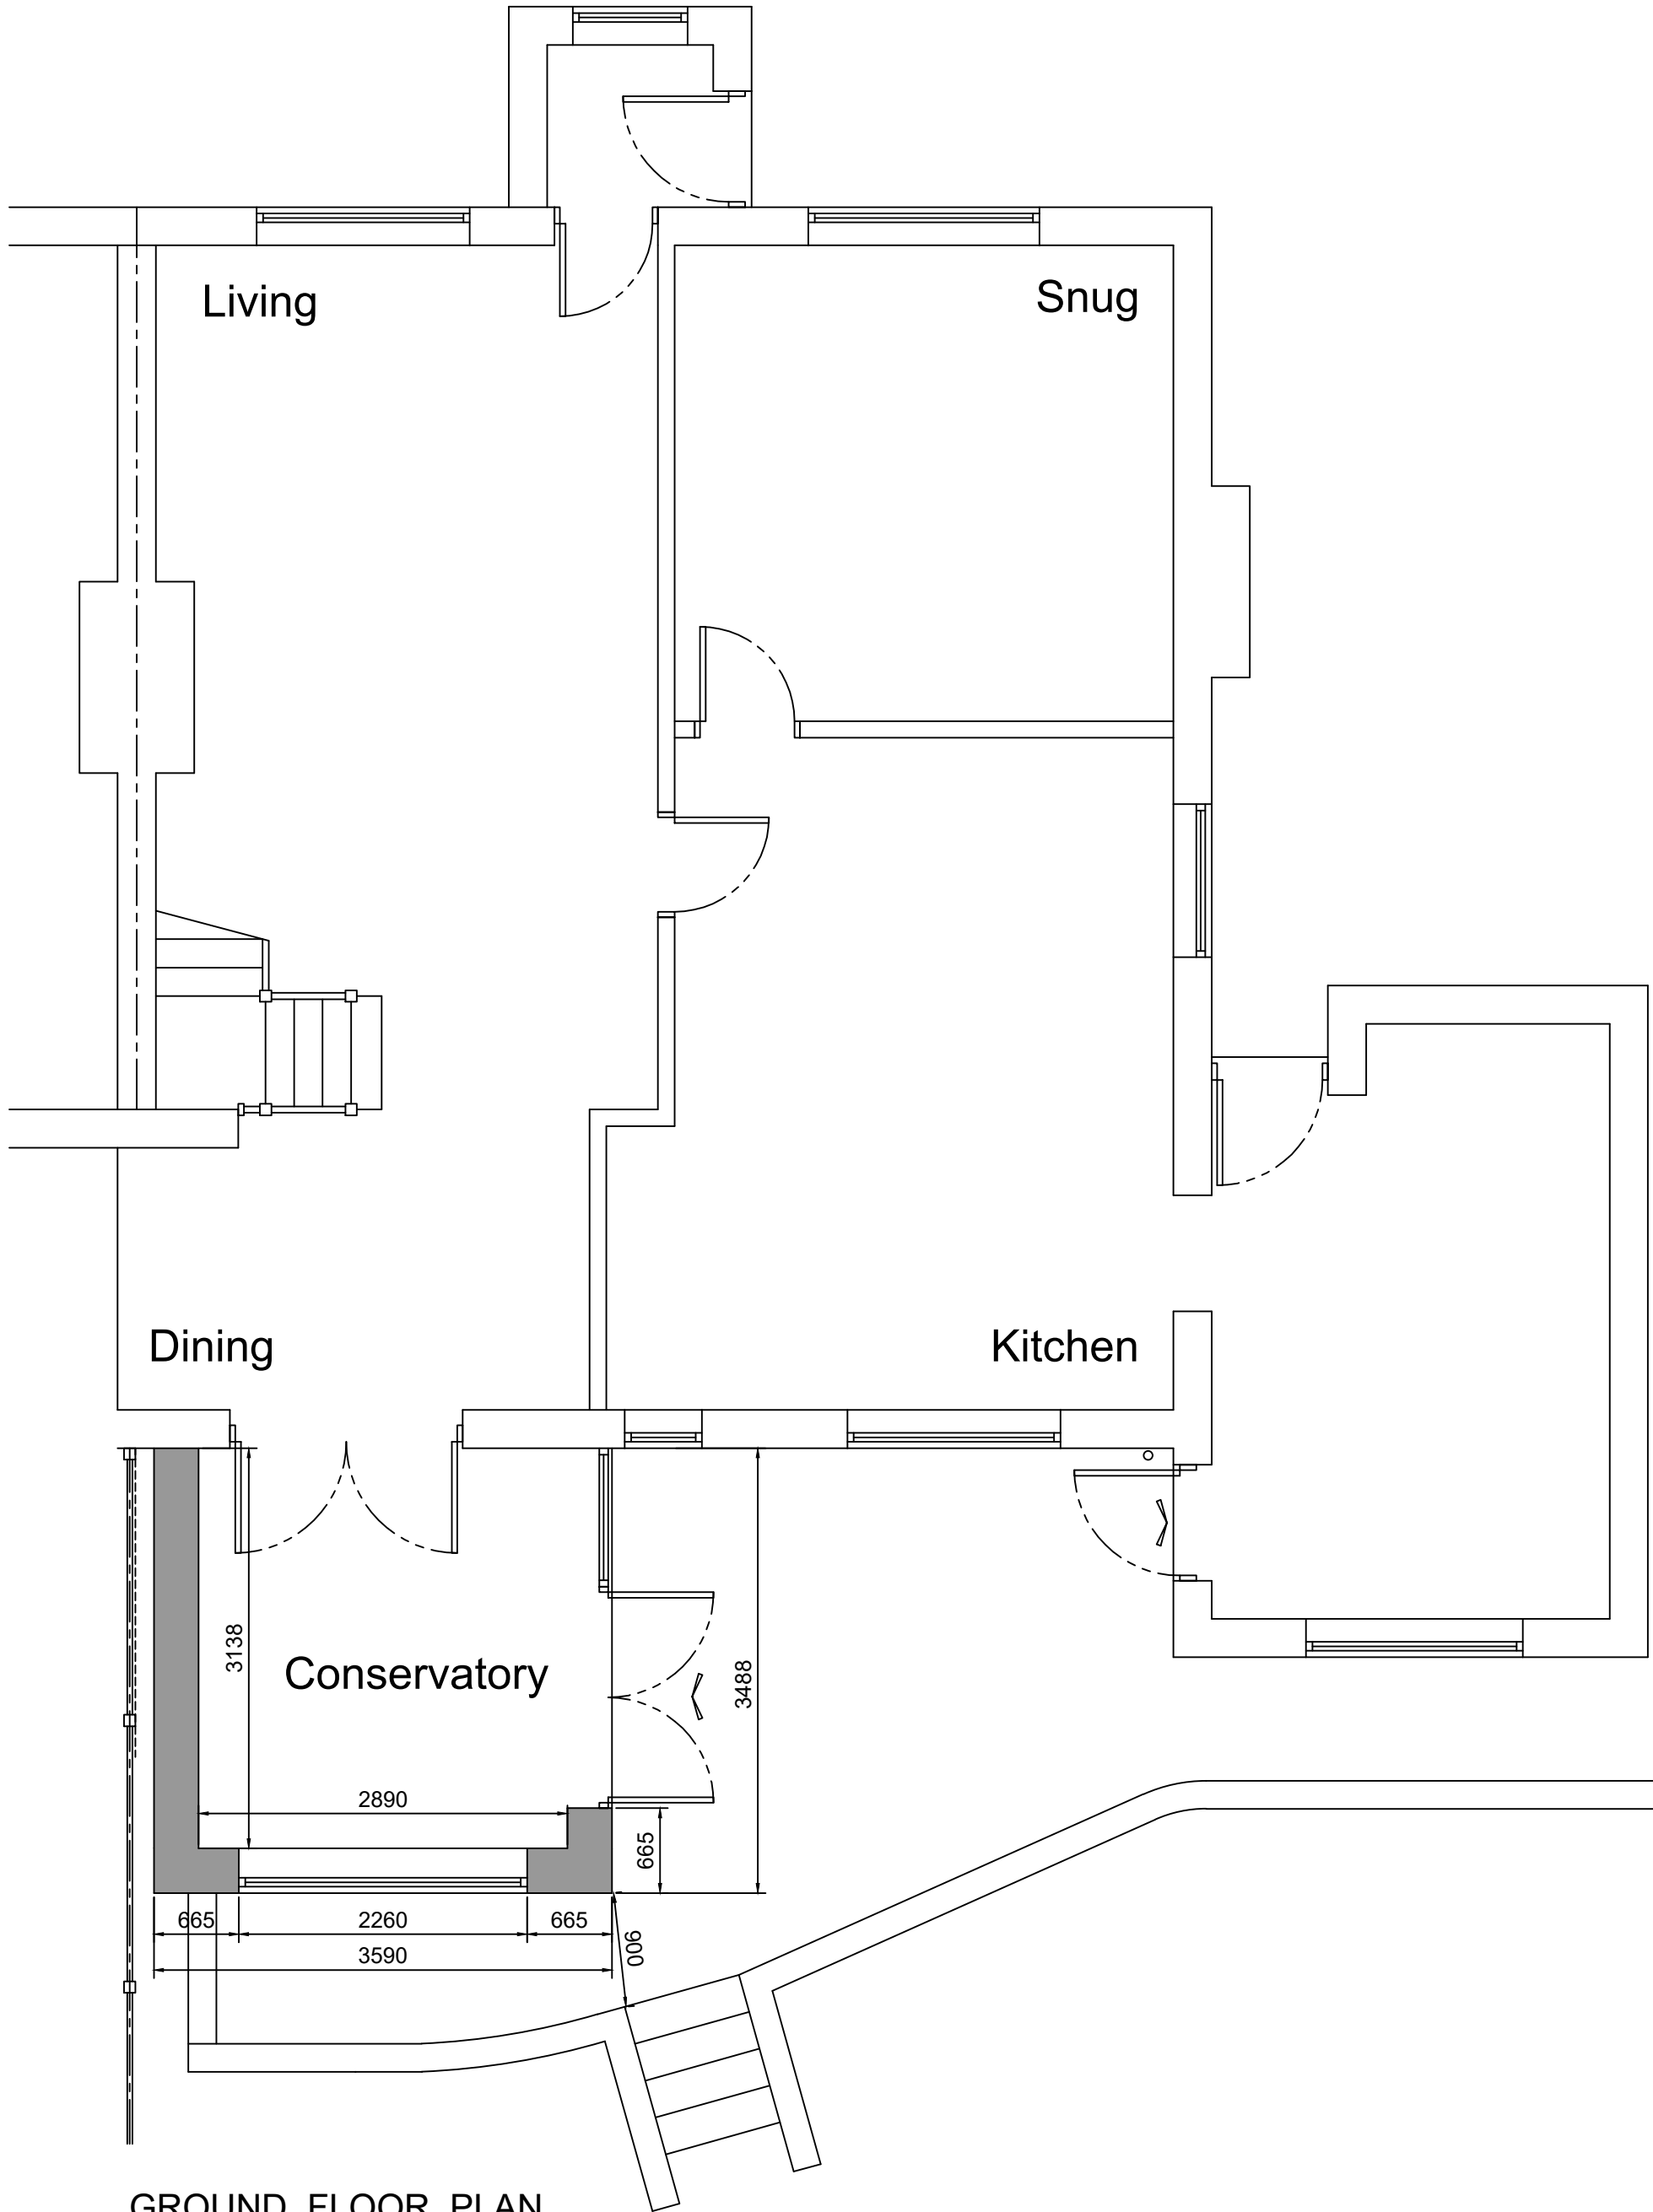


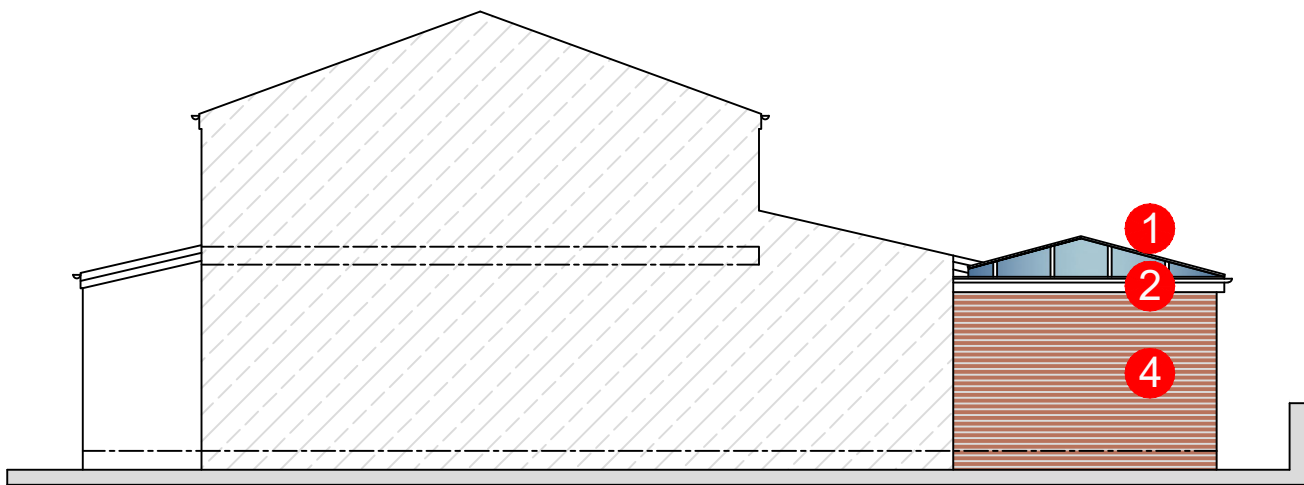

GROUND FLOOR PLAN

SCALE 1:50

 


SOUTH WEST ELEVATION

SCALE 1:100



SOUTH EAST ELEVATION

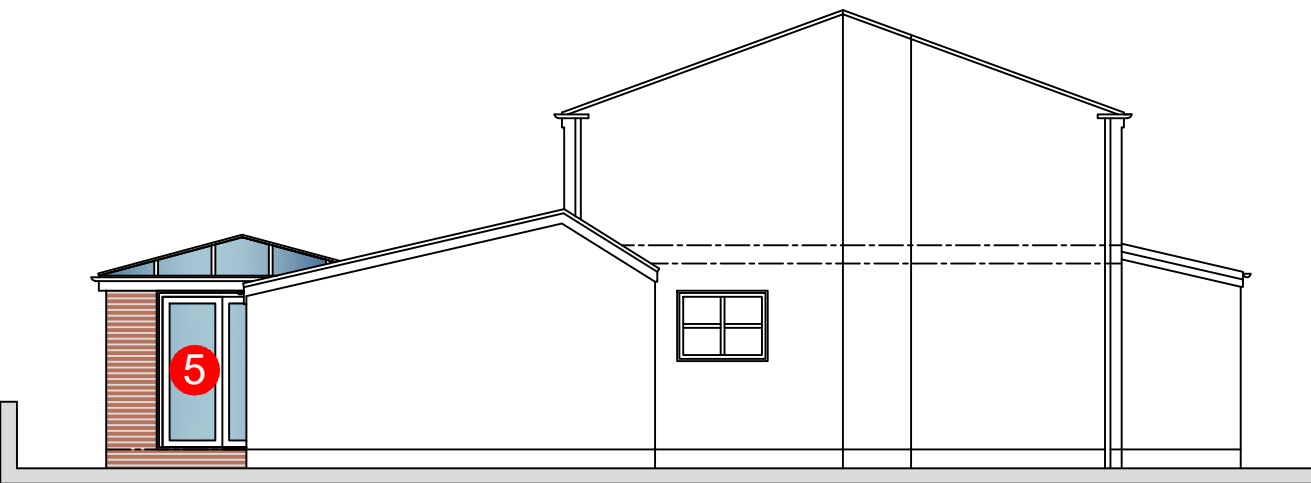

NORTH EAST ELEVATION

IMPORTANT

- > © This drawing is copyright and remains the property of this practice
- > All dimensions to be checked on site
- > Positions of existing services to be confirmed prior to proceeding


REVISION STATUS

- S Information issued for feasibility or scheme design
T Information issued for tender purposes only
C Information issued for Construction
NB: Only those drawings containing a C revision to be used for construction

NOTES


MATERIAL SCHEDULE

- 1 Edwardian PVCu framed; double glazed roof
- 2 PVCu Fascia boards; Colour: White to match
- 3 PVCu Rainwater goods over; Colour: White
- 4 Walls: Rustic facing brickwork to match;
- 5 Door and Windows: PVCu frame; Colour: White to match

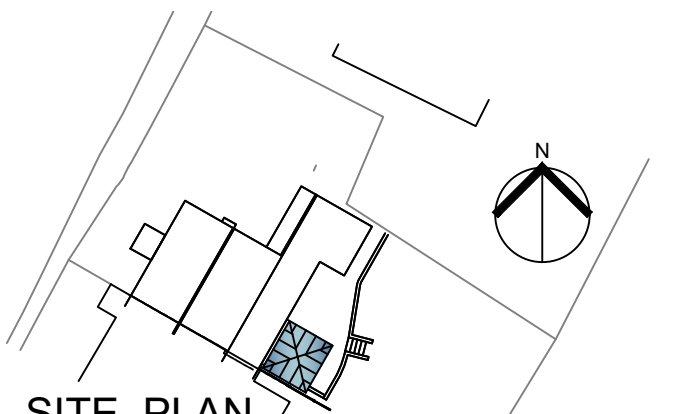

SITE PLAN

SCALE 1:500

 

REVISION	DATE	DESCRIPTION
----------	------	-------------



CLIENT

Mr & Mrs I Ramsbottom

PROJECT

590 Heywood Old Road, Middleton,
Heywood. OL10 2QN

DRAWING TITLE

Floor Plan and Elevations
as PROPOSED

SCALE	DATE	DRAWN	CHECKED
Shown@A2	Jun'25	DT	

DRG NO.	REVISION
11598.02	P1