


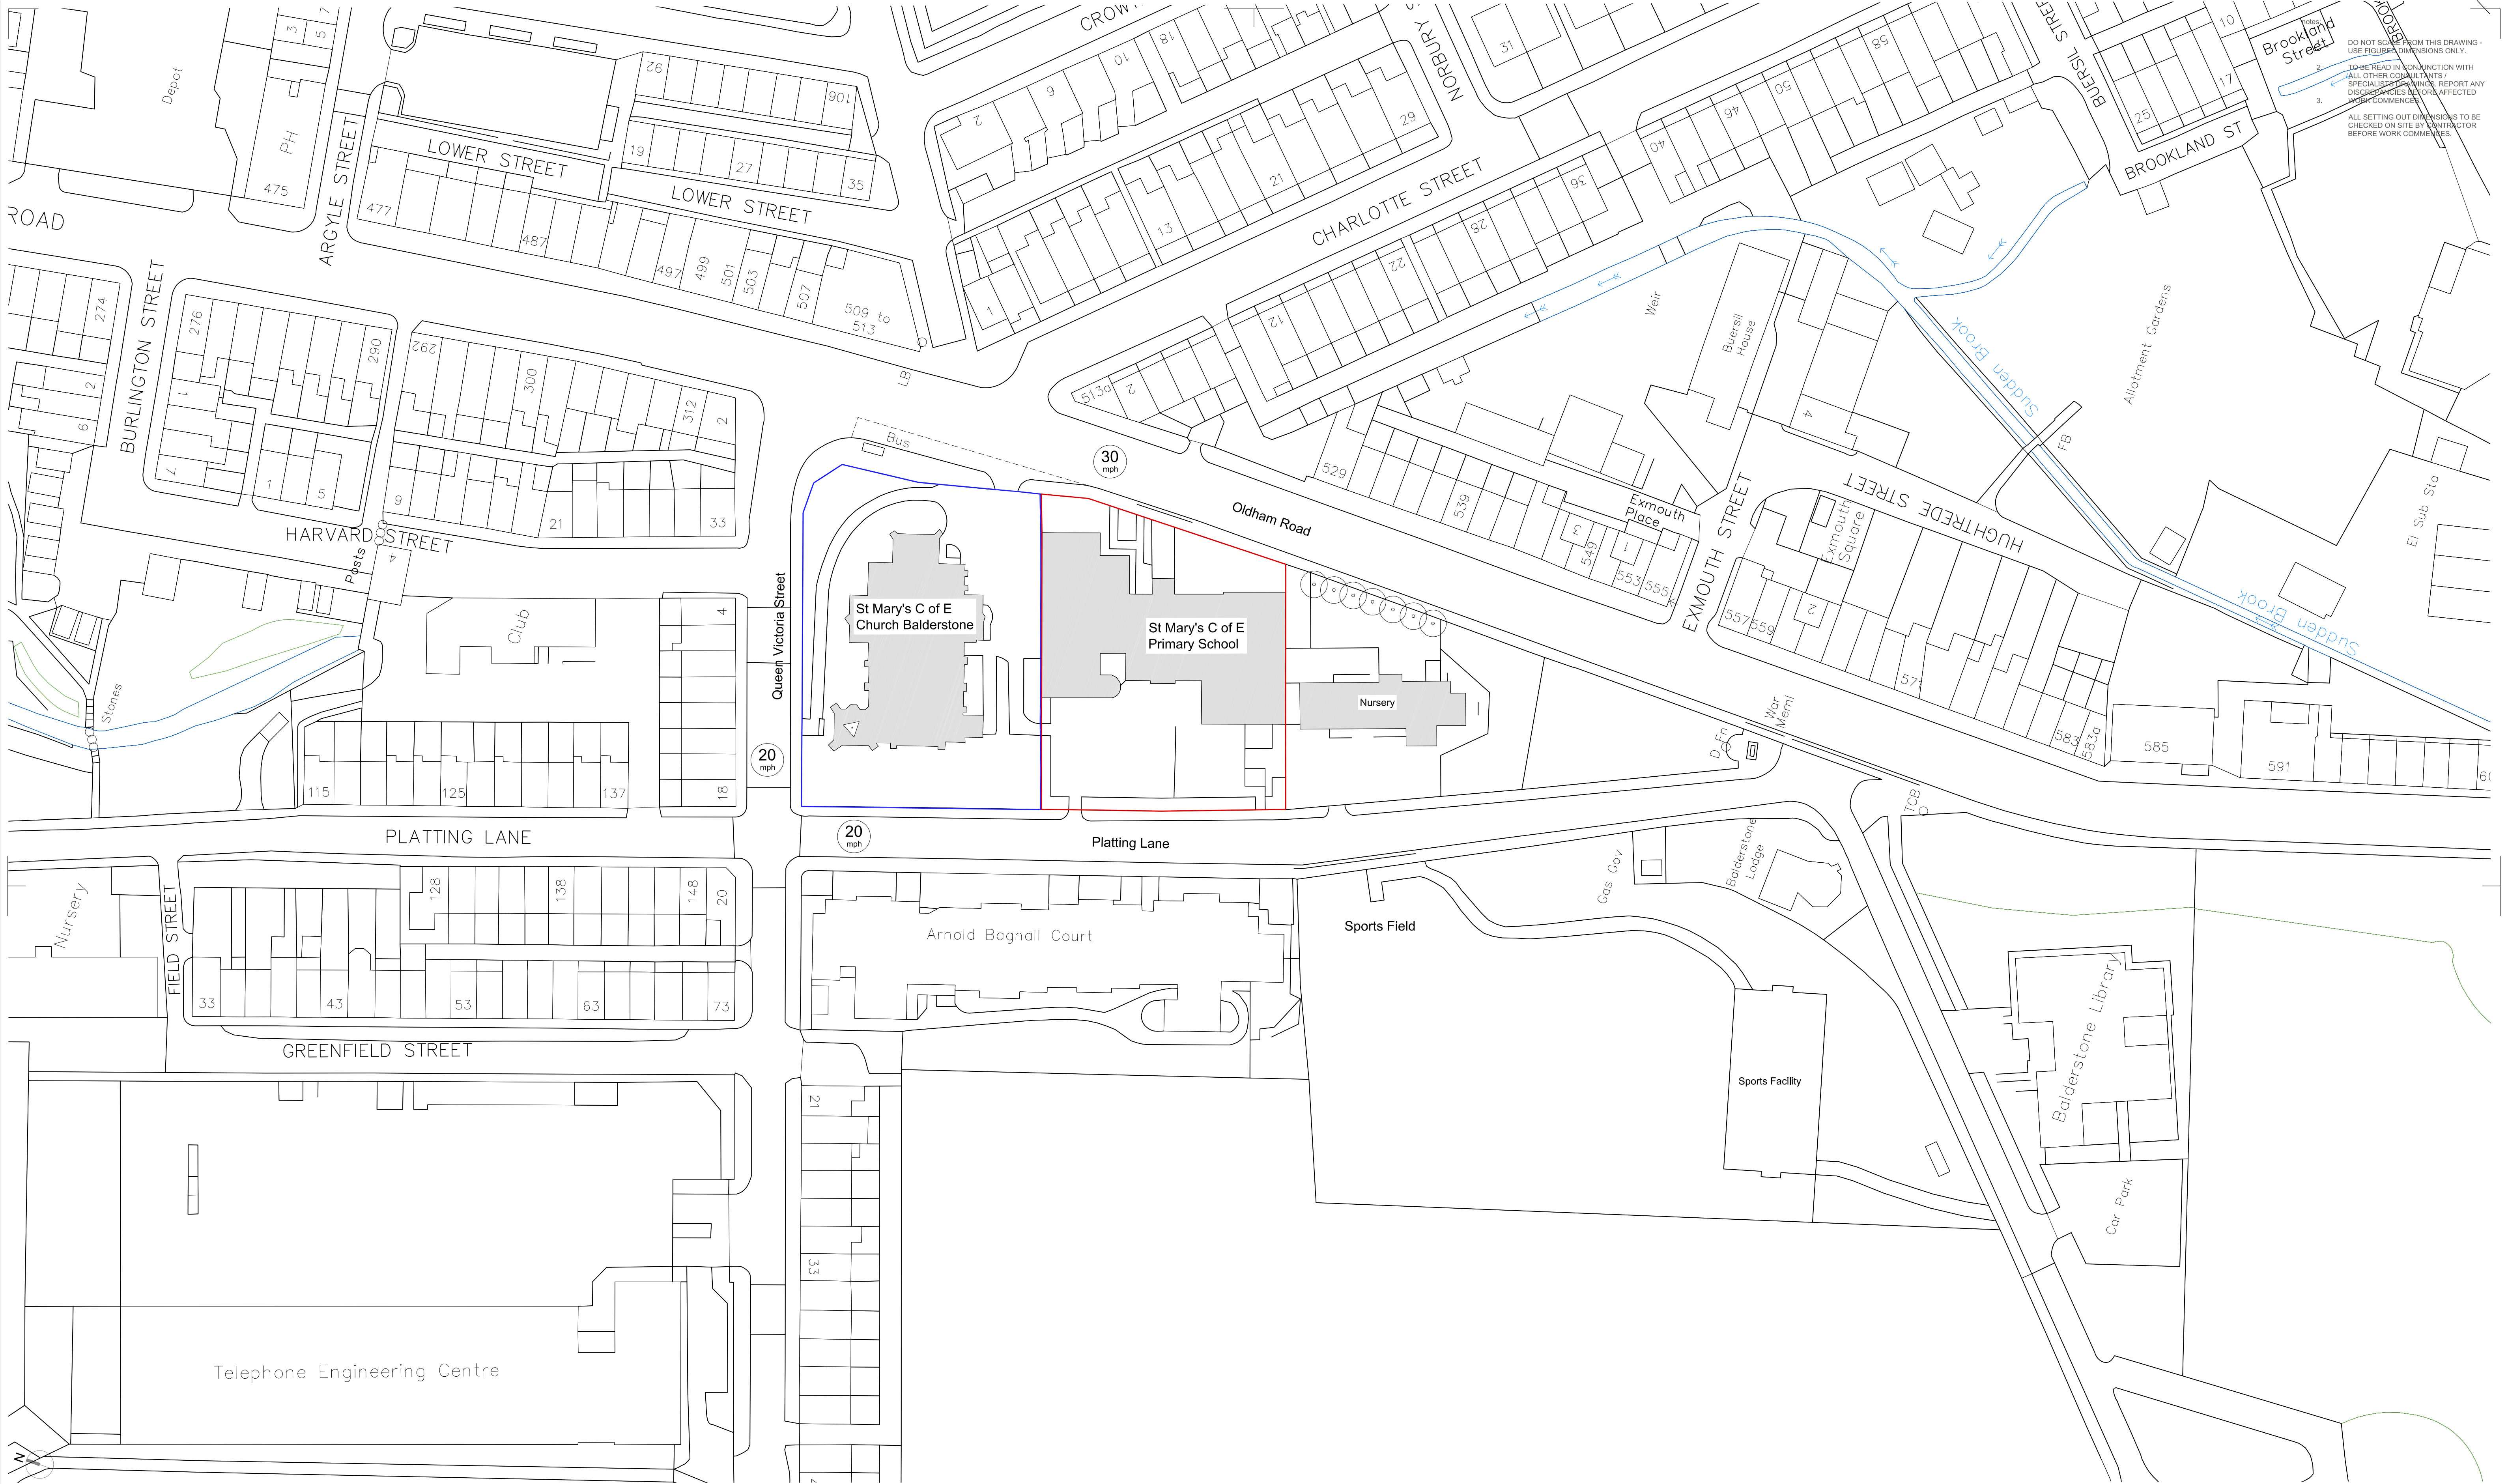

DO NOT SCALE FROM THIS DRAWING -
USE FIGURES/DIMENSIONS ONLY.

2. TO BE READ IN CONJUNCTION WITH
ALL OTHER CONSULTANTS' /
SPECIALIST DRAWINGS. REPORT ANY
DISCREPANCIES TO YOUR AFFECTED
WORK COMMENCEMENT.

3. ALL SETTING OUT DIMENSIONS TO BE
CHECKED ON SITE BY CONTRACTOR
BEFORE WORK COMMENCES.

Key:

- Red Line
 - Site Boundary.
 - School Building + Playground
 - Nursery adjacent but outside boundary, permission necessary for scaffolding here.
- Blue Line
 - Owned by the Church/School.
 - Church car park adjacent to School building; will require scaffolding.

CLIENT	Rochdale Borough Council
PROJECT	SMP - St Mary's CE Primary School
TITLE	Site Plan - Existing
NUMBER	SMP-SEV-XX-00-DR-A-01010
REVISION	C01
STATUS	Construction
SCALE	1:500 @A1
DATE	19/08/24
DRAWN BY	SM
CHECKED BY	SGI

SEVENARCHITECTURE.CO.UK

Studios at:
Unit 1.3, Wauk Mill, 51 Bengal Street,
MANCHESTER, M4 6LN
t: 0161 236 5655

Clarendon House, Victoria Avenue,
HARROGATE, HG1 1DY
t: 01423 709 807

24 Grenville Street,
LONDON, EC1N 6SS
t: 0203 036 0691

REVISIONS	C01	FIRST_ISSUE	19/08/24	SM	SGI	DATE: DRAWN: CHECK
-----------	-----	-------------	----------	----	-----	--------------------