




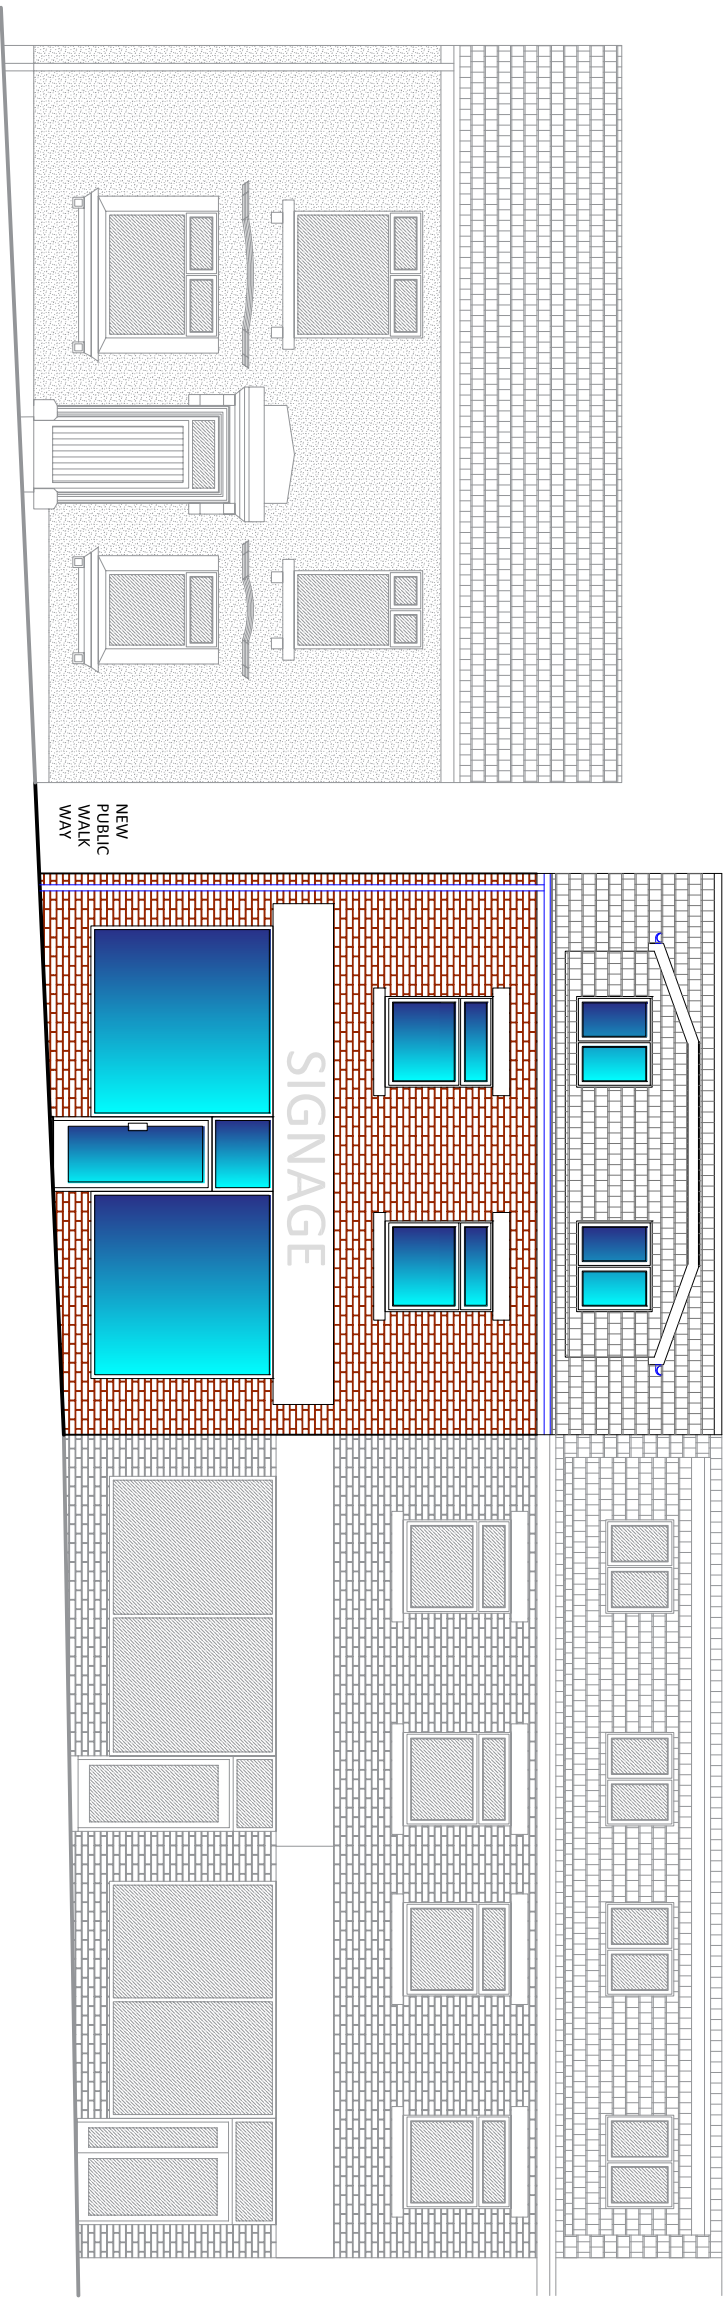

PROPOSED FRONT ELEVATION AND STREET SCENE SCALE 1:100

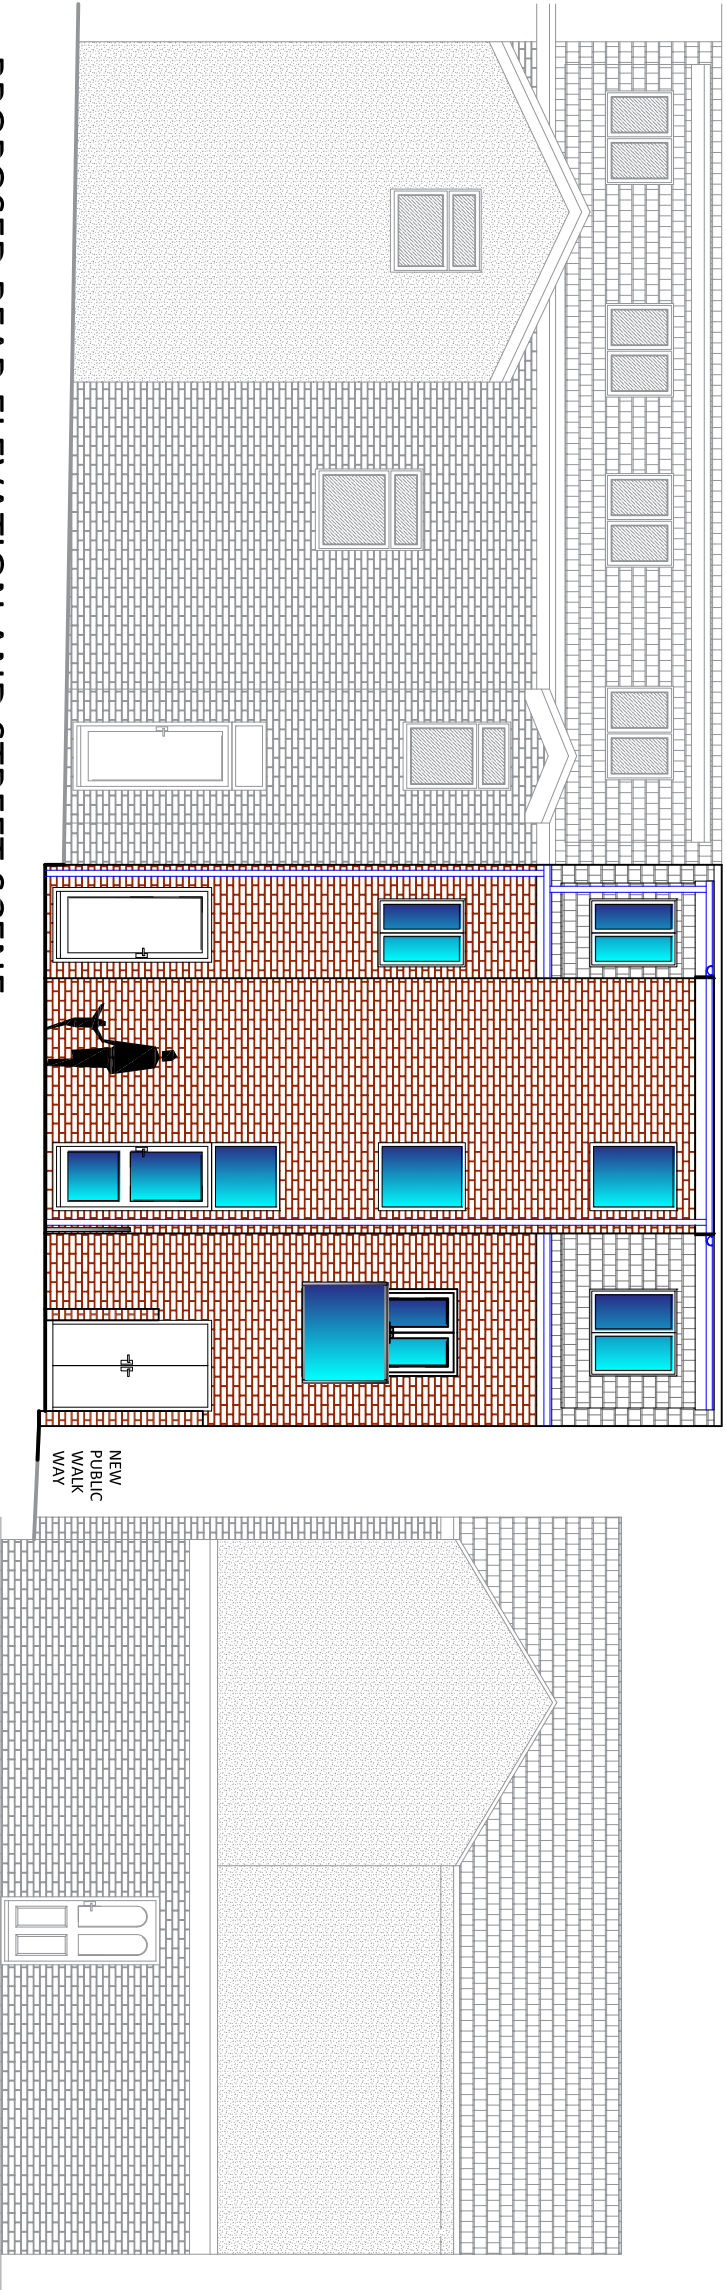

PROPOSED REAR ELEVATION AND STREET SCENE SCALE 1:100

 

REV	DATE	AMENDMENTS
CLIENT MR SHAFQAT SIDDIQ		
DRAWN BY AK		
DATE MARCH 2025		
SCALE 1:100 @ A3		
PROJECT REF 00176		
PROJECT STAT PLANNING		
DRAWING No PROPOSED PLANS 03		
TITLE:		
PROPOSED 4 STOREY NEW BUILD RETAIL		
GROUND FLOOR WITH 2 2 BED SELF CONTAINED		
FLATS AT:		
LAND ADJACENT TO		
135-137 WHITWORTH ROAD		
ROCHDALE		
O/L2 ORE		

(No reference should be placed upon dimensions which are scaled off this drawing - please see annotations.)

(THIS DRAWING IS COPYRIGHT & SHALL NOT BE REPRODUCED WITHOUT PERMISSION)



E: core.as@hotmail.com
MOB: 07849566607

Core Architectural Studio is trading under CAS & ARCHITECTS LIMITED. To ensure reference to original 1:100000