

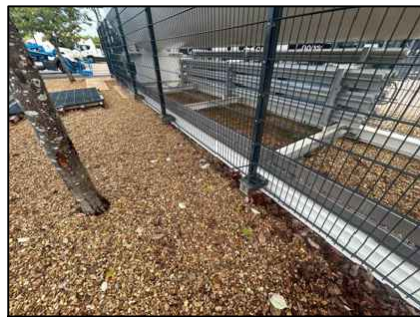


Proposed Front Elevation with dispenser

Fence:
Steel Welded 358 security fencing
Powder-coated in dank grey

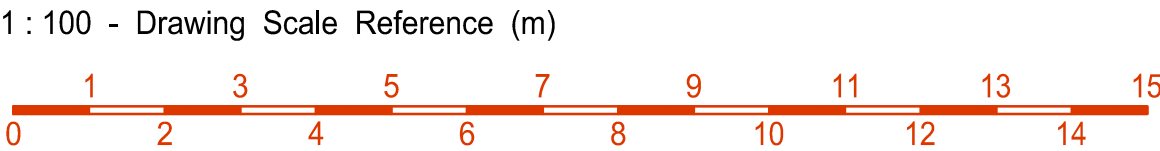

Controll Room:
Steel insulated container
Painted white with 1 access door
Externally mounted Climate
Control Evaporator

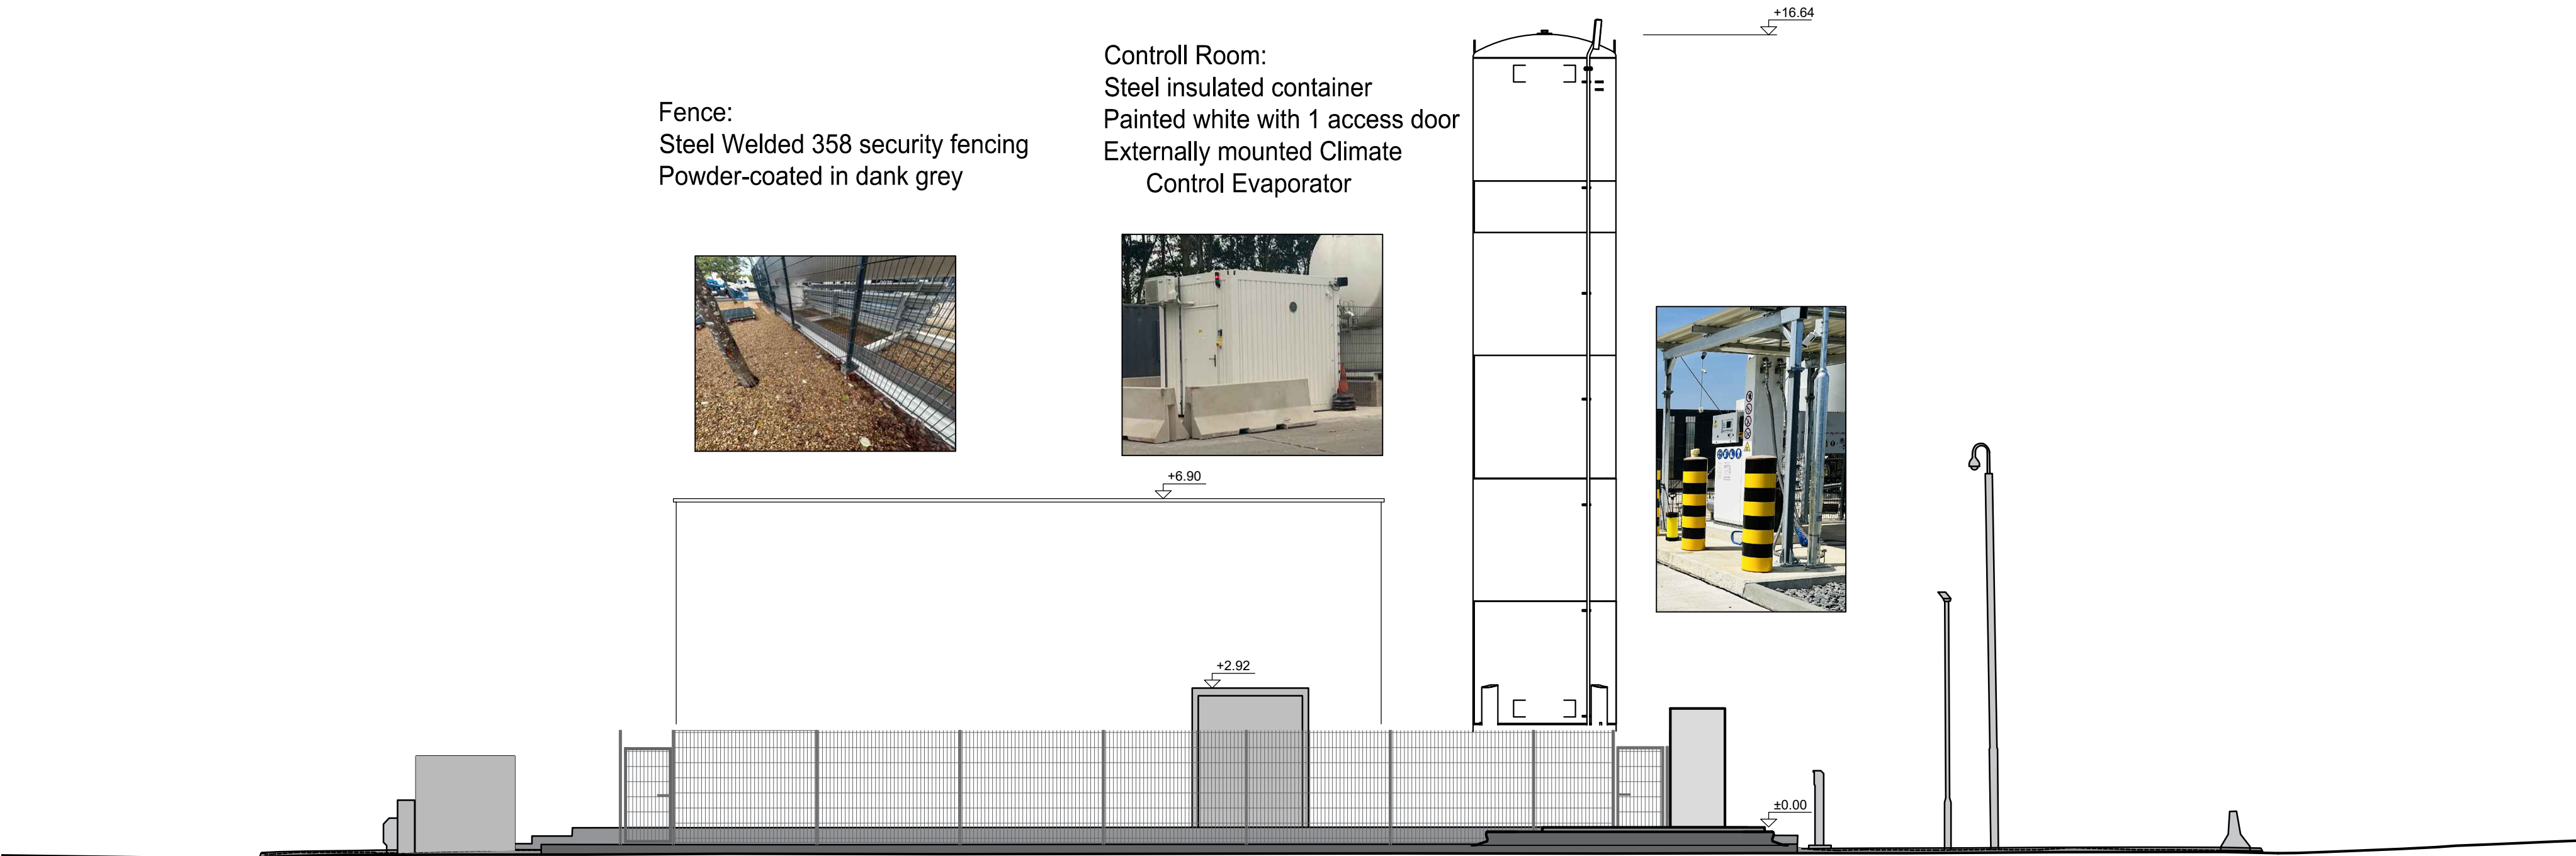

OE PLANUNG + BERATUNG GMBH KÄMPENSTR. 2 - 58762 ALTENA Tel : 0 23 52 / 33 86 0 Fax : 0 23 52 / 33 86 20			 PLANUNG + GMBH BERATUNG	
PROJECT Rochdale, OL16 4NZ Kingsway Business Park			PROJECT-NO. 25-015	
CLIENT ViGo Bioenergy Ltd. ,Nova South, 4th Floor, 160 Victoria Street, London, SW1E 5LB, UK			PLAN - NO. 4.03b	
TITLE Proposed front Elevation with dispenser / photos and text			SCALE 1:100	
			CREATED 08.09.2025	
			MODIFIED	
CLIENT			CHIEF - ENGINEER Melchior Ossenberg-Engels	
			DRAWN BY Grefe	