




Materials Key

- A** Vertically laid composite cladding panel  
Colour: White (RAL 9003)  
Finish: Colorcoat Prisma
- B** Horizontal feature frame supported on cladding spacer grid  
Colour: Anthracite (RAL 7016)  
Finish: Colorcoat Prisma
- C** Horizontally laid profiled wall cladding system  
Colour: Hamlet (RAL 9002)  
Finish: Colorcoat Prisma
- D** Horizontally laid profiled wall cladding system  
Colour: Goosewing Grey (RAL 7038)  
Finish: Colorcoat Prisma
- E** Horizontally laid profiled wall cladding system  
Colour: Pure Grey (RAL 000 55 00)  
Finish: Colorcoat Prisma
- F** Vertically laid profiled wall cladding system  
Colour: Slate Grey (RAL 7012)  
Finish: Colorcoat Prisma
- G** Vertically laid profiled wall cladding system  
Colour: Anthracite (RAL 7016)  
Finish: Colorcoat Prisma
- H** Parapet capping + horizontal profiled cladding flashings  
Colour: to match adjacent cladding  
Finish: Colorcoat Prisma
- J** Vertical profiled cladding flashings  
Colour: to match adjacent cladding  
Finish: Colorcoat Prisma
- K** Thermally broken, polyester powder coated aluminium window/door system - mullion drained.  
Frame colour: Anthracite (RAL 7016)  
Spandrel colour: Anthracite (RAL 7016)  
Glass colour: Clear
- L** Pre-cast insulated concrete Prowall with inset overhead sectional doors and dock shelters.  
Door colour: Anthracite (RAL 7016)  
Shelter Colour: Black
- M** Overhead sectional doors with level access, to be an electrical operation and manual override.  
Finish: Polyester powder coated.  
Colour: Anthracite (RAL 7016)
- N** Horizontally laid profiled wall cladding system  
Colour: Slate Grey (RAL 7012)  
Finish: Colorcoat Prisma
- O** Proprietary louvred panel system, colour-matched to adjacent cladding incorporating fixed blade weather louvres, built-in turn backs and integrated bird or insect mesh screen.  
Colour: Goosewing Grey (RAL 7038) to match adjacent cladding


- Indurent Logo Branding**  
Powder coated stainless steel, through-fixed to patress behind cladding. Refer to 'Signage Code' for further detail and guidance on placement.  
Colour: Pantone 021 C (Orange)  
Pantone 5463 CP (Forest Green)




East Elevation Scale 1:500

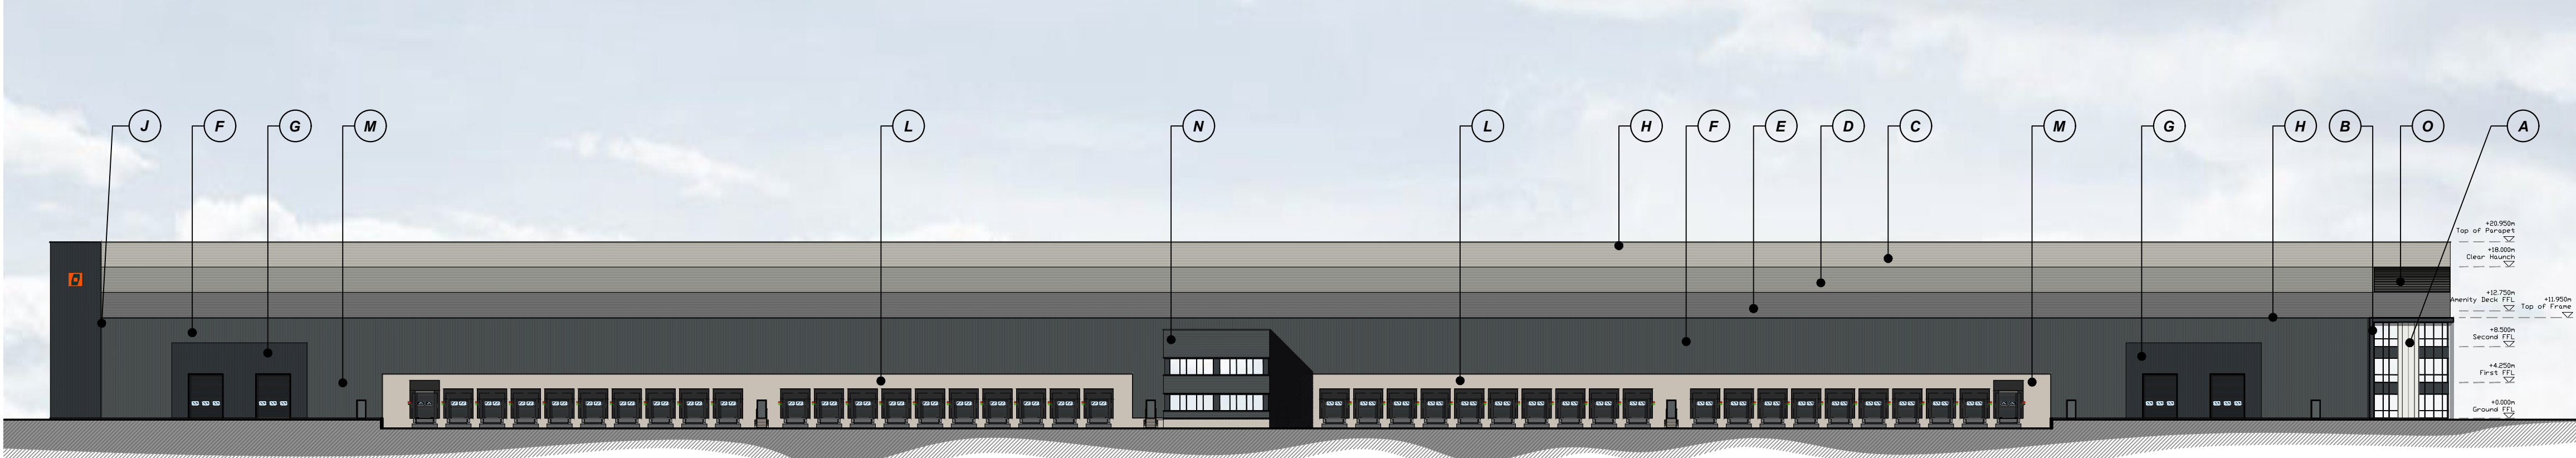


West Elevation Scale 1:500

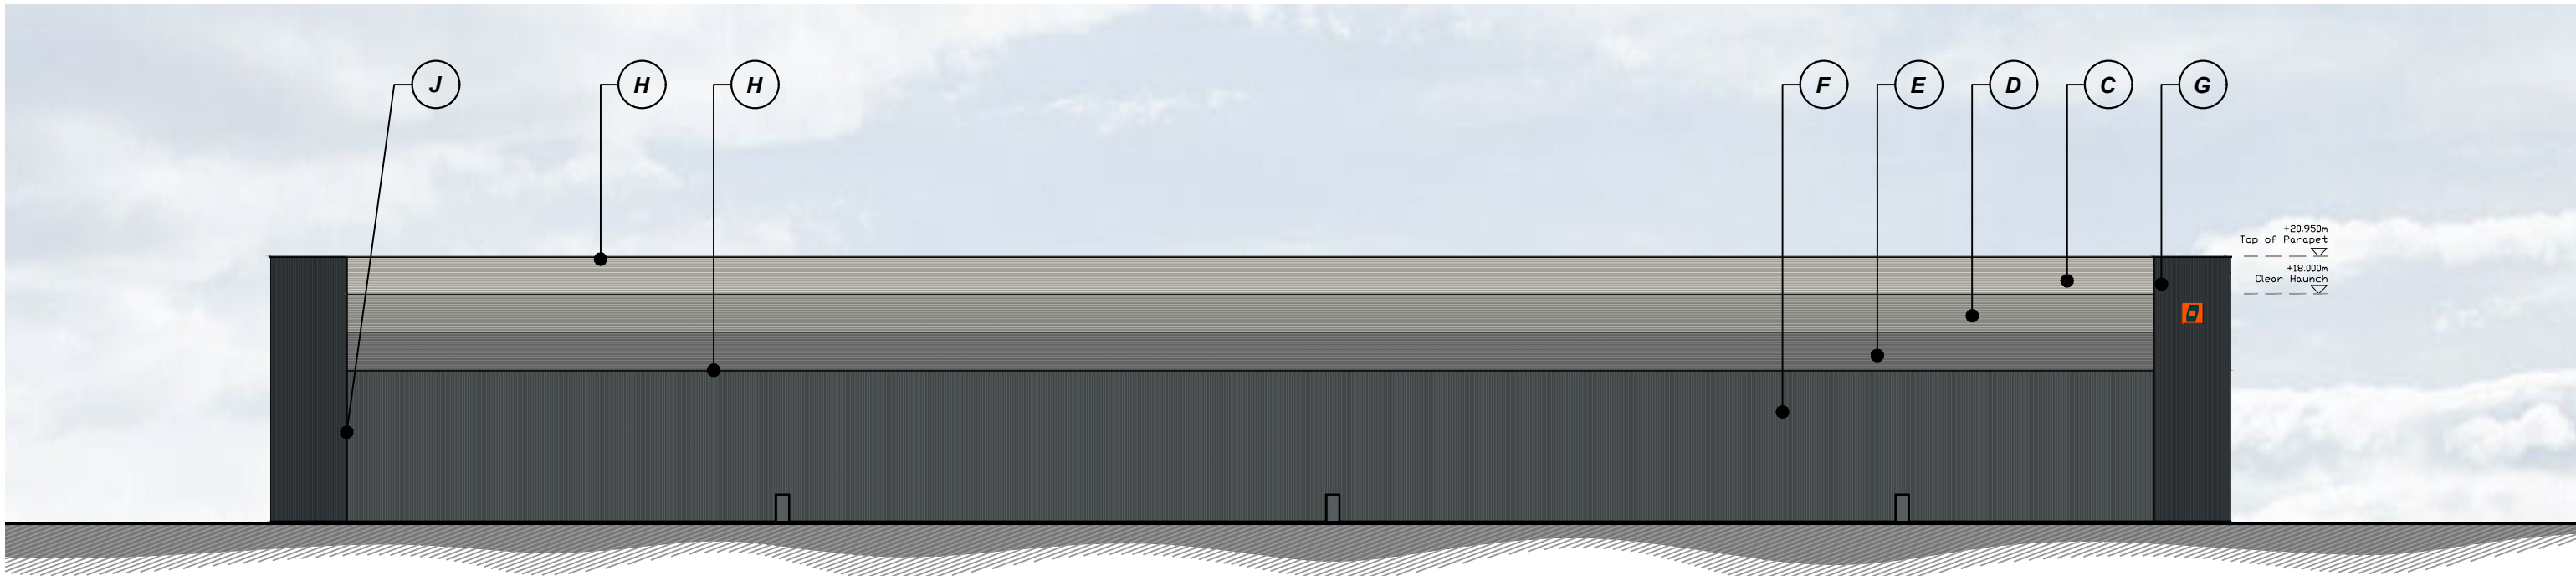

North Elevation Scale 1:500

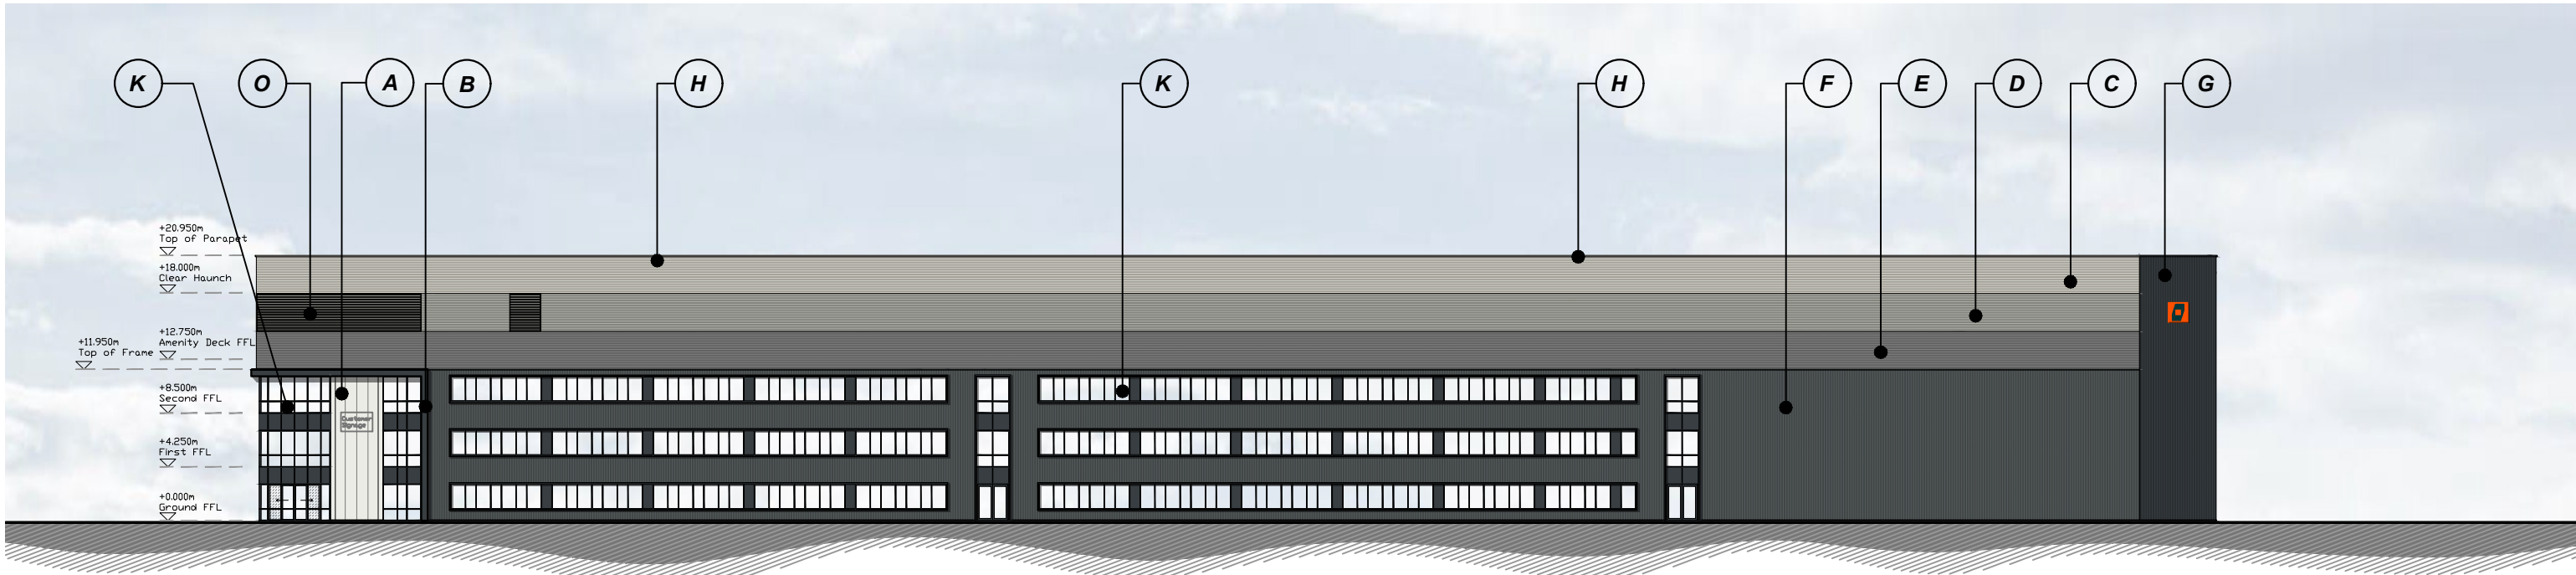

South Elevation Scale 1:500

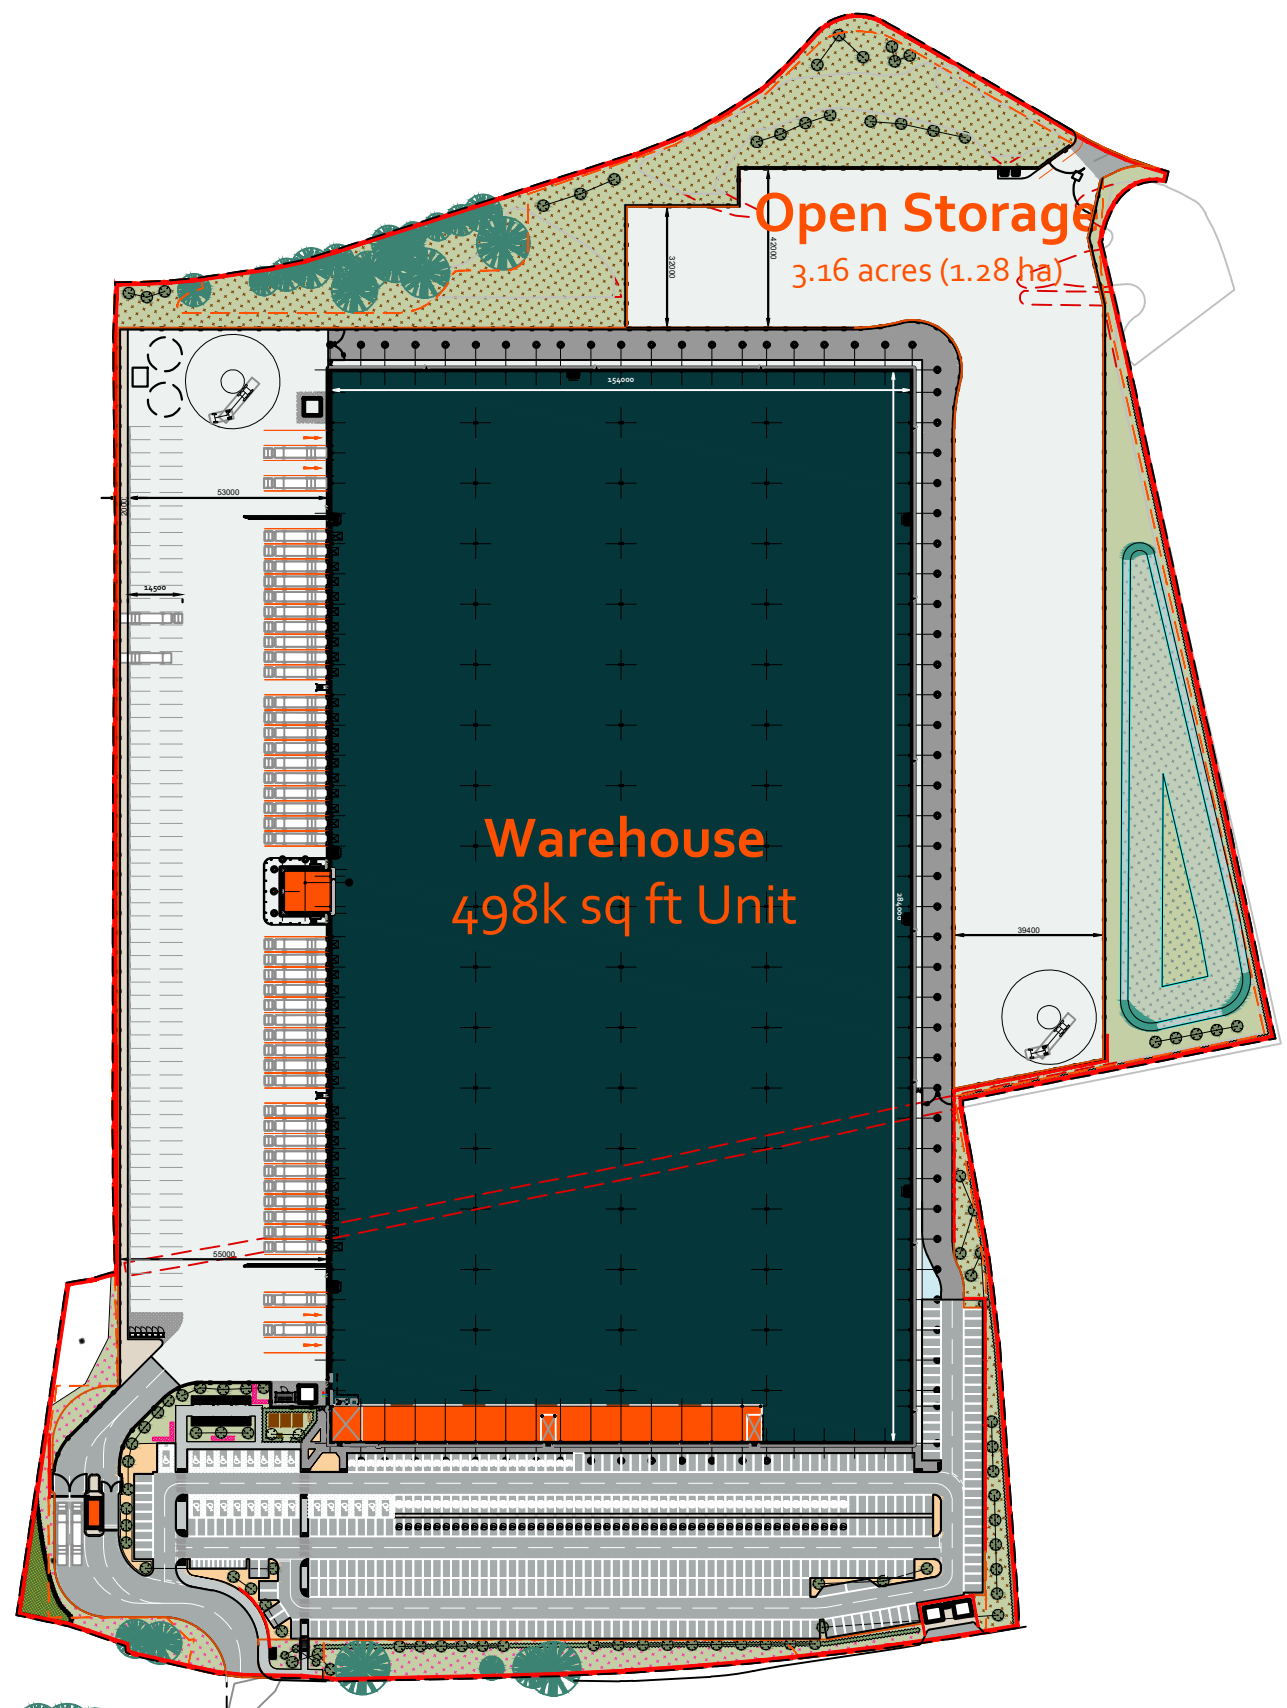

Key Plan Scale 1:2000

General Notes

- This document is to be used for the stated purpose only and should not be used for any other.
- Dimensions are all in millimetres, unless stated otherwise.
- It is the recipient's responsibility to print this document to the correct size & scale.
- All relevant drawings and specifications should be read in conjunction with this document.
- Scaling of this document is not recommended.

North



Document Scale(s)



Project Name

**Plot H4, Indurent Heywood Business Park**

| Employer                 |         | Project Address                                                  |      |     |
|--------------------------|---------|------------------------------------------------------------------|------|-----|
| Indurent                 |         | Plot H4 ,<br>Heywood Distribution Park,<br>Pilsworth Rd, Heywood |      |     |
| RIBA Workstage           |         | Suitability                                                      |      |     |
| 3 - Spatial Coordination |         | S3 - Review & Comment                                            |      |     |
| Drawn                    | Checked | Created                                                          | Size |     |
| TJ                       | TDA     | 27.06.2025                                                       | A1   |     |
| UMC Project Reference    |         | Scale                                                            | LOD  | LOI |
| 25007                    |         | As Indicated                                                     | 1    | 1   |

Document Title

**Elevations**

Document Reference

**25007 - UMC - 0100 - ZZ - DR - A - 1301**

Revision Note

**Key plan updated.**

Issue Date Status Current Revision