


EXTENDED HAND CRAFTED
BESPOKE PATTERNED CANOPY




GREEN PATTERNED
WALL TILES




GREEN PATTERNED
WALL TILES

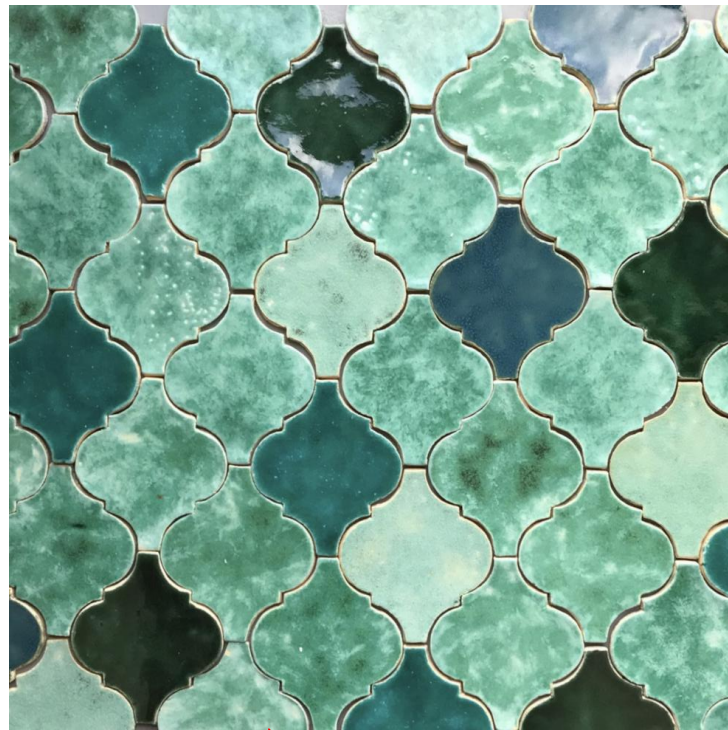


GREEN SPANISH
ROOF TILES

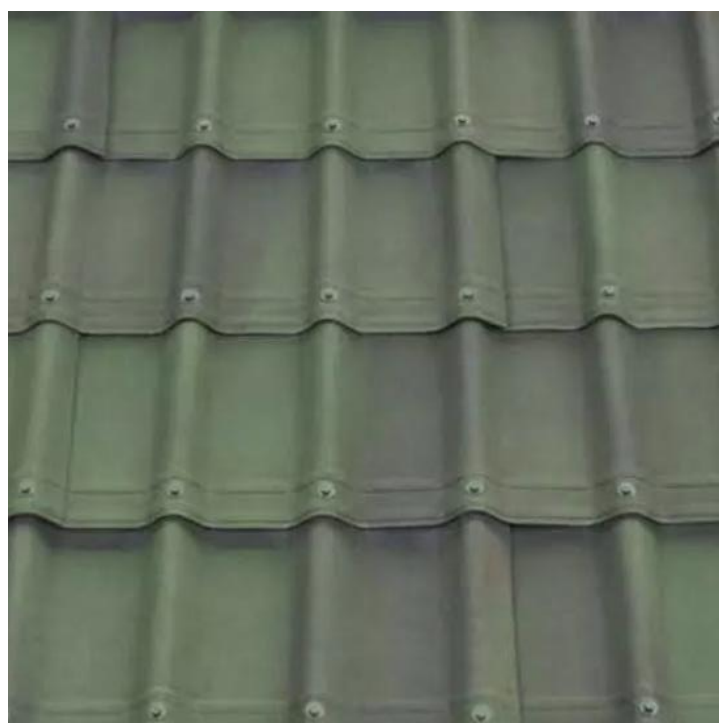


GREEN SPANISH
ROOF TILES

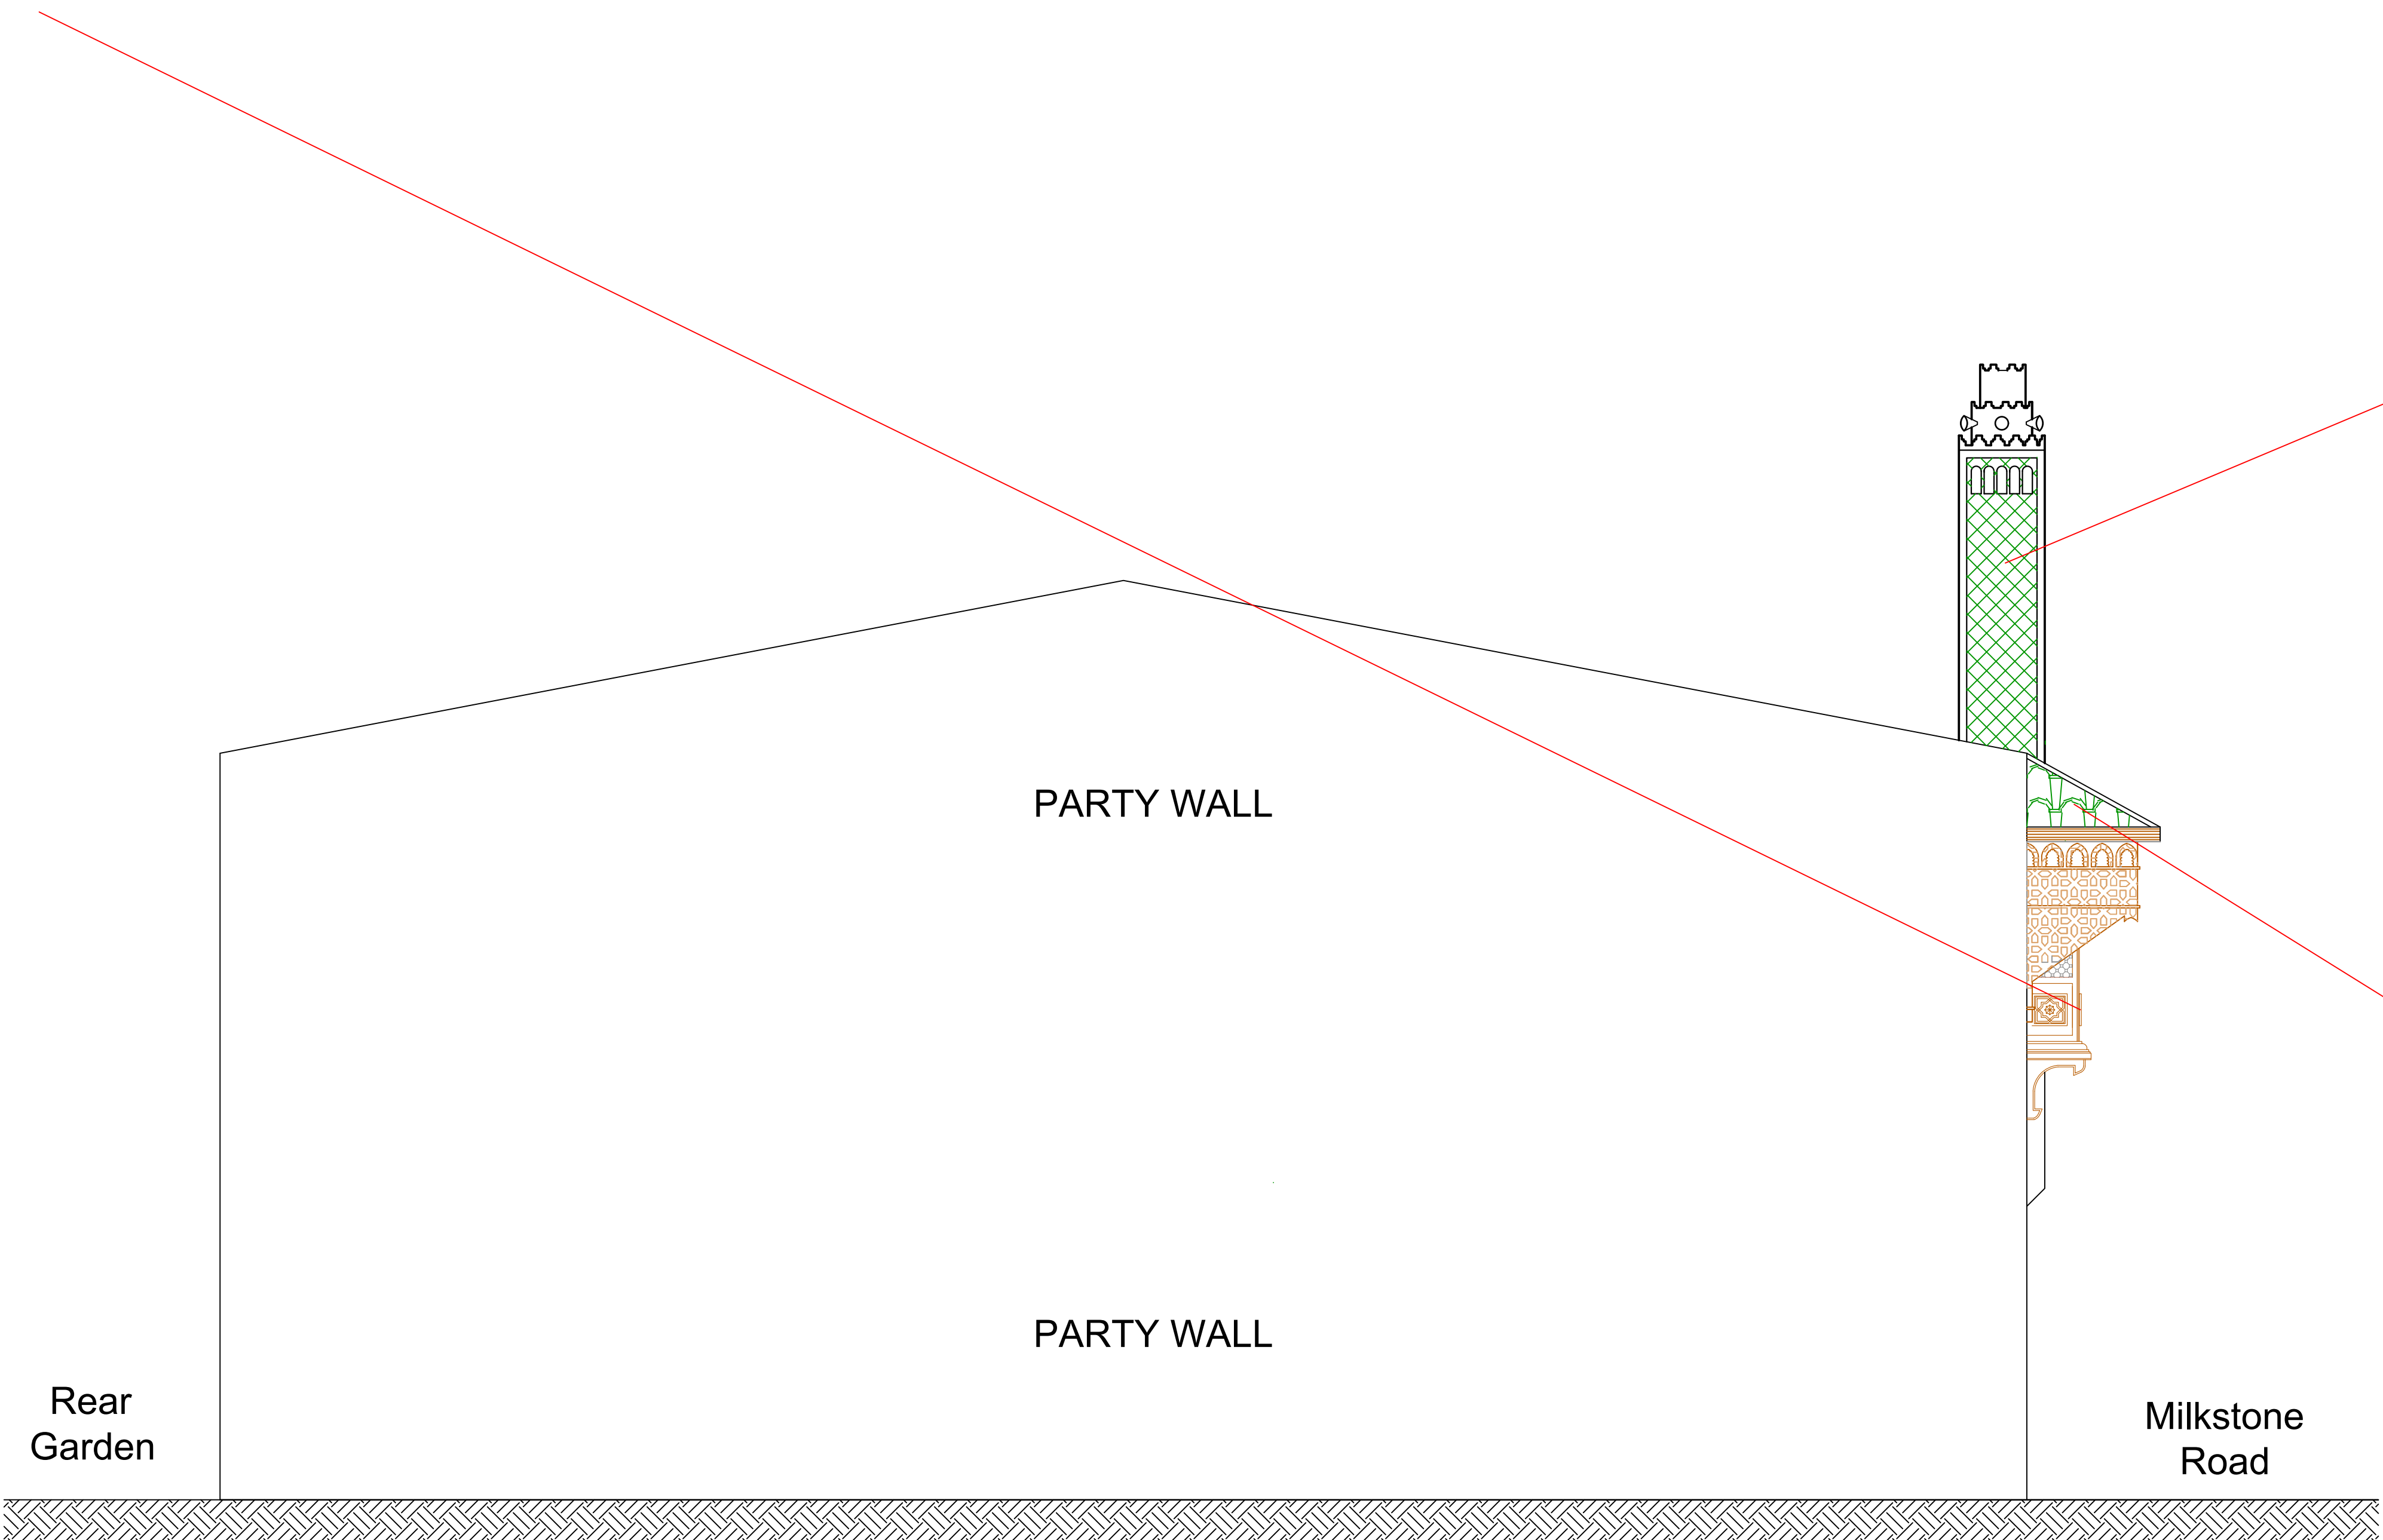

PROPOSED ELEVATION A
1:50 @ A1

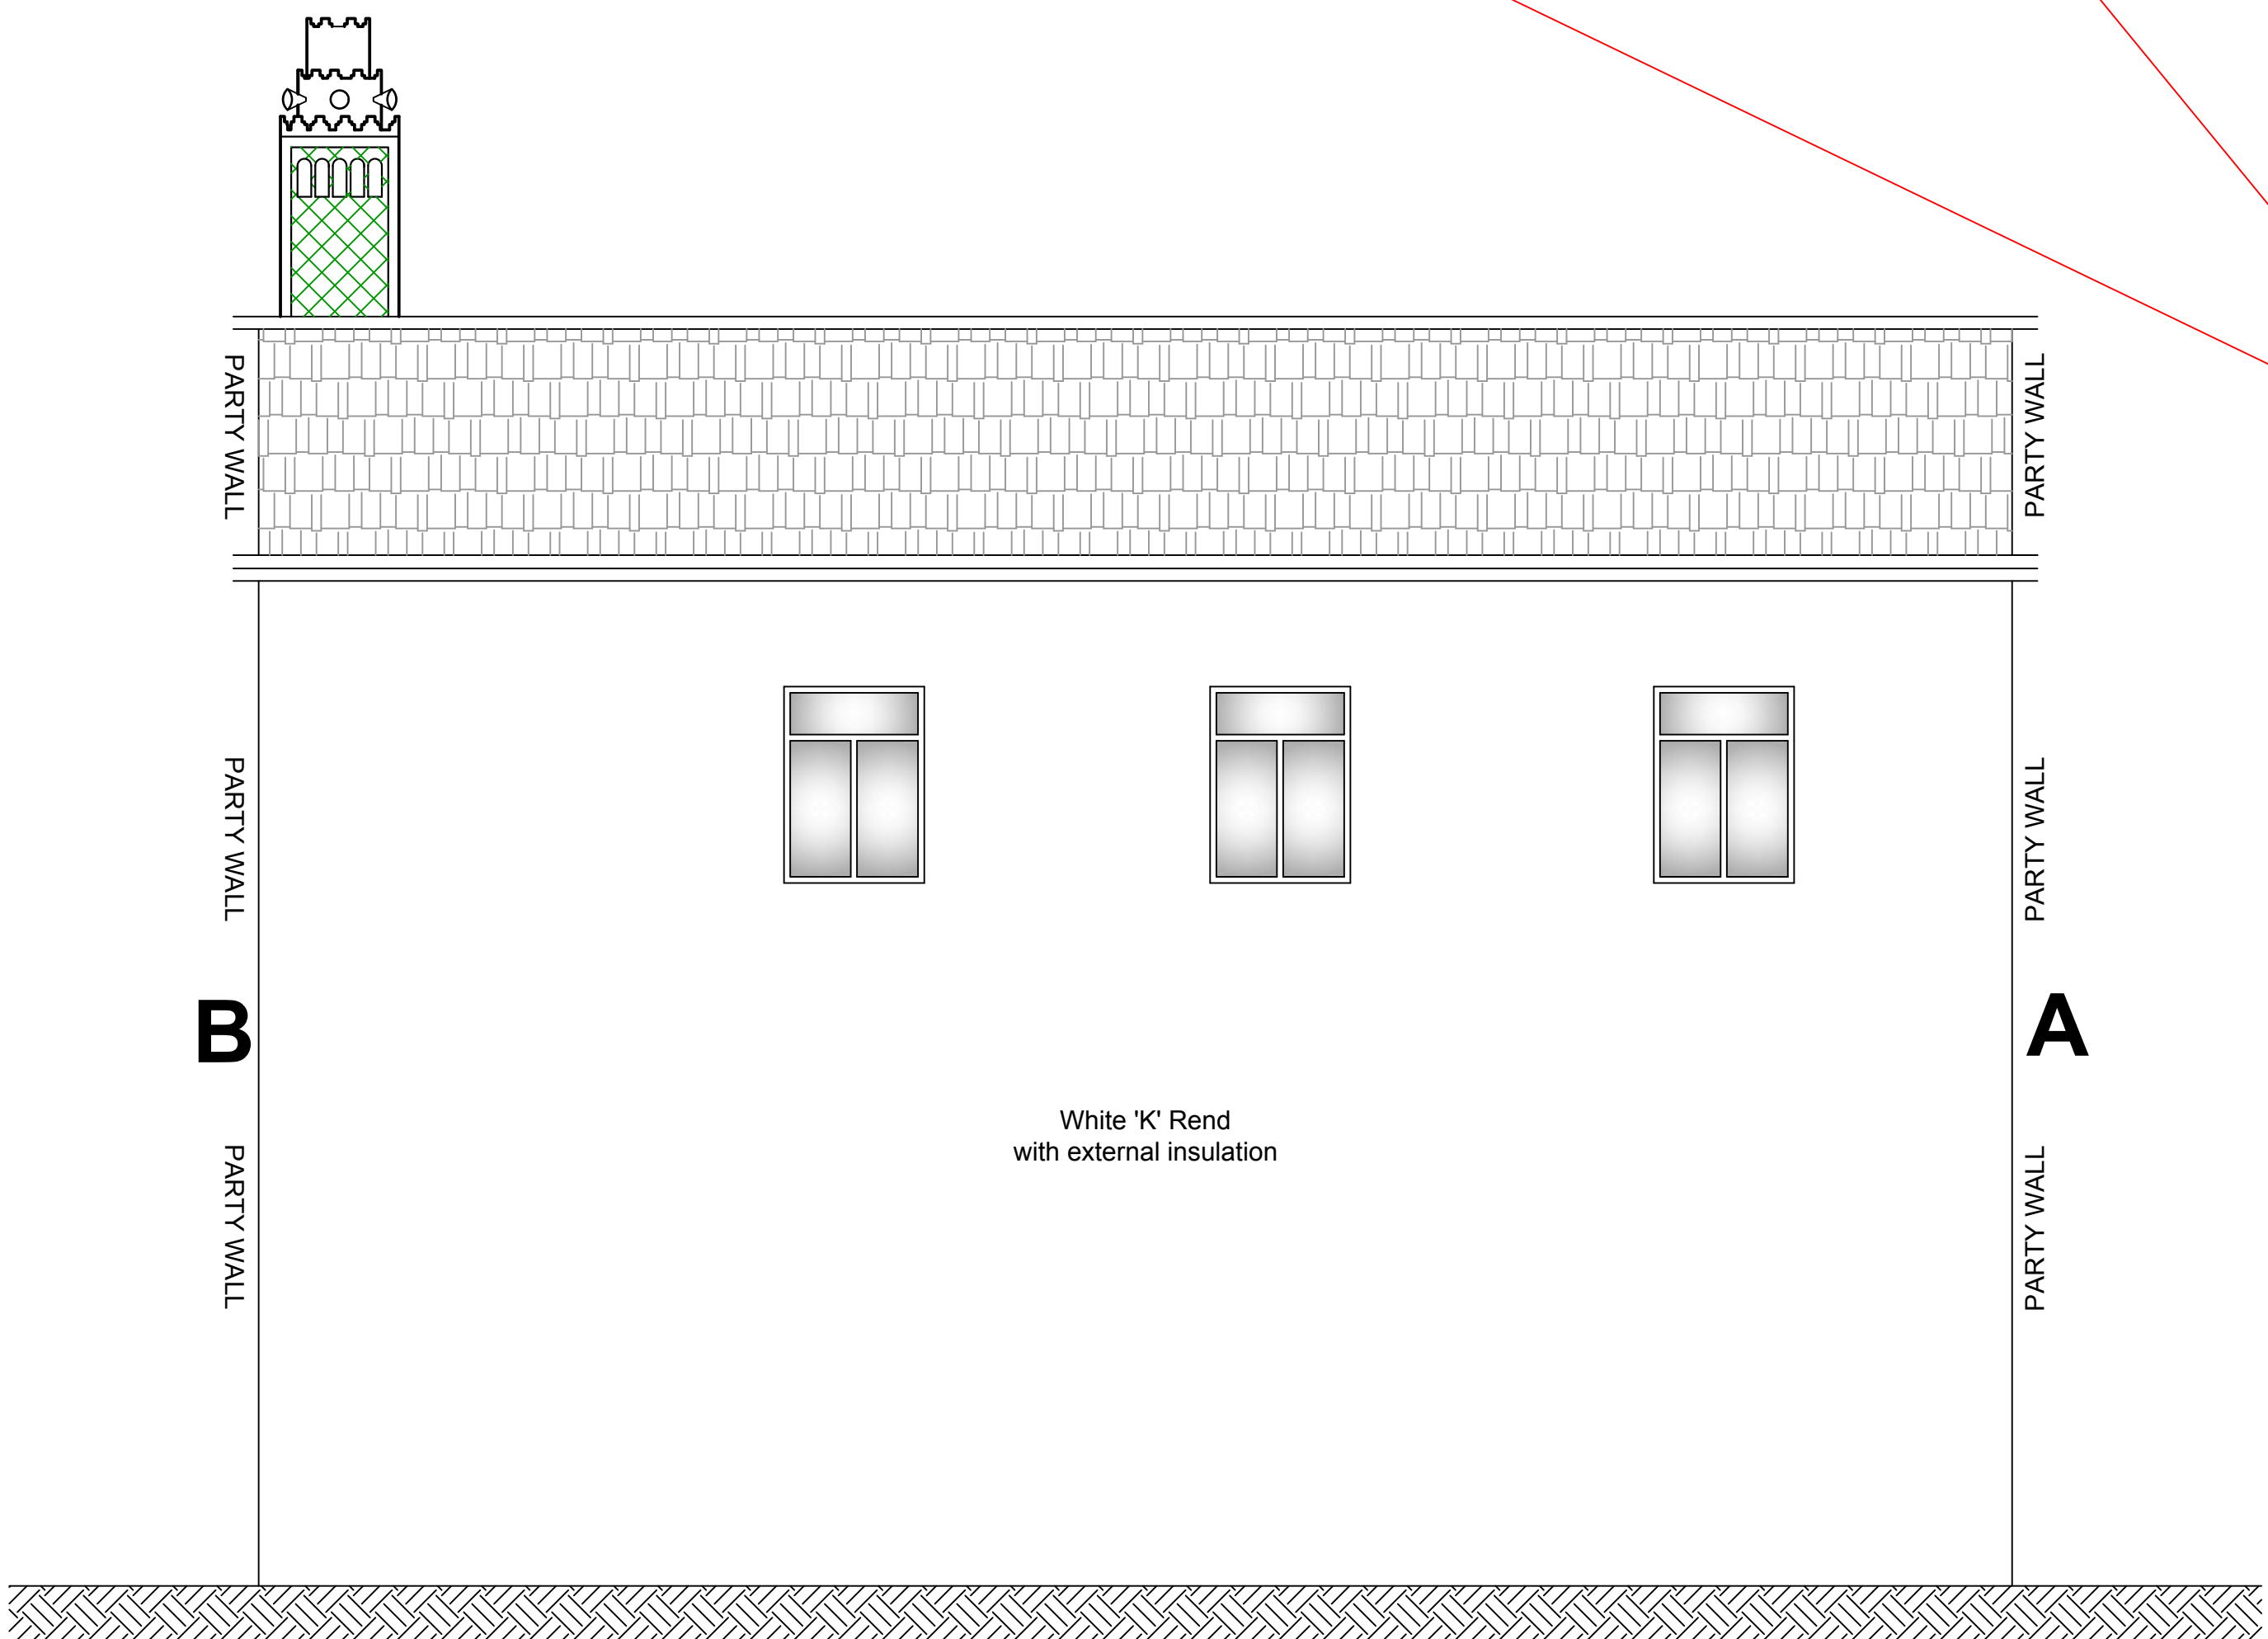

PROPOSED REAR ELEVATION
1:50 @ A1

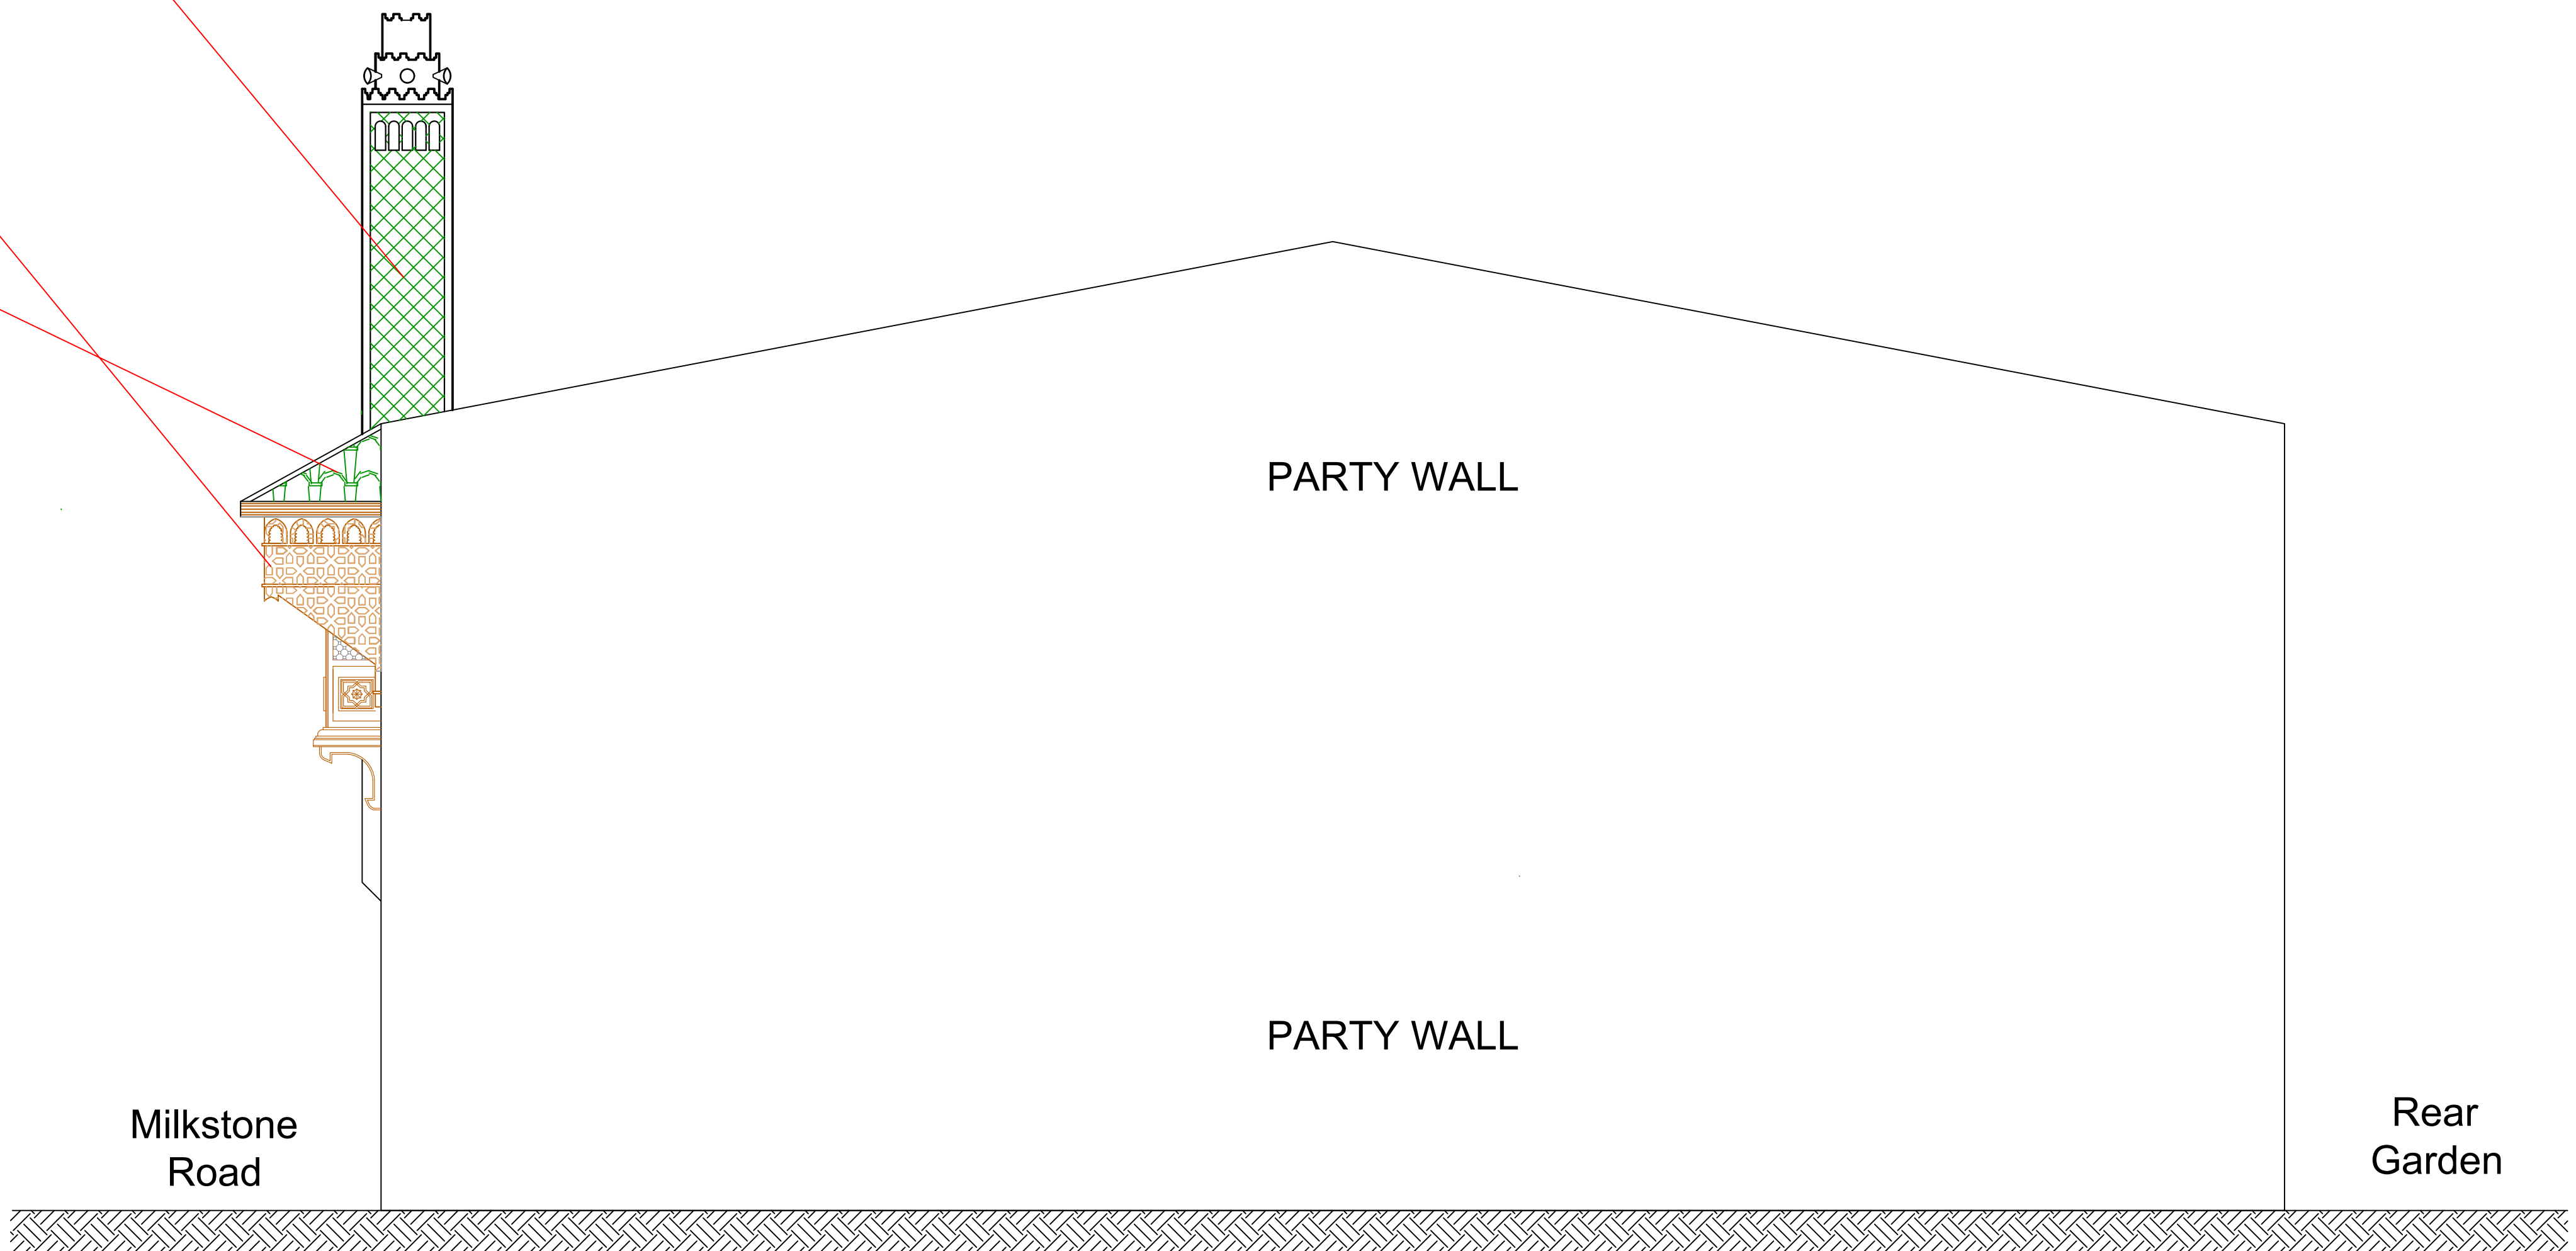

PROPOSED ELEVATION B
1:50 @ A1

NU-FIT
ARCHITECTURAL DESIGN LTD

Rev.	Revision details	By	Chk.	App.	Date

NOTE TO CONTRACTOR: DO NOT SCALE FROM THIS DRAWING
Client
49-53a MILKSTONE ROAD, ROCHDALE
Project
REFURBISHMENT OF FRONT ELEVATION

Title PROPOSED SIDE ELEVATION A			
Drawn by	Date	Purpose of issue	Scale
Checked by	Date	Planning Perm.	Drawing No.
Approved by	Date	PLANNING/26158192-C	