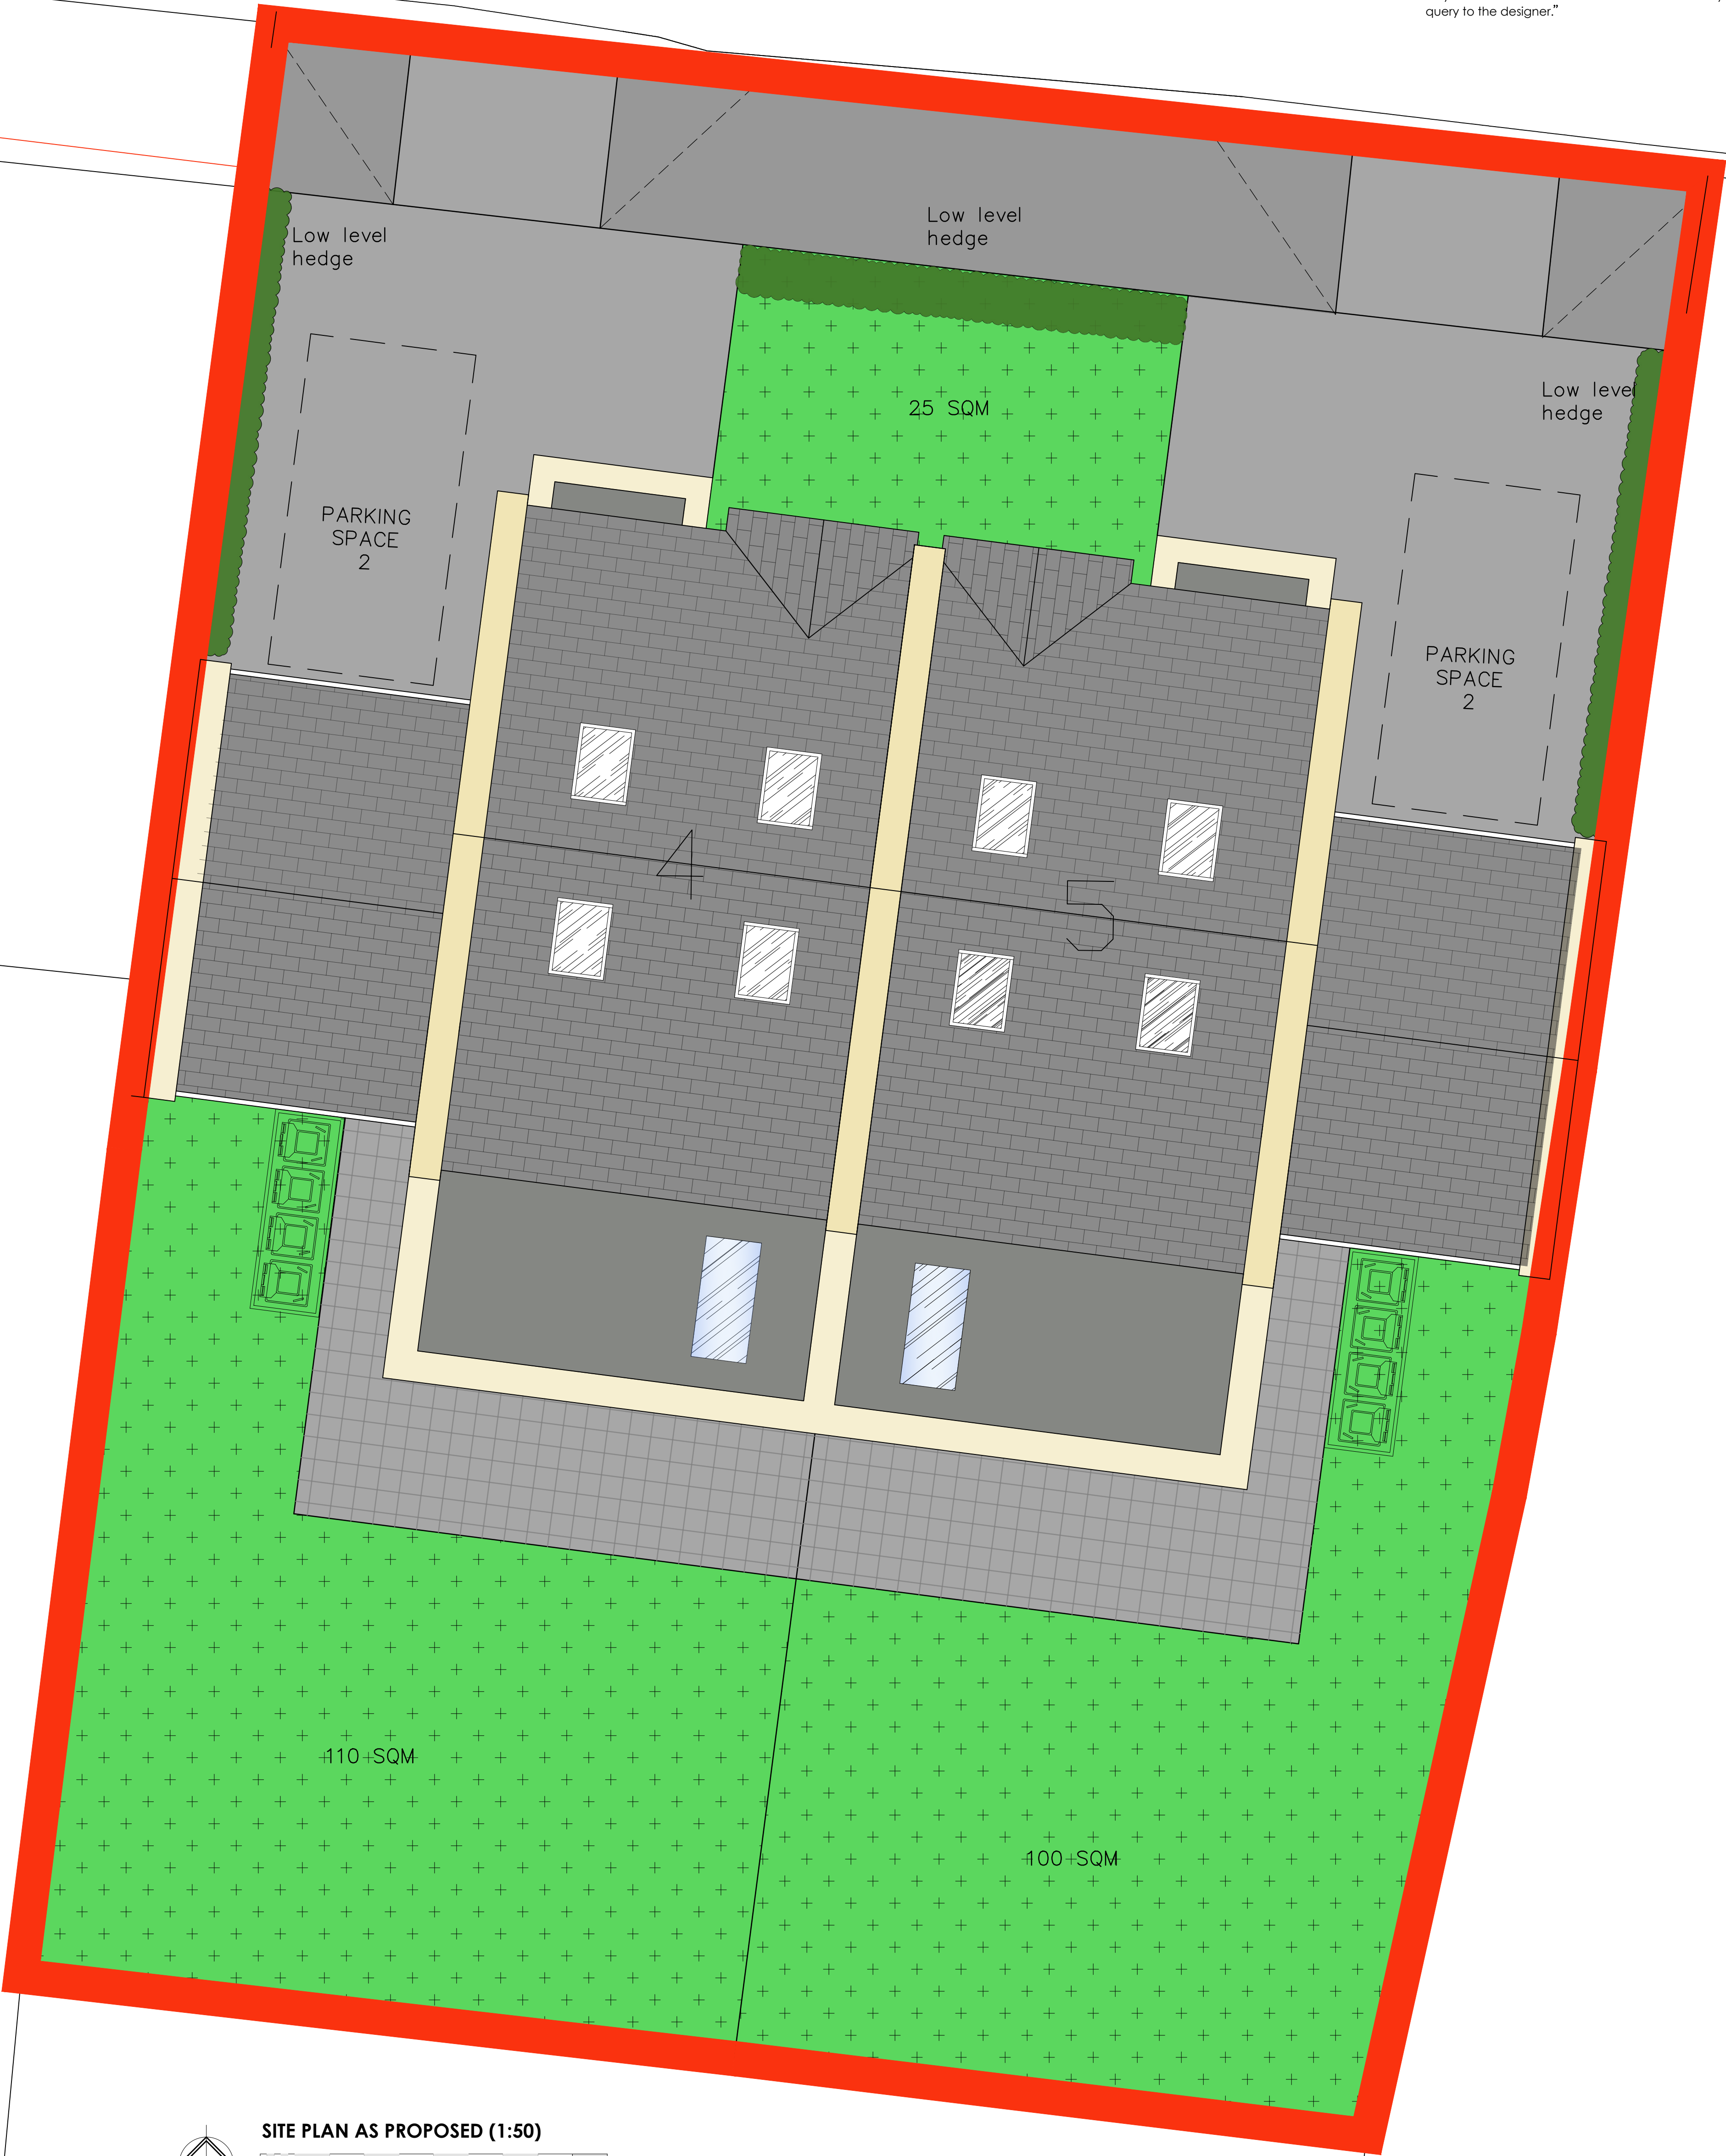


SITE PLAN AS PROPOSED (1:50)

B	Following Urban Design comments	JW	23-1-25
A	Following highways comments	JW	13-1-25
Rev	Description	By	Date
HADAS ARCHITECTURAL ARCHITECTURAL DESIGN			
769 Rochdale Road, Slattocks, Middleton, Manchester M24 2RA			
(CHURCH AVENUE) Land Adjacent to Rochdale Road, Slattocks, Middleton M24 2RA SITE PLAN AS APPROVED			
DRAWN	JW	DATE	25-11-24
SCALE	1:50 @A1	REV.	B
		DRAWING NO.	2501-201B
		APPROVED	