
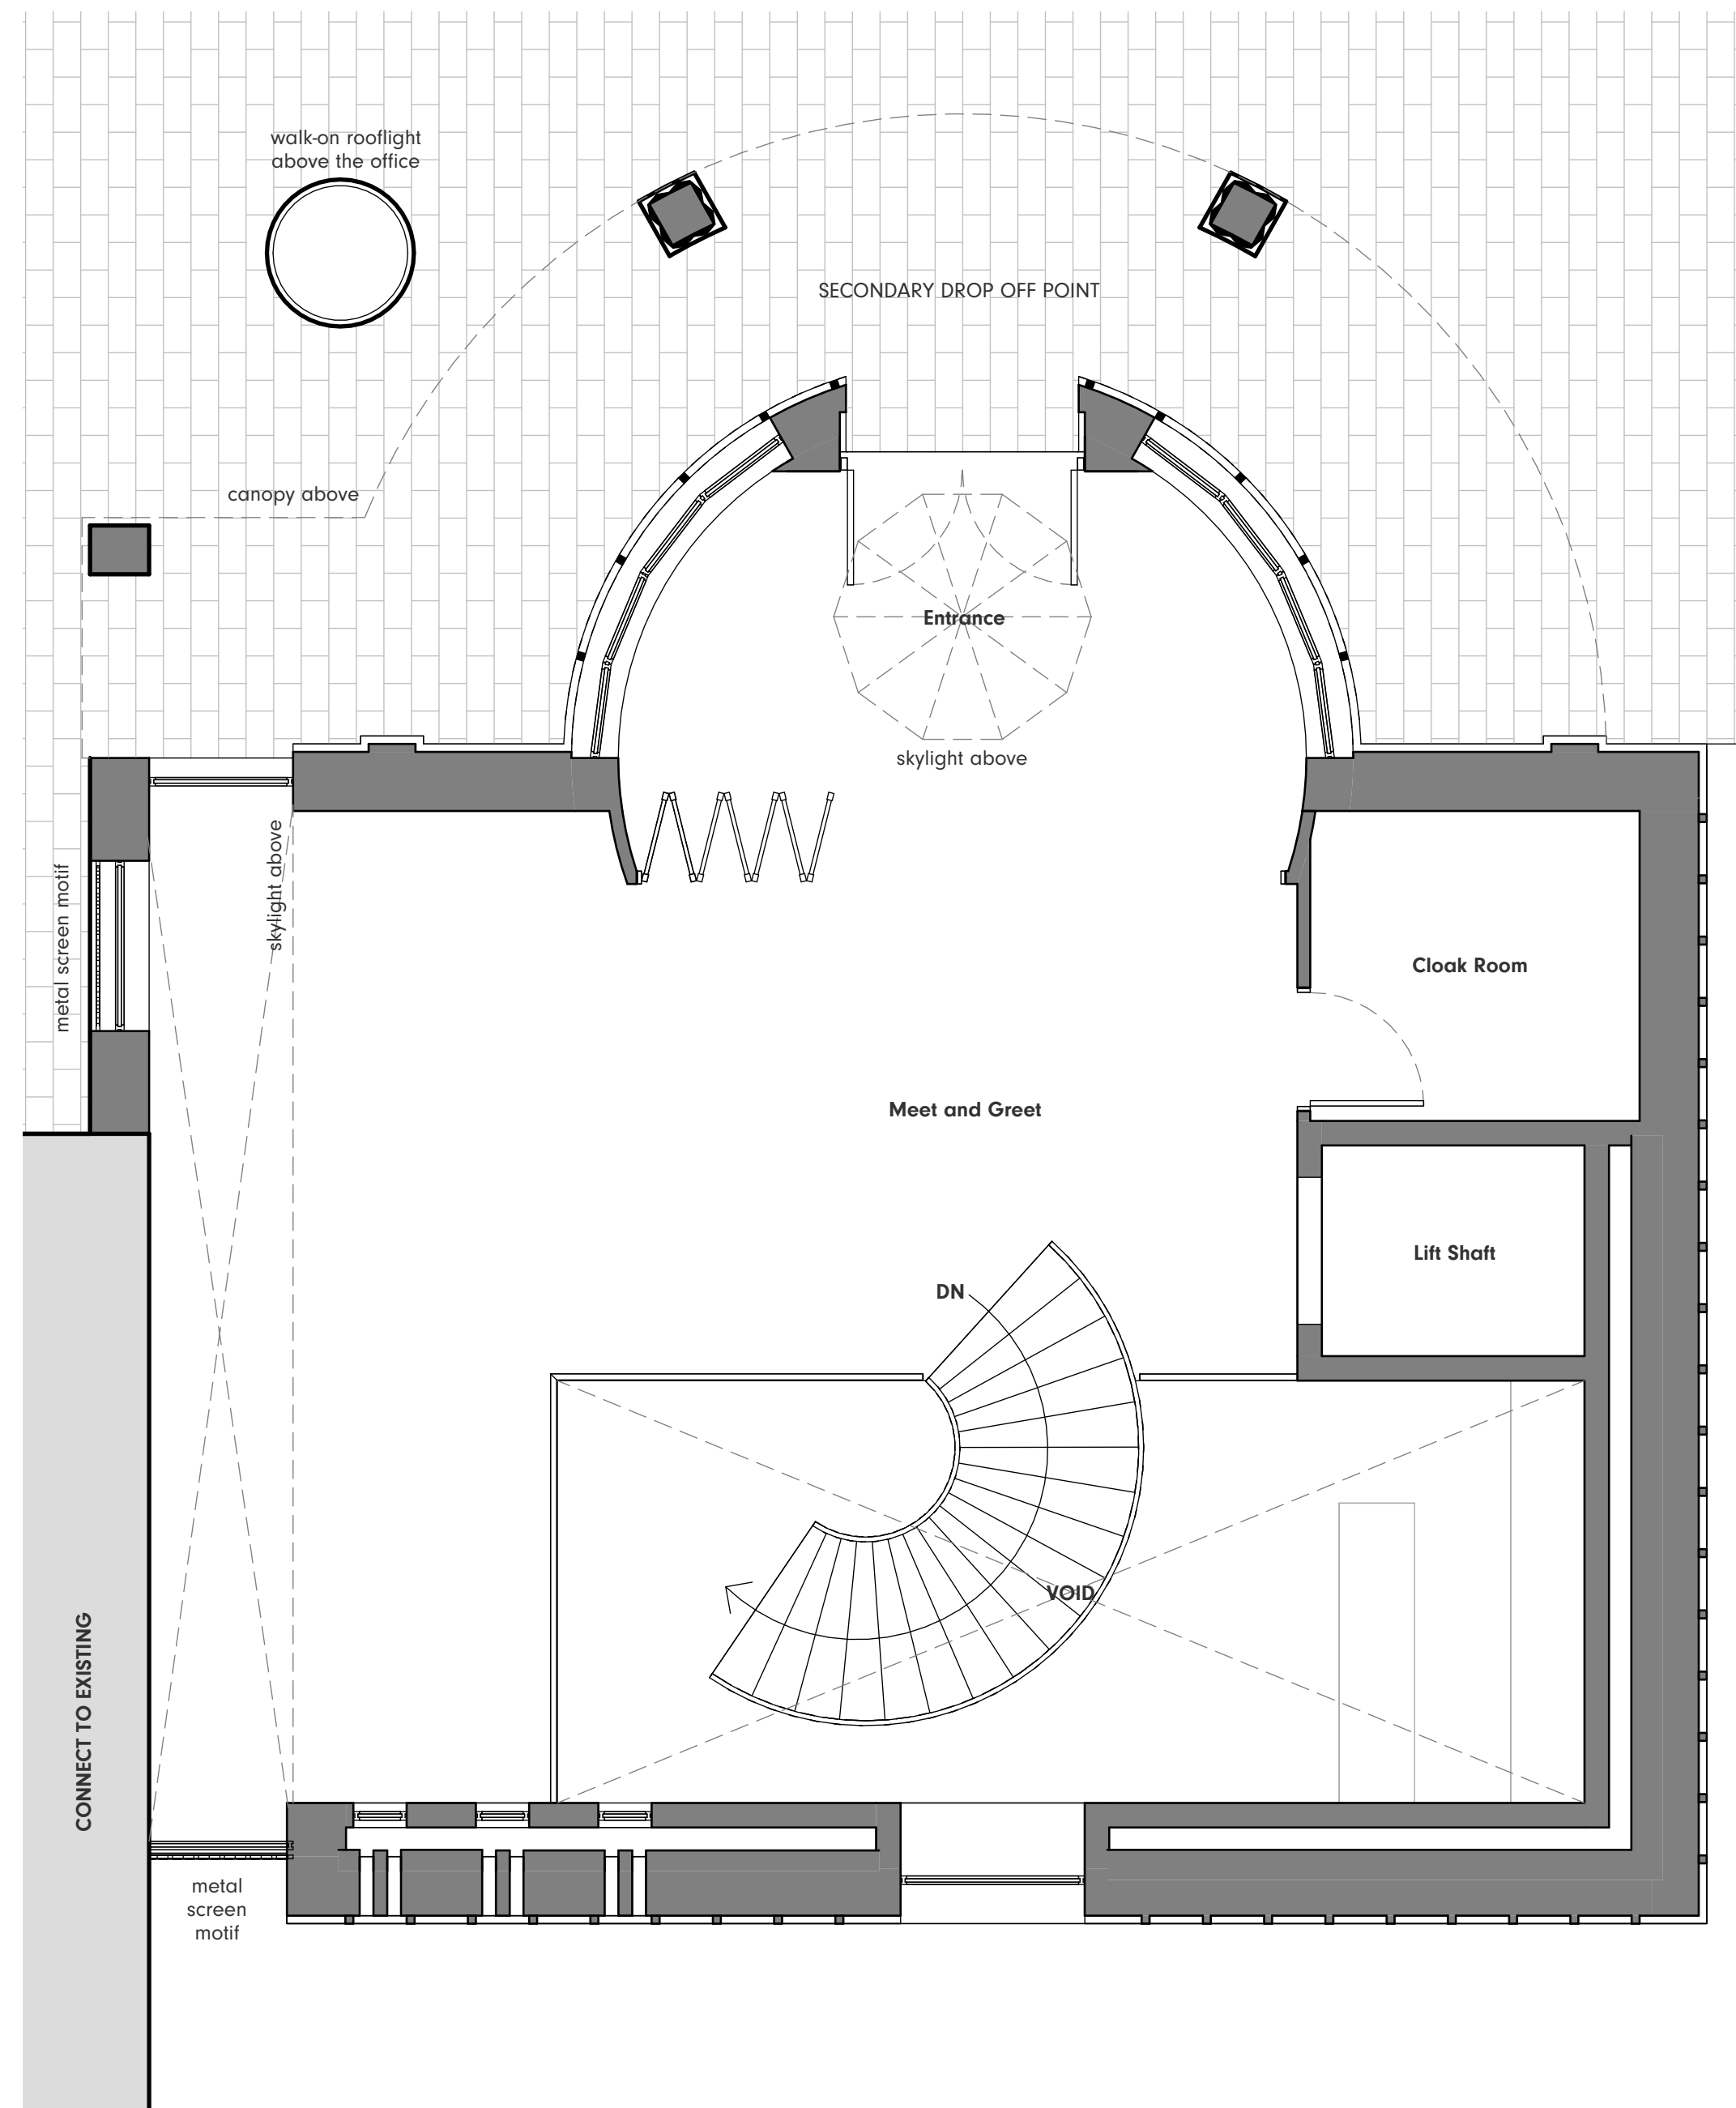


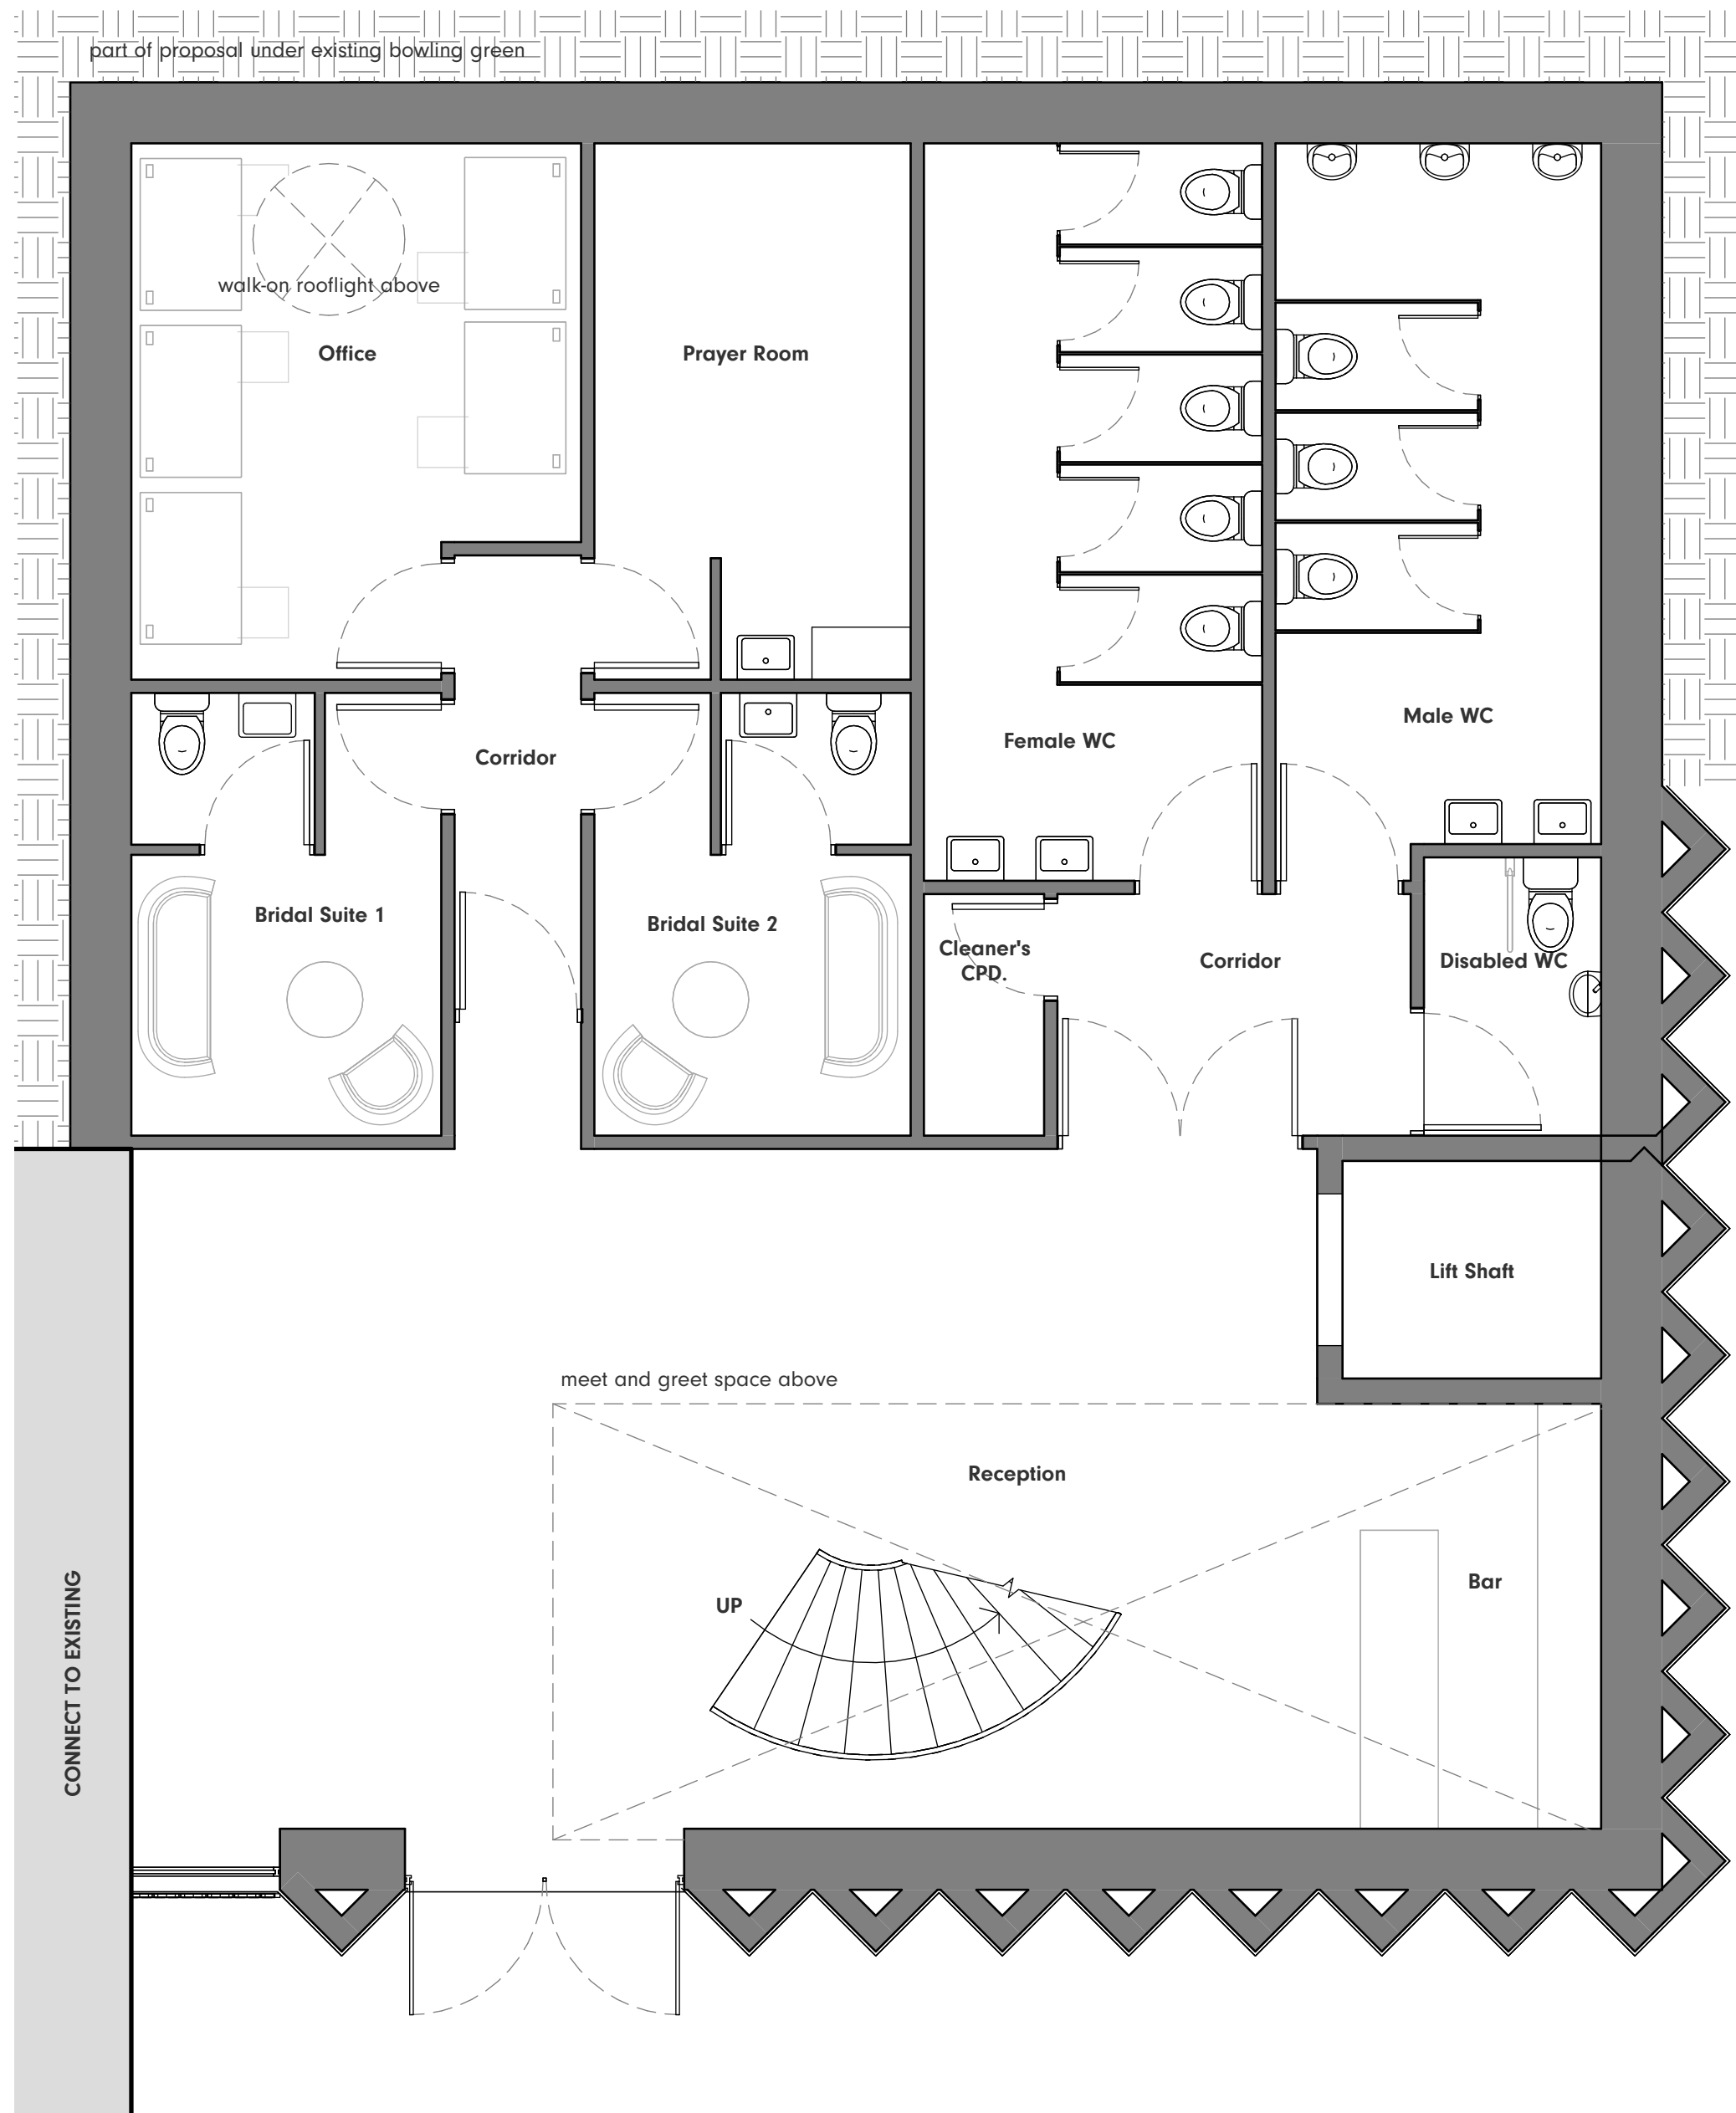

P2	PLANNING PACK_REV B	PS	01.07.2025
P1	PLANNING PACK	PS	11.03.2025
Ref	Revision	By	Date

This drawing is © Architecture Unknown Limited and is not to be copied, reproduced or re-distributed either in whole or in part without the prior written permission of the originator.

The originator shall have no responsibility for any liability, loss, cost, damage or expense arising from or relating to any use of this document other than for its intended purpose on this project.

This drawing shall be read in conjunction with all other relevant drawings, specifications and associated documentation. Any discrepancies, errors or omissions are to be reported to the originator before proceeding with work.

All dimensions are to be checked on site by the contractor prior to proceeding with any work.



Sheet: **PROPOSED GA FLOOR PLANS**

Client: **MOHAMMED SULEMAN**

Project: FORMER MIDDLETON C.C., 77 LONG STREET

Drawn by: PS	Date: MARCH 2025	Size: A1
Checked by: AU	Date: MARCH 2025	
Scale: 1 : 50	Drawing no. 23.150.303	Rev: P2

