



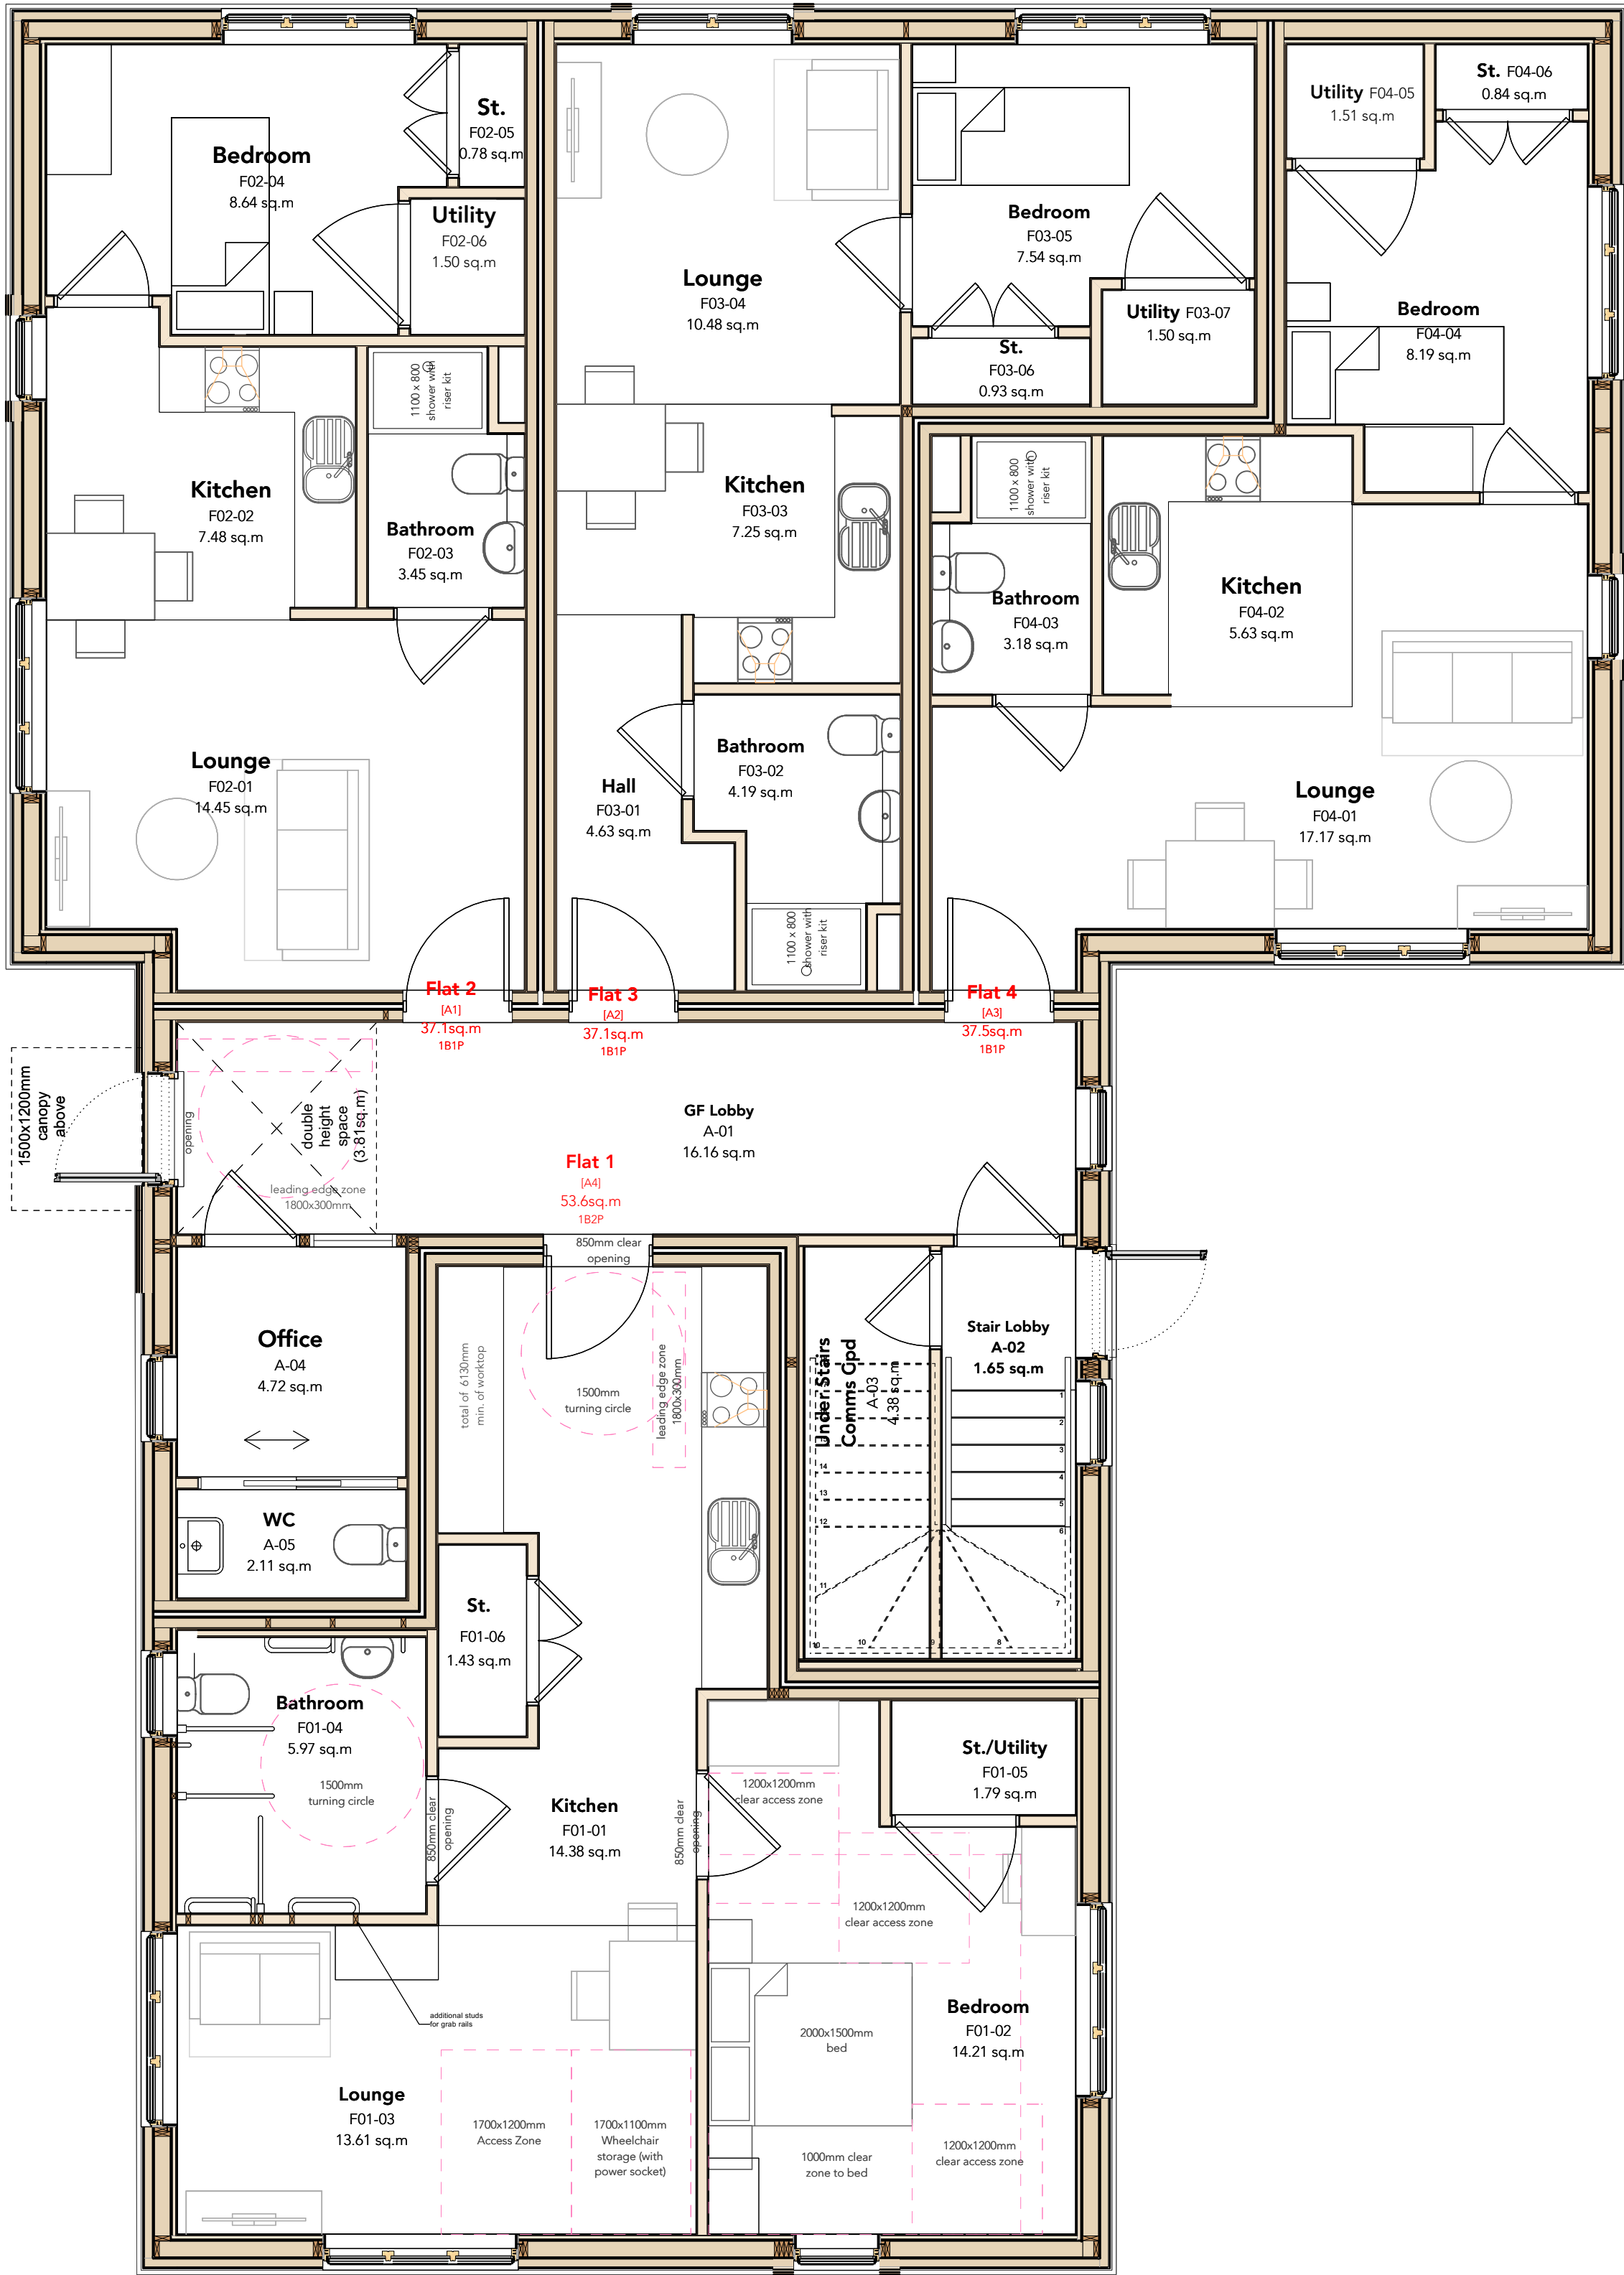

01 Block A - GF (L0)



02 Block A - FF (L1)

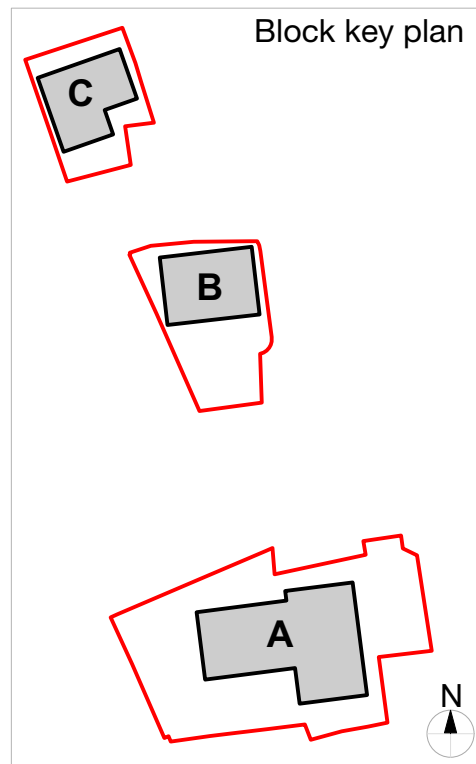

GA Floor Plans - Block A - 1:50@A1



A	20/04/2023	CB	Minor adjustments
Revision	Date	Approved	Notes

Whitworth Road
Rochdale

agile

Date: 18/11/2022
Drawn: JC
Checked: CB
Scale: 1:50
Page Size: ISO A1
Drawing No: P-315-3-100A
Drawing Name: Block A - Floor Plans
RIBA Work Stage: Status
3 Planning
s. 0117 211 0179
enquiries@agileproperty
Agile Property & Homes Ltd, 10 Temple Back, Bristol, BS1 4PL
Copyright © 2022 Agile Property & Homes Ltd. All Rights Reserved.

Do not scale this drawing. Check all dimensions on site. If in doubt ask.