






1 North West Elevation - Existing Entrance Canopy
1 : 50

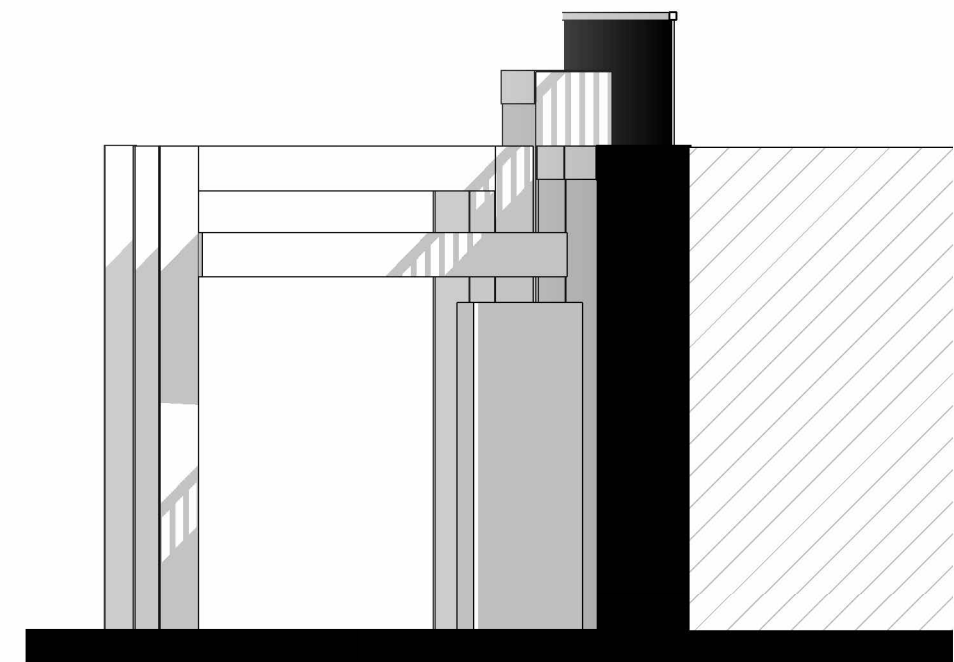


2 South West Elevation - Existing Canopy
1 : 50

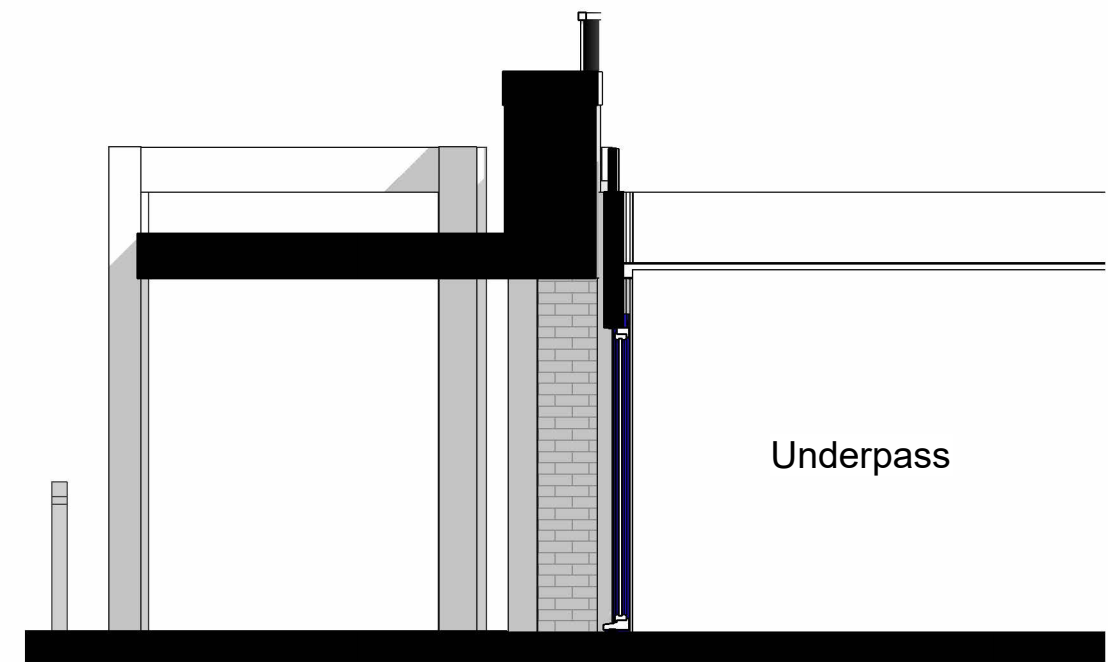

4 Section - South West - Existing Canopy
1 : 50

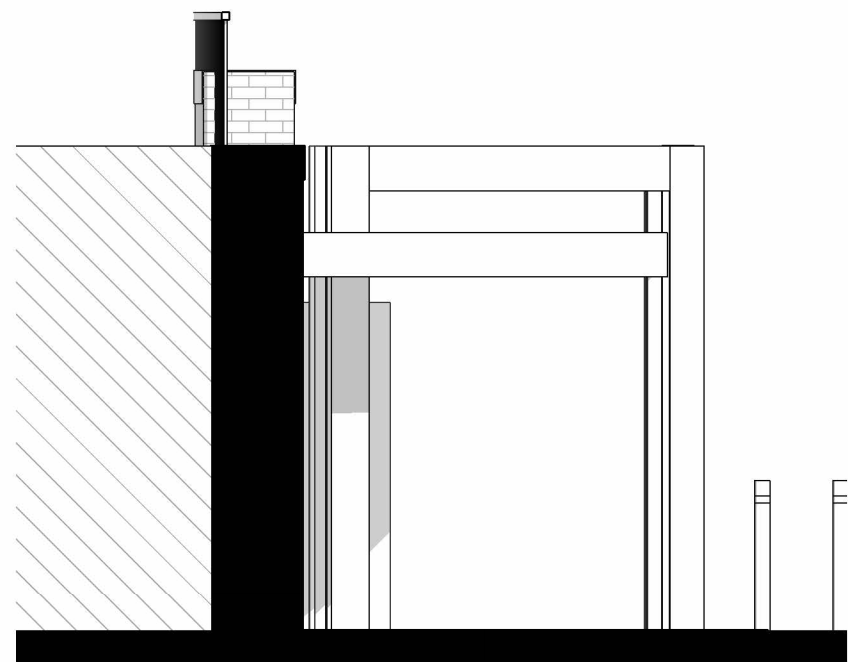

3 North East Elevation - Existing Canopy
1 : 50

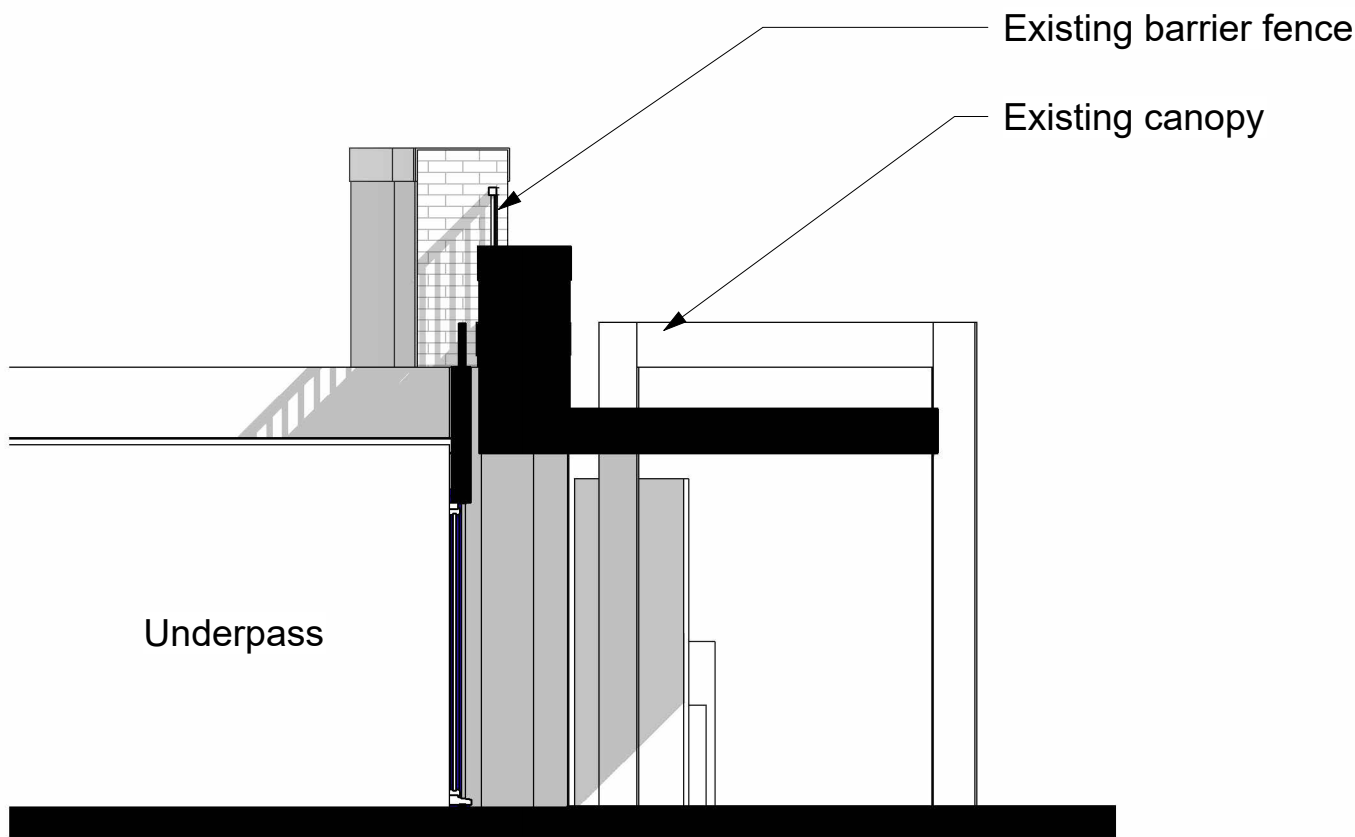

5 Section - North East - Existing Canopy
1 : 50



©
DO NOT SCALE. Use figured dimensions only. Contractor is to check all dimensions before commencement of work. This drawing is copyright. This data to be used as x-ref file only - not as live data. This drawing must only be used for the purpose for which it is supplied.

Keyplan

NOTES:

No.	Date	Description of Revision	Drawn	Chkd.	Appr.
P04	06/08/2025	Planning package for Client review	RB	GF	GS
P03	01/08/2025	Issued to Cost Consultant	RB	GF	GS
P02	15/04/2024	Status corrected, Issued to Cost Consultant	LK	GF	GS
P01	25/03/2024	Planning package for Client review	GB	LK	GS

Client
Invest In Rochdale

Rochdale
Development
Agency

SEED
Architects

Experience | Design Ethos | Passion
Parsonage Chambers, 3 Parsoange, Manchester M3 2HW - 0161 832 5750

Status
For Review and comment

Project
Rochdale station underpass
improvements

Location
Rochdale Station, Station Road,
Rochdale, OL11 1HY

ELR
MVN2

Mileage
10m 36ch

Drawing Title
Existing Elevations - Station Road
Entrance

Author Designer	Date 03/12/24	Drawn by Designer	Date 03/12/24
Checker Checker	Date 03/12/24	Approver Approver	Date 03/12/24

Scale 1 : 50	Paper size A1
-----------------	------------------

Drawing Number 3343-SEA-DRG-AR-A200	Project no. 3343
	Rev. P04