


FIRST FLOOR PLAN
as proposed
scale 1:50@A3

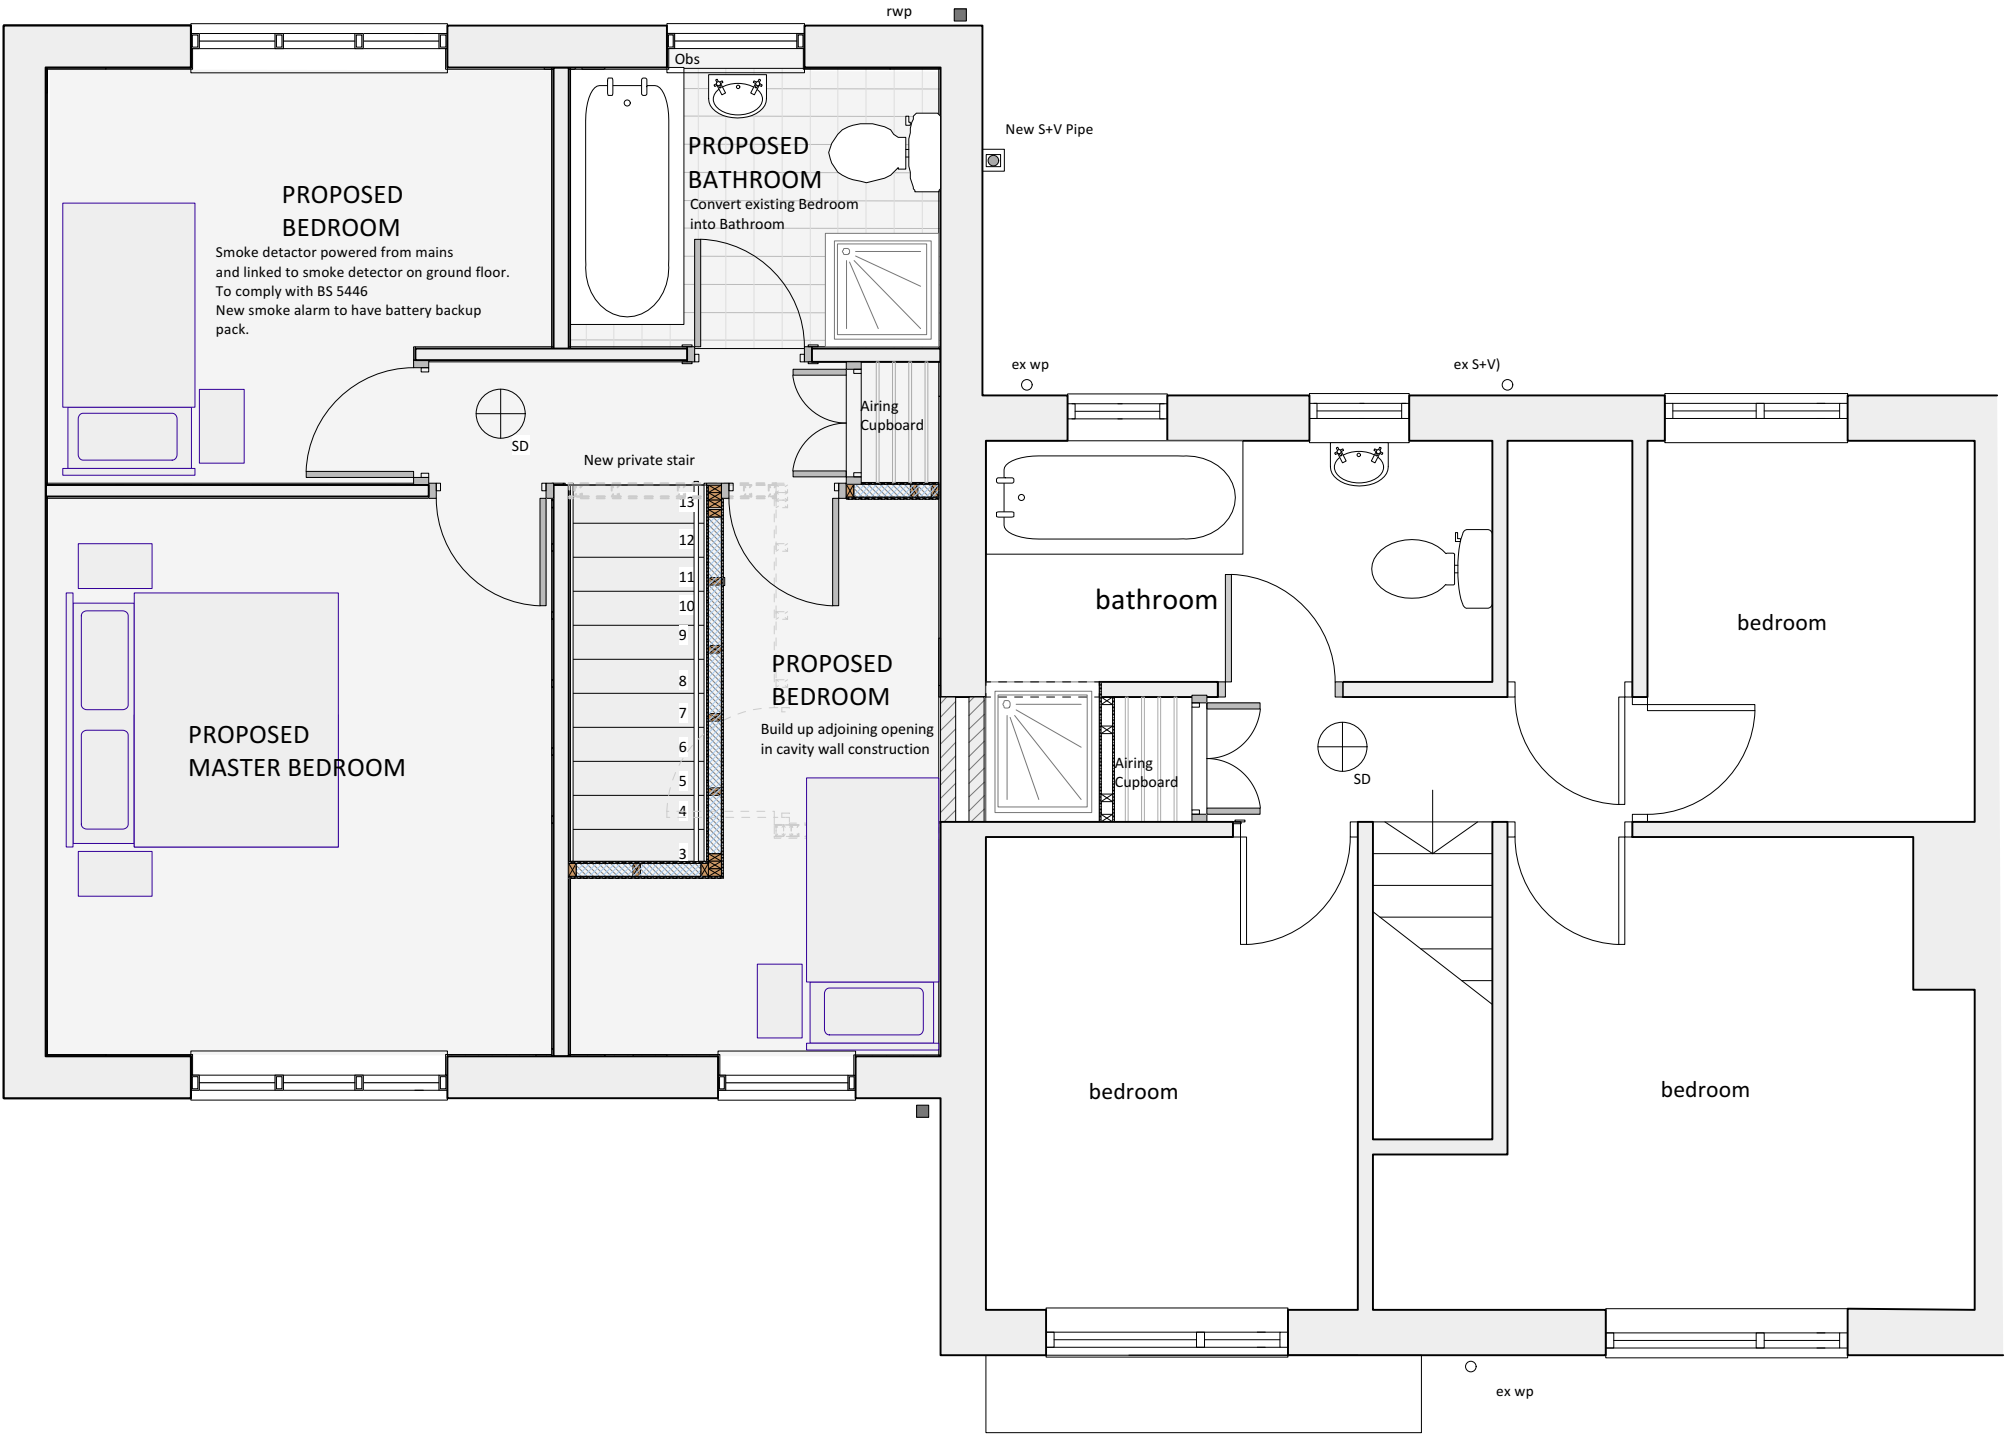

SUBJECT TO PLANNING & BUILDING REGULATION APPROVAL		
Commencement on site before full Building Regulation approval at own risk		
Revisions		
project Proposed conversion of existing dwelling with existing extension into 2 dwellings. at 82 Rowrah Crescent, Middleton. M24 4NW		
client Mr M. Hare		
drawing FIRST FLOOR PLAN as proposed	date	July.2025
	drawing	3
	scale	as indicated
status Planning Submission	rev.	