
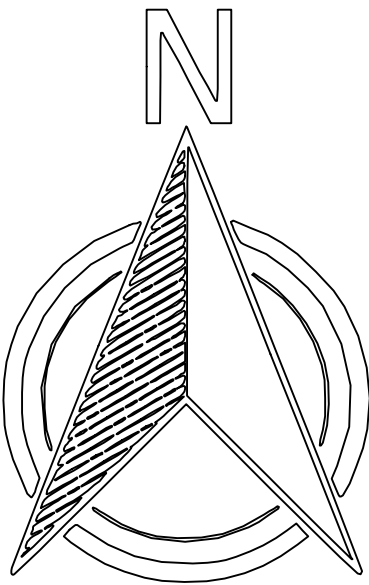
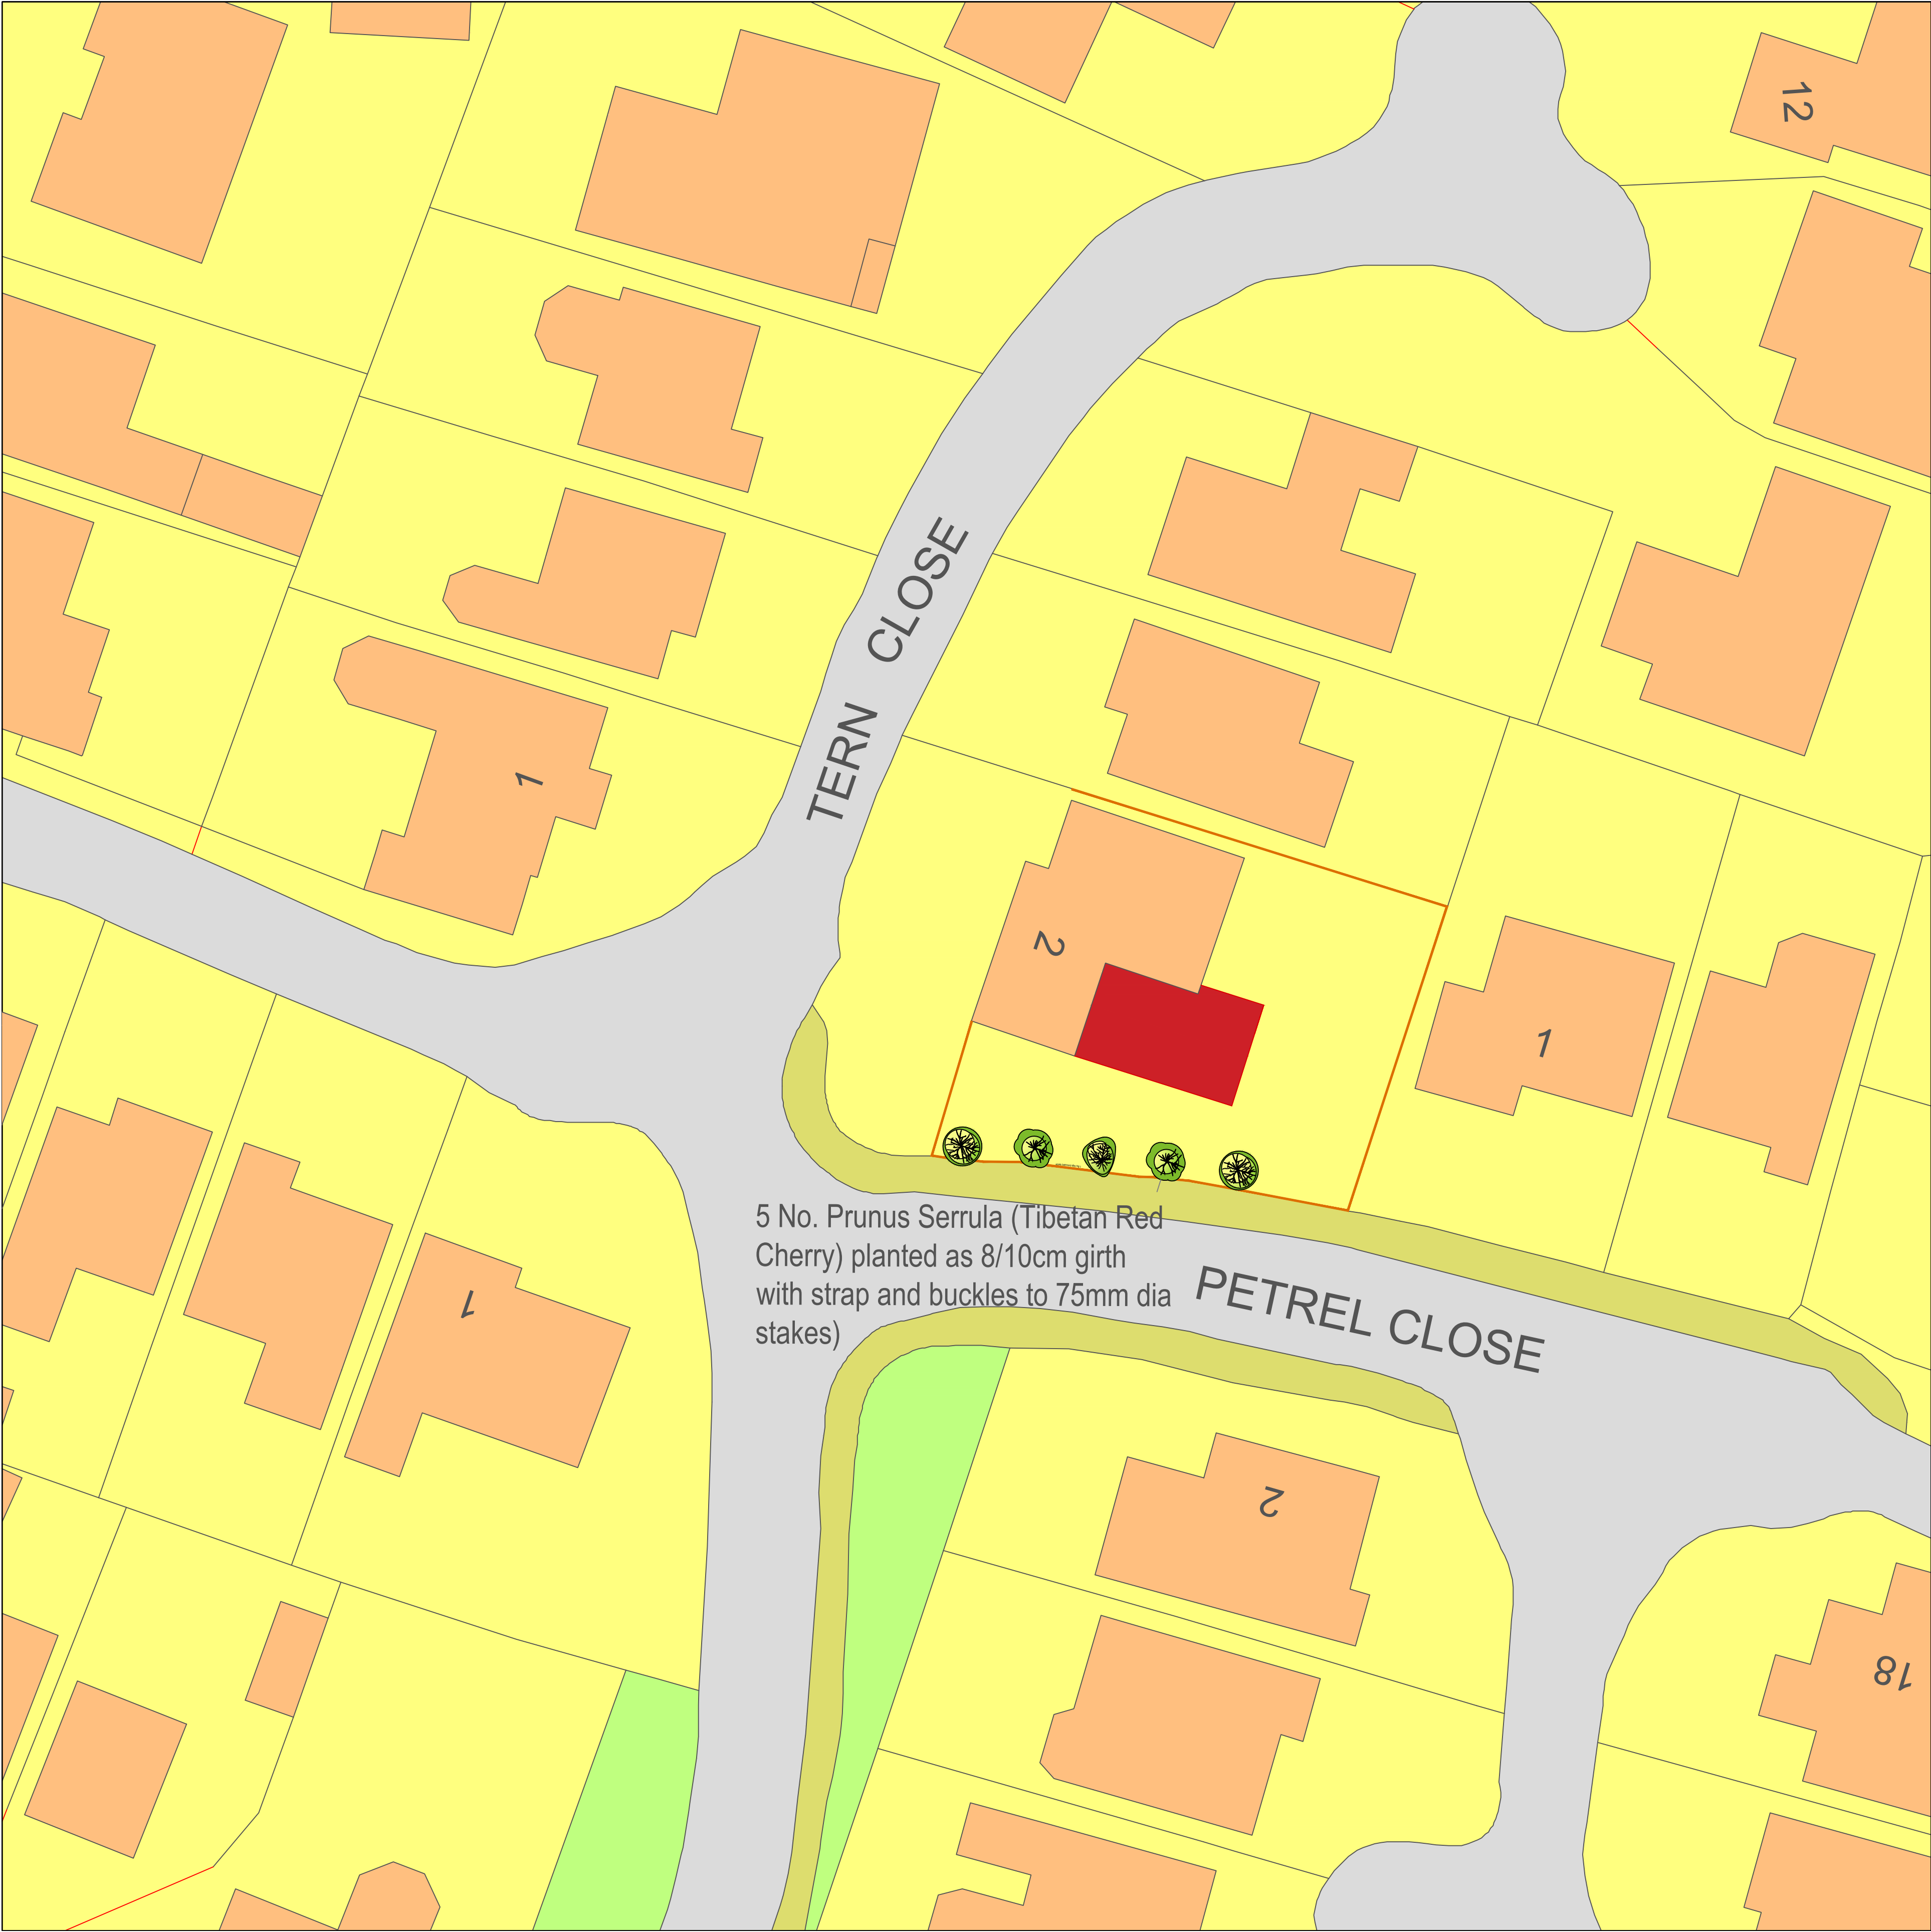


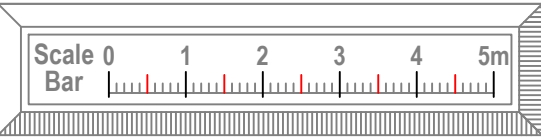

|                                  |                     |              |      |
|----------------------------------|---------------------|--------------|------|
| A                                | Issued for planning | Aug 25       | DAP  |
| Rev.                             | Mod. Notes          | Date         | By   |
| Client                           |                     |              |      |
| Umar Arshid                      |                     |              |      |
| Location                         |                     |              |      |
| 2 Tern Close                     |                     |              |      |
| Bamford O111 5QU                 |                     |              |      |
| Job Title                        |                     |              |      |
| Proposed extension + alterations |                     |              |      |
| Drawing Title                    |                     |              |      |
| Proposed Site Plan               |                     |              |      |
| Scale 1:200                      |                     | Sheet A1     |      |
| Date Aug 25                      |                     | Drawn by DAP |      |
| Dwg. No.                         |                     |              | Rev. |
| 25/19-06                         |                     |              | A    |