



Existing Front Elevation

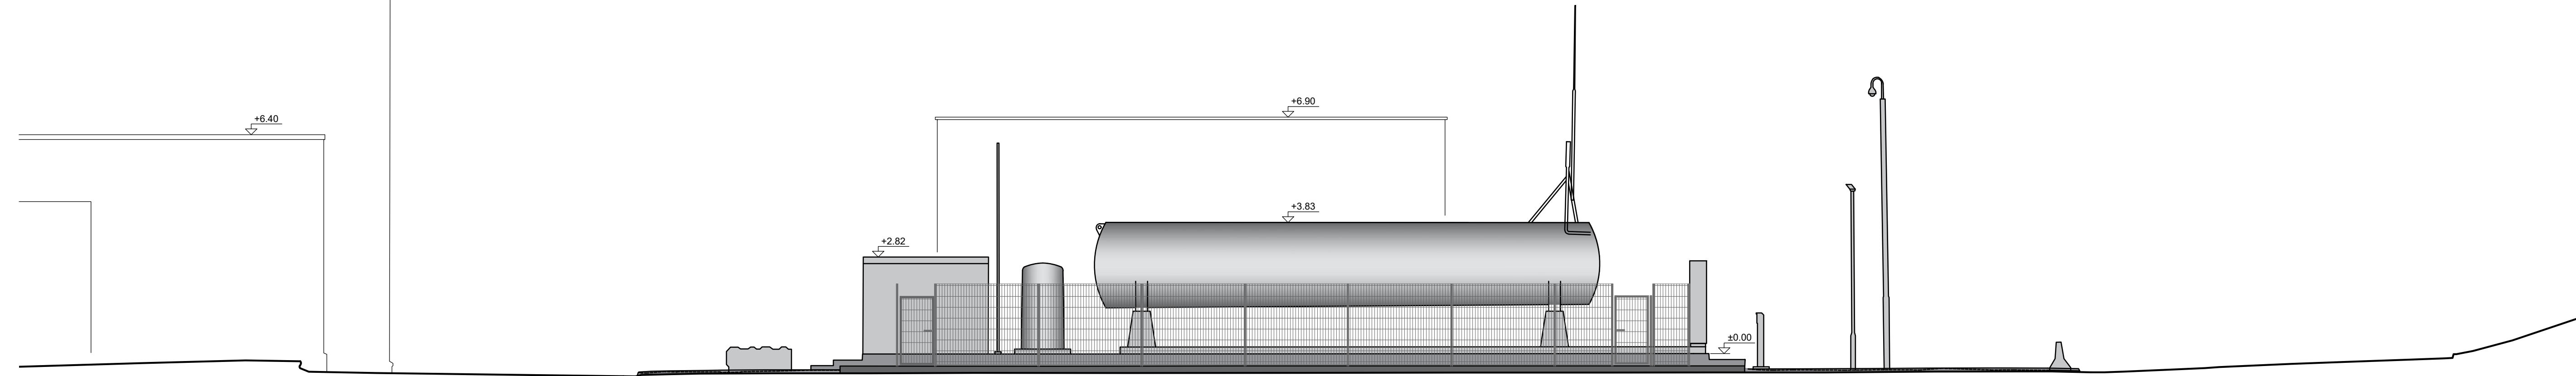

Existing Side Elevation

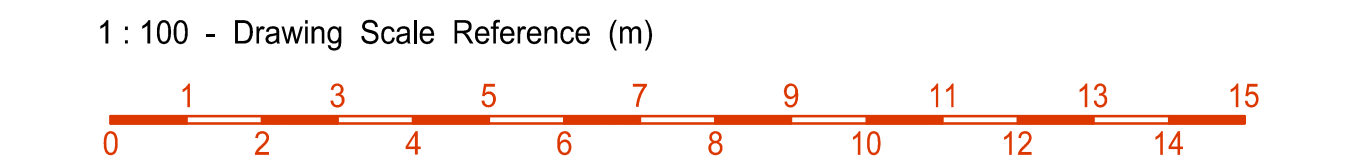

OE PLANUNG + BERATUNG GMBH KÄMPFENSTR. 2 • 58762 ALTENA Tel : 0 23 52 / 33 86 0 Fax : 0 23 52 / 33 86 20		oe PLANUNG + GMBH BERATUNG	
BAUVERHALEN Rochdale, OL16 4NZ Kingsway Business Park		PROJEKT-NR. 25-015	
BAUHERR ViGo Bioenergy Ltd., Nova South, 4th Floor, 160 Victoria Street, London, SW1E 5LB, UK		PLAN - NR. 2.01	
BAUTEIL Existing Elevations		MAßSTAB 1:100	
		FERTIG 18.06.2025	
		GEZEIGNET	
		BEARBEITET	
BAUHERR		ENTWURFSVERFASSTER - INGENIEUR Melchior Ossenberg-Engels	BEARBEITER Huhn