




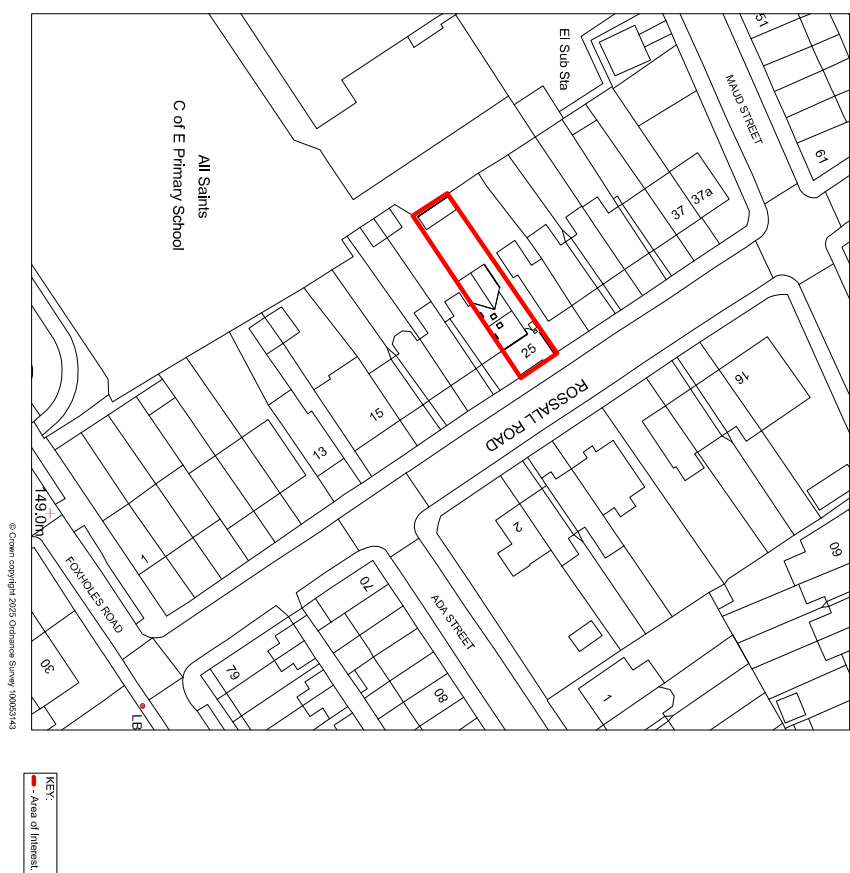

AS PROPOSED LOCATION PLAN - SCALE 1:1250

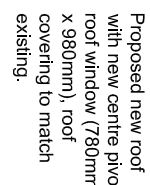


AS PROPOSED FRONT ELEVATION

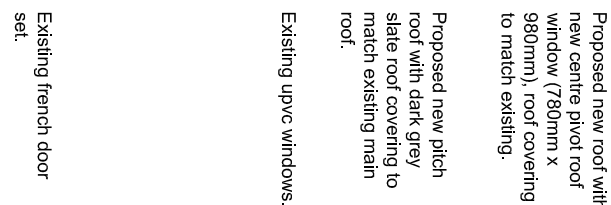


AS PROPOSED REAR ELEVATION




AS PROPOSED SIDE ELEVATION

 


AS PROPOSED GROUND
FLOOR LAYOUT

 

AS PROPOSED FIRST
FLOOR LAYOUT

 

AS PROPOSED FIRST
FLOOR LAYOUT

 

AS PROPOSED ELEVATIONS, FLOOR AND SITE LAYOUT

Copyright: All rights reserved. This drawing must not be reproduced without permission from MJA. Do not scale off this drawing. All dimensions are to be checked on site by contractor / sub-contractor. Any discrepancies to be reported to MJA immediately.

Client: 25 Rossall Road,
Foxholes,
Rochdale,
OL12 0EG.

Drawing Title: Expansion & Relitfishment of Residential Accomodation.			
Date:	21.02.2025	Drawn:	MJA
Drawing No:	P2508.03	Scale:	1:100
Purpose of Issue:	Development Control Consent		