





Proposed North West / Front Elevation
(1:100)

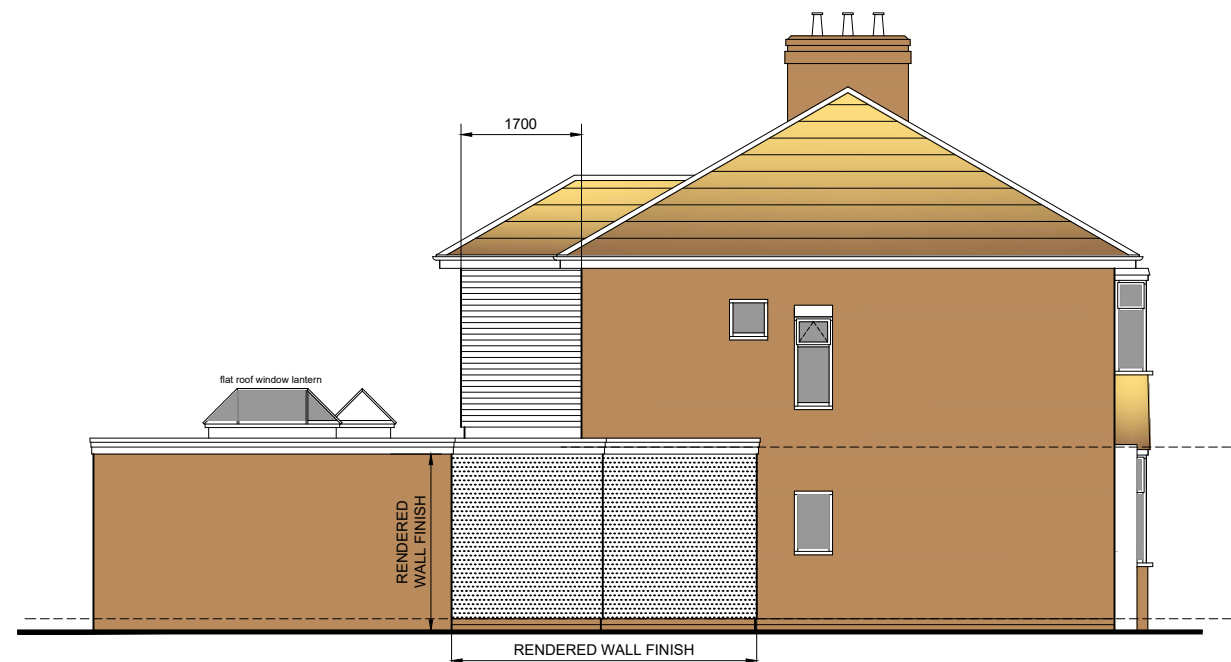

Proposed North East / Side Elevation
(1:100)



Proposed South East / Rear Elevation
(1:100)

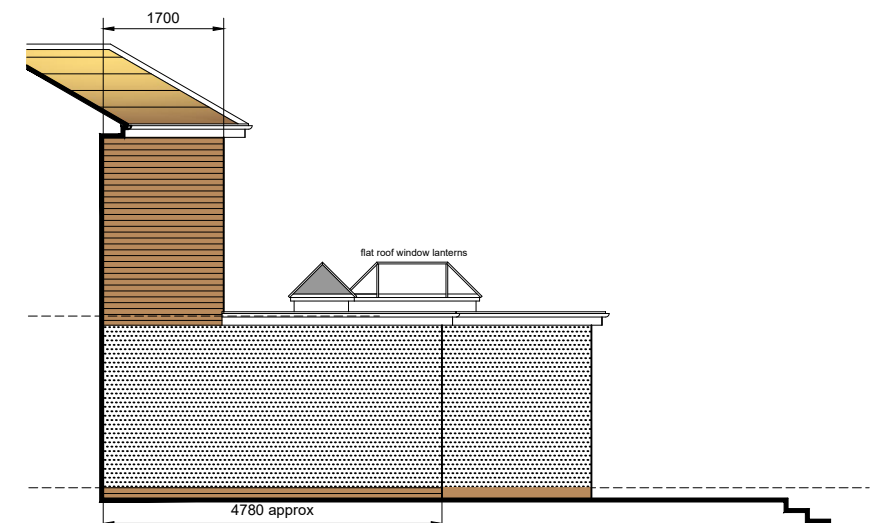

Proposed Elevation facing 96 Springfield Road
(1:100)



Existing North West / Front Elevation
(1:100)




Existing North East / Side Elevation
(1:100)




Existing South East / Rear Elevation
(1:100)



Existing Elevation facing 96 Springfield Road
(1:100)

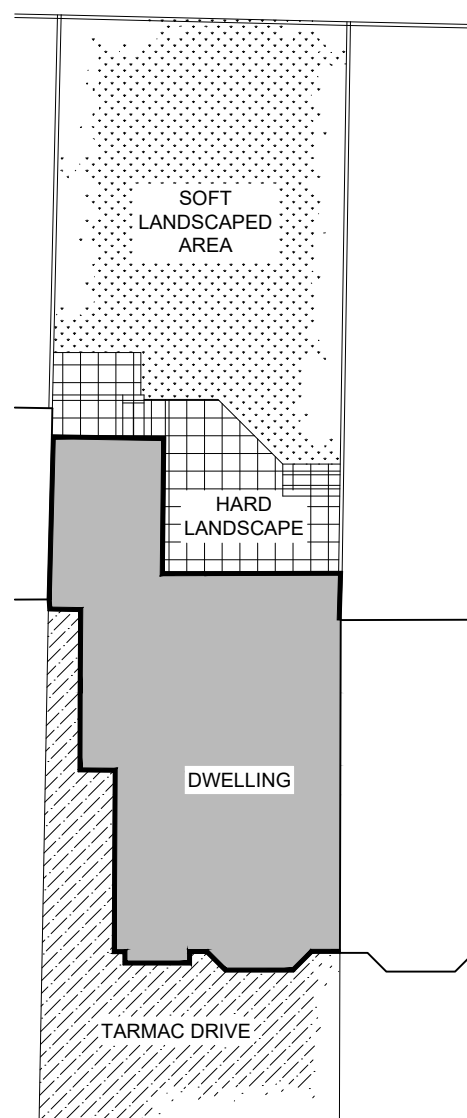

Existing Site Plan (1:200)

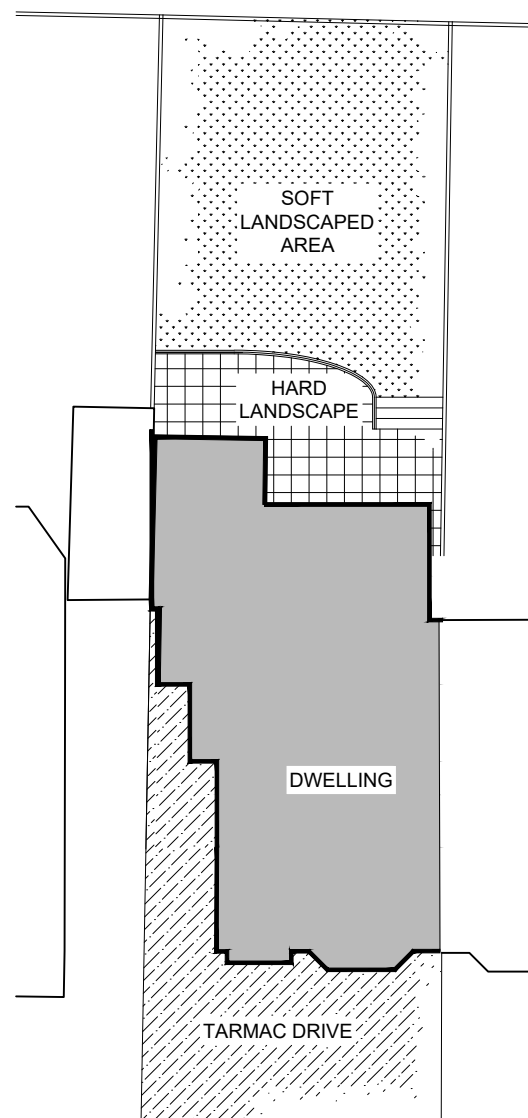

Proposed Site Plan (1:200)



Location Plan (1:1250)

MATERIALS:-

- Brown profiled interlocking concrete pitched roof tiles to match existing
- Anthracite grey colour single ply flat roof covering membrane
- Red / brown facing brickwork to match existings
- White double glazed uPVC windows & doors to match existing
- K Rend LW1 lightweight render, textured scraped finish, Cream coloured

G	16/06/25	Planning Permission Issue
F	29/05/25	Planning Permission Issue
E	19/05/25	Updated as per Client requirements
D	14/04/25	K Rend finish shown to s/s side extension
C	27/09/24	Updated as per Planning correspondence of 10/09/24
B	21/07/24	Updated as per Planning correspondence of 11/07/24
A	22/06/24	Planning Permission Issue
Rev	Date	Description

Project :
98 Springfield Road, Middleton. M24 5DD

Proposed single & two storey rear extensions, single storey extension to side and internal modifications

Drawing Title :
Existing & Proposed Elevations & Site Plans, & block location plan

Drawing Title :
JH-01_02 rev G
Date : June '24
Scale : as noted @ A2