



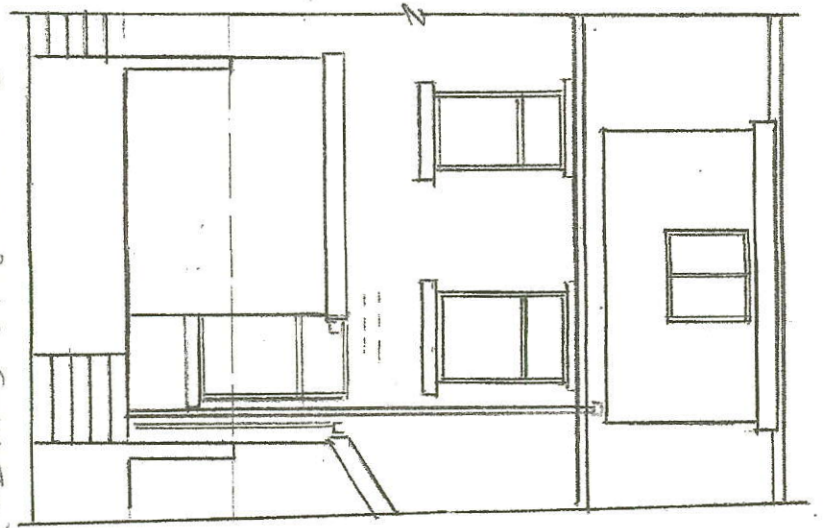


PROPOSED REAR ELEVATION

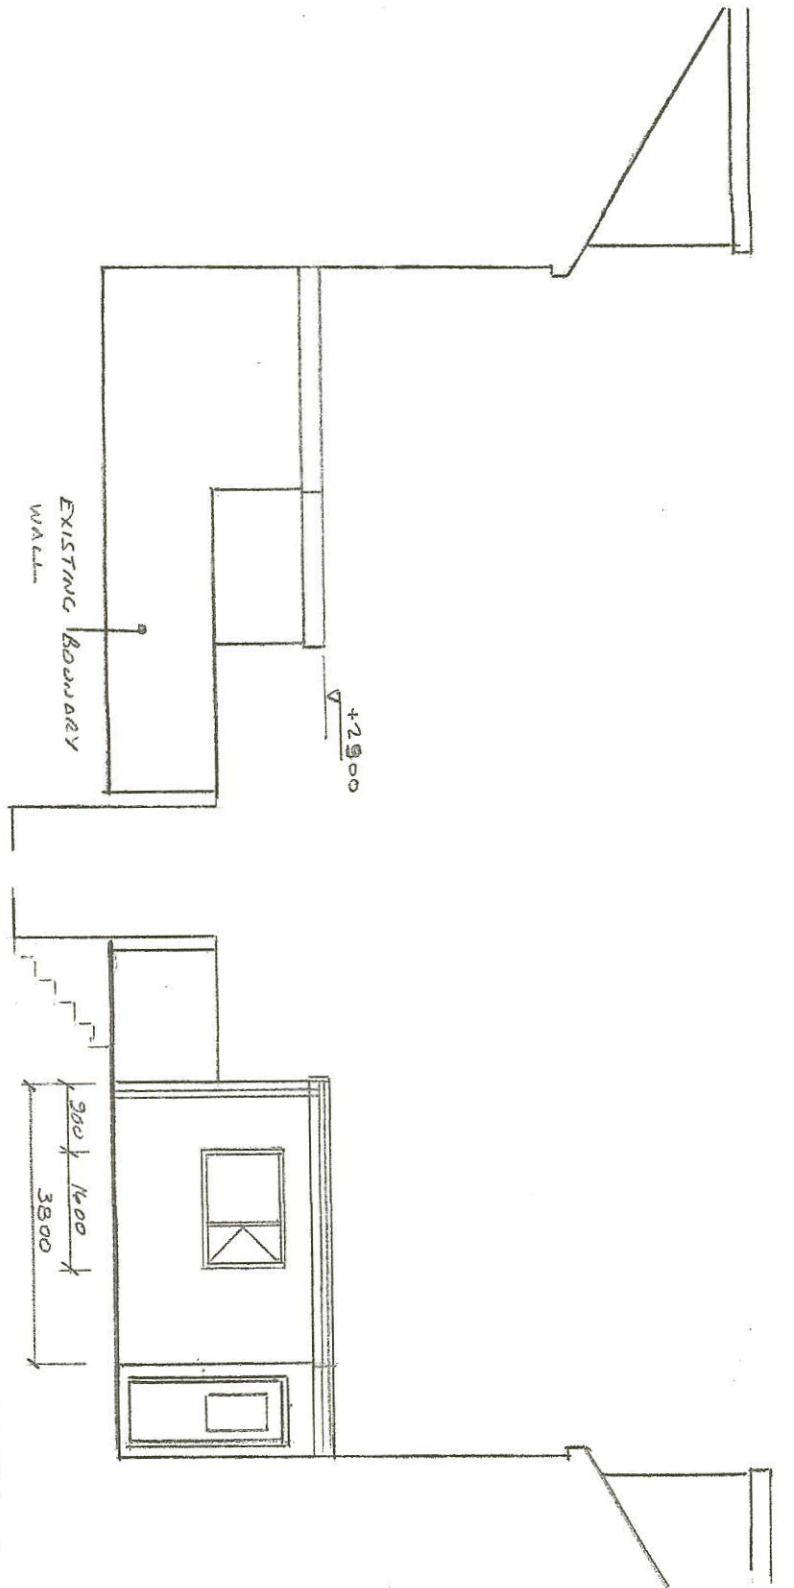


PROPOSED SIDE ELEVATION

3000 x 1400 x 3800

PROPOSED SIDE ELEVATION

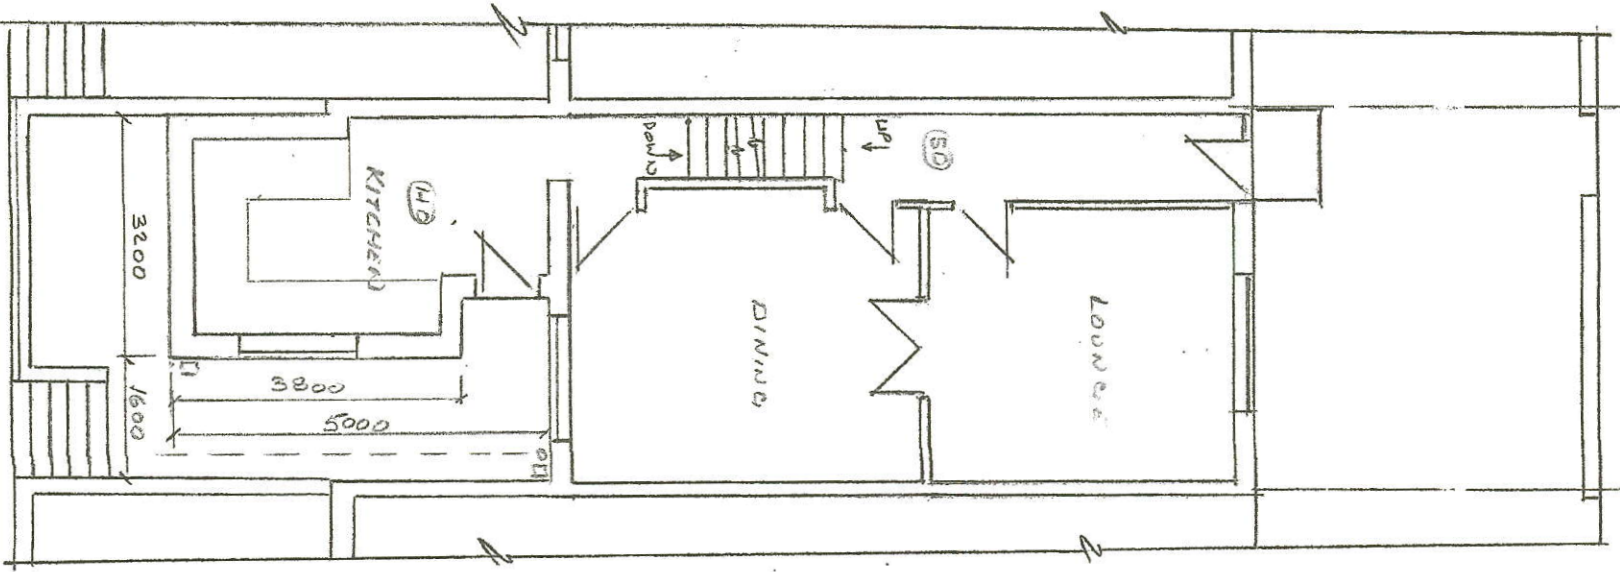

PROPOSED GROUND FLOOR PLAN

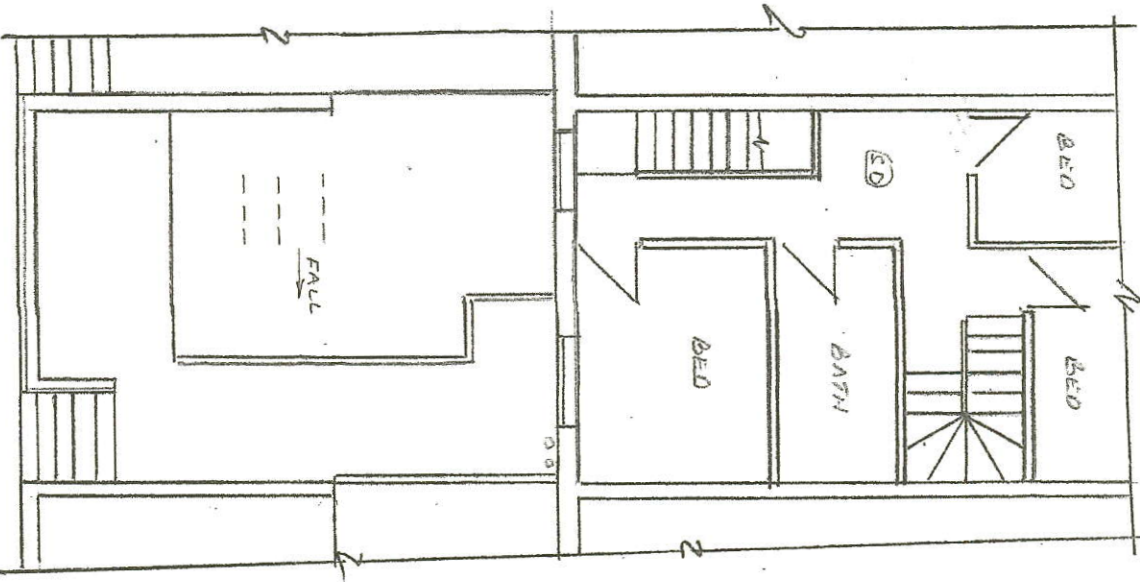

PROPOSED FIRST FLOOR PLAN

Thompson Designs

Tel 0161 705 1458 Mob 07884 318634

Sheet 2

Proposed Plans & Elevations

10 Mayfield Terrace

Rochdale OL16 2NQ

Scale 1:100 @ A3 Date May 2025