


DO NOT SCALE DRAWINGS.

GENERAL NOTES


1. All dimensions are in millimetres unless noted otherwise.
No dimension to be scaled off this drawing.
All dimensions to be checked on site prior to ordering materials.

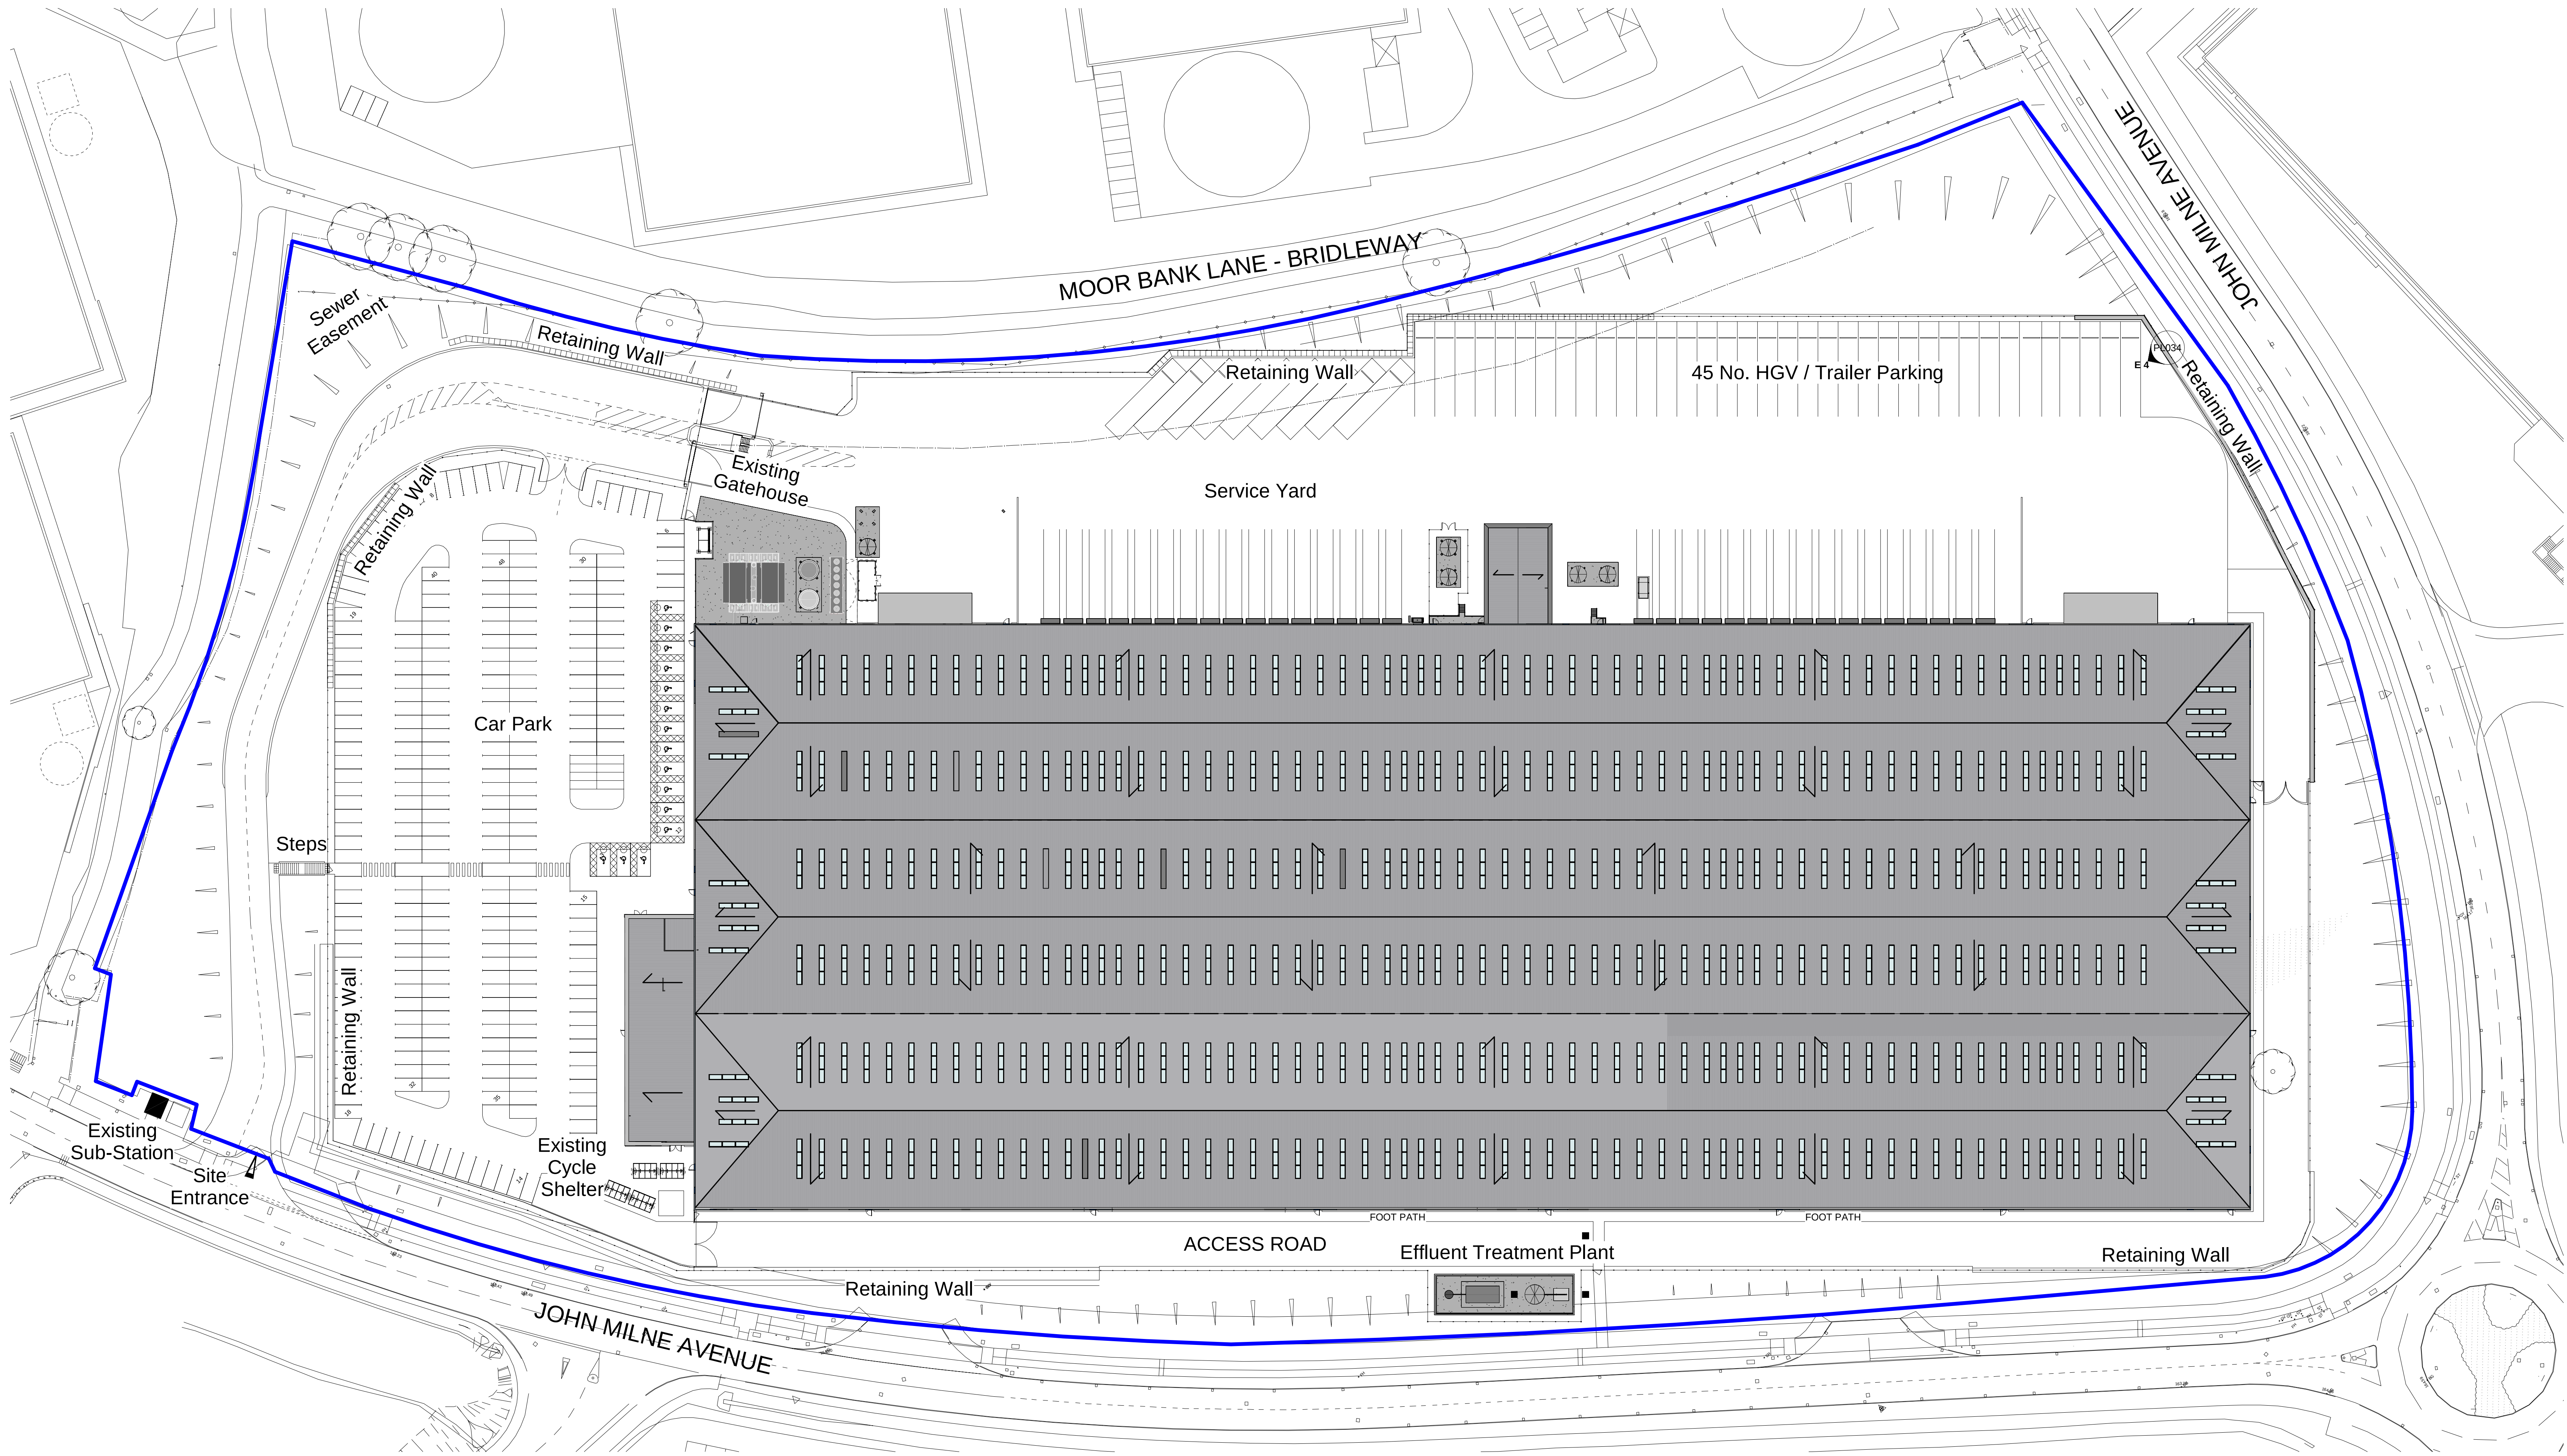

Existing Site Plan
1: 500



— Site Boundary

 

P02	10.07.2025	Boundary Lines Updated	TOML	CHSP
P01	09.06.2025	Issued for Planning Approval	RMAS	TOML
Rev	Date	Description	Drawn	ChkW App'd

Client:



Project:

DANISH CROWN, ROCHDALE
SPRINKLER INSTALL

Drawing Title:

EXISTING SITE PLAN

Scale (at A0): As indicated NIRAS Project No.: 81400726



ARCHITECTS

Project Contact: CHSP @NIRAS.com tel: +44 (0) 1509 670 850

Status	Status
PLANNING	PL

Drawing No.:	Revision:
81400726 -NIR-B-00-DR-A-PL031	P02

Copyright, Designs and Patents Act (1988)
This drawing must not be reproduced without the permission of NIRAS Group (UK) Ltd.