




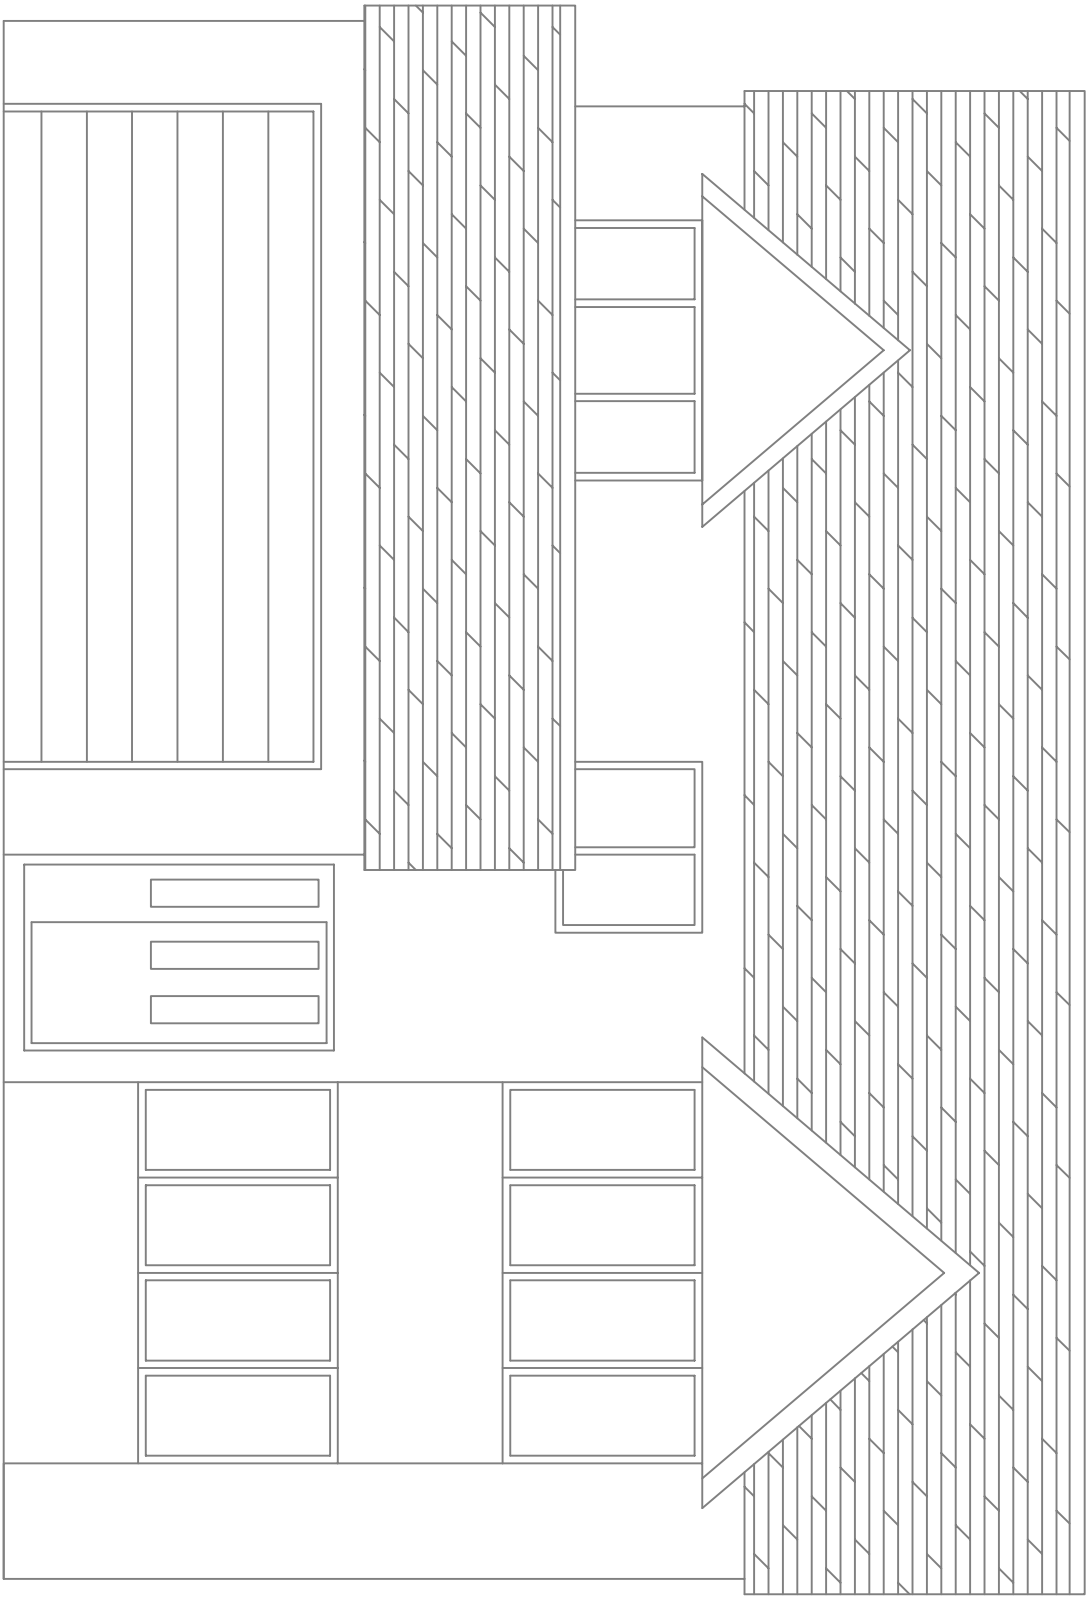


FRONT ELEVATION

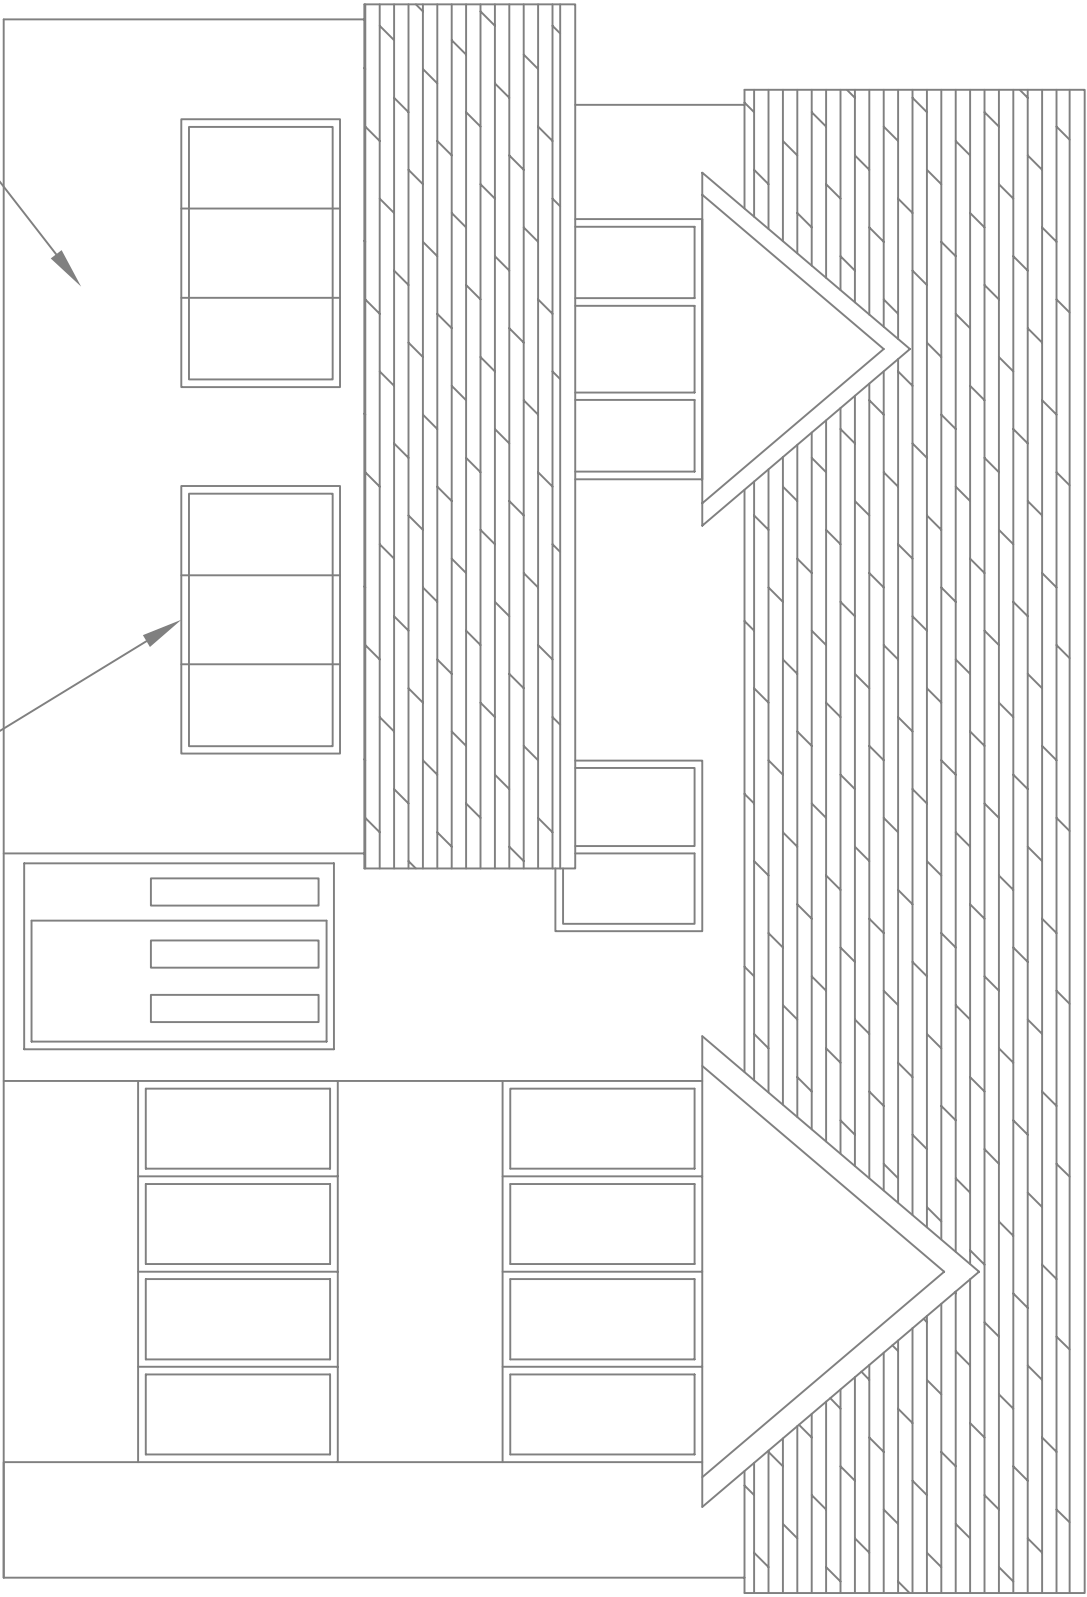

FRONT ELEVATION

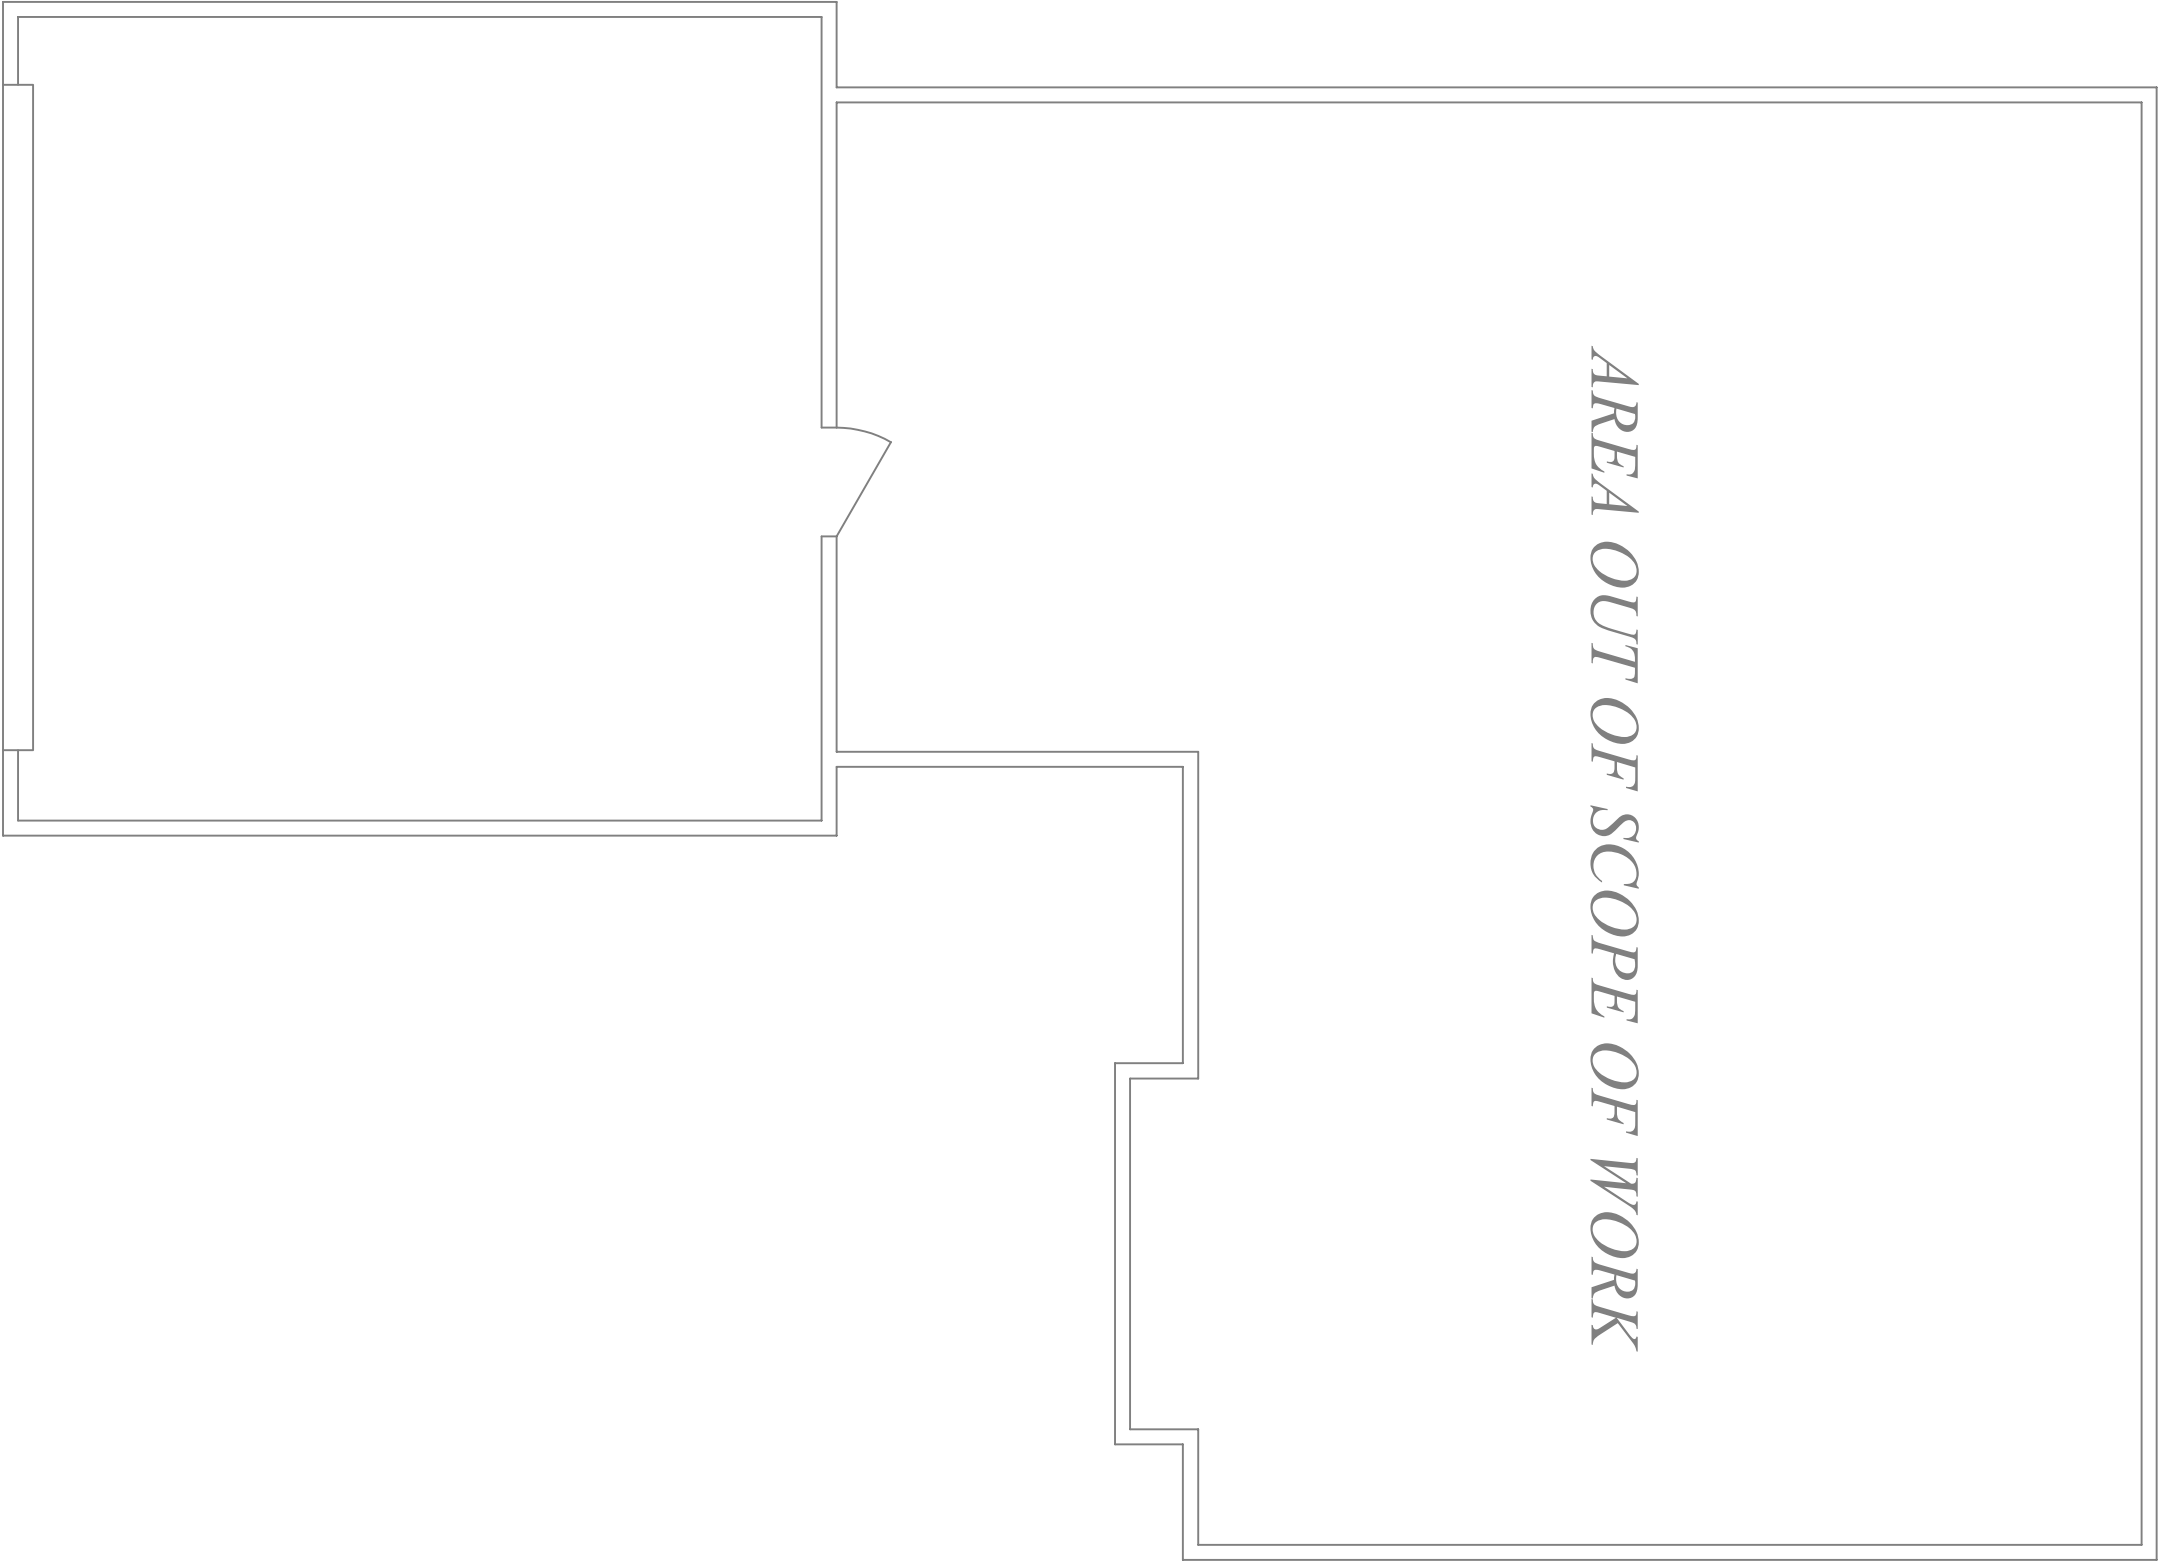

GROUND FLOOR

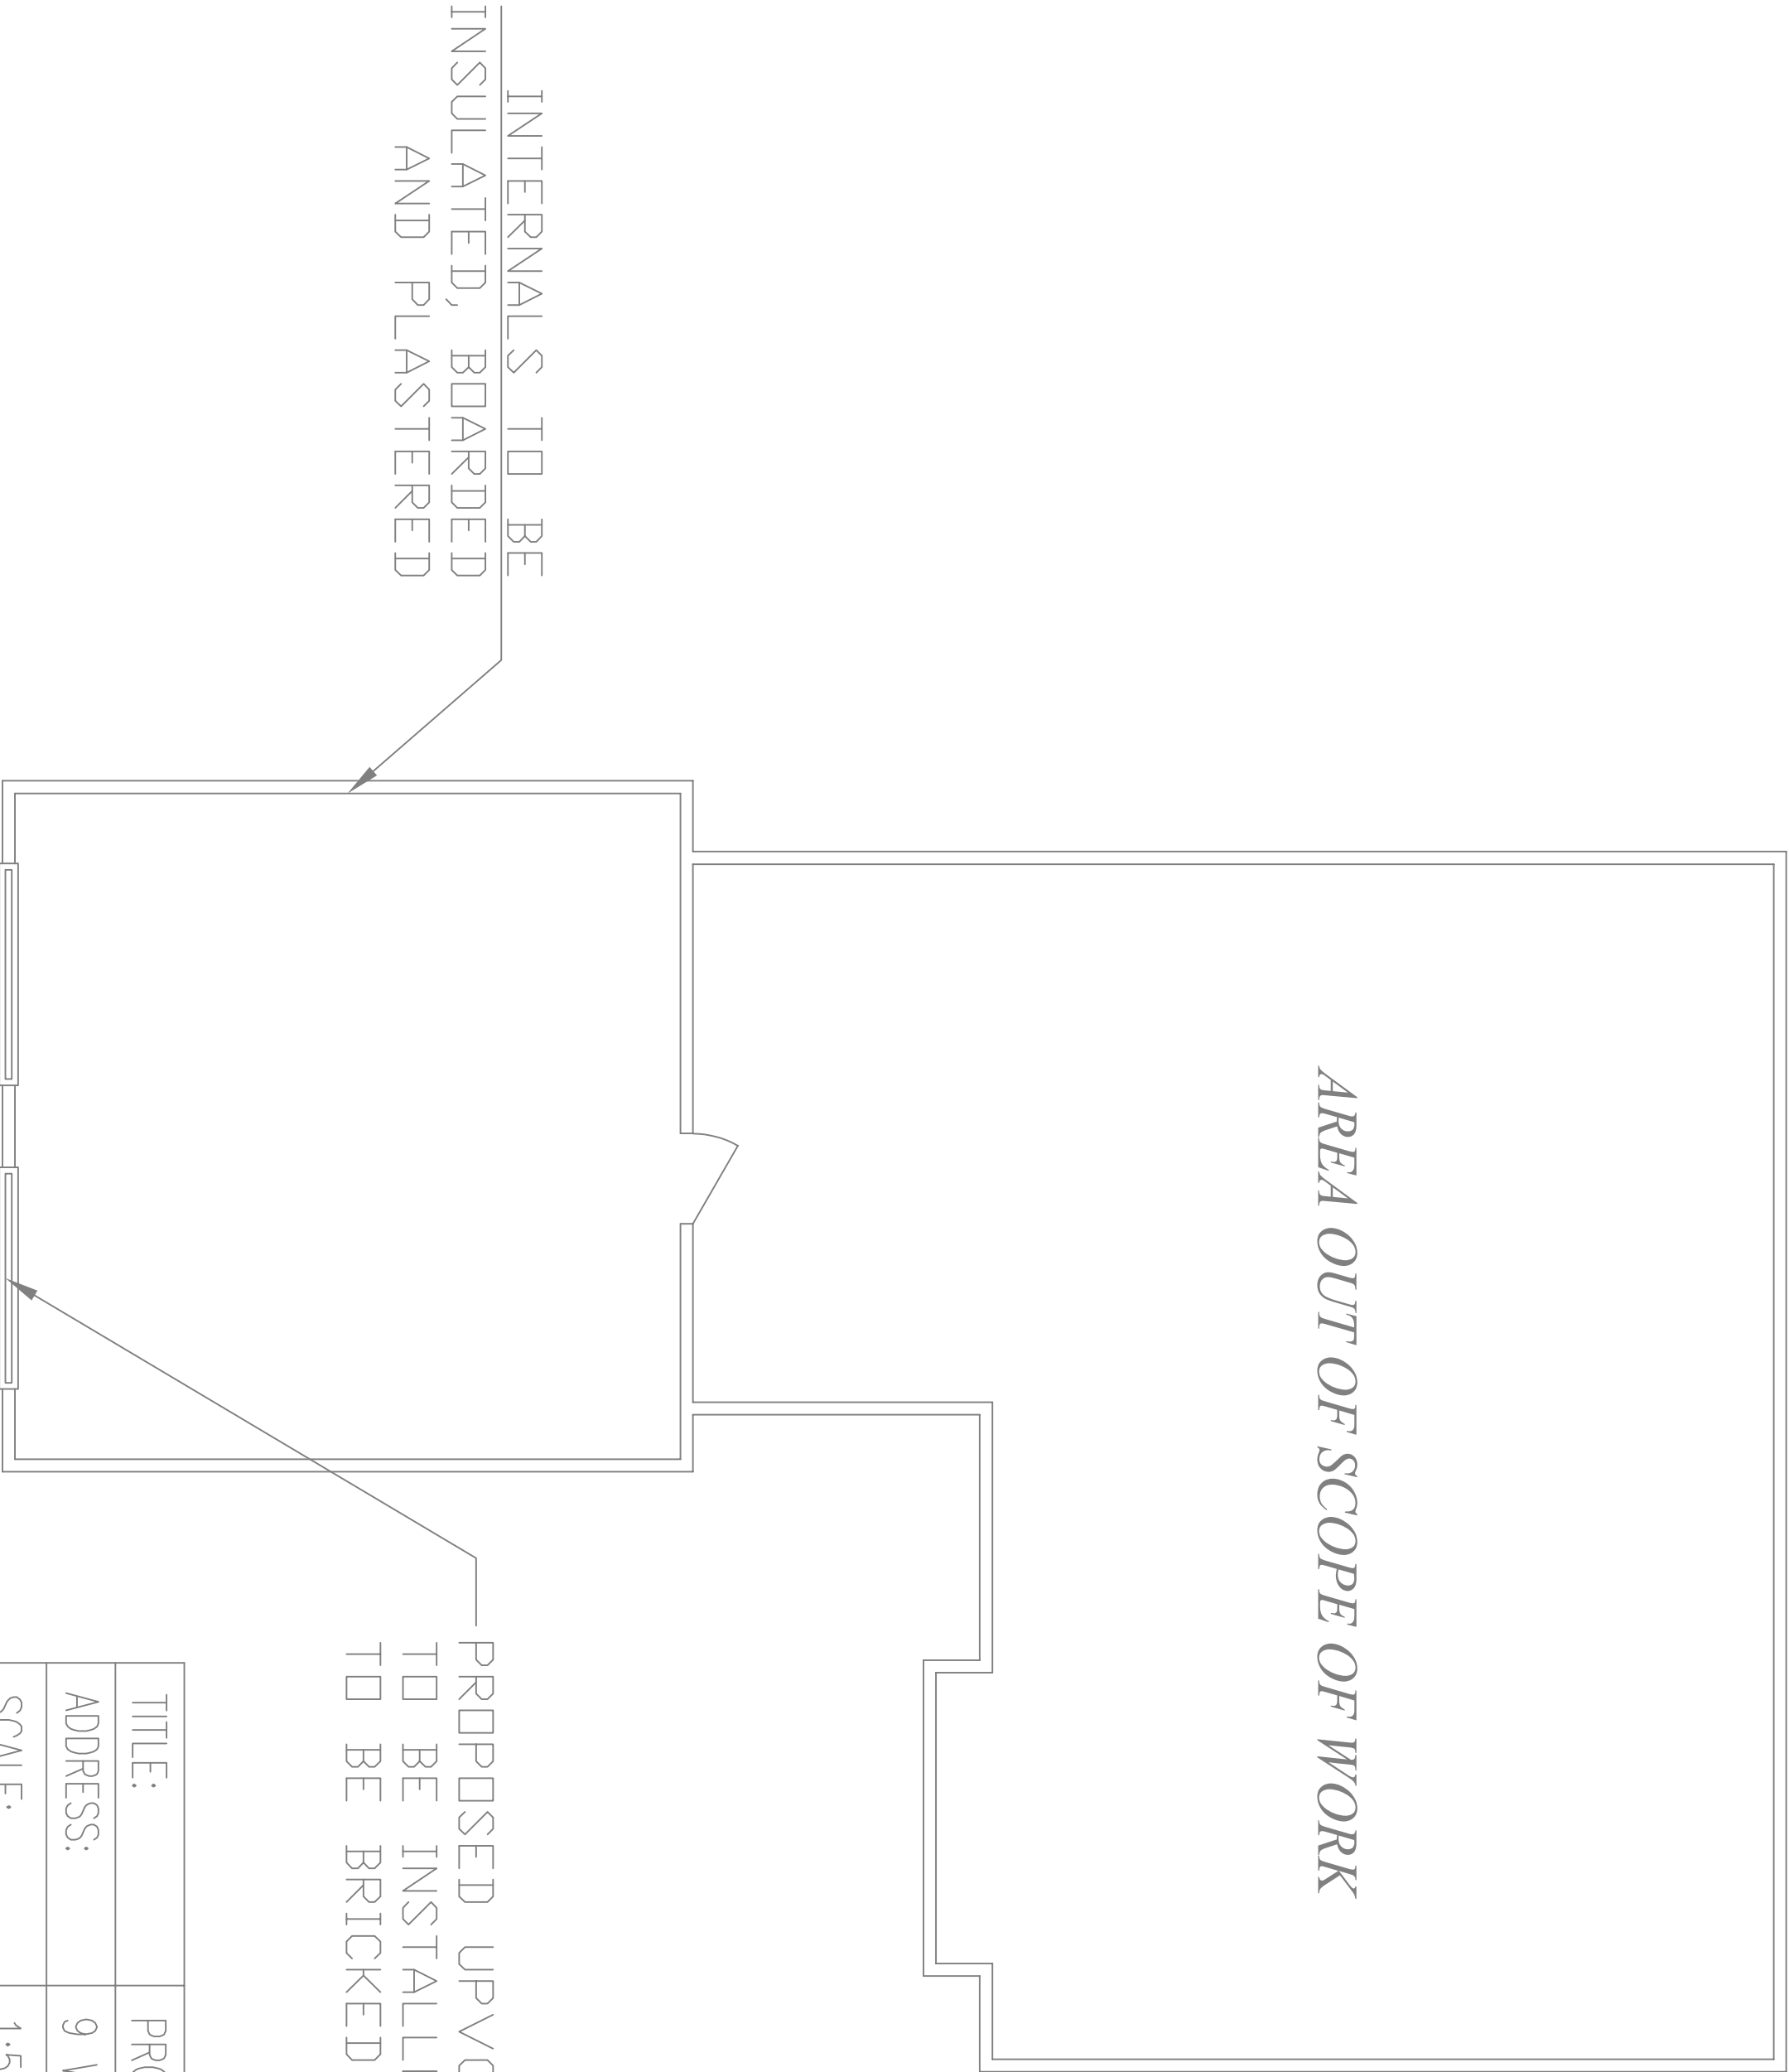

GROUND FLOOR

TITLE:	PROPOSED PLANNING DRAWING		
ADDRESS:	9 WHITFIELD DRIVE, MILNROW, ROCHDALE, OL16 4BP		
SCALE:	1:50	UNITS:	mm UNLESS STATED OTHERWISE
DRAWN BY:	L. WASLEY	DATE:	25/08/2025
CHECKED BY:		DATE:	
APPROVED BY:		DATE:	
DRAWING No.	9WHITFIELD-1-GA	REV:	0