



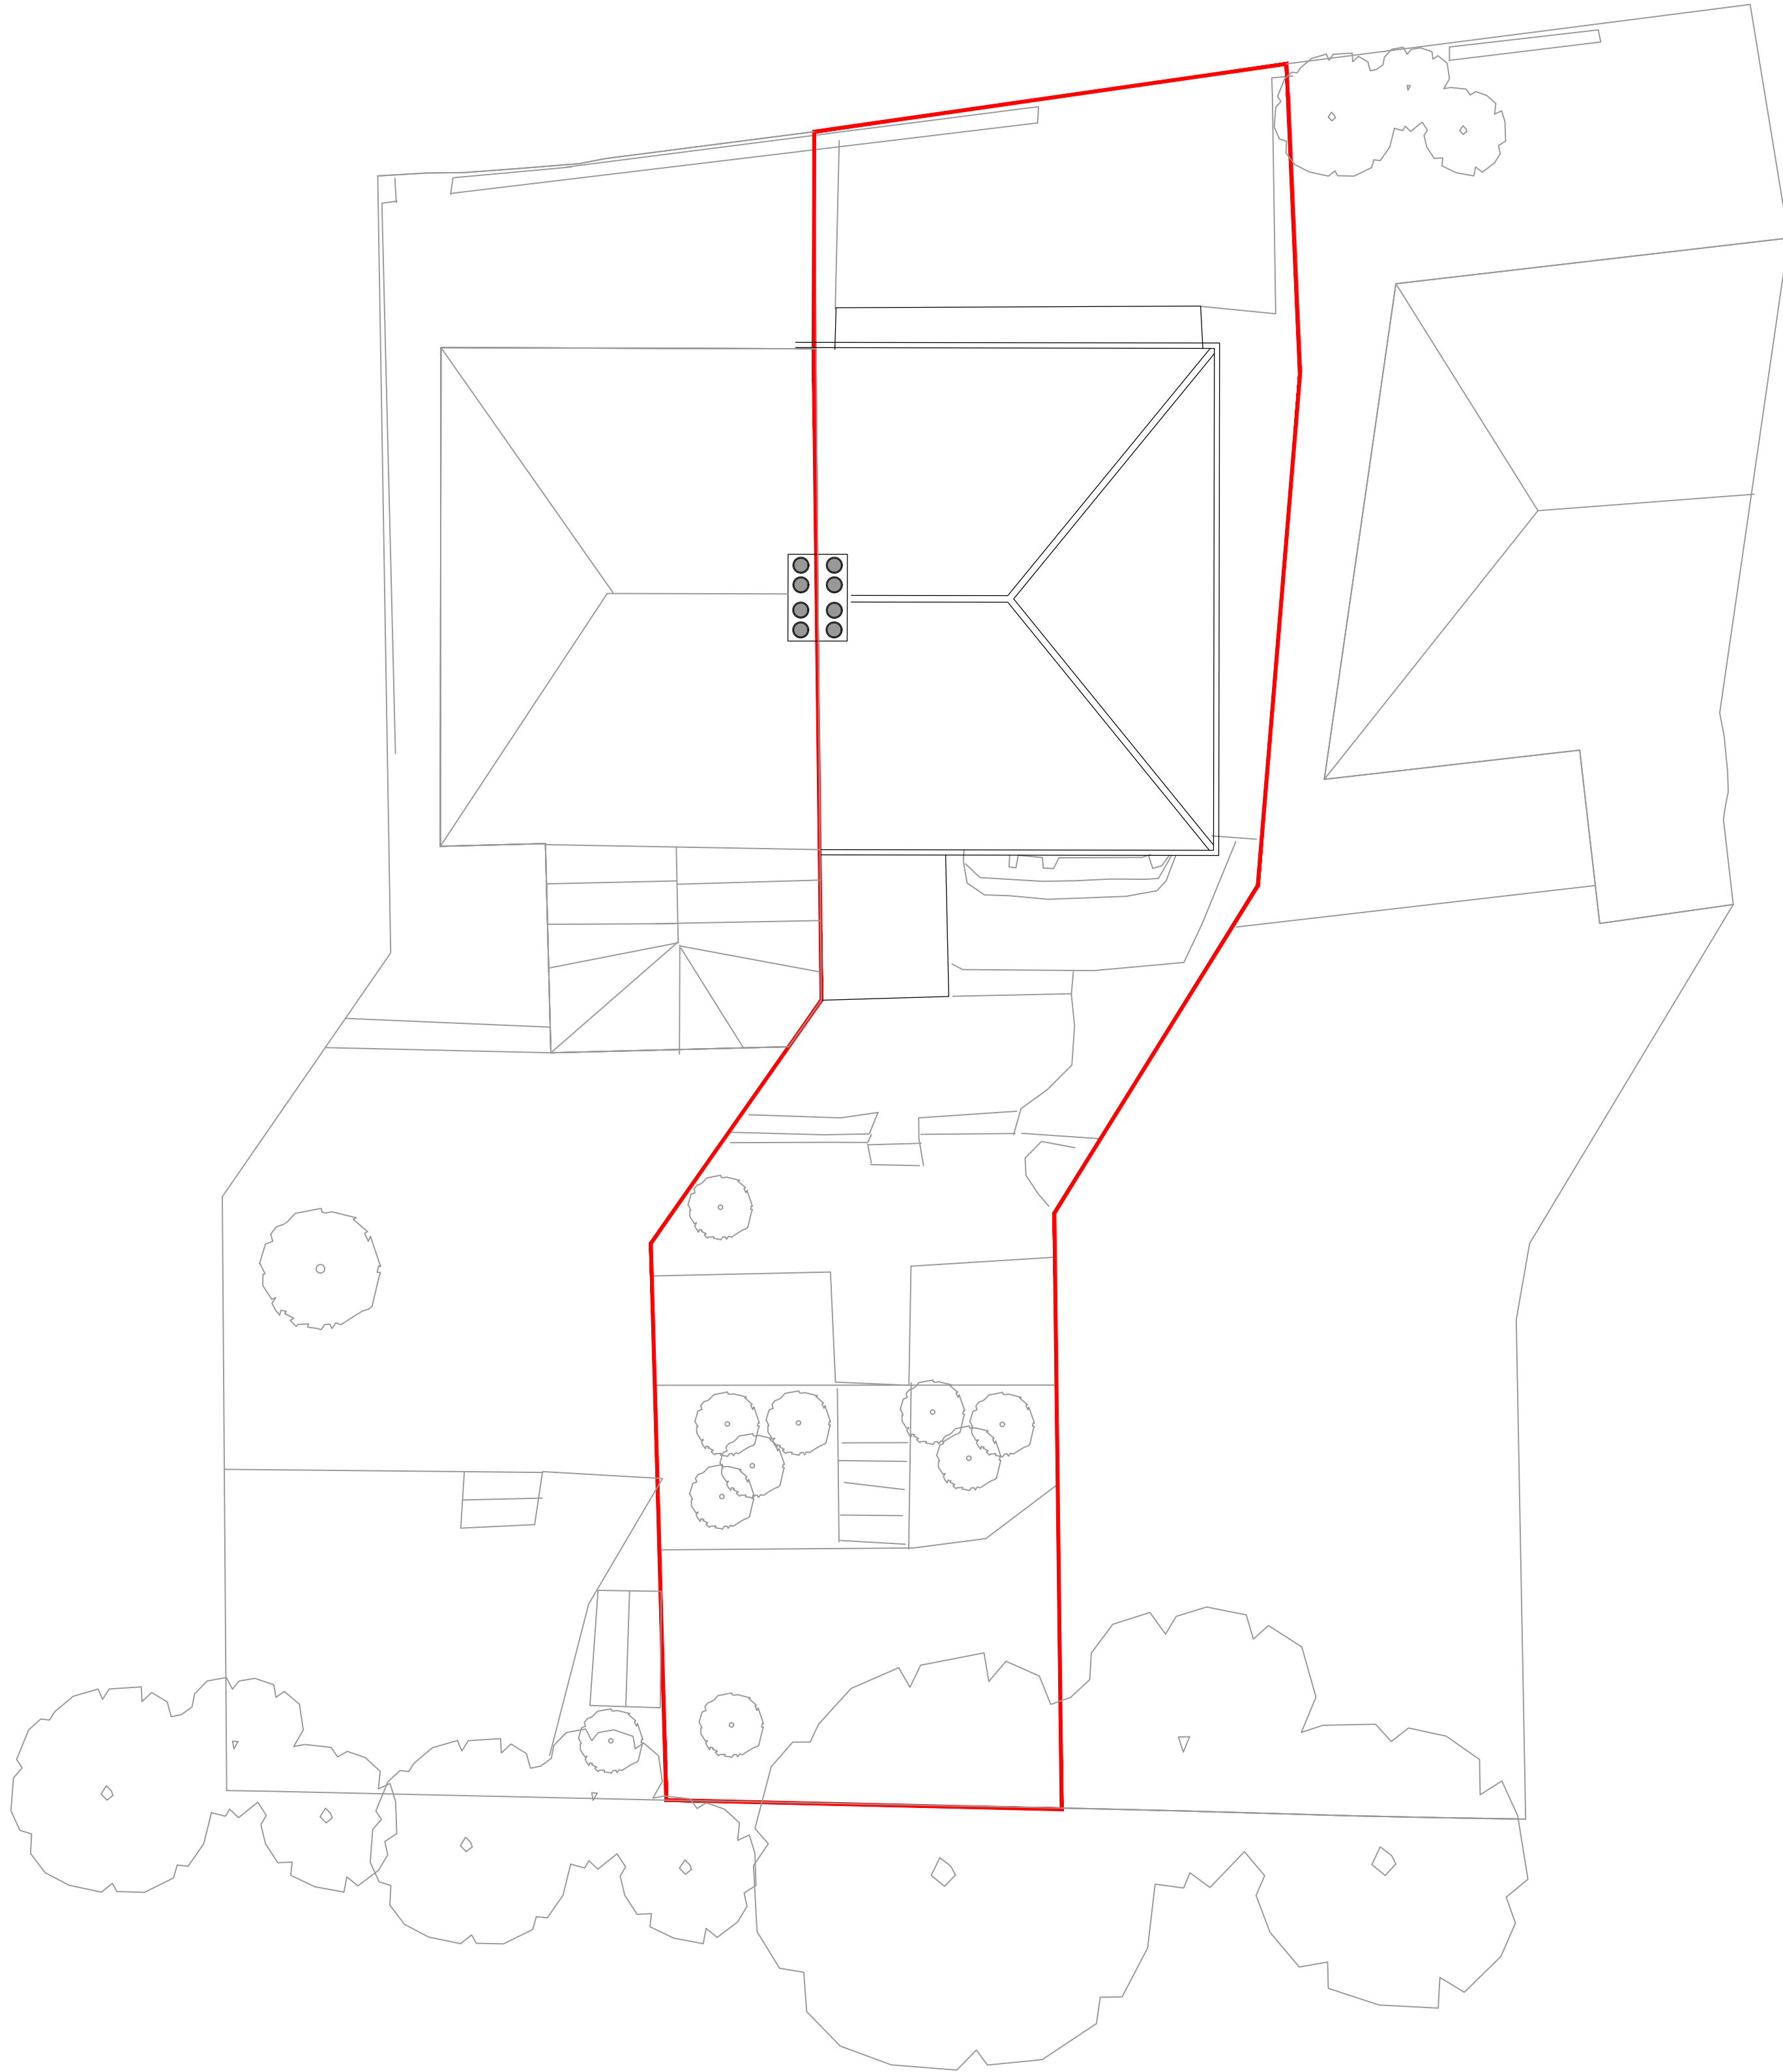

EXISTING SITE PLAN
SCALE 1:75

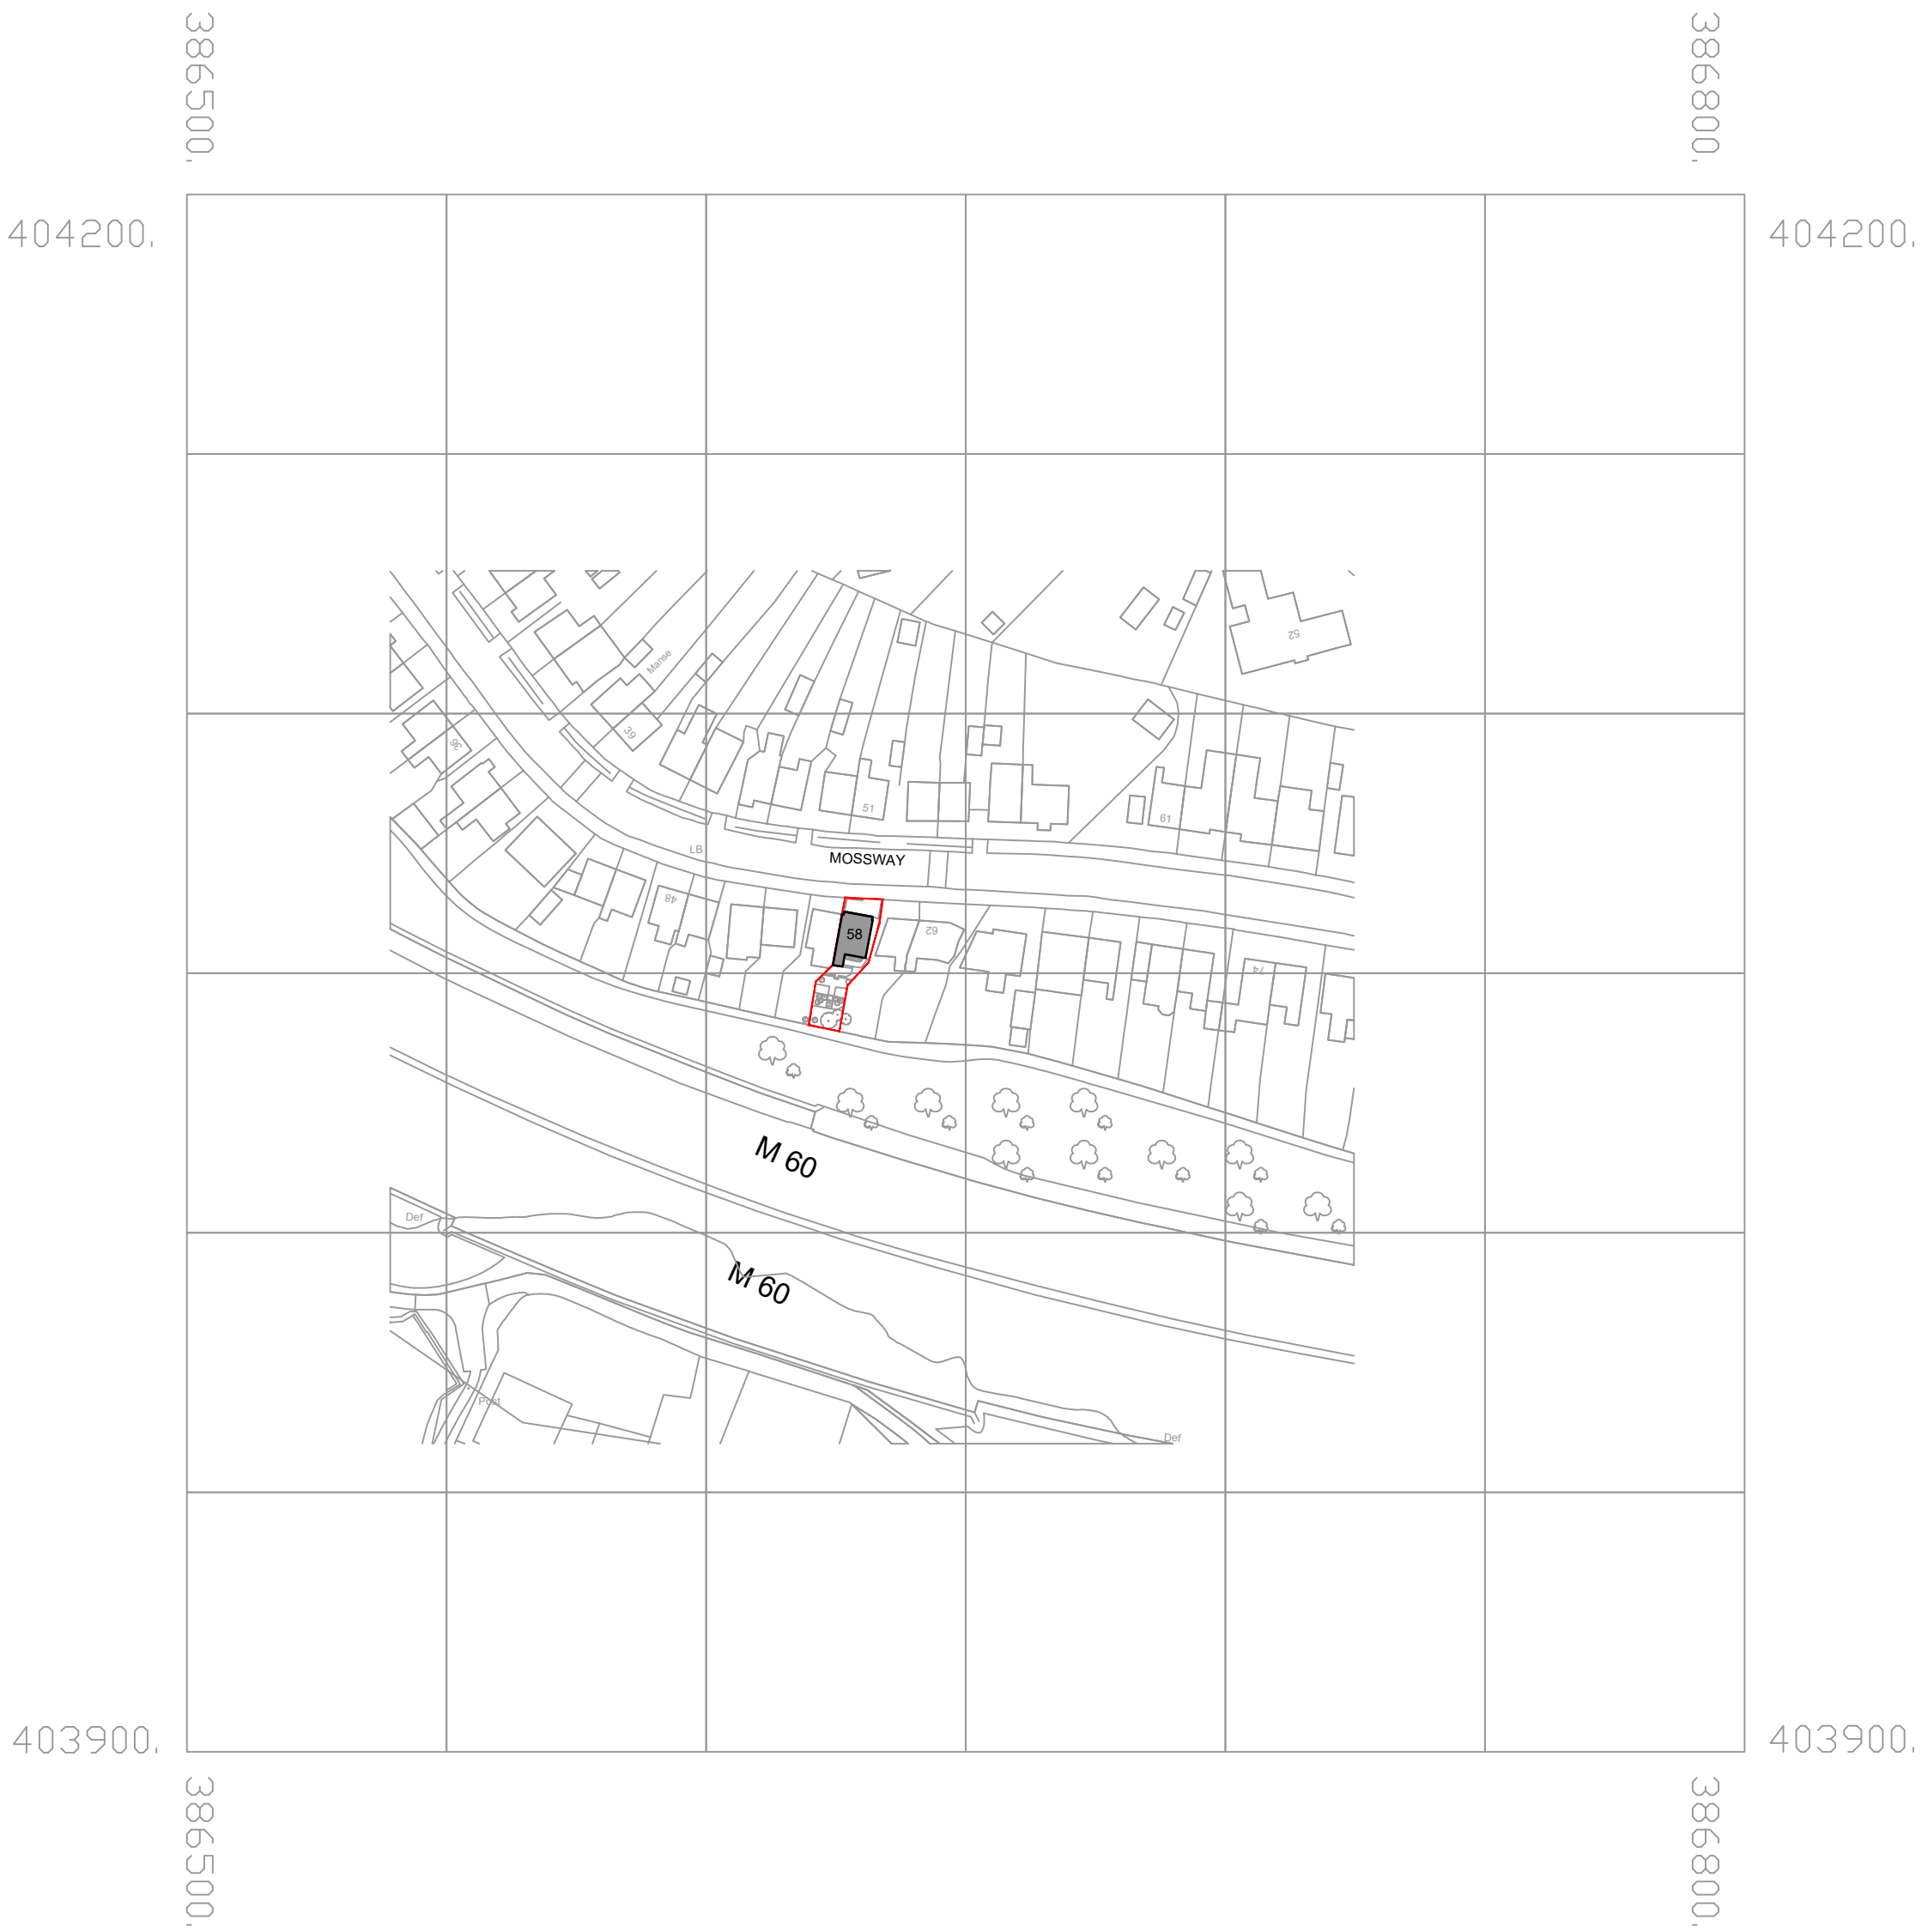

EXISTING LOCATION PLAN
SCALE 1:1250

REV.	DATE	DRAWN	DESCRIPTION						CHKD	APPRD
STATUS										
FOR PLANNING										
CLIENT										
KELLY BURNS										
PROJECT										
PROPOSED DORMER CONVERSION										
LOCATION										
58 MOSSWAY, MIDDLETON										
DRAWING TITLE								DATE		
EXISTING SITE & LOCATION PLANS								MAY 2025		
								SCALE(S)		
								AS SHOWN		
								A1		
DRAWING No.			REF.					REVISION		
DR-001			0368					P02		