



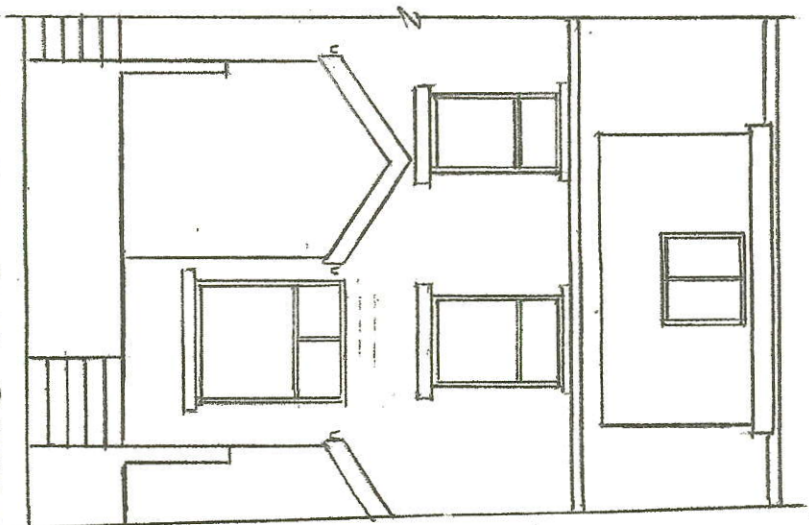


EXISTING REAR ELEVATION

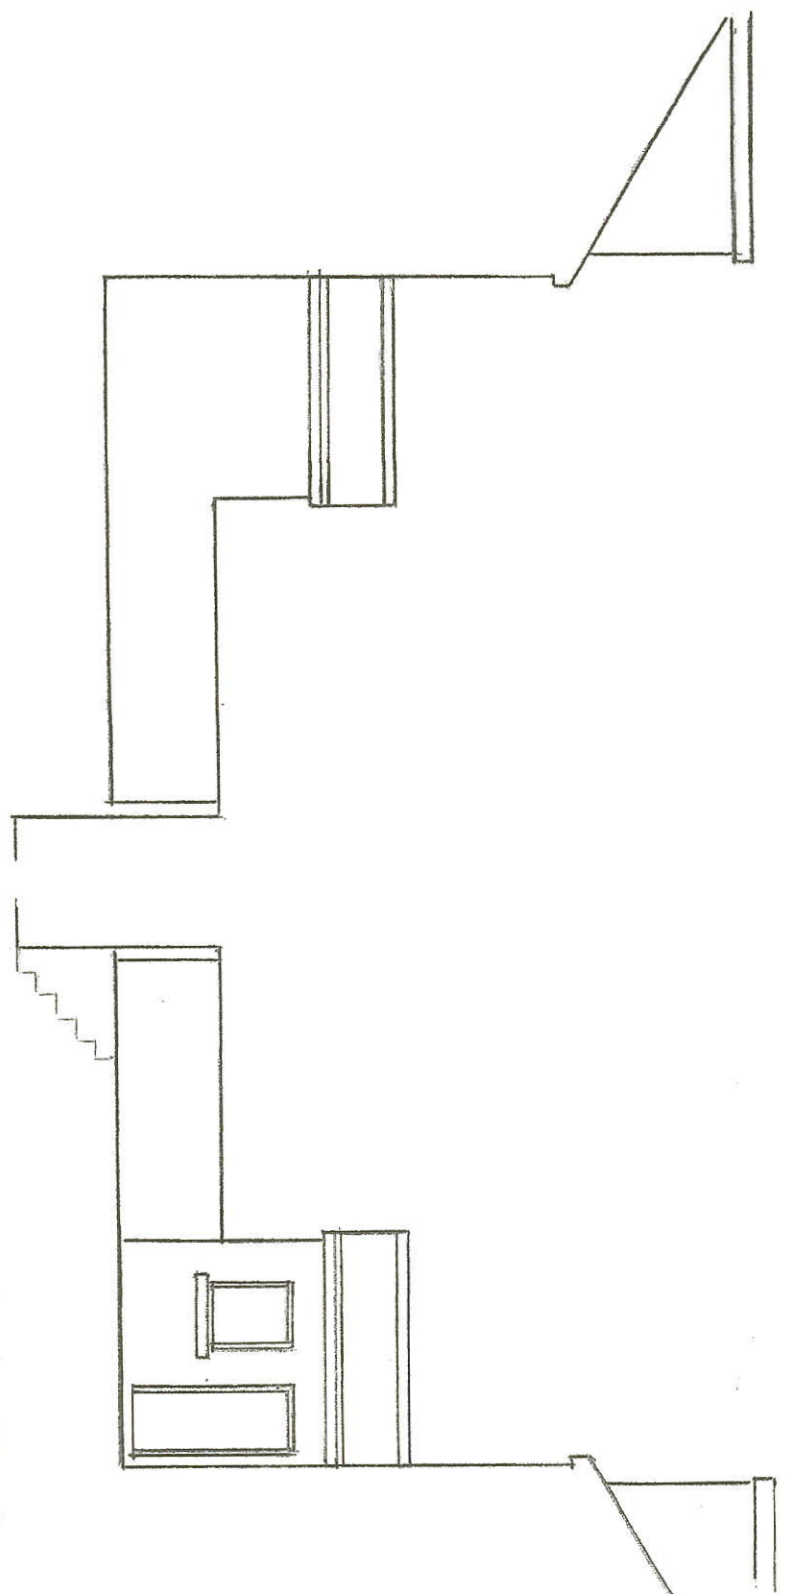


EXISTING SIDE ELEVATION

EXISTING SIDE ELEVATION

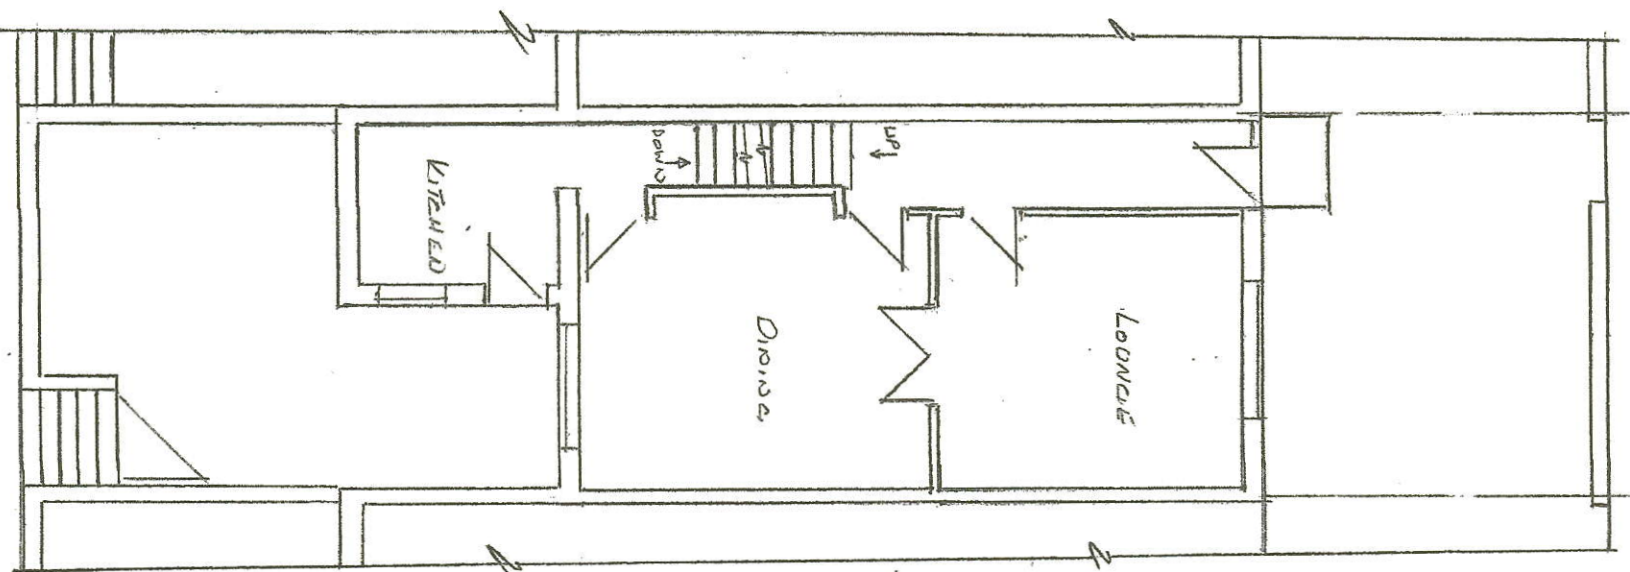

EXISTING GROUND FLOOR PLAN

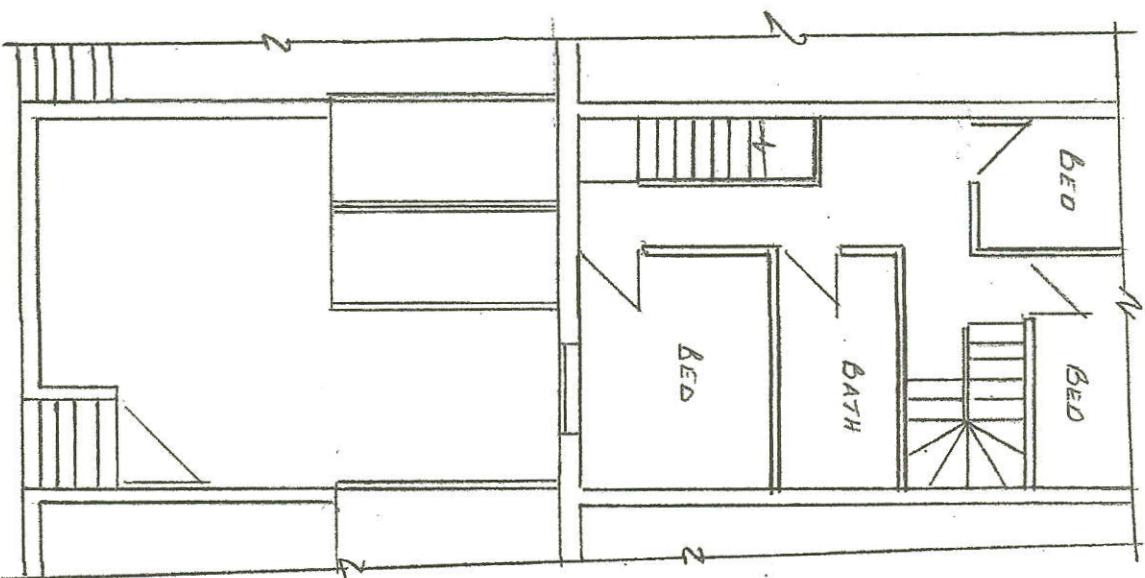

EXISTING FIRST FLOOR PLAN

Thompson Designs

Tel 0161 705 1458 Mob 07884 318634

Sheet 1

Existing Plans & Elevations
10 Mayfield Terrace
Rochdale OL16 2NQ
Scale 1:100 @ A3 Date May 2025