



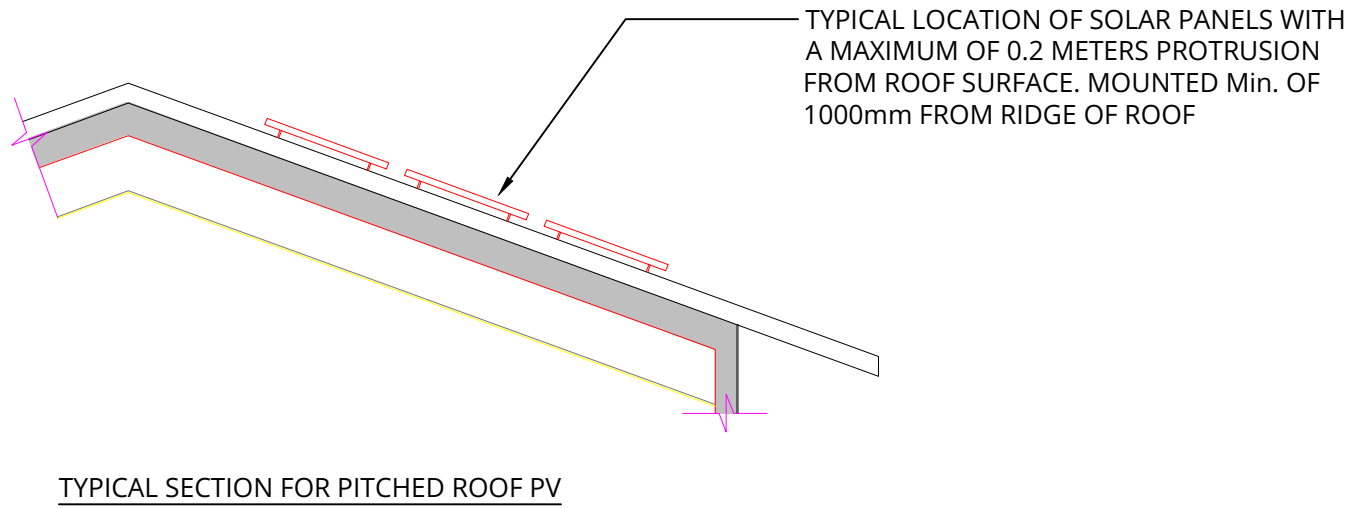


NOTES:
DO NOT SCALE FROM THIS DRAWING. ALL LEVELS, ANGLES AND DIMENSIONS TO BE CHECKED ON SITE PRIOR TO COMMENCEMENT OF WORKS.

THIS DRAWING IS TO BE READ IN CONJUNCTION WITH ALL RELEVANT BARKER ASSOCIATES DRAWINGS, SCHEMATICS, ARCHITECTS, STRUCTURAL AND ALL OTHER SERVICES DRAWINGS, SPECIFICATIONS AND SCHEDULES.


THE SOLAR PV INSTALLED ON THESE PITCHED ROOFS WILL BE IN ACCORDANCE WITH PERMITTED DEVELOPMENT RIGHTS, AND ANY INSTALLED EQUIPMENT WILL NOT EXCEED 0.2M BEYOND THE PLANE OF THE ROOF SLOPE

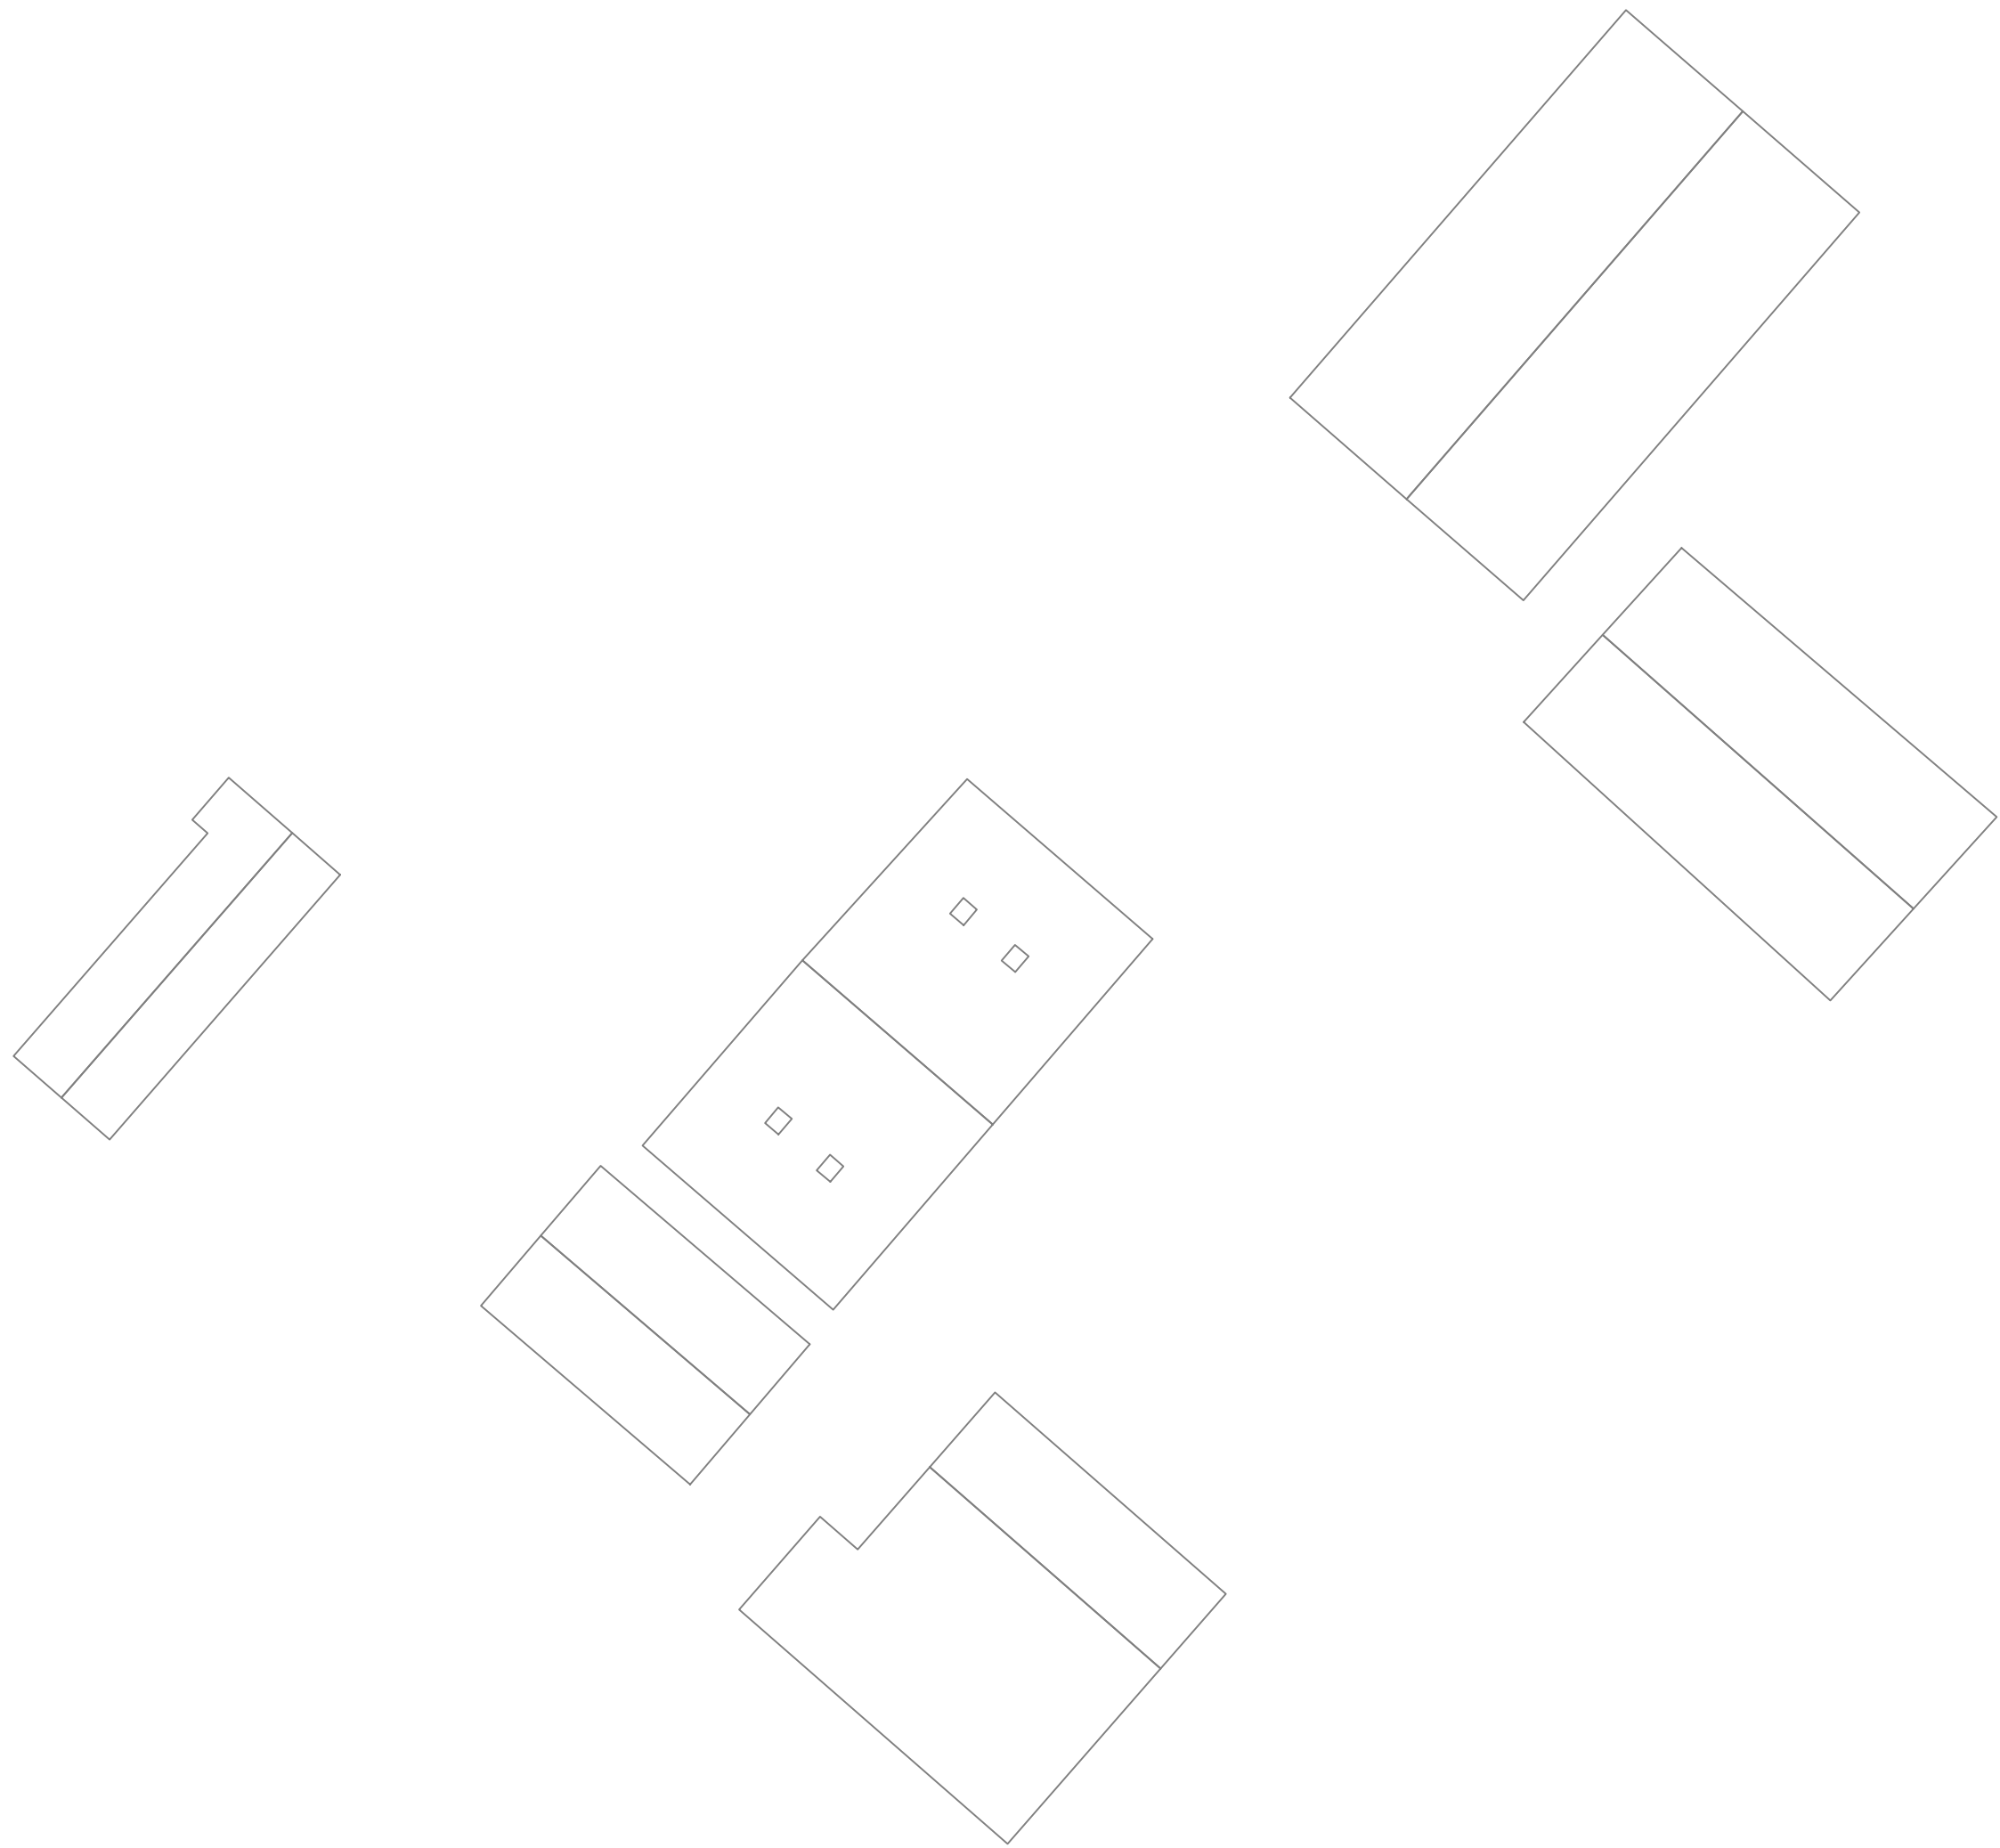

EXISTING ROOF PLAN

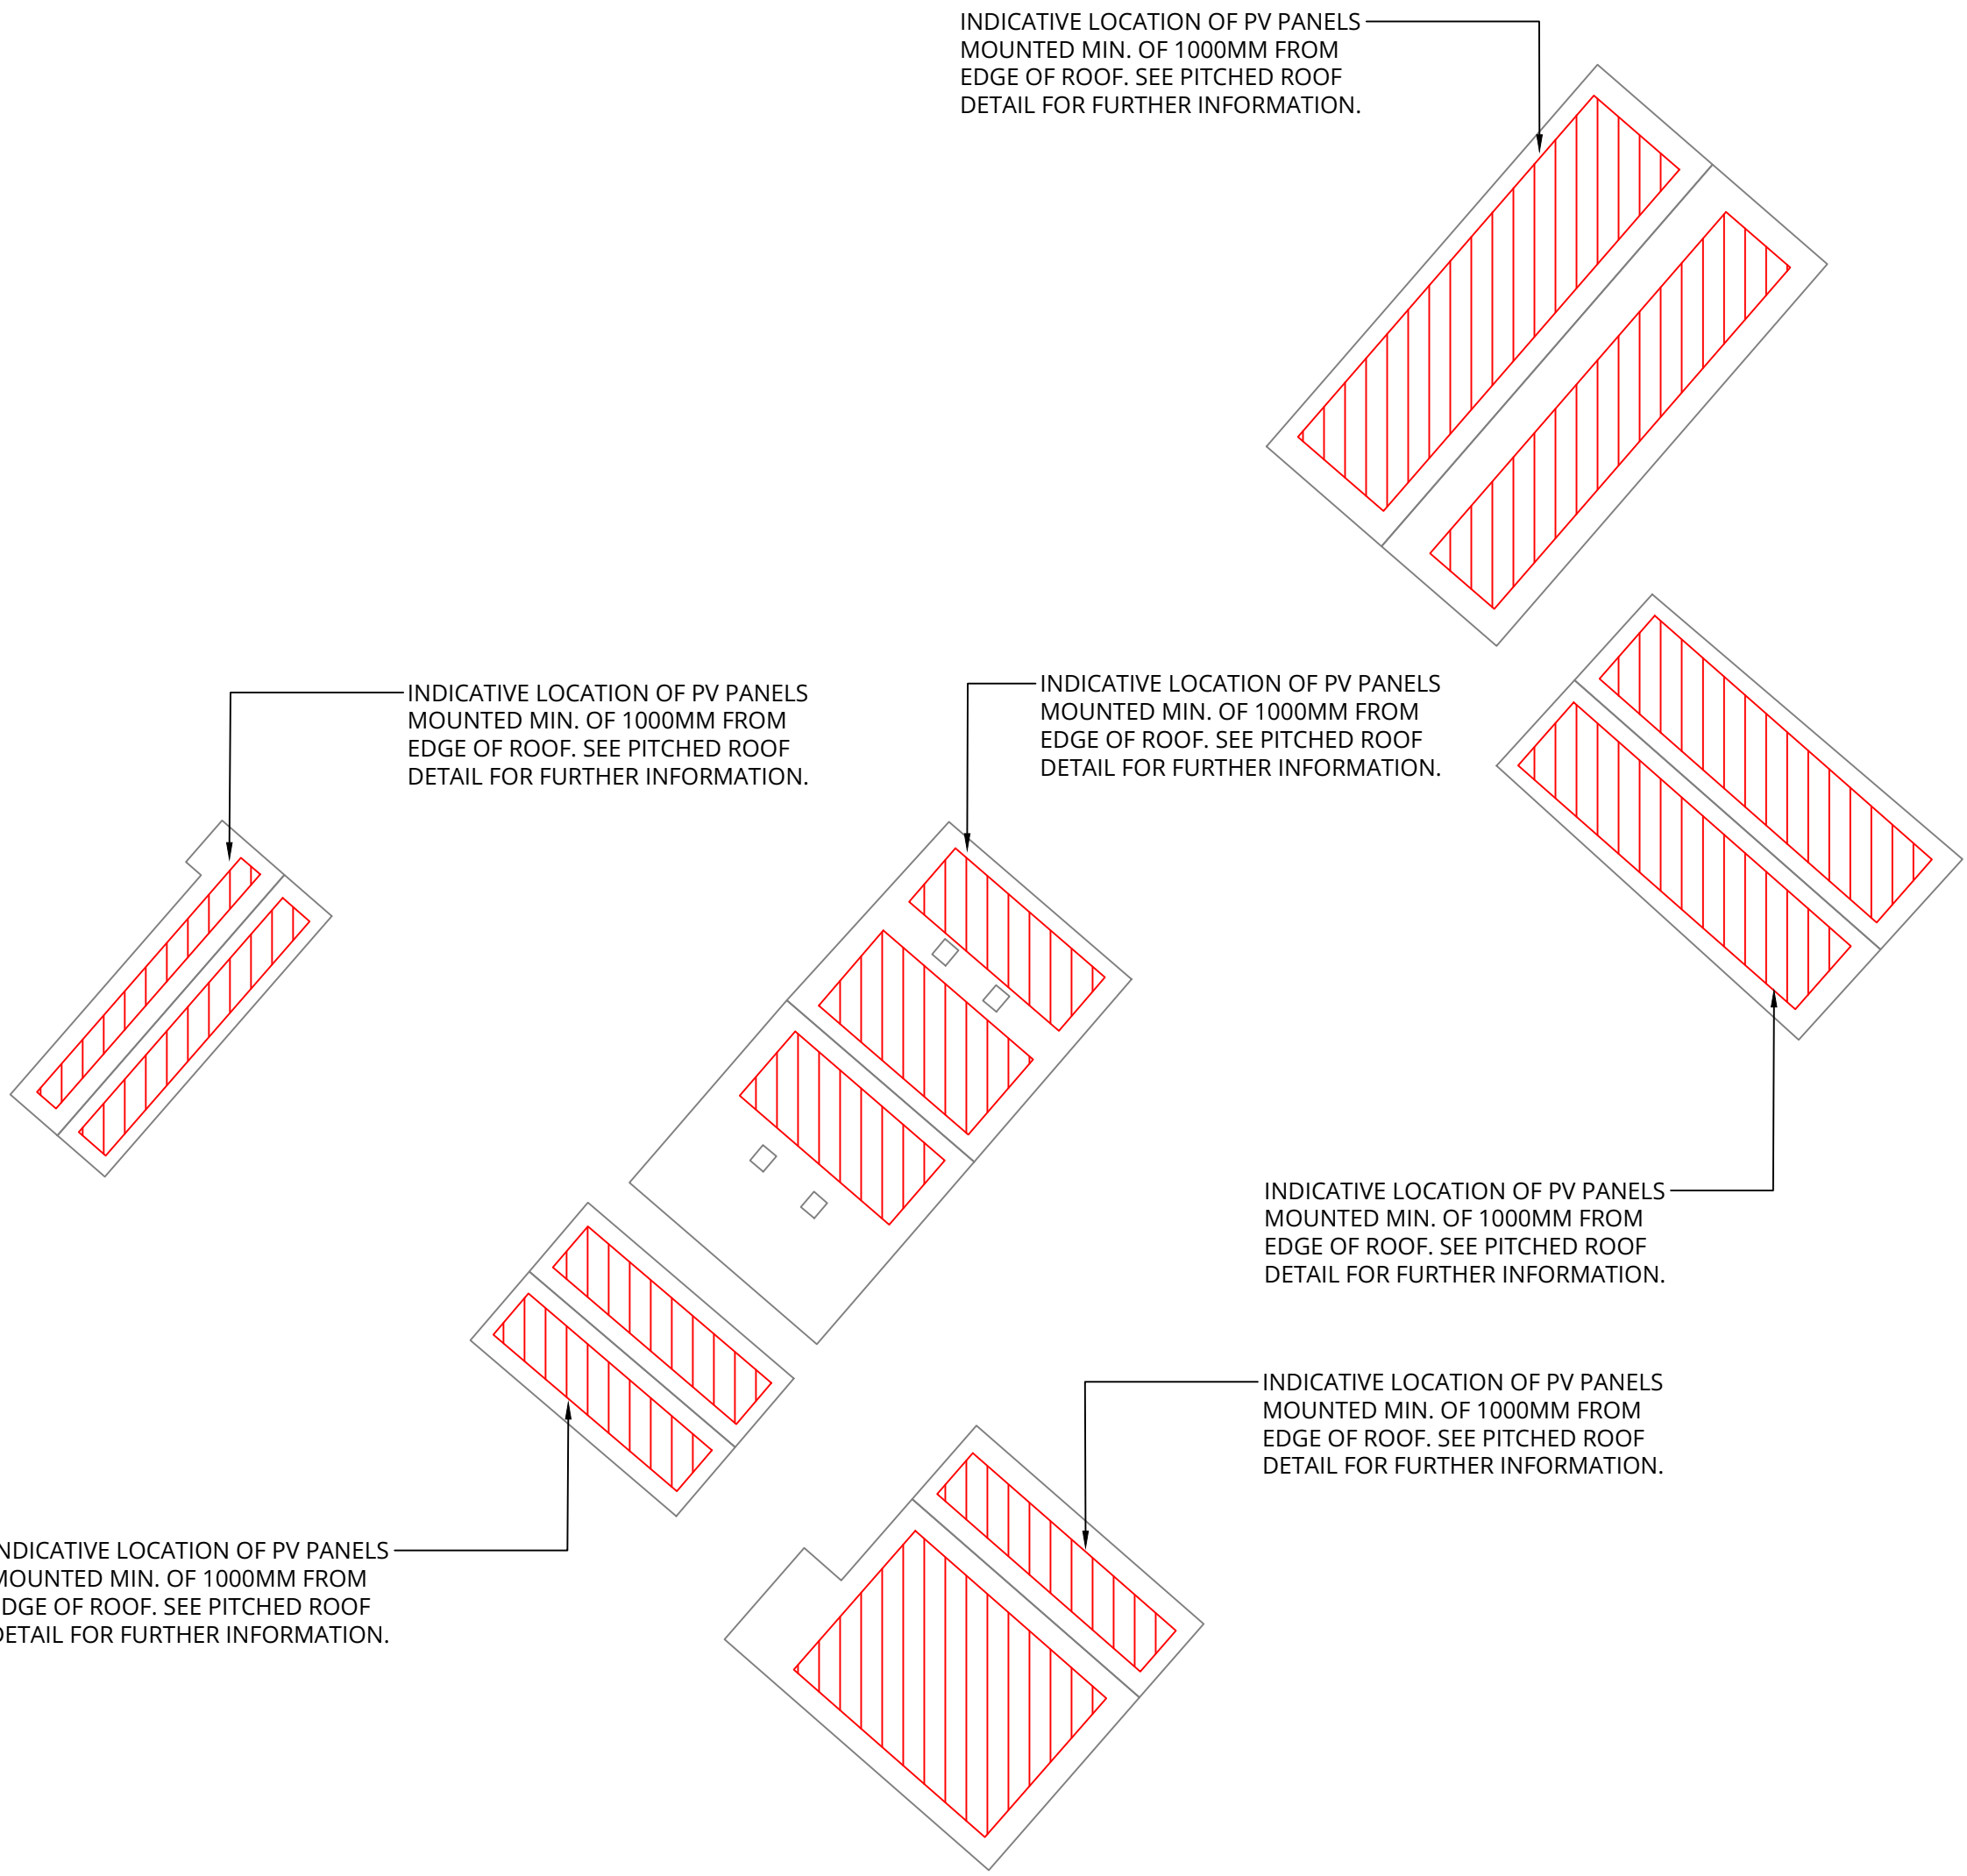

PROPOSED ROOF PLAN

 

Scale 1:500
50 (metres)

Drawing Status:			
PLANNING			
PL1	PLANNING ISSUE	Jul. 25	DH
Rev	Description	Date	By



Majesty House, Avenue West Skyline 120,
Braintree Essex, CM77 7AA
T: 01279 647111
W: www.barker-associates.co.uk
E: mail@barker-associates.co.uk

© THIS DRAWING IS A COPYRIGHT OF BARKER ASSOCIATES.

Client LOCATED PROPERTY LIMITED (LONDON)

Project Title
GB ENERGY SOLAR PARTNERSHIP
'SOLAR PV PROGRAMME' CARDINAL LANGLEY
ROMAN CATHOLIC HIGH SCHOOL, ROCHDALE
ROAD, MIDDLETON, LANCASHIRE, M24 2GL

Drawing Title
EXISTING AND PROPOSED
ROOF PLAN

ELECTRICAL SERVICES

Project No. P25-0347	Date Jul. 25	Drawn DH	Checked SG
Scale: 1:500@A1	Status SO	Revision	PL1
Drawing Number NZAP-BA-ZZ-ZZ-DR-E-0002			