





South East Elevation
Scale 1:100
0 1 3 5m
Scale 1:100




North West Elevation
Scale 1:100
0 1 3 5m
Scale 1:100

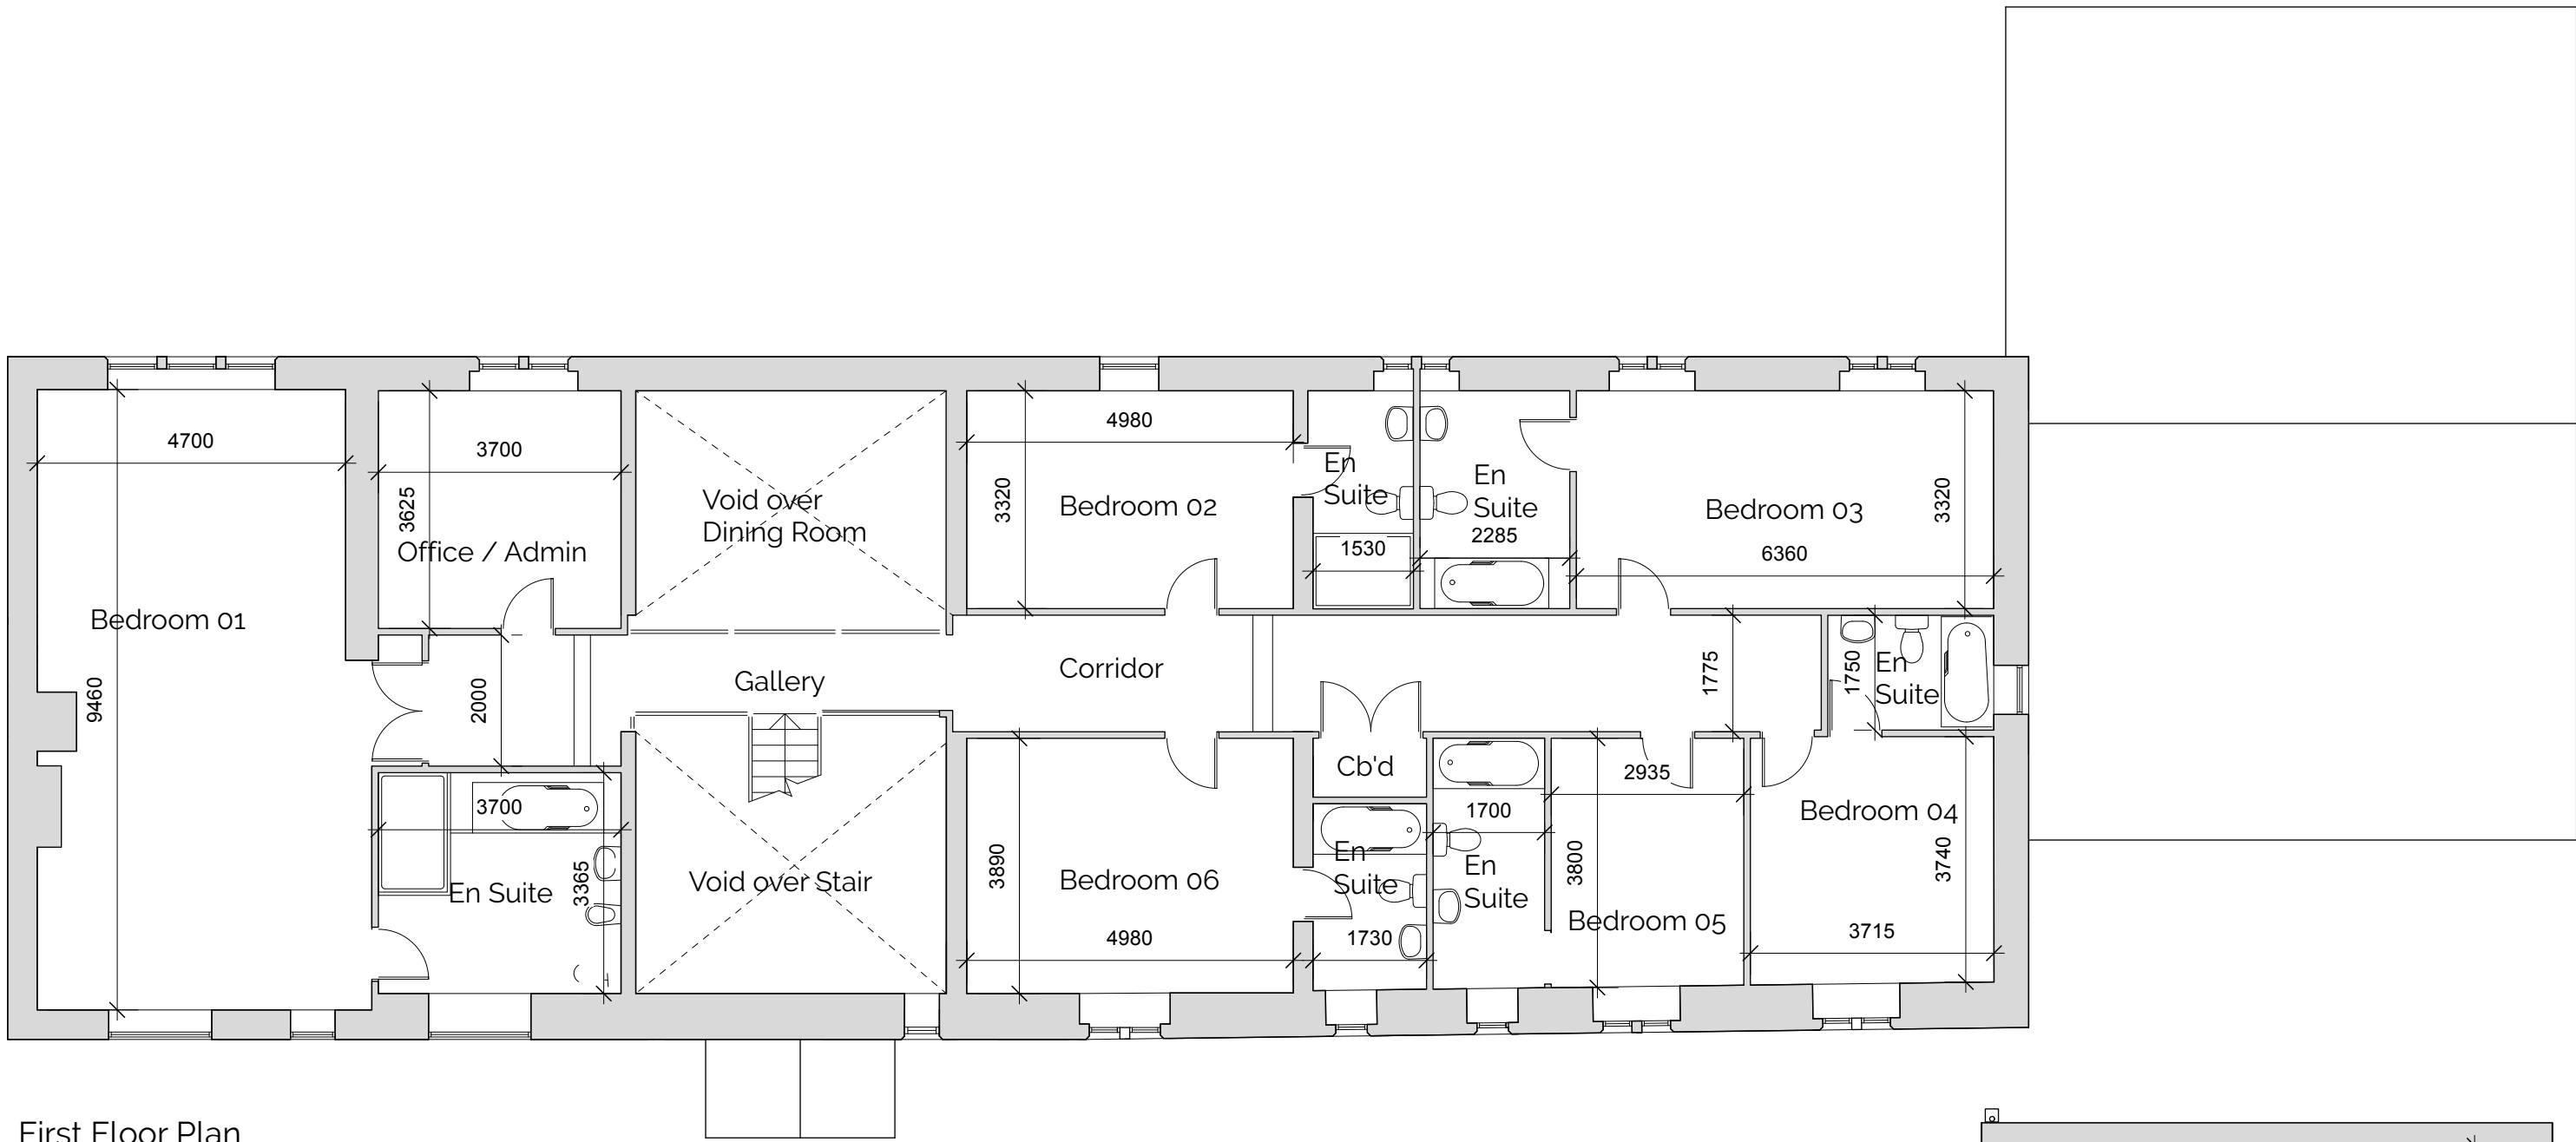

First Floor Plan
Scale 1:100
0 1 3 5m
Scale 1:100

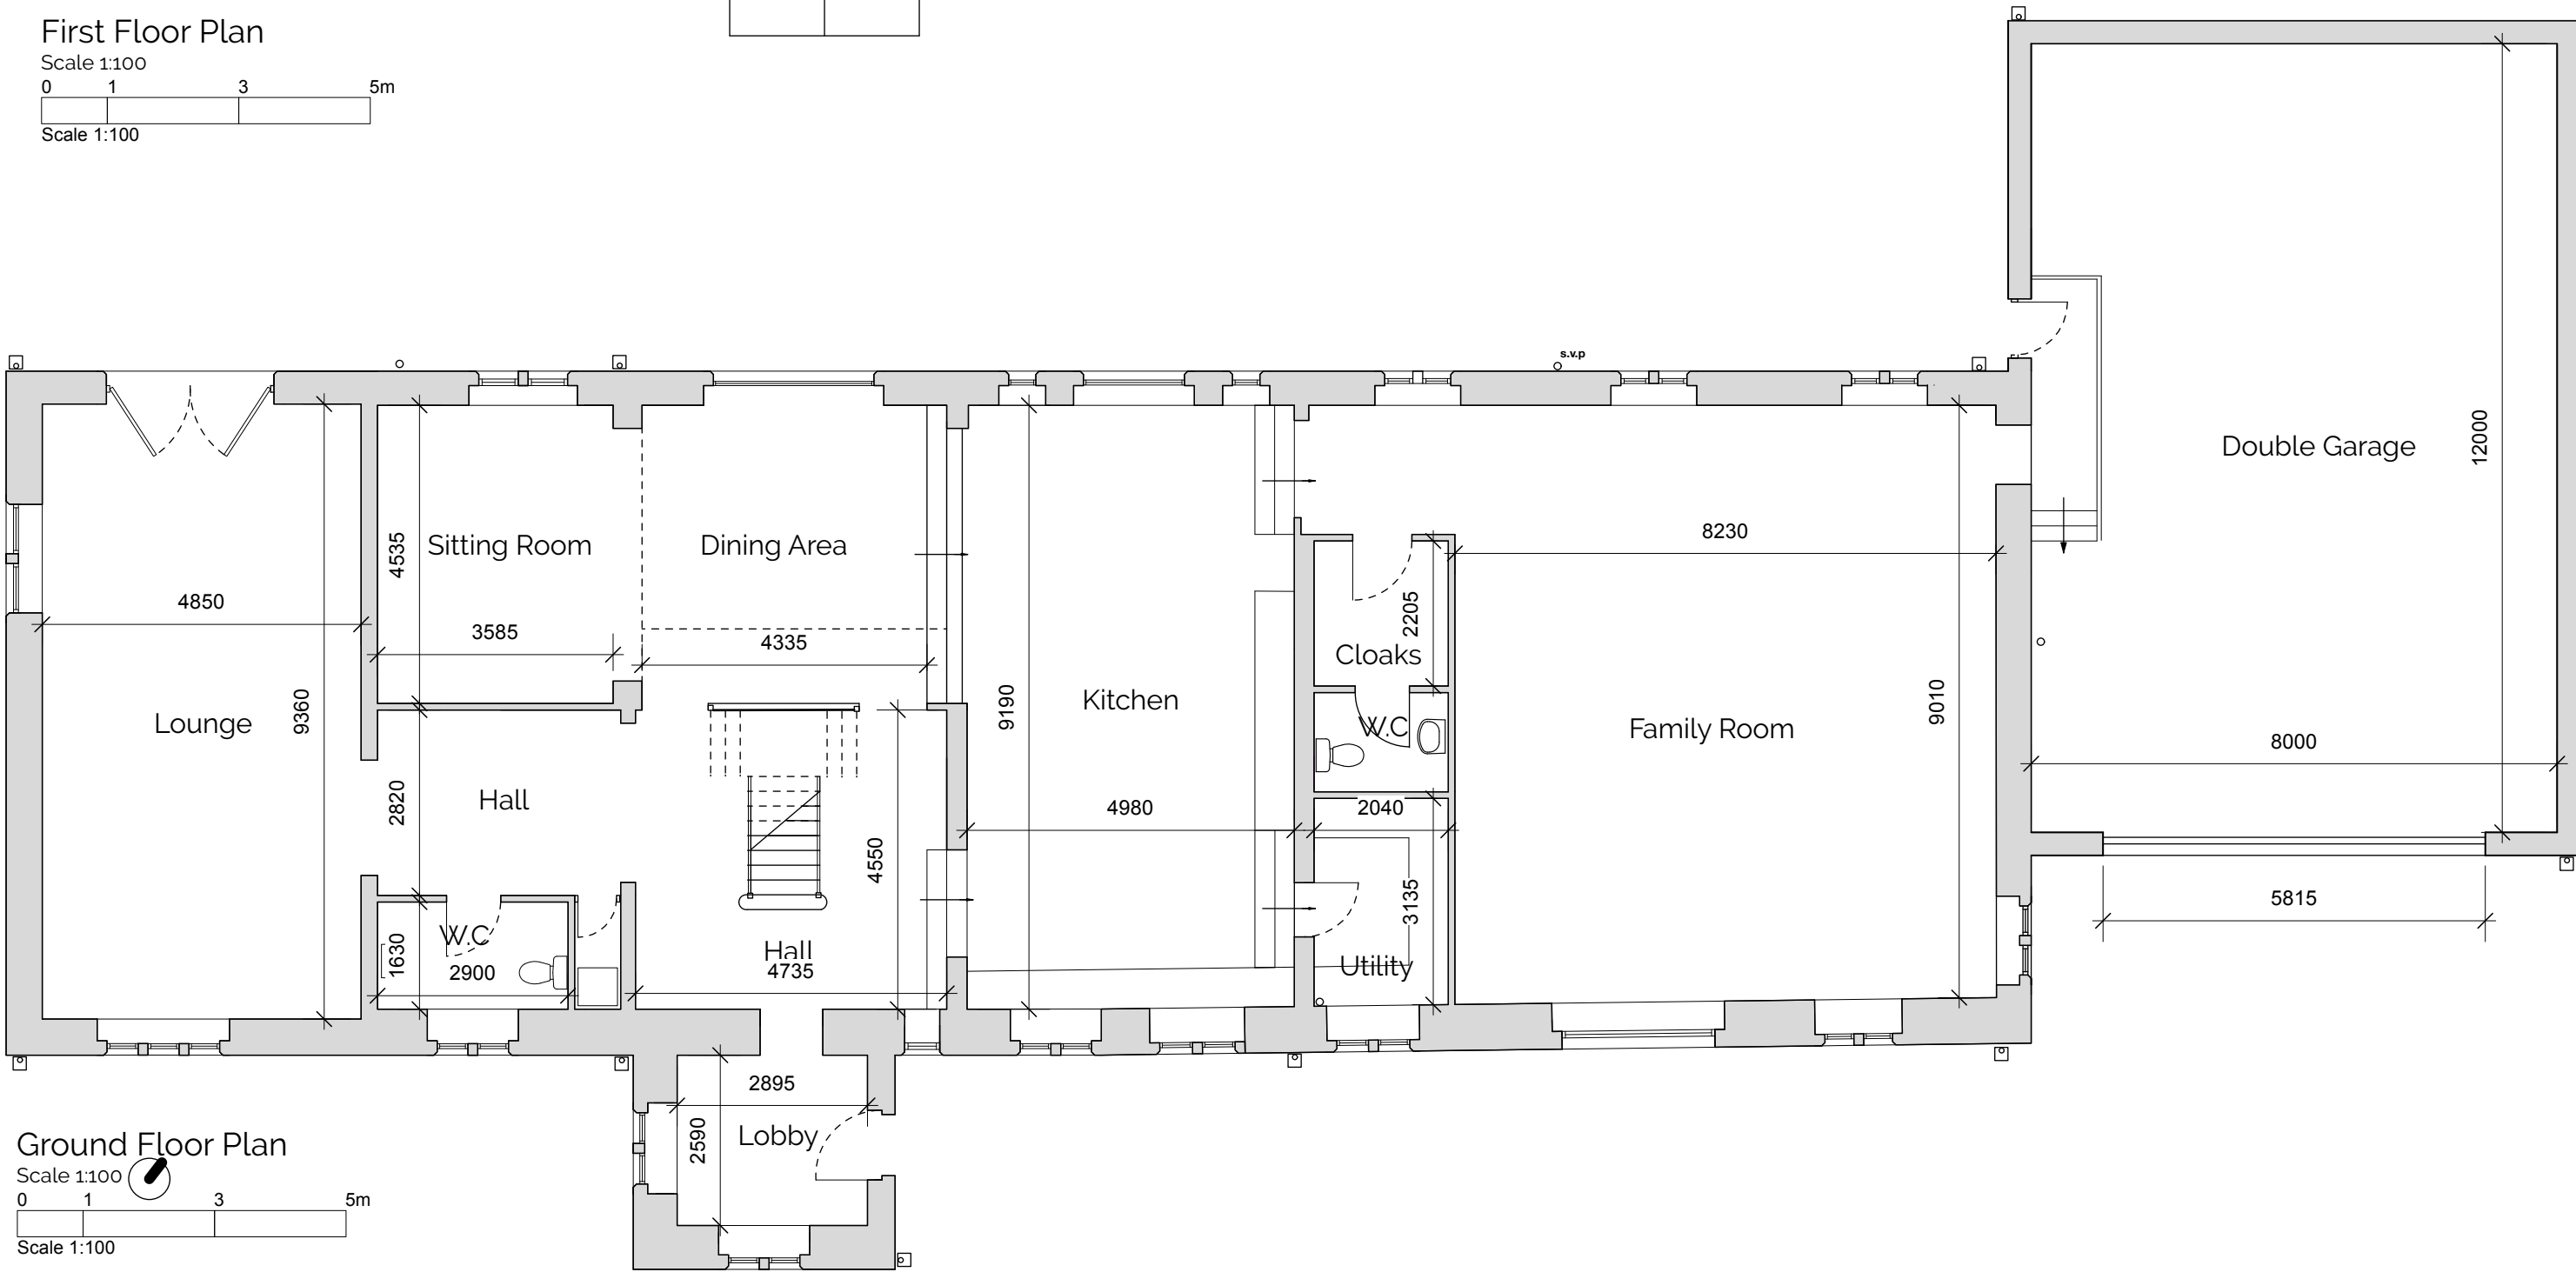


Ground Floor Plan
Scale 1:100
0 1 3 5m
Scale 1:100

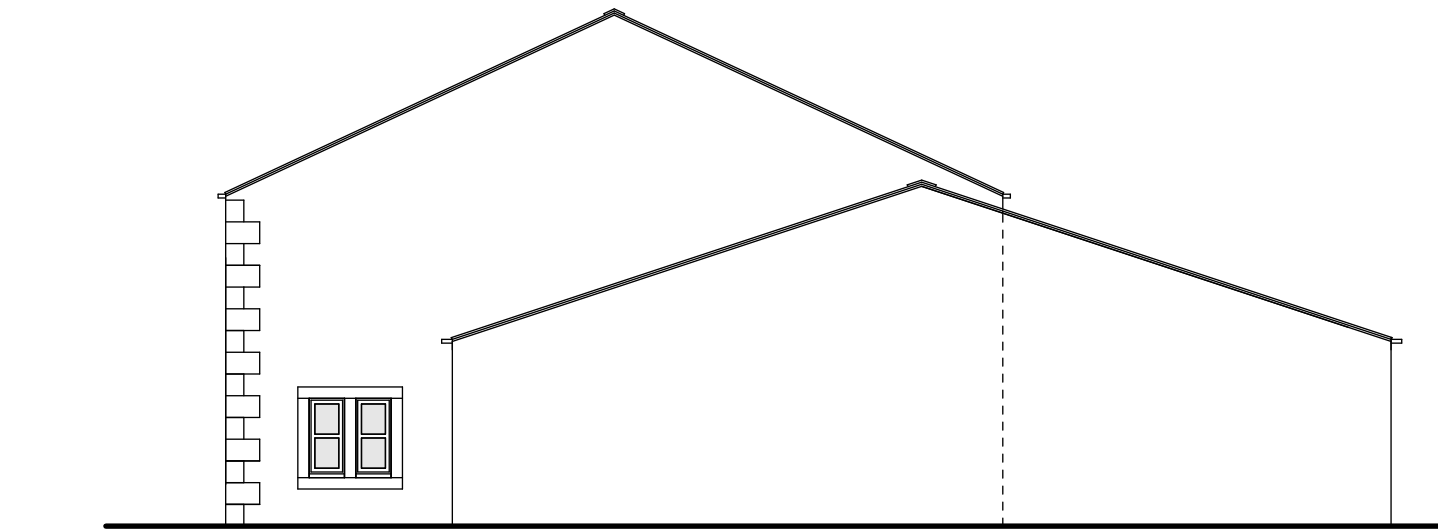

North West Elevation
Scale 1:100
0 1 3 5m
Scale 1:100



South West Elevation
Scale 1:100
0 1 3 5m
Scale 1:100

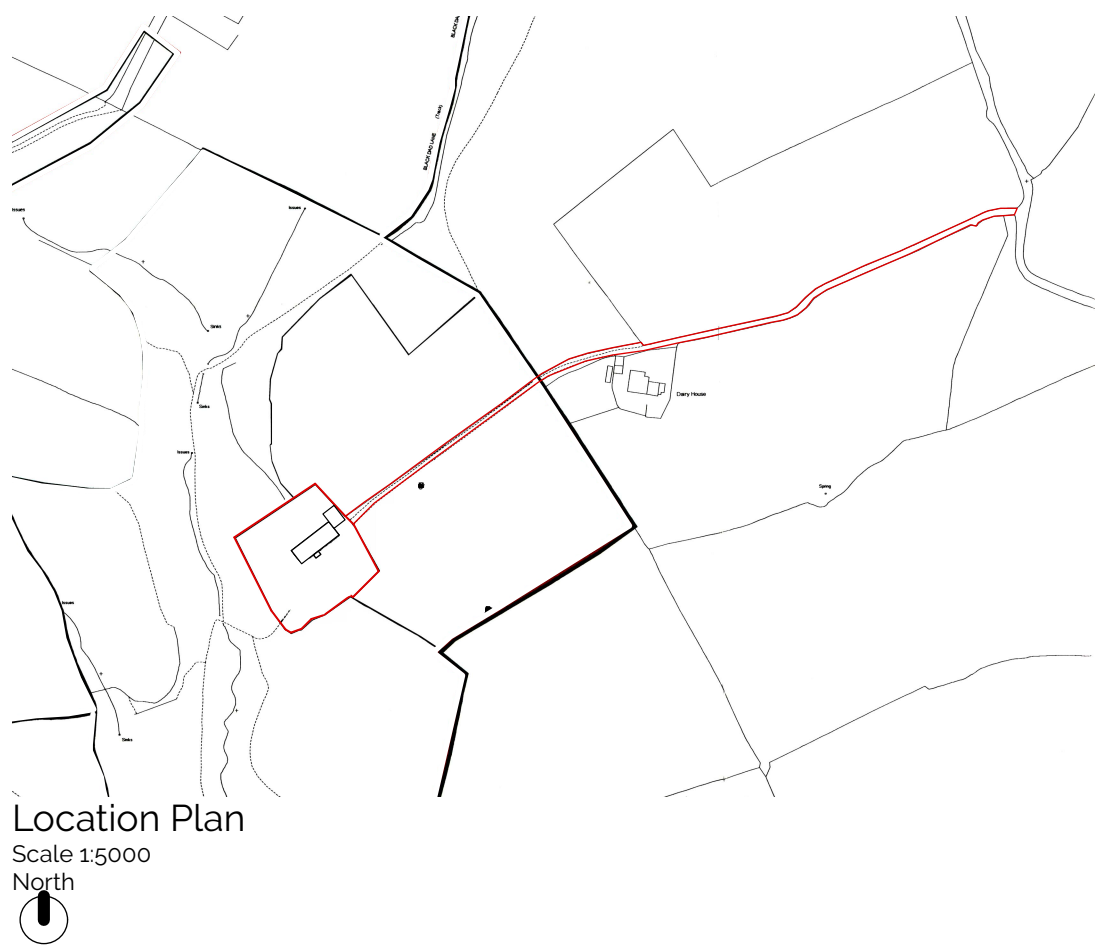

Location Plan
Scale 1:5000
North

Revision
Project

Change Of Use

Address

Black Dad Farm,
Rochdale,
OL11 5UW

Client

Trinity Care and
Education Services Ltd

Drawing

Existing Plans & Elevations



www.storah.com mail@storah.com 01706 813214

Scale Sheet Size Date Drawn
1:1 ISO A1 13/06/2022 MB

Drawing Number Revision

22-041 - 101