



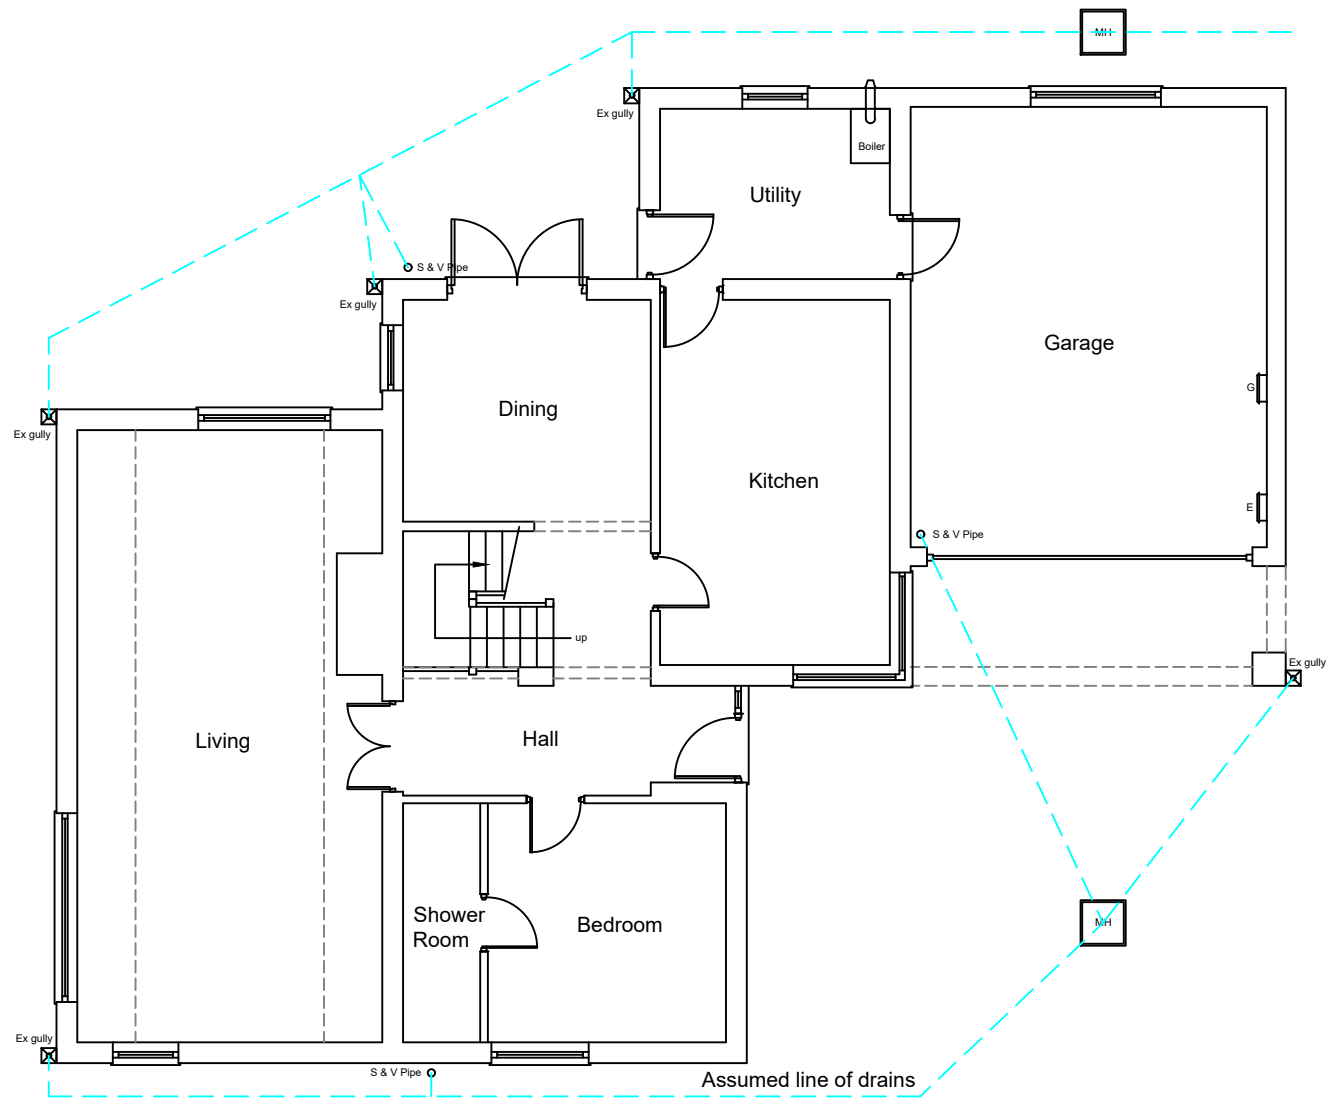


Existing Ground Floor Plan

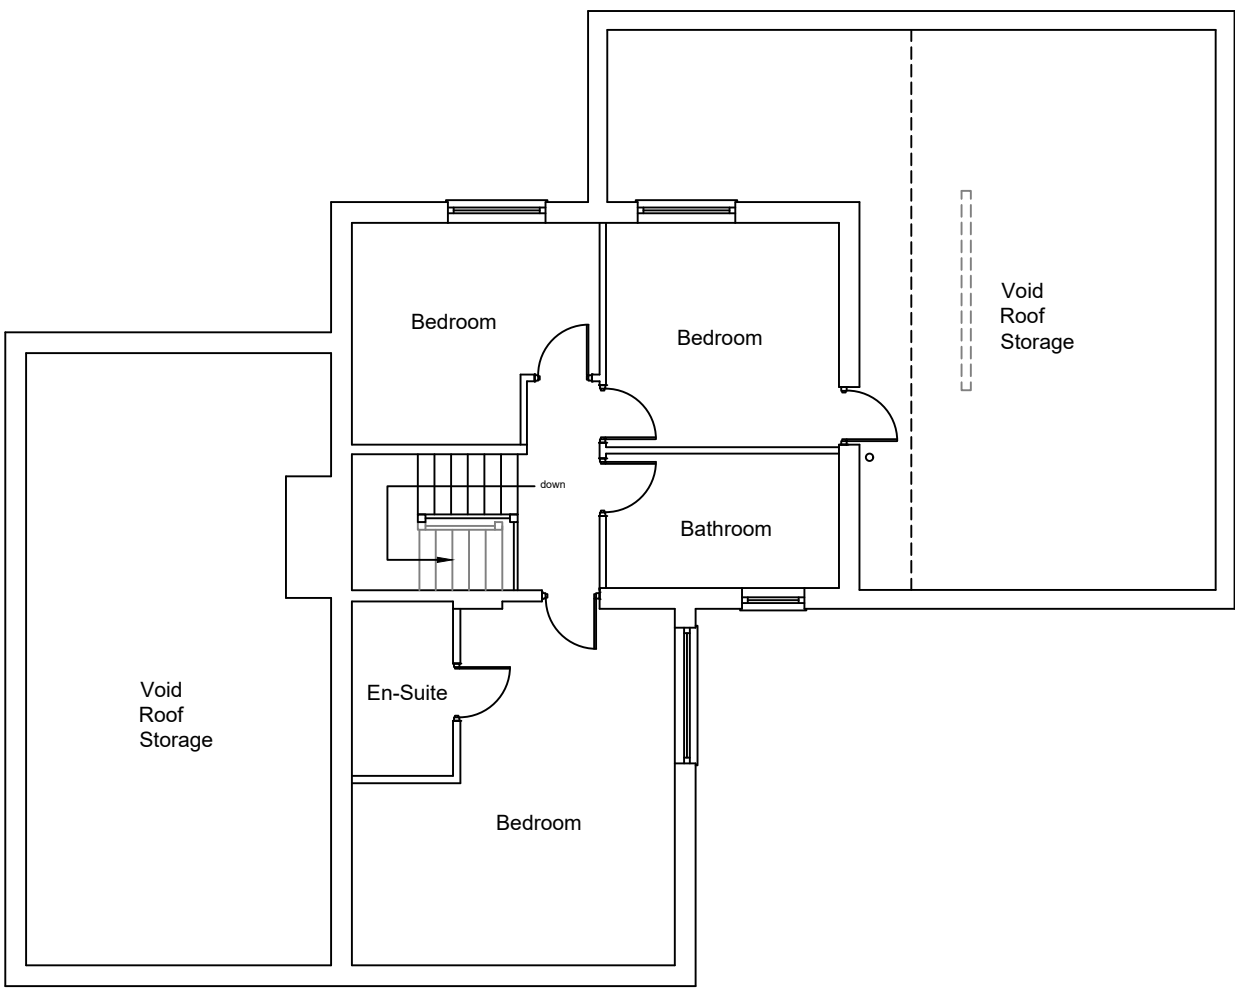


Existing First Floor Plan


1:100

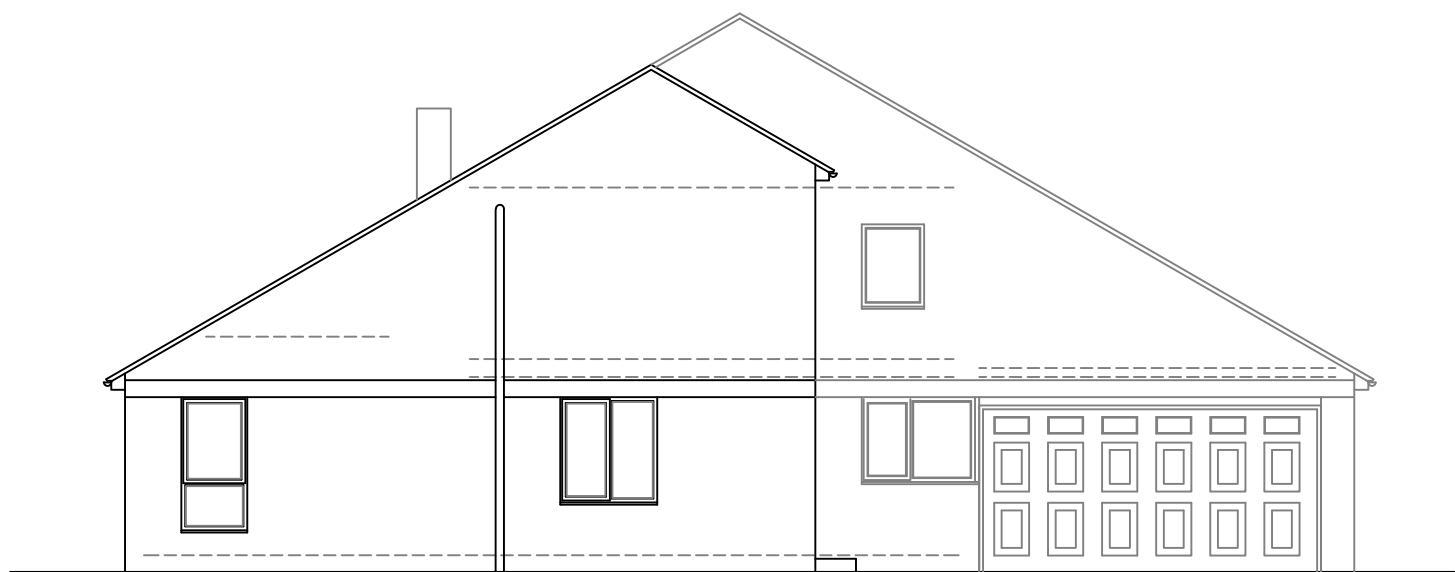


Existing Front Elevation

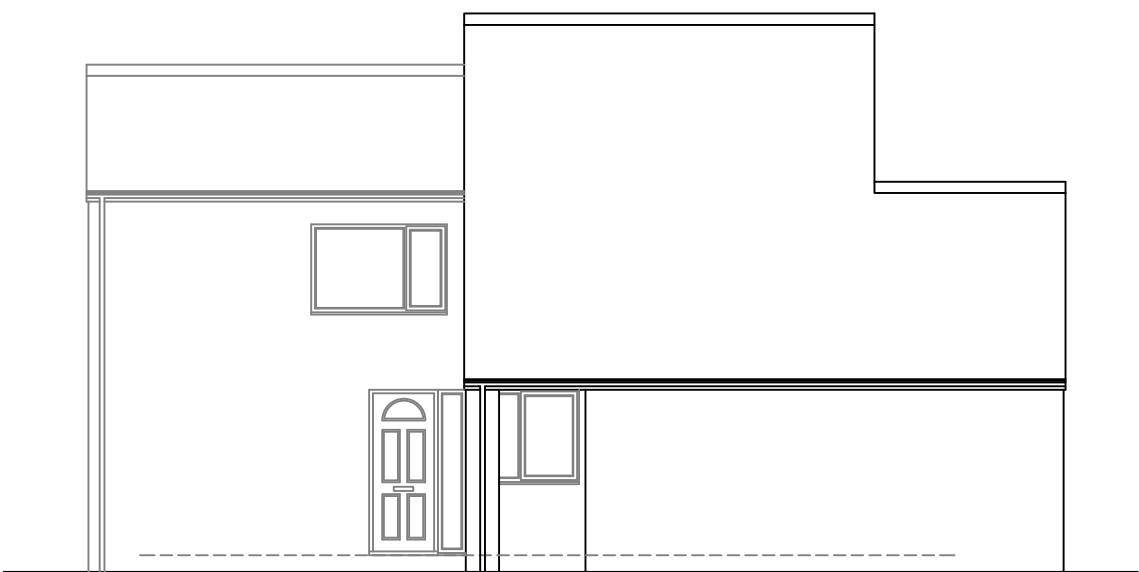

Existing Side Elevation

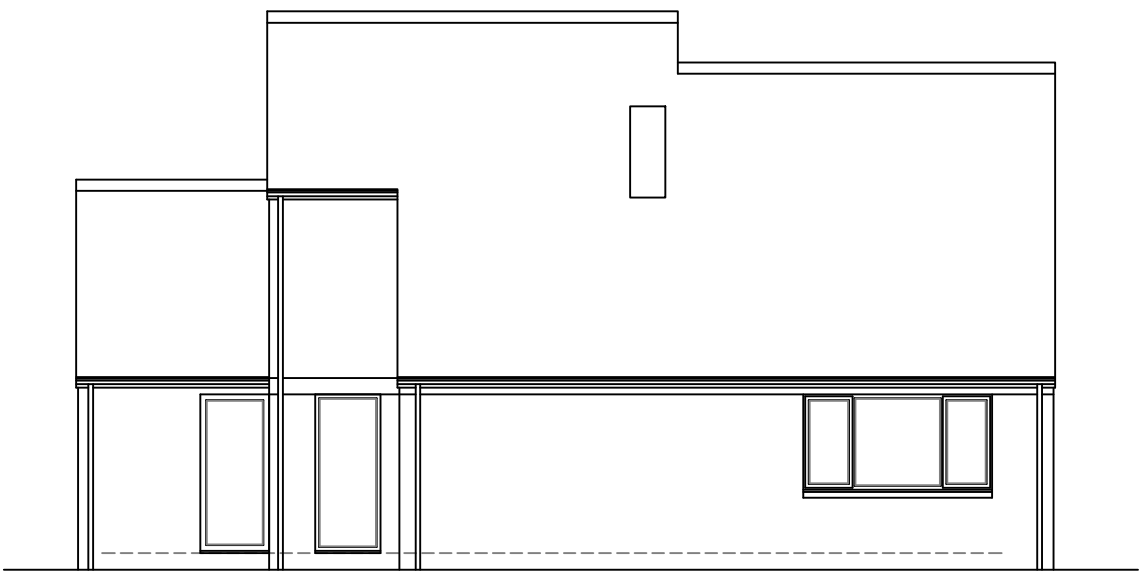


Existing Side Elevation

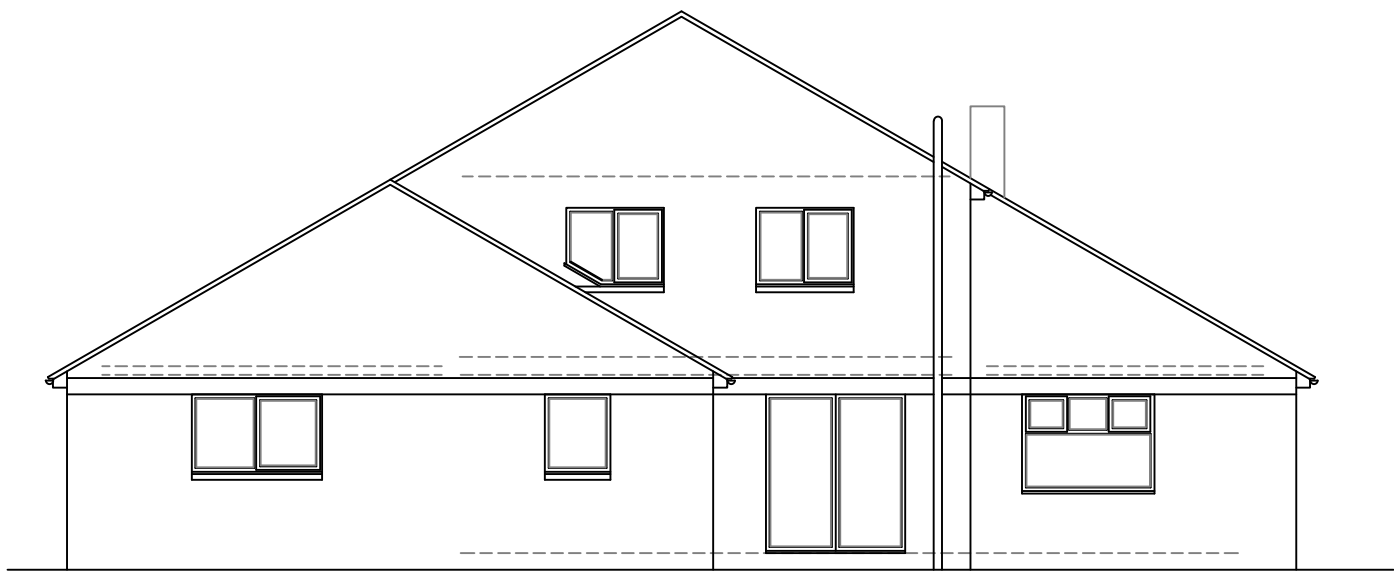


Existing Rear Elevation

1:100

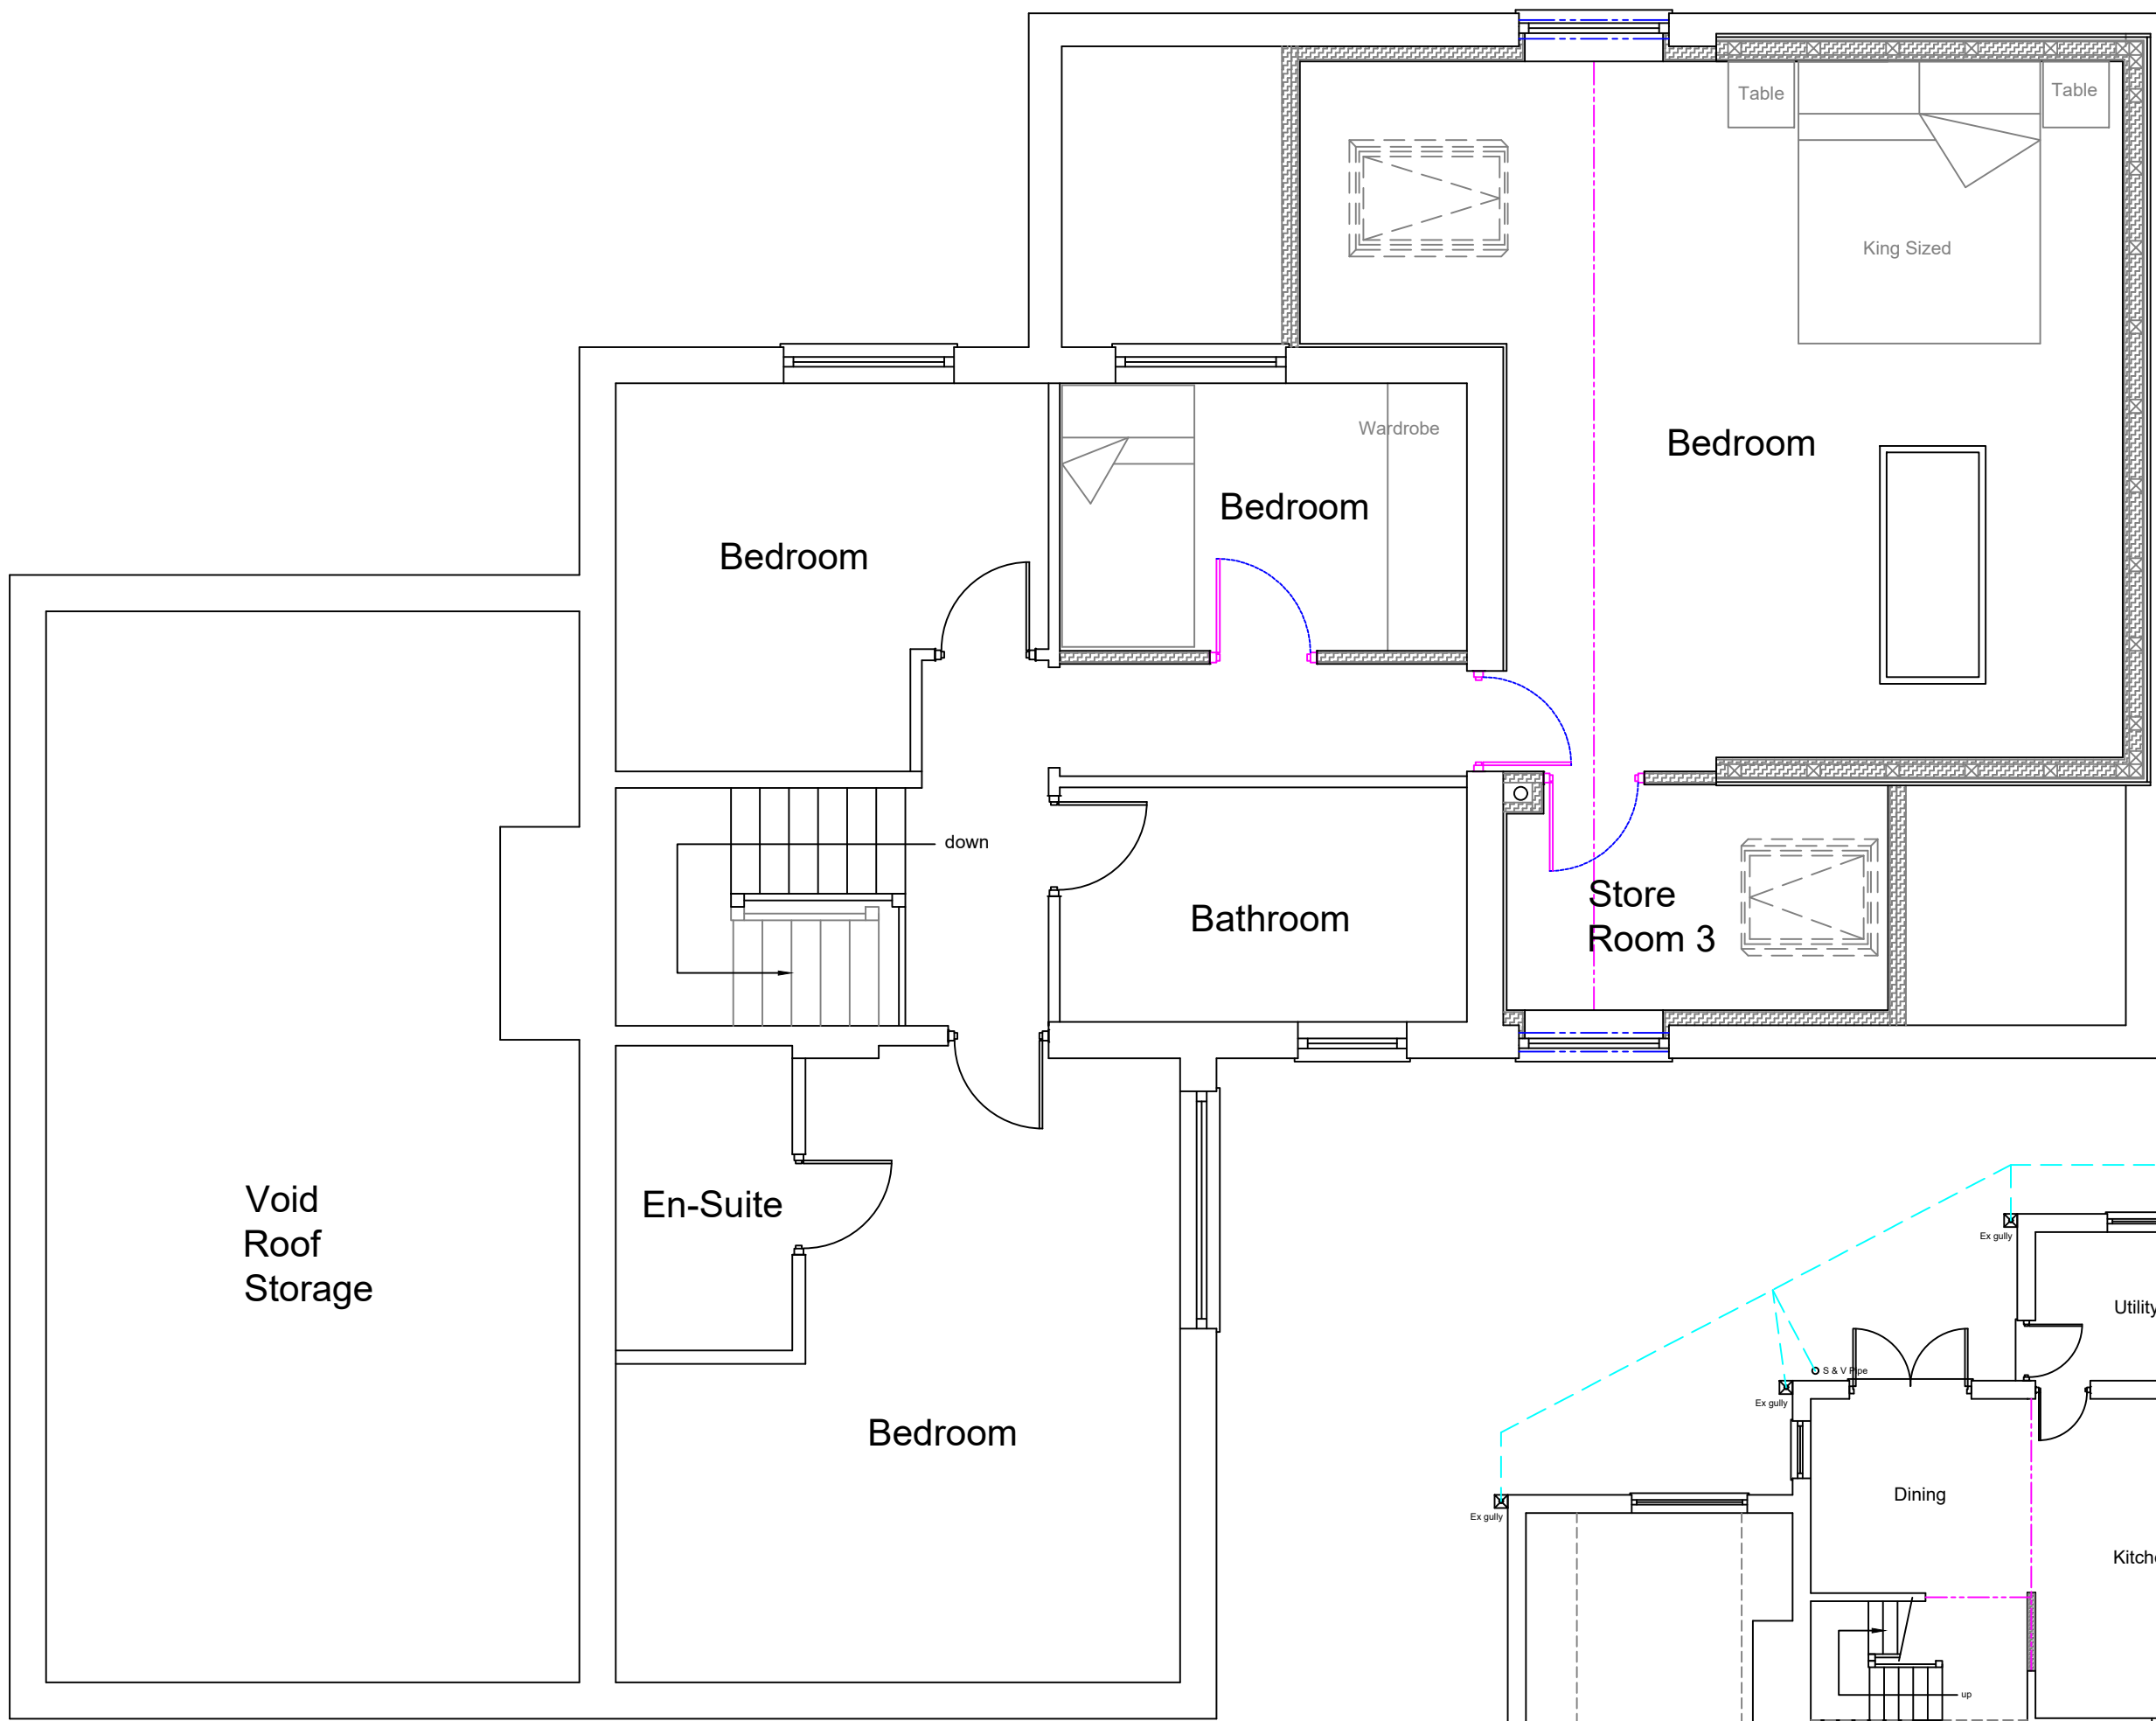


Proposed First Floor Plan

1:50

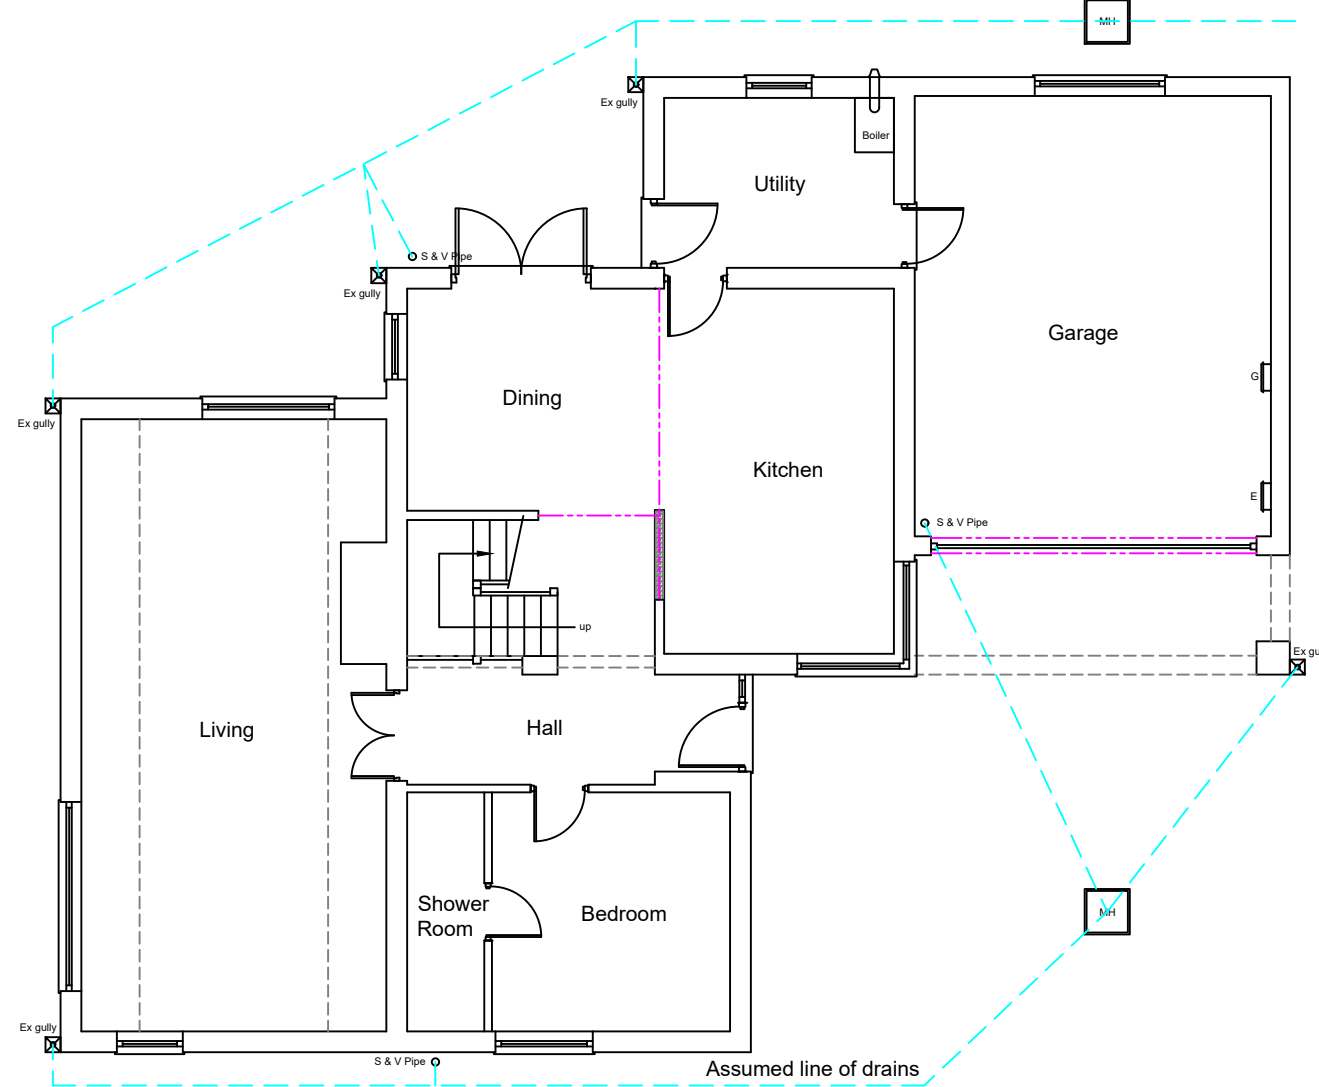


Proposed Ground Floor Plan


1:100

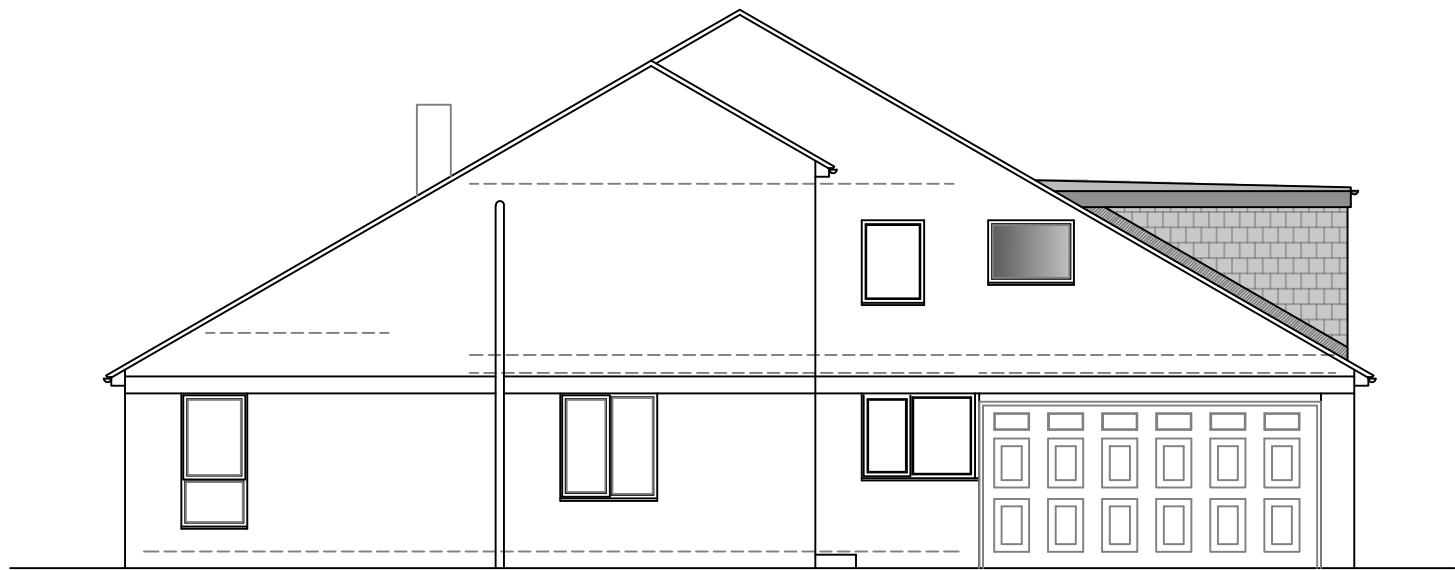


Proposed Front Elevation

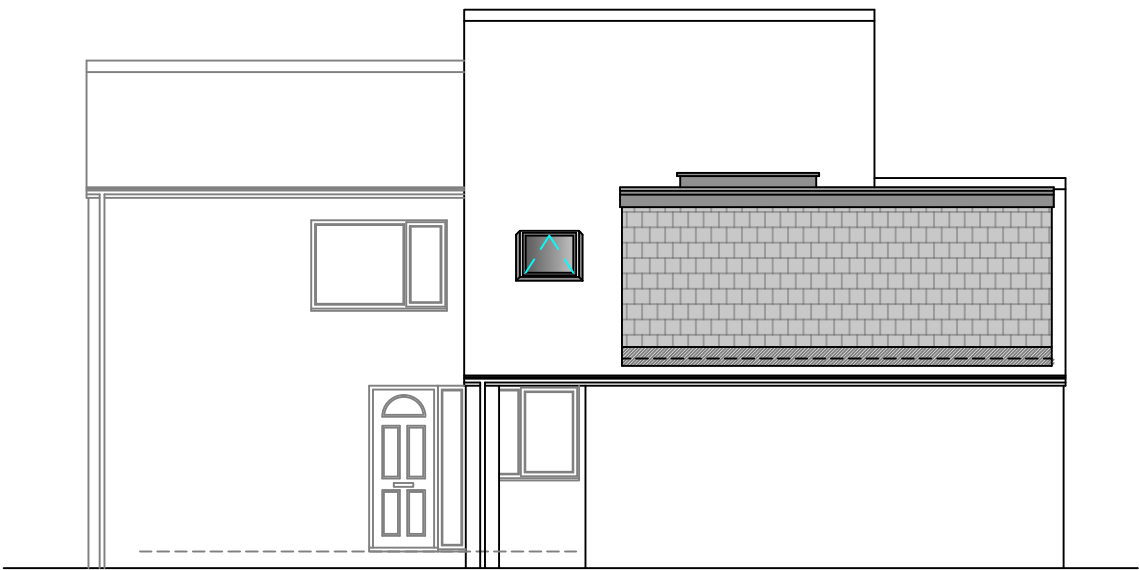

Proposed Side Elevation

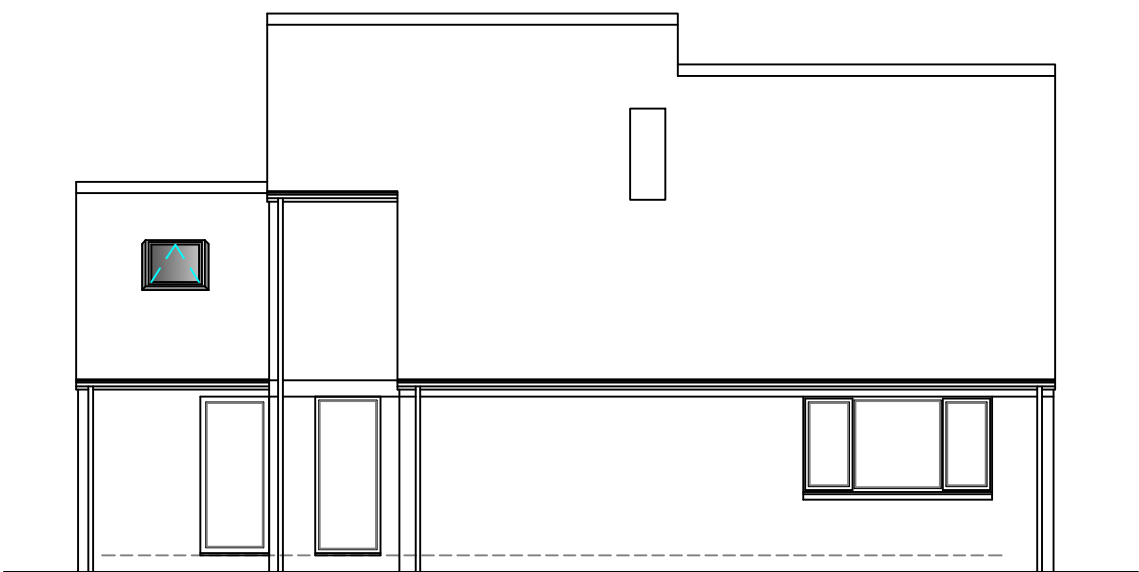

Proposed Side Elevation

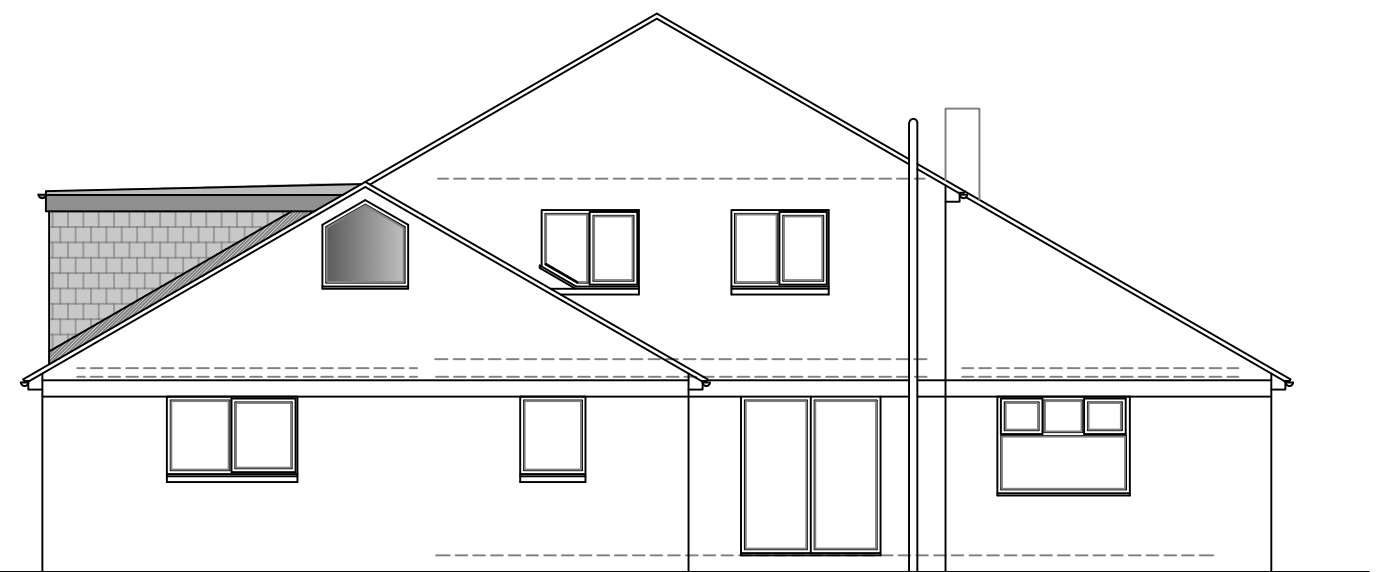

Proposed Rear Elevation

1:100

Stage :-		Lawful Development	
Project Title :-		Proposed Side Dormer To Form Additional Living Spaces	
Drawing Title :-		Existing & Proposed Plans & Elevations	
Client :- Mr & Mrs Deacy			
Drwg No :- 03/25/30	1 of 2	Date :- March '25	Rev :-
Scale :- 1:100 & 1:50@A1	Drawn:- SCM		Checked :-
Site Address :- 1 Clay Lane, Norden, Rochdale, OL11 5SJ			
The Old Post Room 34 Chew Valley Road Greenfield Saddleworth OL3 7DA Tel: 01457 871202 www.william-mccall.com enquiries@william-mccall.com			
