




Existing Front Elevation
Scale 1:100

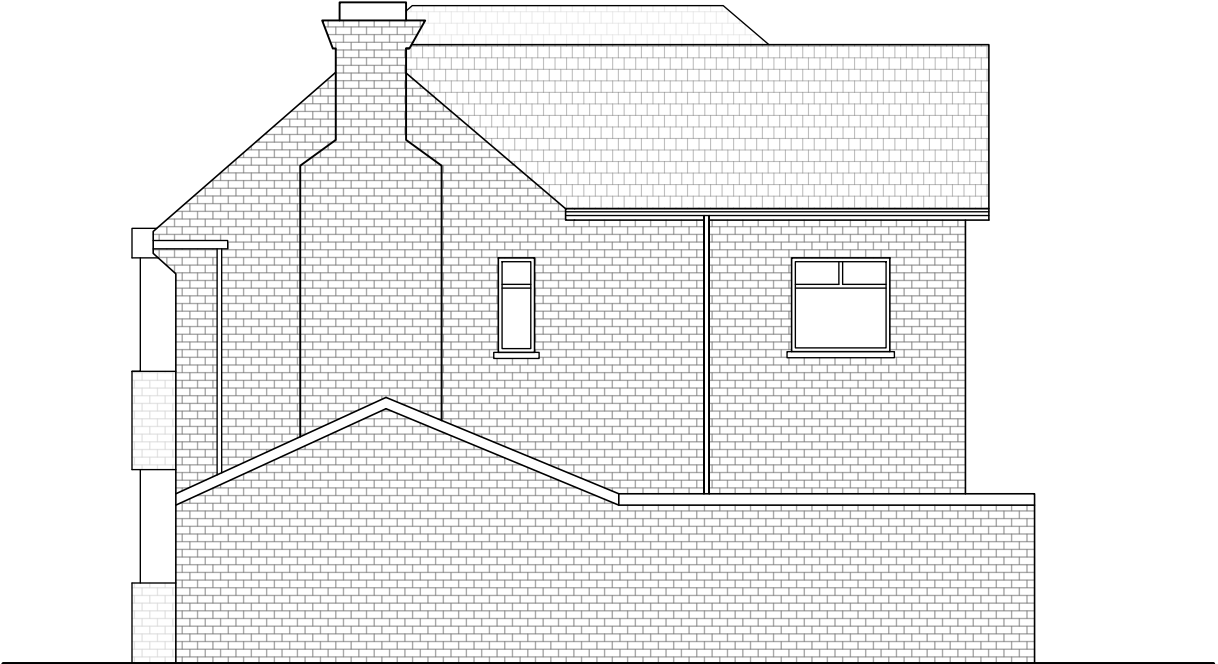

Existing Side Elevation
Scale 1:100



Existing Rear Elevation
Scale 1:100



Existing Side Elevation
Scale 1:100

BCAE
ARCHITECTS

Unit 17 Guest House Farm
Runshaw Lane
PR7 6HD
t: 01772 230 538
e: info@bcae-architects.co.uk
w: www.bcae-architects.co.uk

notes:

1. Drawings are based on survey data and may not accurately represent what is physically present.
2. All dimensions to be site verified by the contractor before proceeding.
3. All dimensions are in millimeters unless noted otherwise. Only work from written dimensions.
4. BCAE Architects Ltd. shall be notified in writing of any discrepancies.
5. This drawing is copyright, and may not be reproduced in any form, without the written consent of BCAE Architects Ltd.

revisions:

rev	date	checked by	issued by	notes
Prelim	16/07/25	AE	LH	Planning issue.


project
north:



key:

- Application Boundary
- Land also owned by applicant
- Domestic Curtilage

scale bar:

 

client:

CitySide

project:

185 Manchester Road -
Dementia Care Scheme

stage:

Planning

revision:

title:

Existing Elevations

drawn by:

LH

approved by:

AE

date:

July 2025

job no:

57.22

scale:

1:100@A3

drawing no.

PRELIMINARY
E04

RIBA arb