

PROJECT
Hopwood Hall College Rochdale

CLIENT
Department for Education (DfE)



DESCRIPTION
**Enabling Works
Site Plan
Red Line**

STAGE
Stage 4

SR NO.	SCALE@A3	DATE
7254	1 : 1250	30/04/2025
ORIGINATOR	CHECKED	AUTHORISED
DC	DC	HI

REVISIONS

REV.	DATE	AMENDMENT
P01	30/04/2025	Issued for Planning


CLASSIFICATION
PM_40_40_01: 2D plan drawings

**SHEPPARD
ROBSON**

E: enquiries@sheppardrobson.co.uk


REV.	STATUS	PURPOSE FOR ISSUE
P01	S2	Planning

DRAWING NO.
FE0012-SRA-XX-XX-D-A-0205

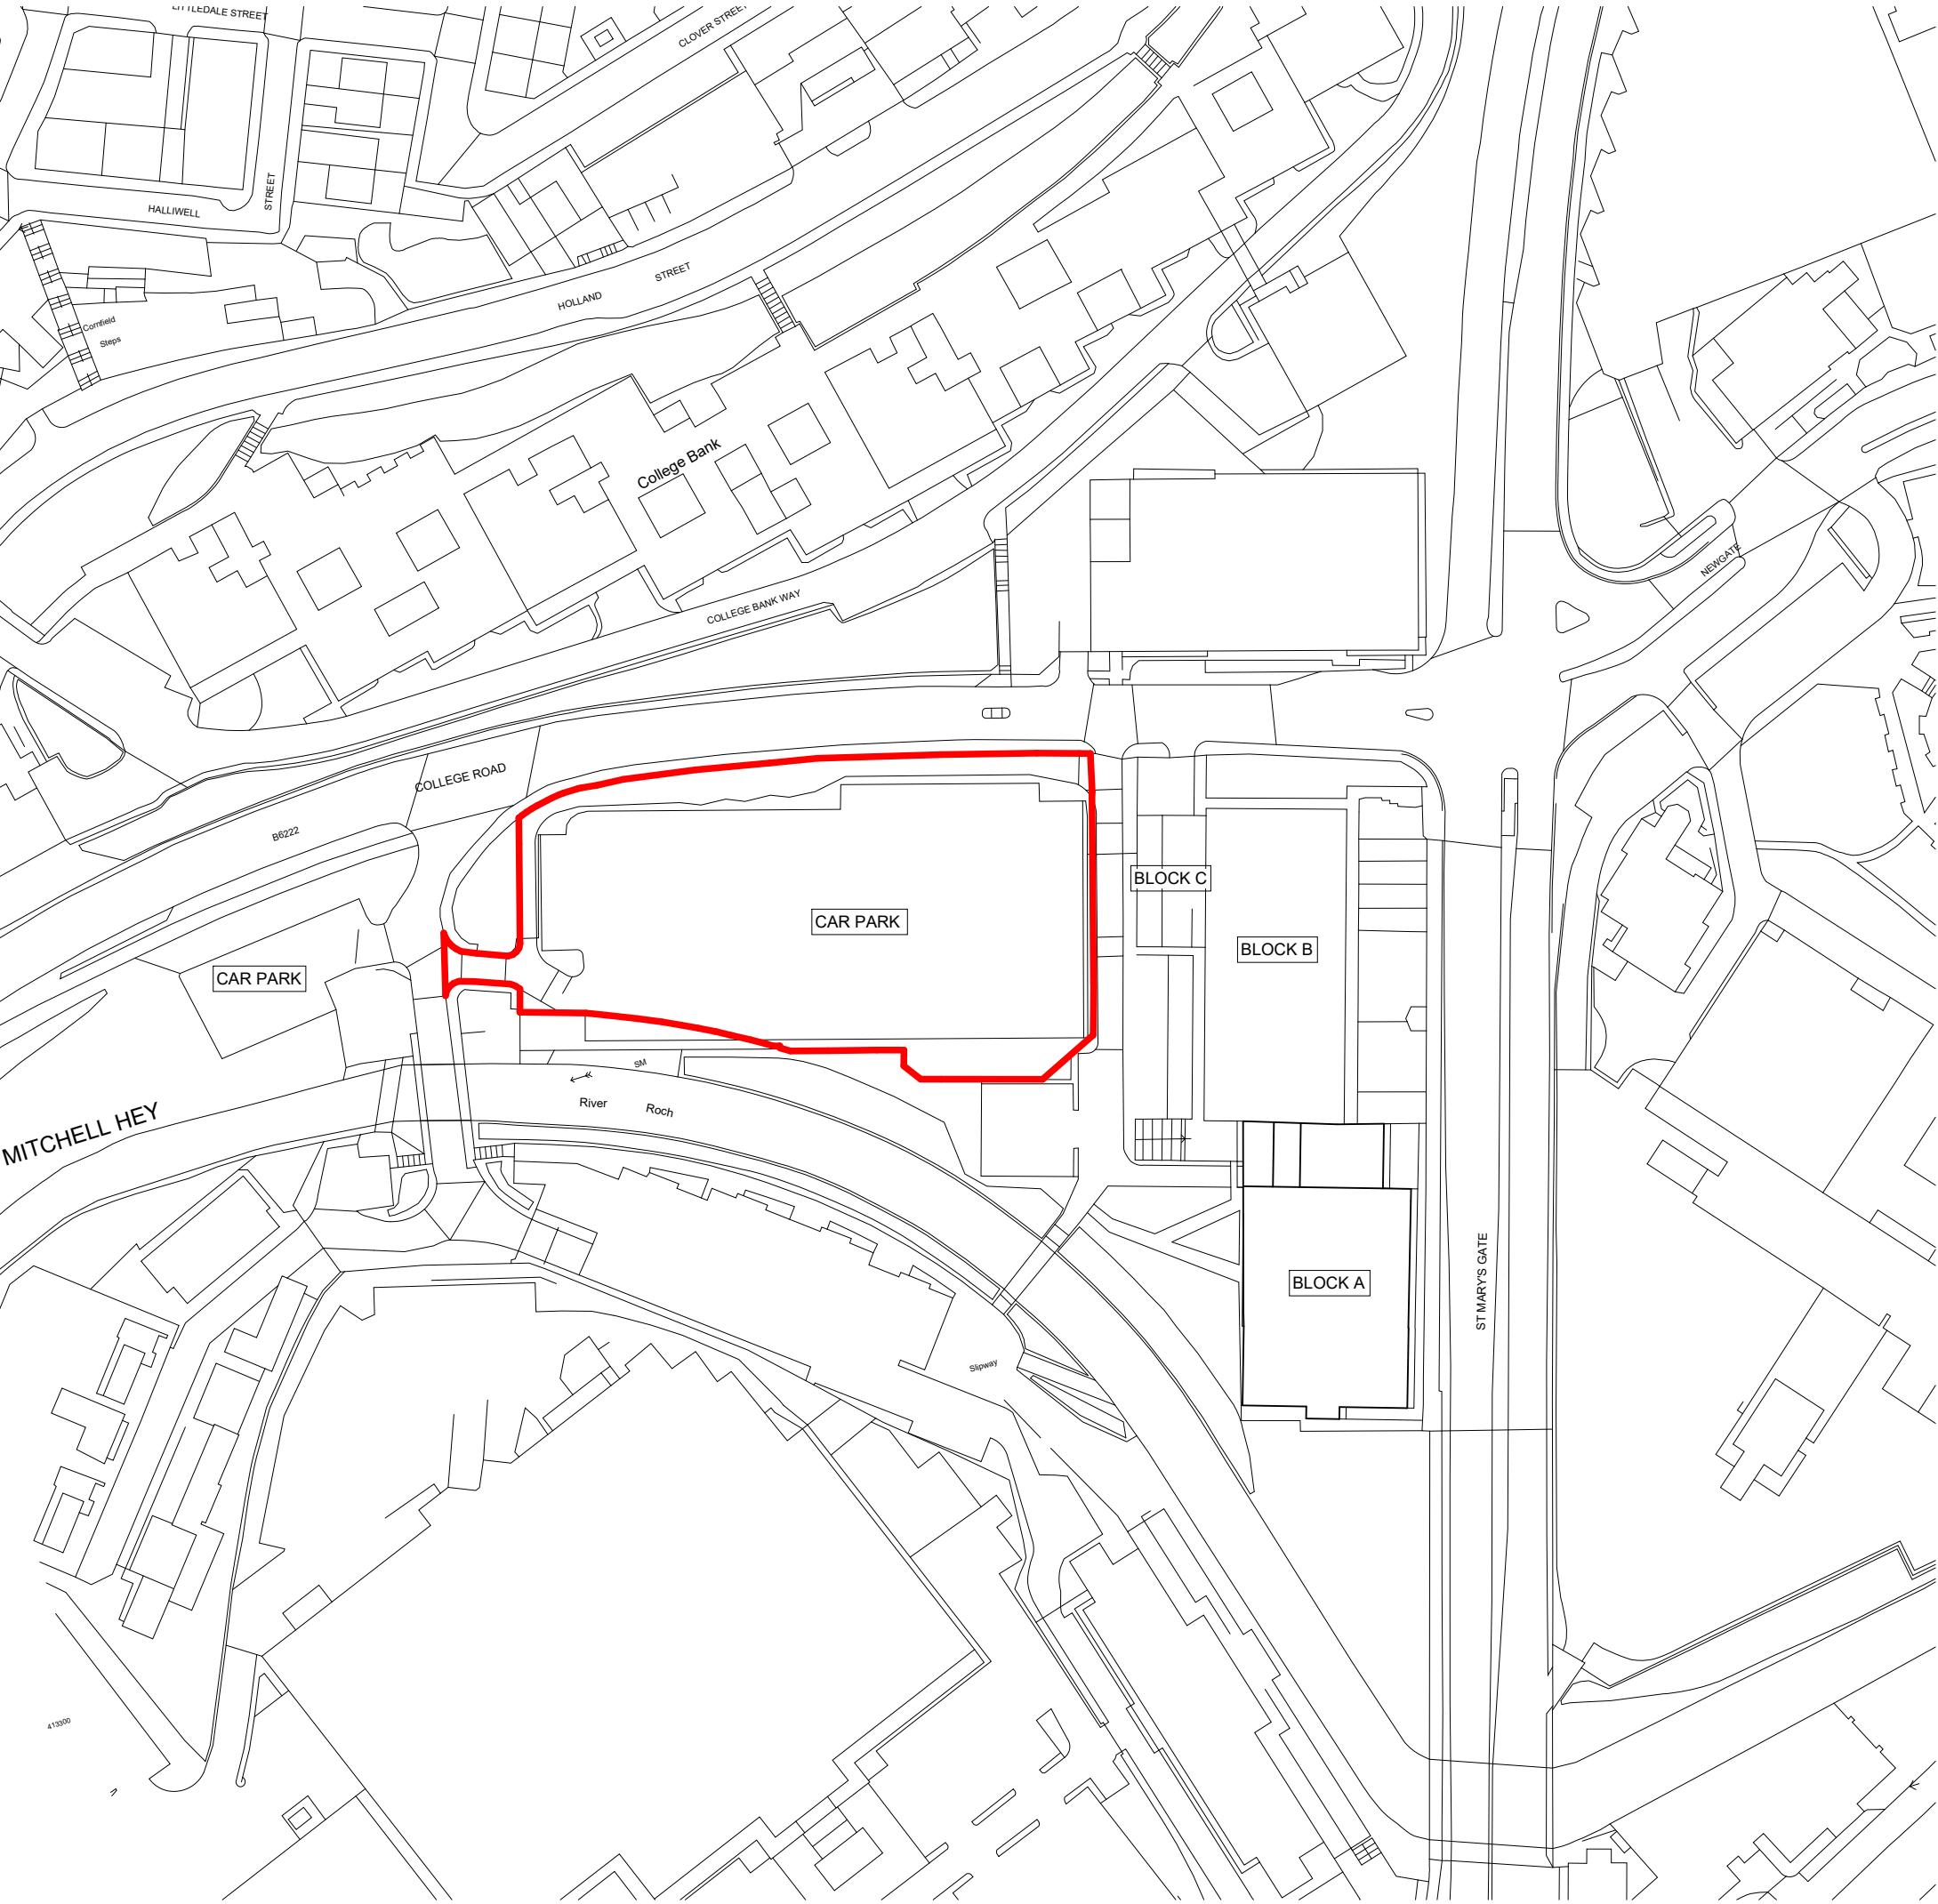

KEY

— Planning Application Boundary (Enabling Works)

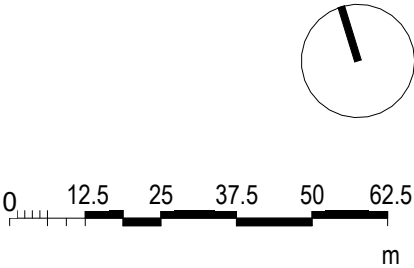

© COPYRIGHT
The copyright in this drawing is vested in Sheppard Robson and no license or assignment of any kind has been, or is, granted to any third party whether by provision of copies or originals or otherwise unless agreed in writing.

DO NOT SCALE FROM THIS DRAWING
The contractor shall check and verify all dimensions on site and report any discrepancies in writing to Sheppard Robson before proceeding work

FOR ELECTRONIC DATA ISSUE
Electronic Data / drawings are issued as "read only" and should not be interrogated for measurement. All dimensions and levels should read, only from those values stated in text on the drawing.

HAZARD IDENTIFICATION
To be read with CDM Risk Assessment FE0012-SRA-XX-XX-T-A-0094.