



TRAFALGAR STREET

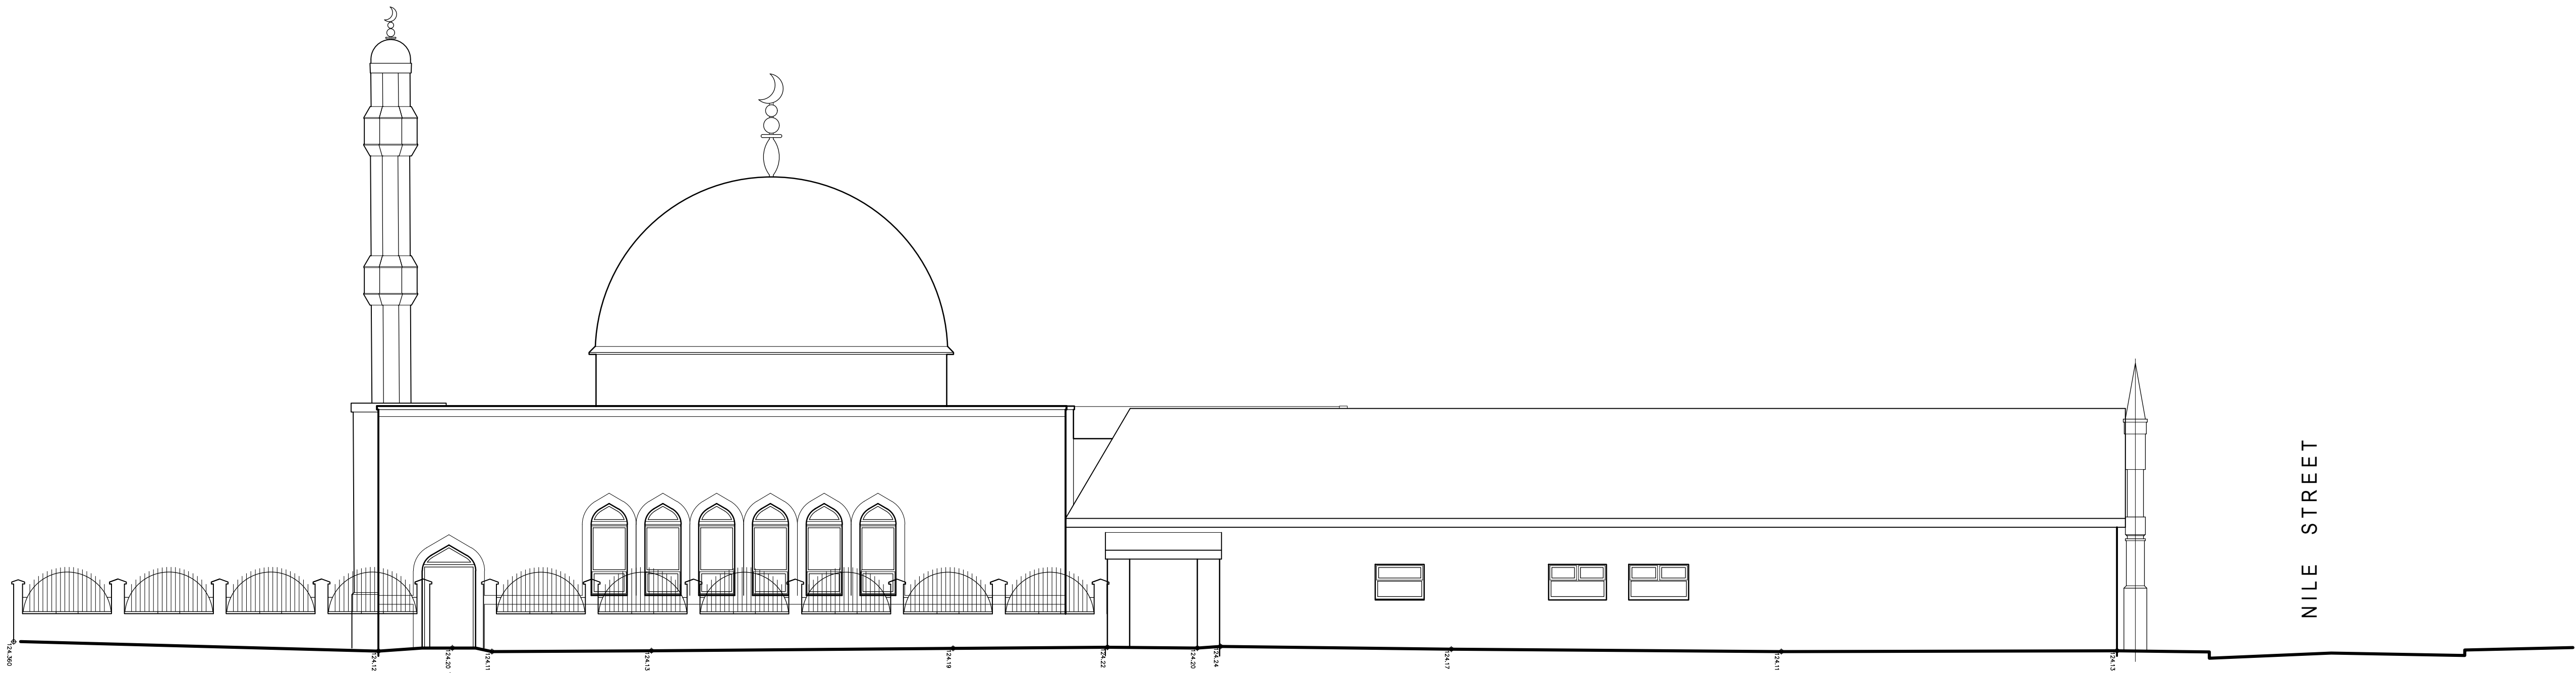

North Elevation
(to alleyway off Ramsay Street)


NILE STREET

NILE STREET

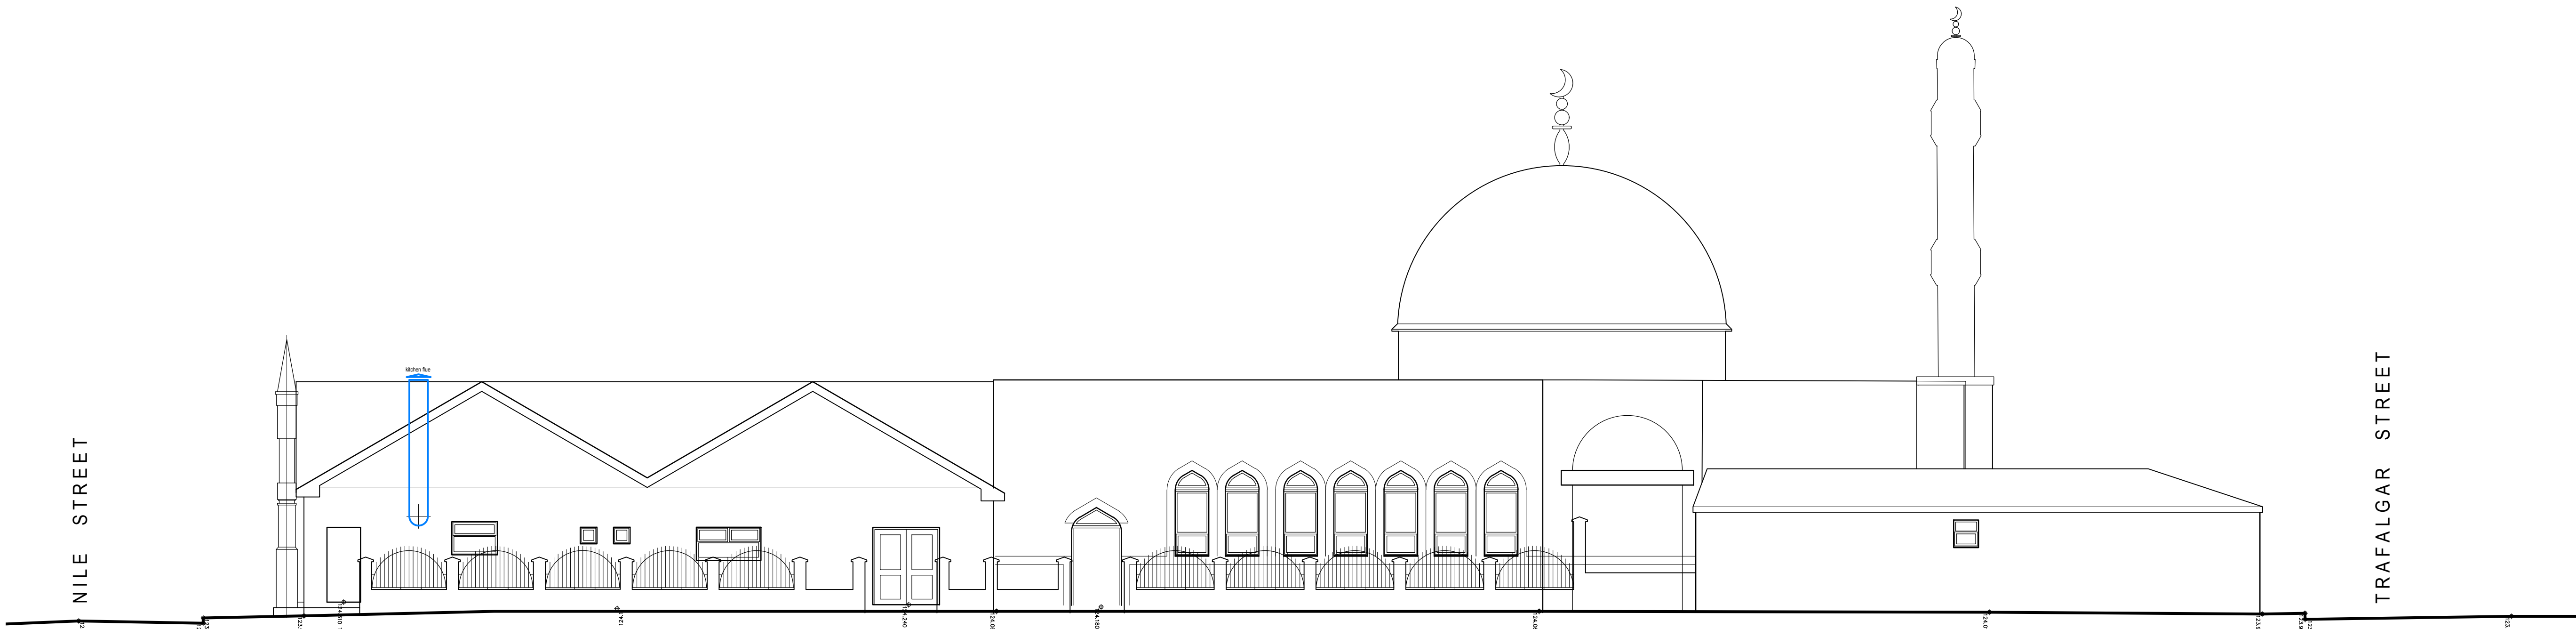

South Elevation
(to alleyway off Entwisle Road)

TRAFALGAR STREET

 

B Planning Application 01.08.25

A Pre-App 21.08.24

CLIENT
Jalalia Jaame Mosque

PROJECT
Ground Floor Remodel,
First Floor Extension

LOCATION
66 Trafalgar Street
Rochdale
OL16 2EB

DRAWING TITLE
EXISTING
Side Elevations

Scale@A1 Scale@A3 Status
1:100 1:200 PL

Project Drawing No. Rev.
2401 Ex-050-EL02 B

© Esmail Architects (trading name of M.E. Architects Ltd)