




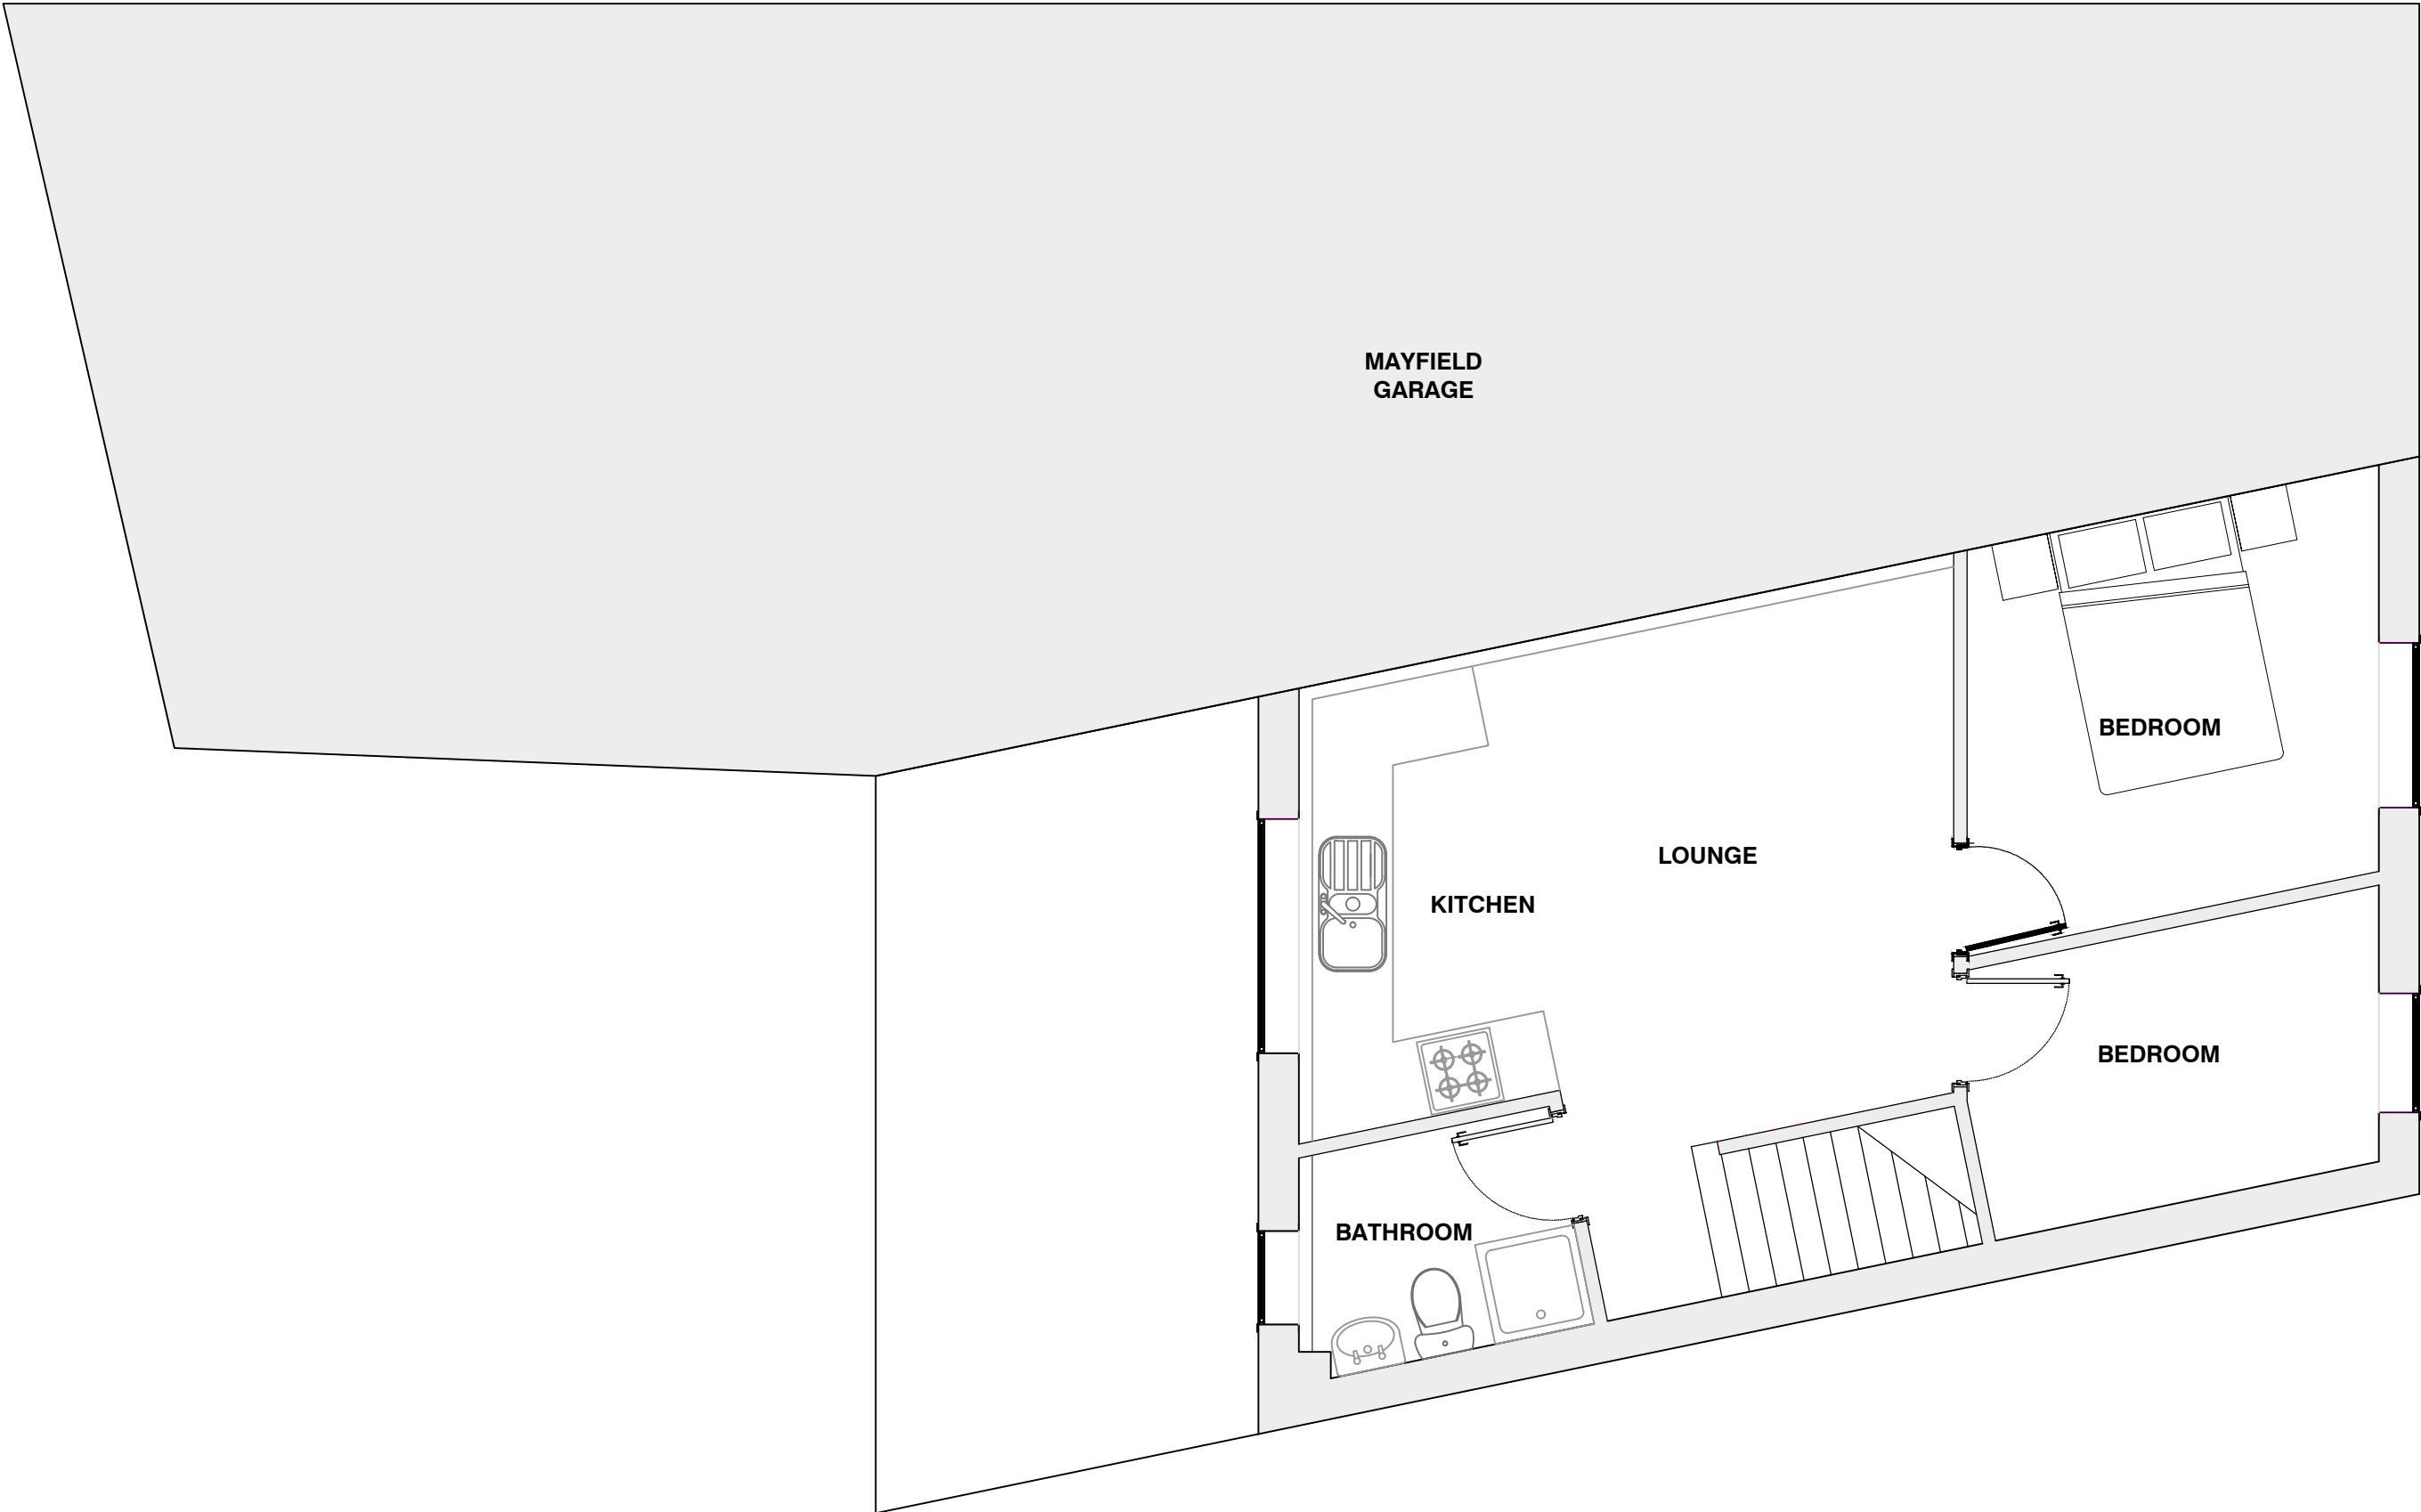

PROPOSED FIRST FLOOR PLAN
SCALE 1:50

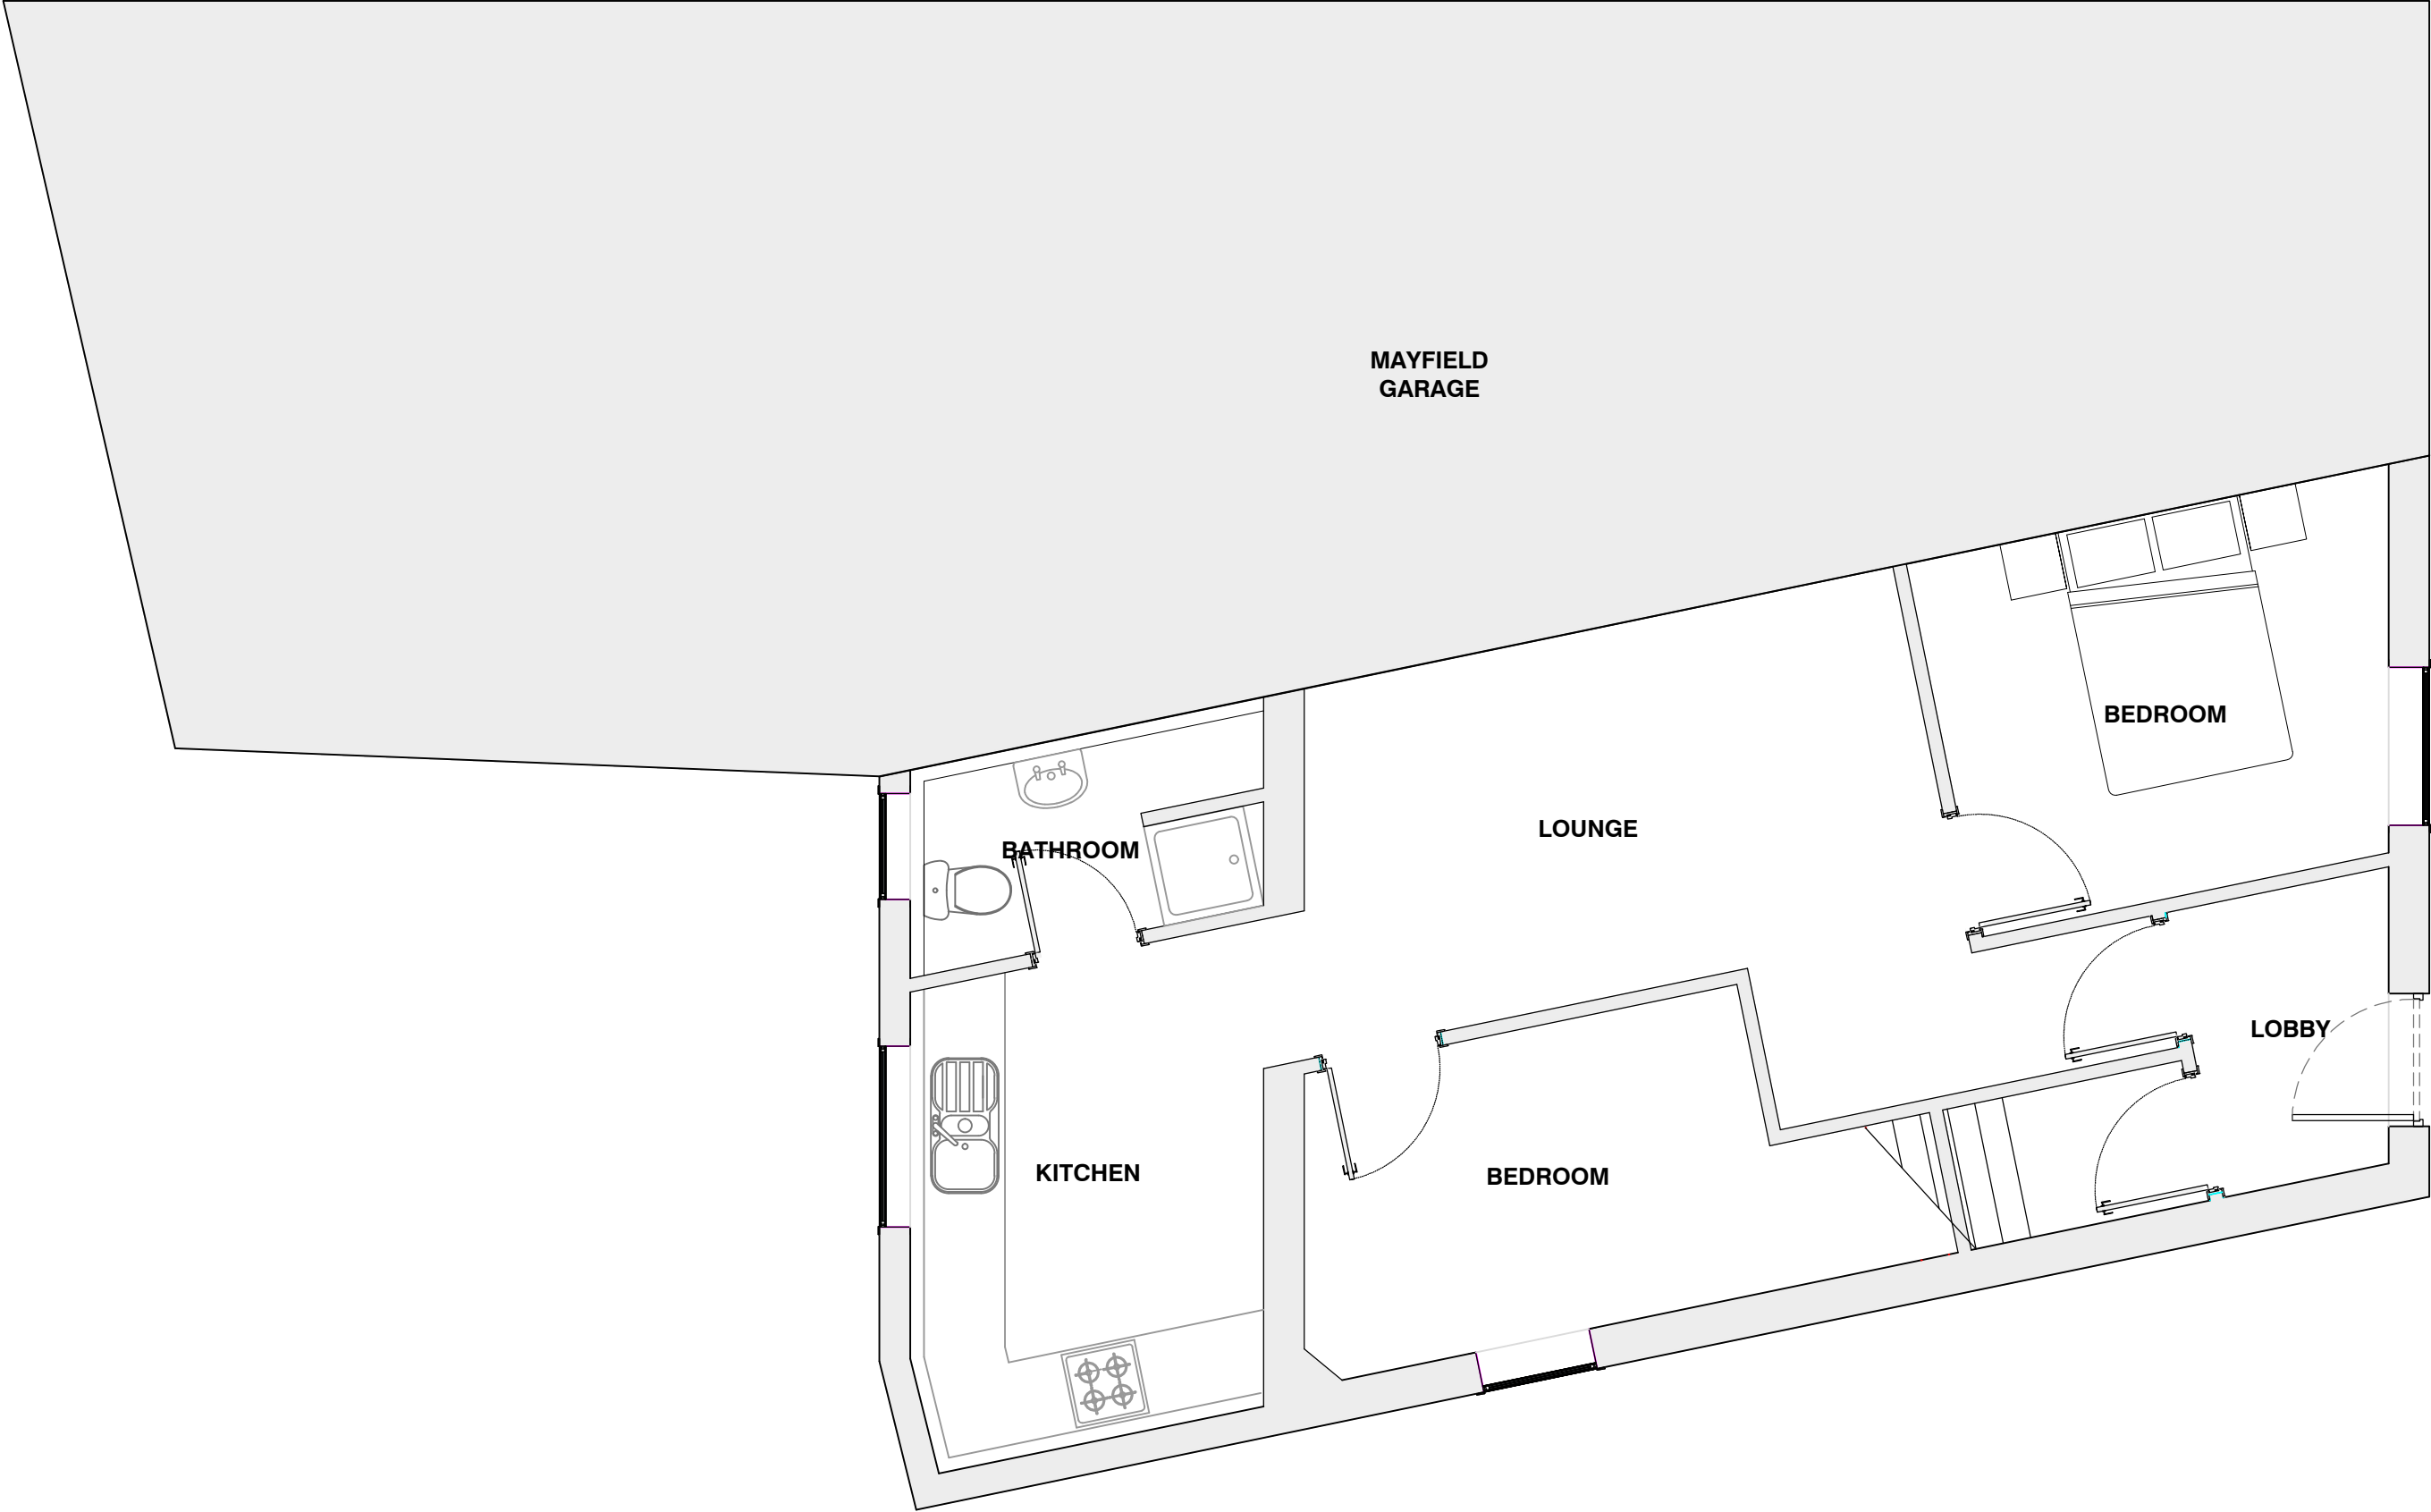

PROPOSED GROUND FLOOR PLAN
SCALE 1:50

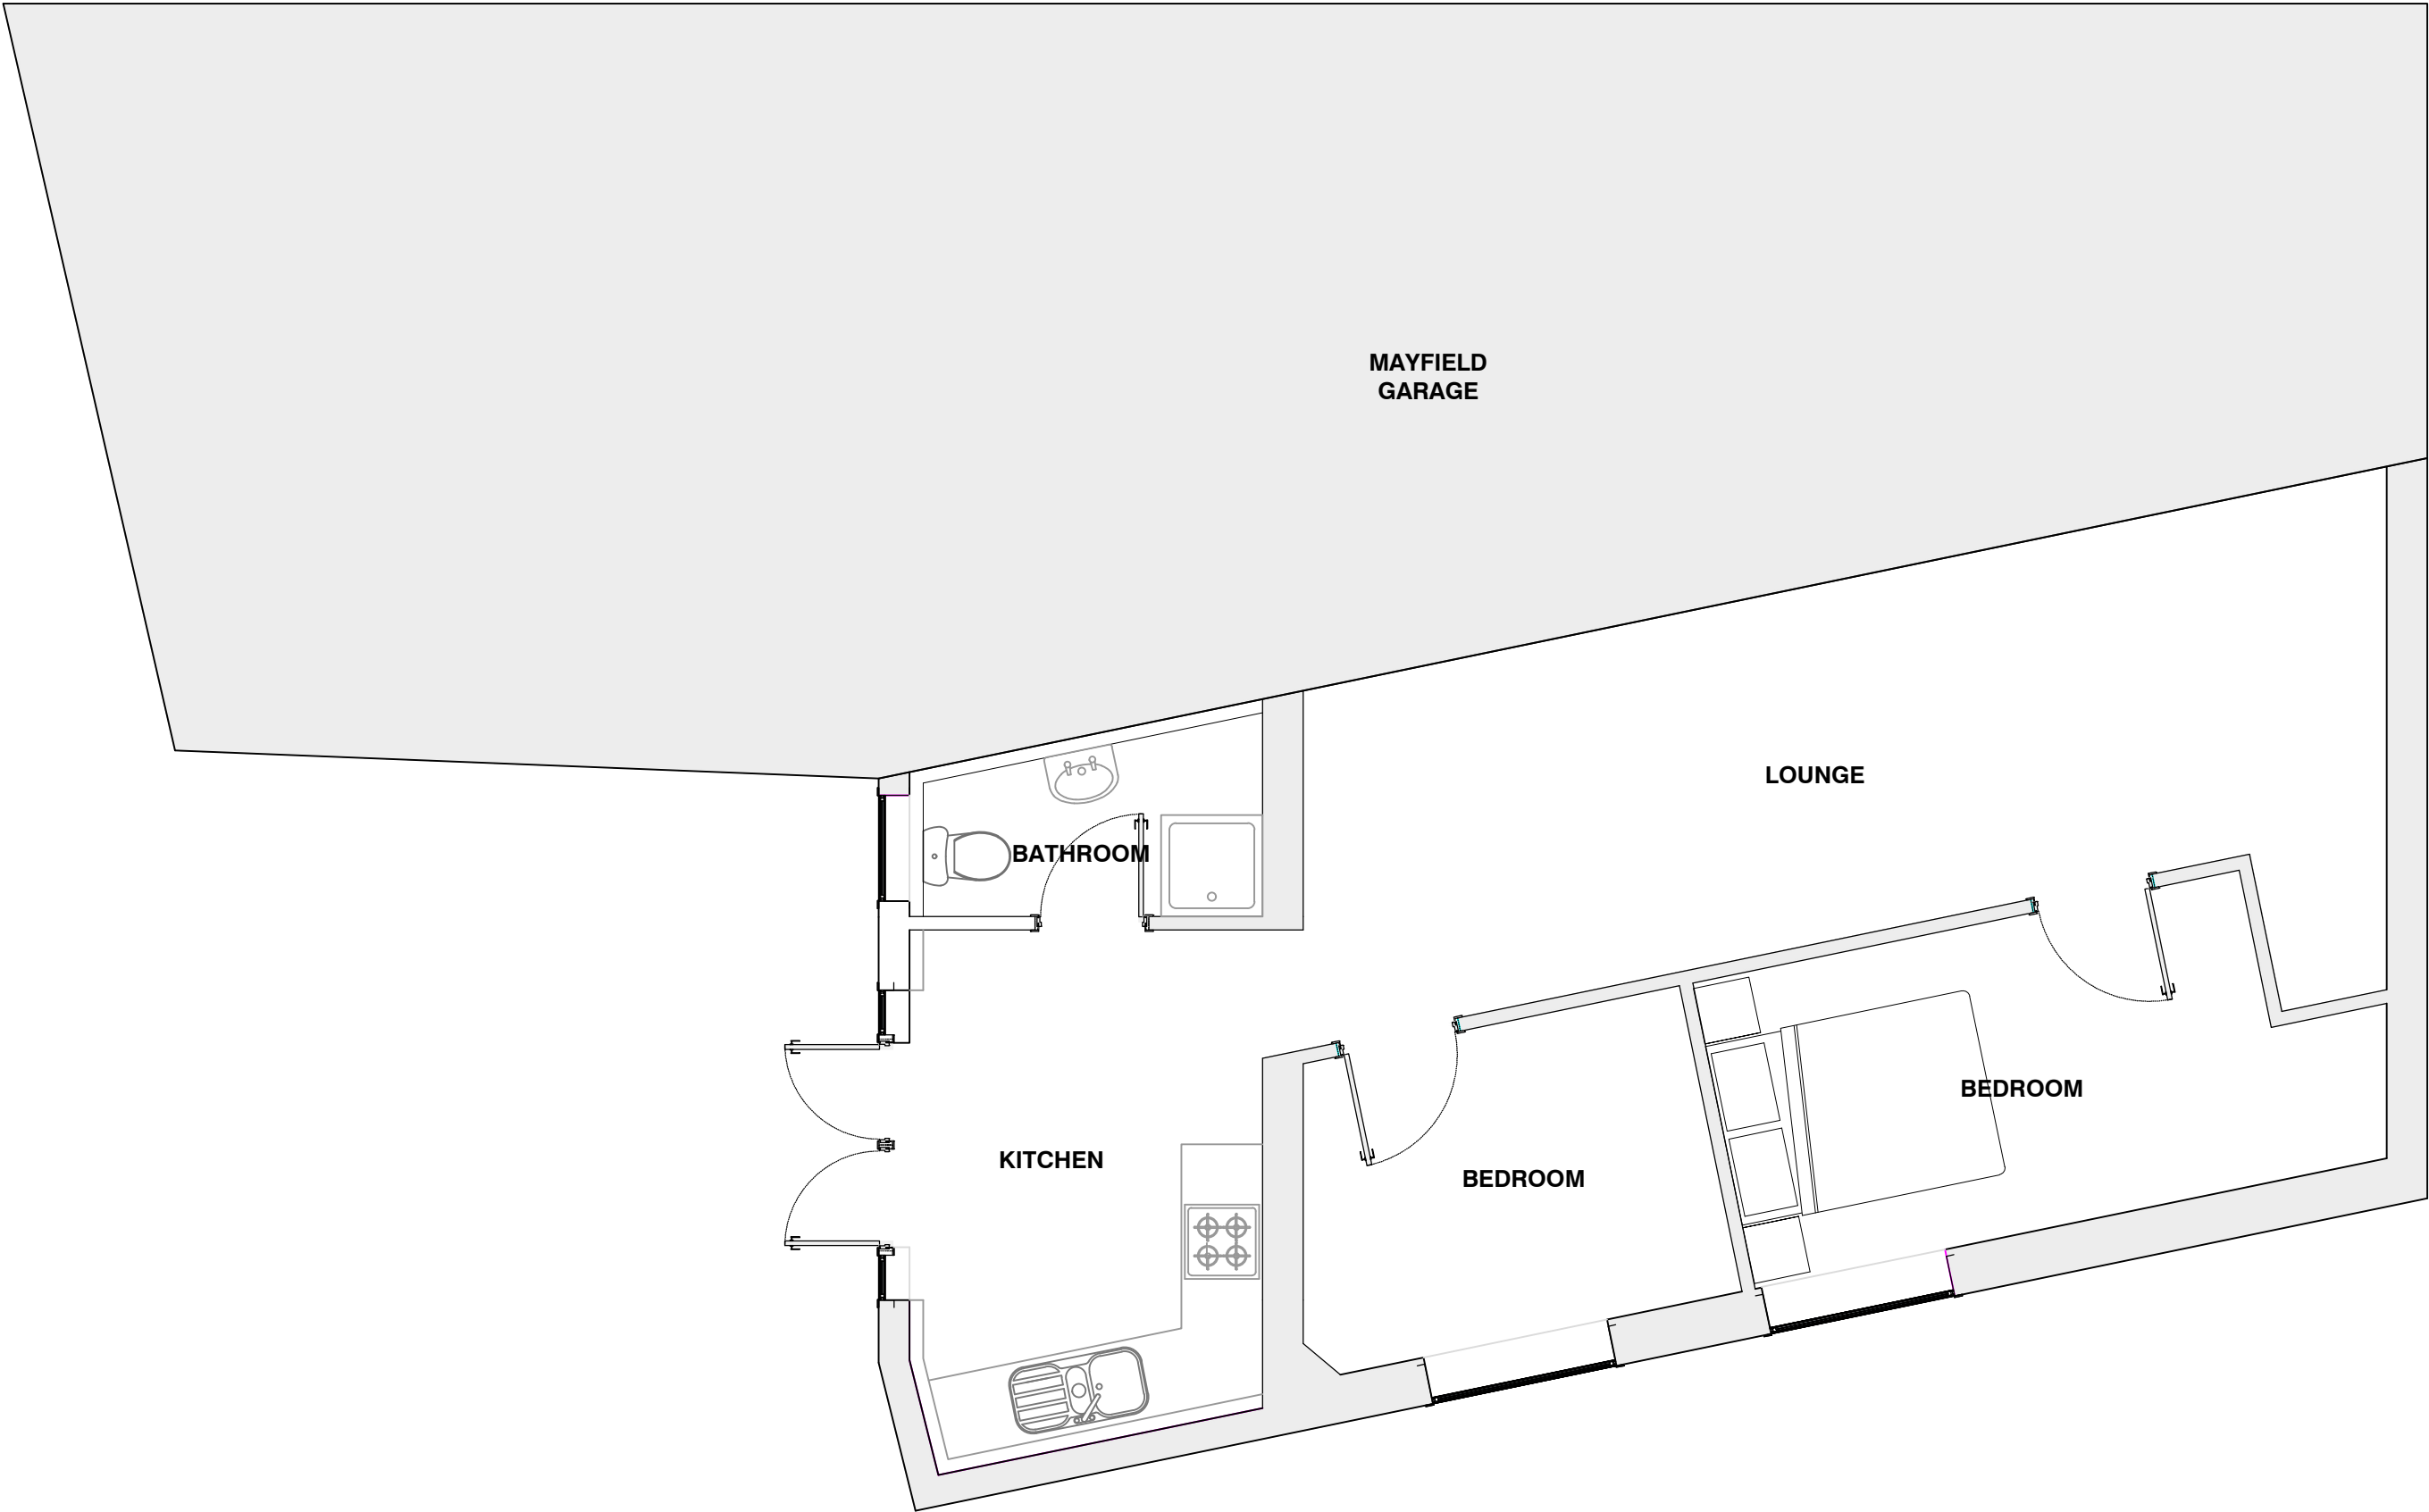

PROPOSED LOWER GROUND FLOOR PLAN
SCALE 1:50

				Project / Client:		Issue:				Scale: 1:50		Date: SEPT 2025	
				PROPOSED CHANGE OF USE TO 5 KILN LANE, MILNROW OL16 3JF FOR MR M THOMAS		PLANNING ISSUE				Drawn By: BR		Checked By: JA	
						Drawing Title:		PROPOSED PLANS					
										Drawing No: M25/028/105		Sheet Size: A1	