




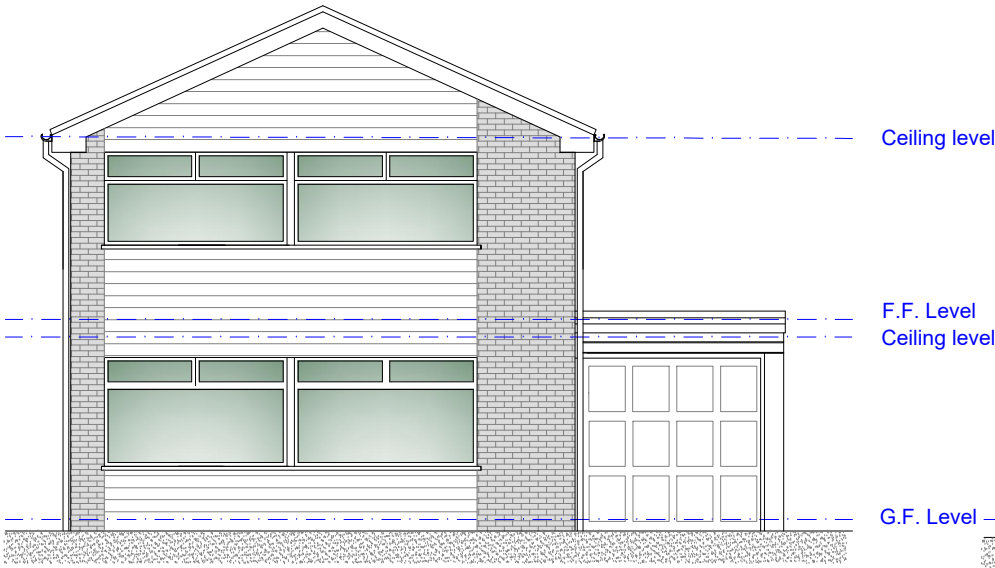


Existing Front Elevation
Scale 1:100

 


Existing Rear Elevation
Scale 1:100

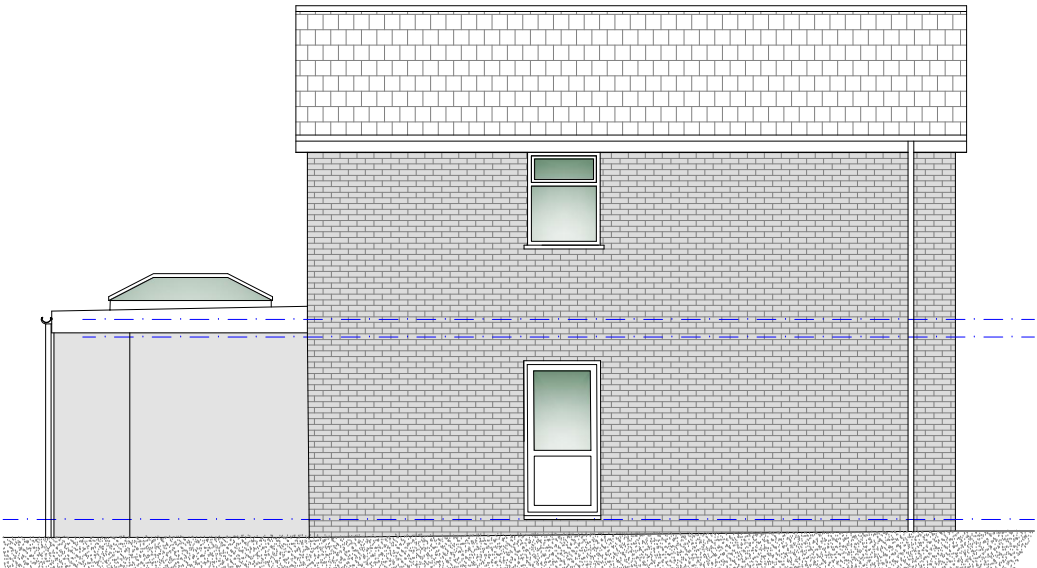

Existing L/H Side Elevation
Scale 1:100

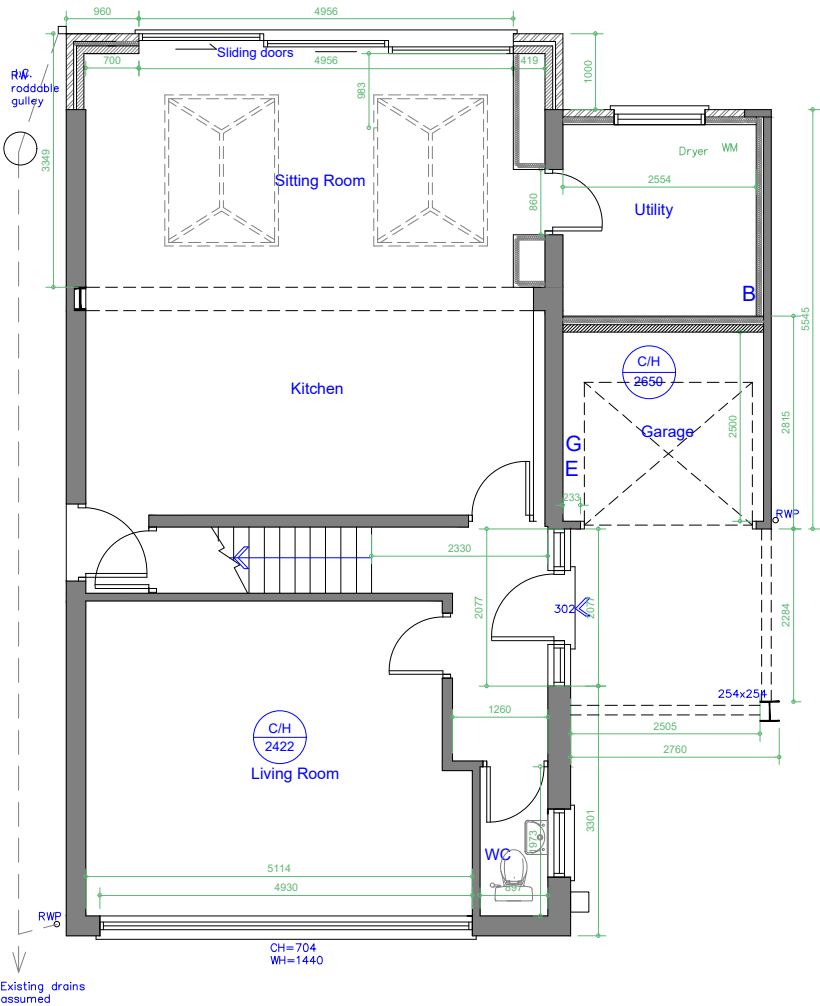

Existing Ground Floor Plan
Scale 1:100

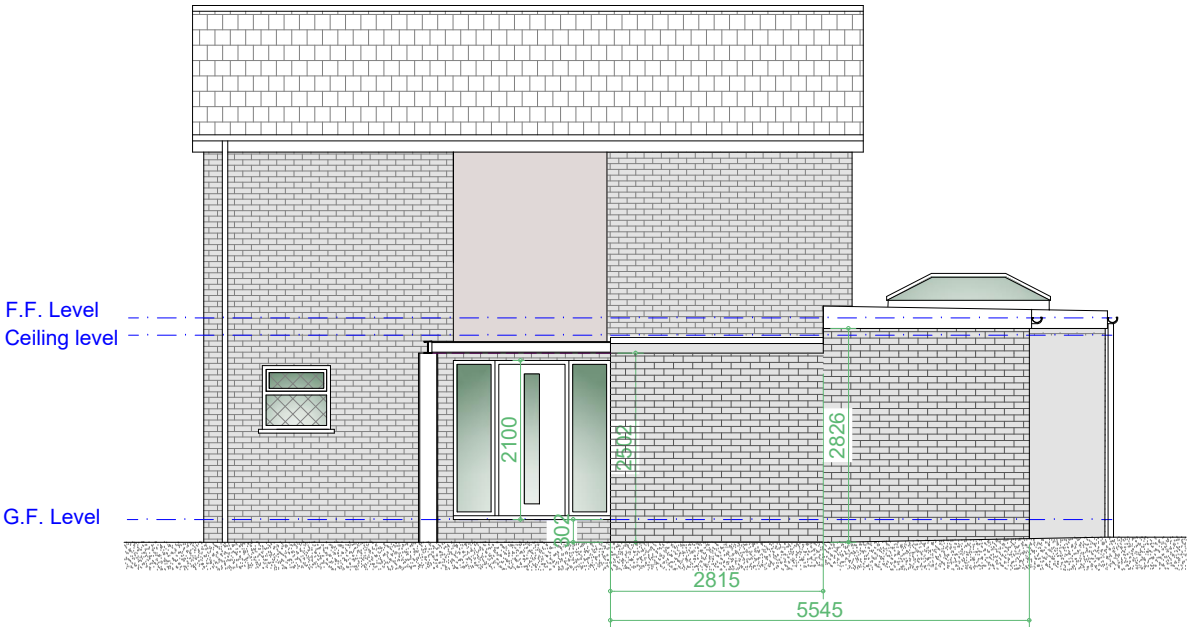

Existing R/H Side Elevation
Scale 1:100

Rev	Date	Description
Issued For : INFORMATION PURPOSES ONLY		
Client		
Mr. Kevin England.		
Project		
Kevin England, Mayflower Joinery, 14 Sunningdale Dr, Heywood OL10 2DA. Proposed partial garage conversion and Porch		
Scheme - Drawing Title		
Existing Floor Plans and Elevations.		
01	Date	26.6.25
Drawing No.	Revision	Scale 1:100 @A3
		
Plans To Build It Ltd Tel: 0161 728 5730 Mob: 07741175755 www.planstobuildit.com		