


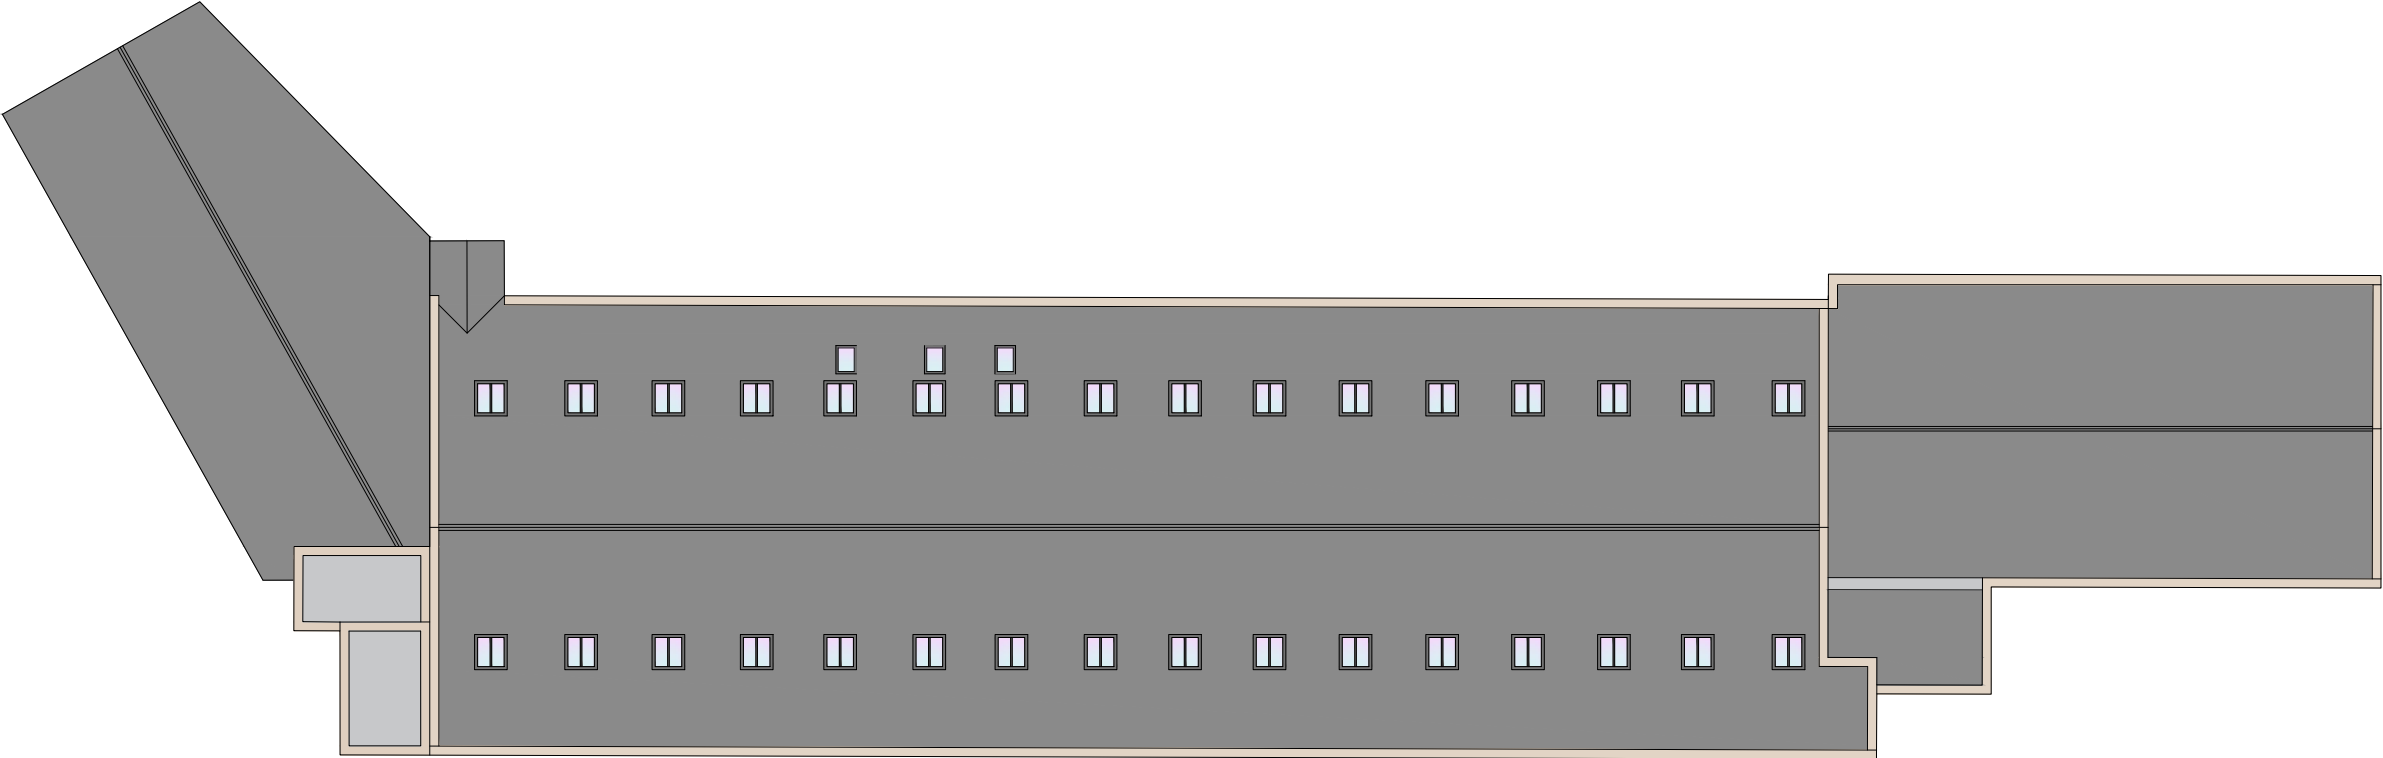

subject to survey

Redwaters (Crimble) Ltd and Prescott Business Park Ltd Crimble Mill Crimble Lane Heywood	Mill Building Roof Plan as Existing	contract no	drawing no	revision	planning indicative only	Blue Pit Mill Queensway Castleton Rochdale OL11 2PG +44 (0)1706 631347 info@cjpartnership.com www.cjpartnership.com	CJPARTNERSHIP ENVIRONMENTAL ARCHITECTS
	work to figured dimensions	3574	57				
	© CJ Partnership owns the copyright of this design / drawing which must not be reproduced in whole or in part without the written permission of CJ Partnership	drawn by	date	scale @ A3			
		September 2021	1:200	Revisions: A.			