


PROPOSED SITE PLAN


Royds Arms, 158 Rooley Moor Road, Rochdale, OL12 7DQ

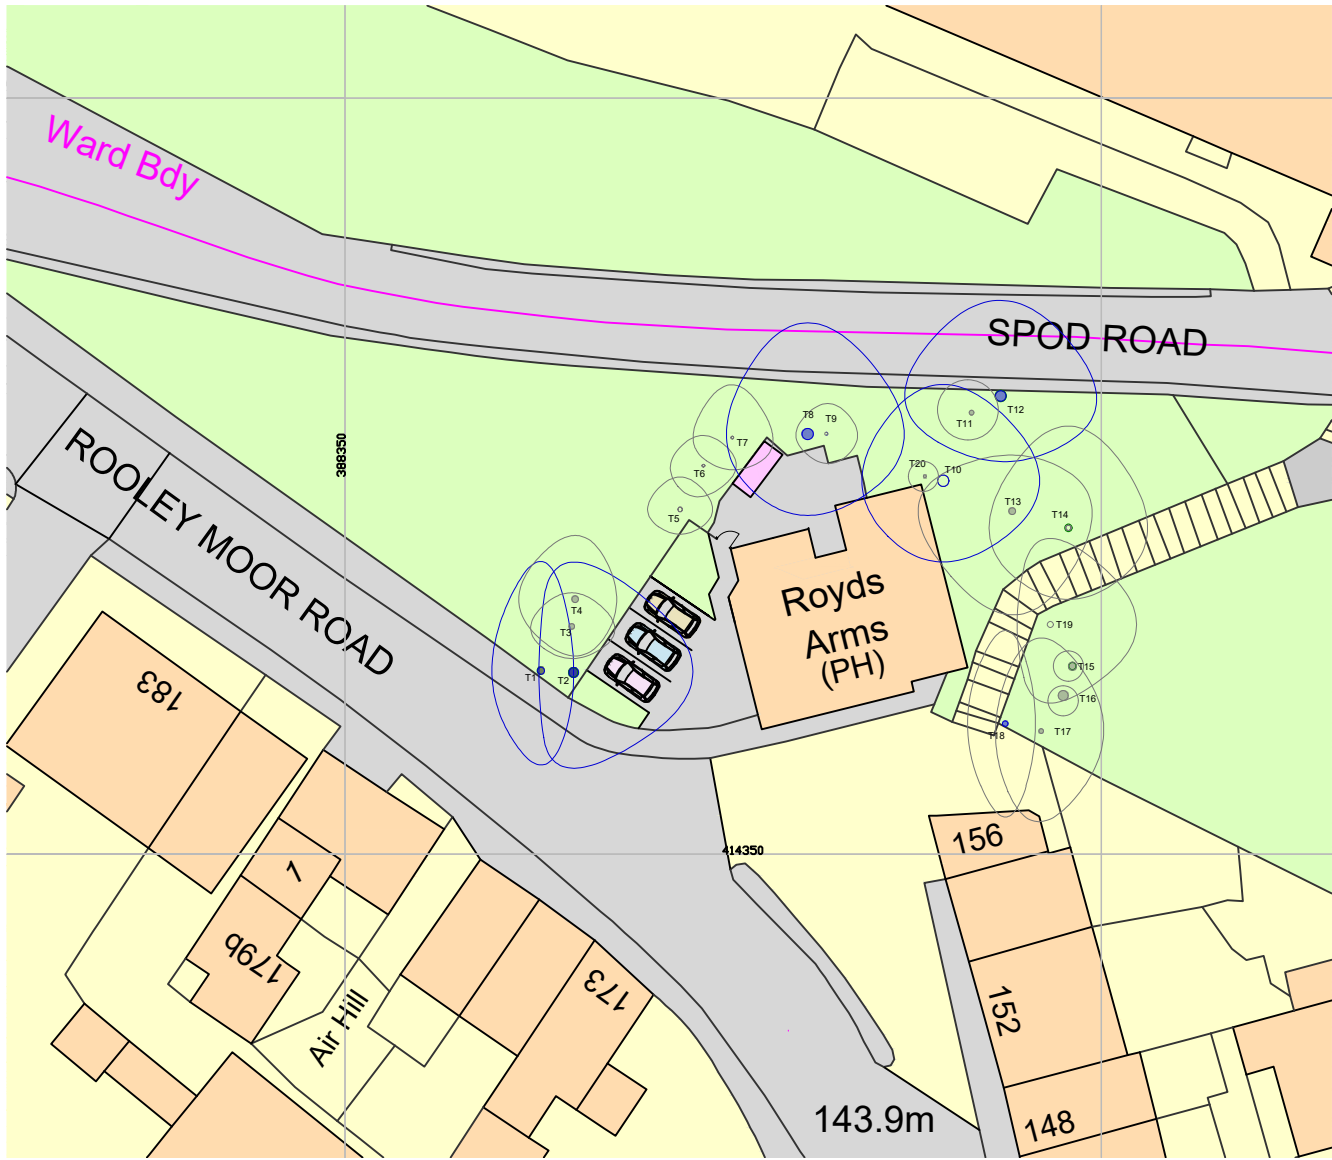

KEY:



BIN STORAGE

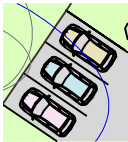

PARKING AREA



THIS DRAWING IS SUBJECT TO COPYRIGHT ©			
Rev	Date	Dm	Revision

Project: Royds Arms, 158 Rooley Moor Road, Rochdale, OL12 7DQ

Title: **PROPOSED SITE PLAN**

Client: Bidwell Ventures UK Ltd

Issue: PLANNING APPLICATION		Scale: 1:500
		Paper: A4
Drawing Number	Rev	Date: AUGUST 2024
RA - PSP - 01	A	Drawn:
		Check: