




EXISTING FRONT ELEVATION
scale 1 - 50




EXISTING SIDE ELEVATION
scale 1 - 50




EXISTING REAR ELEVATION
scale 1 - 50

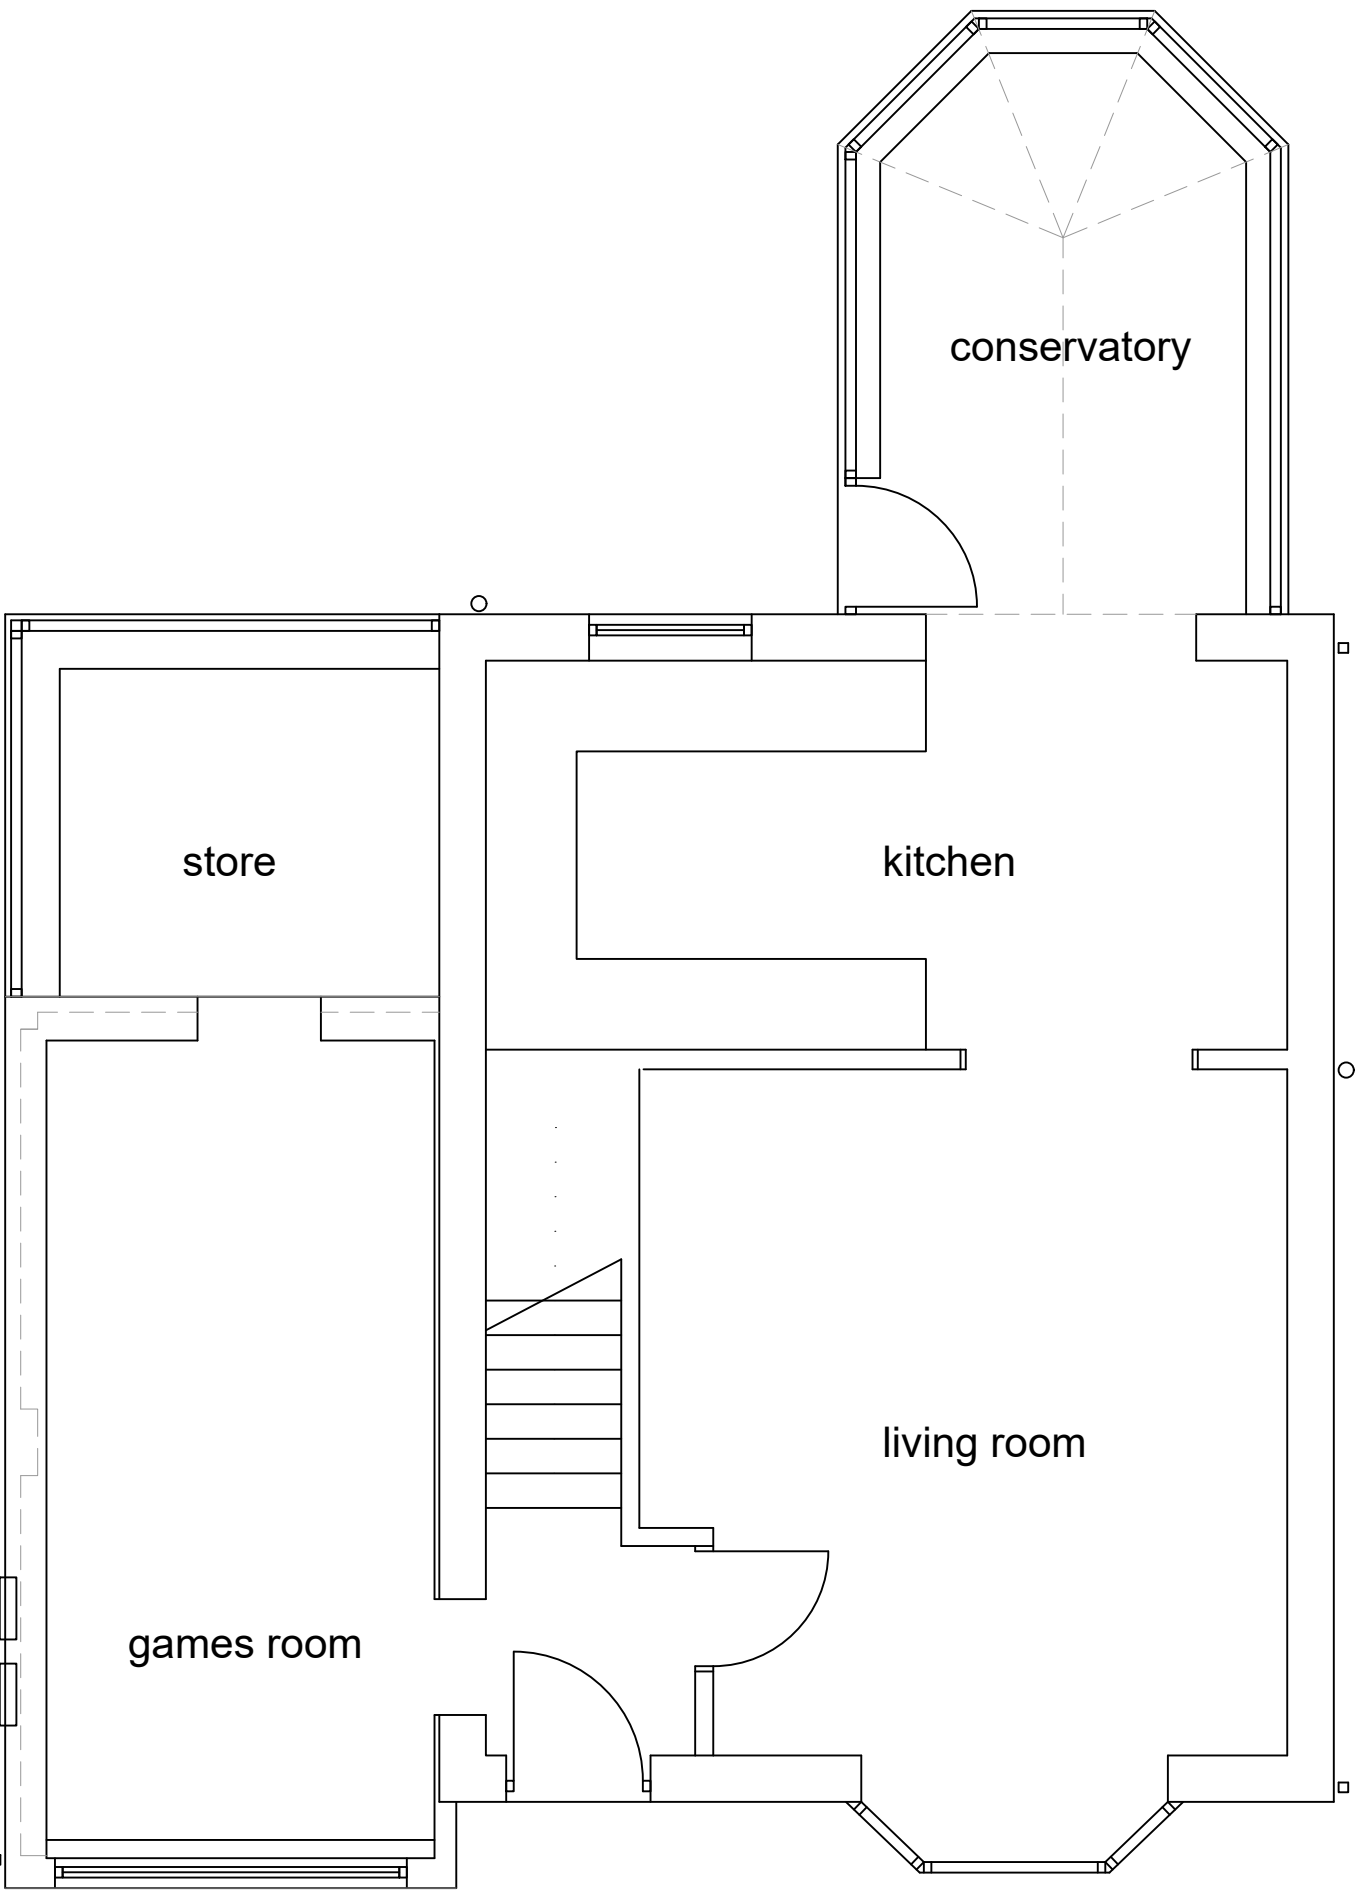

EXISTING GROUND FLOOR PLAN
scale 1 - 50

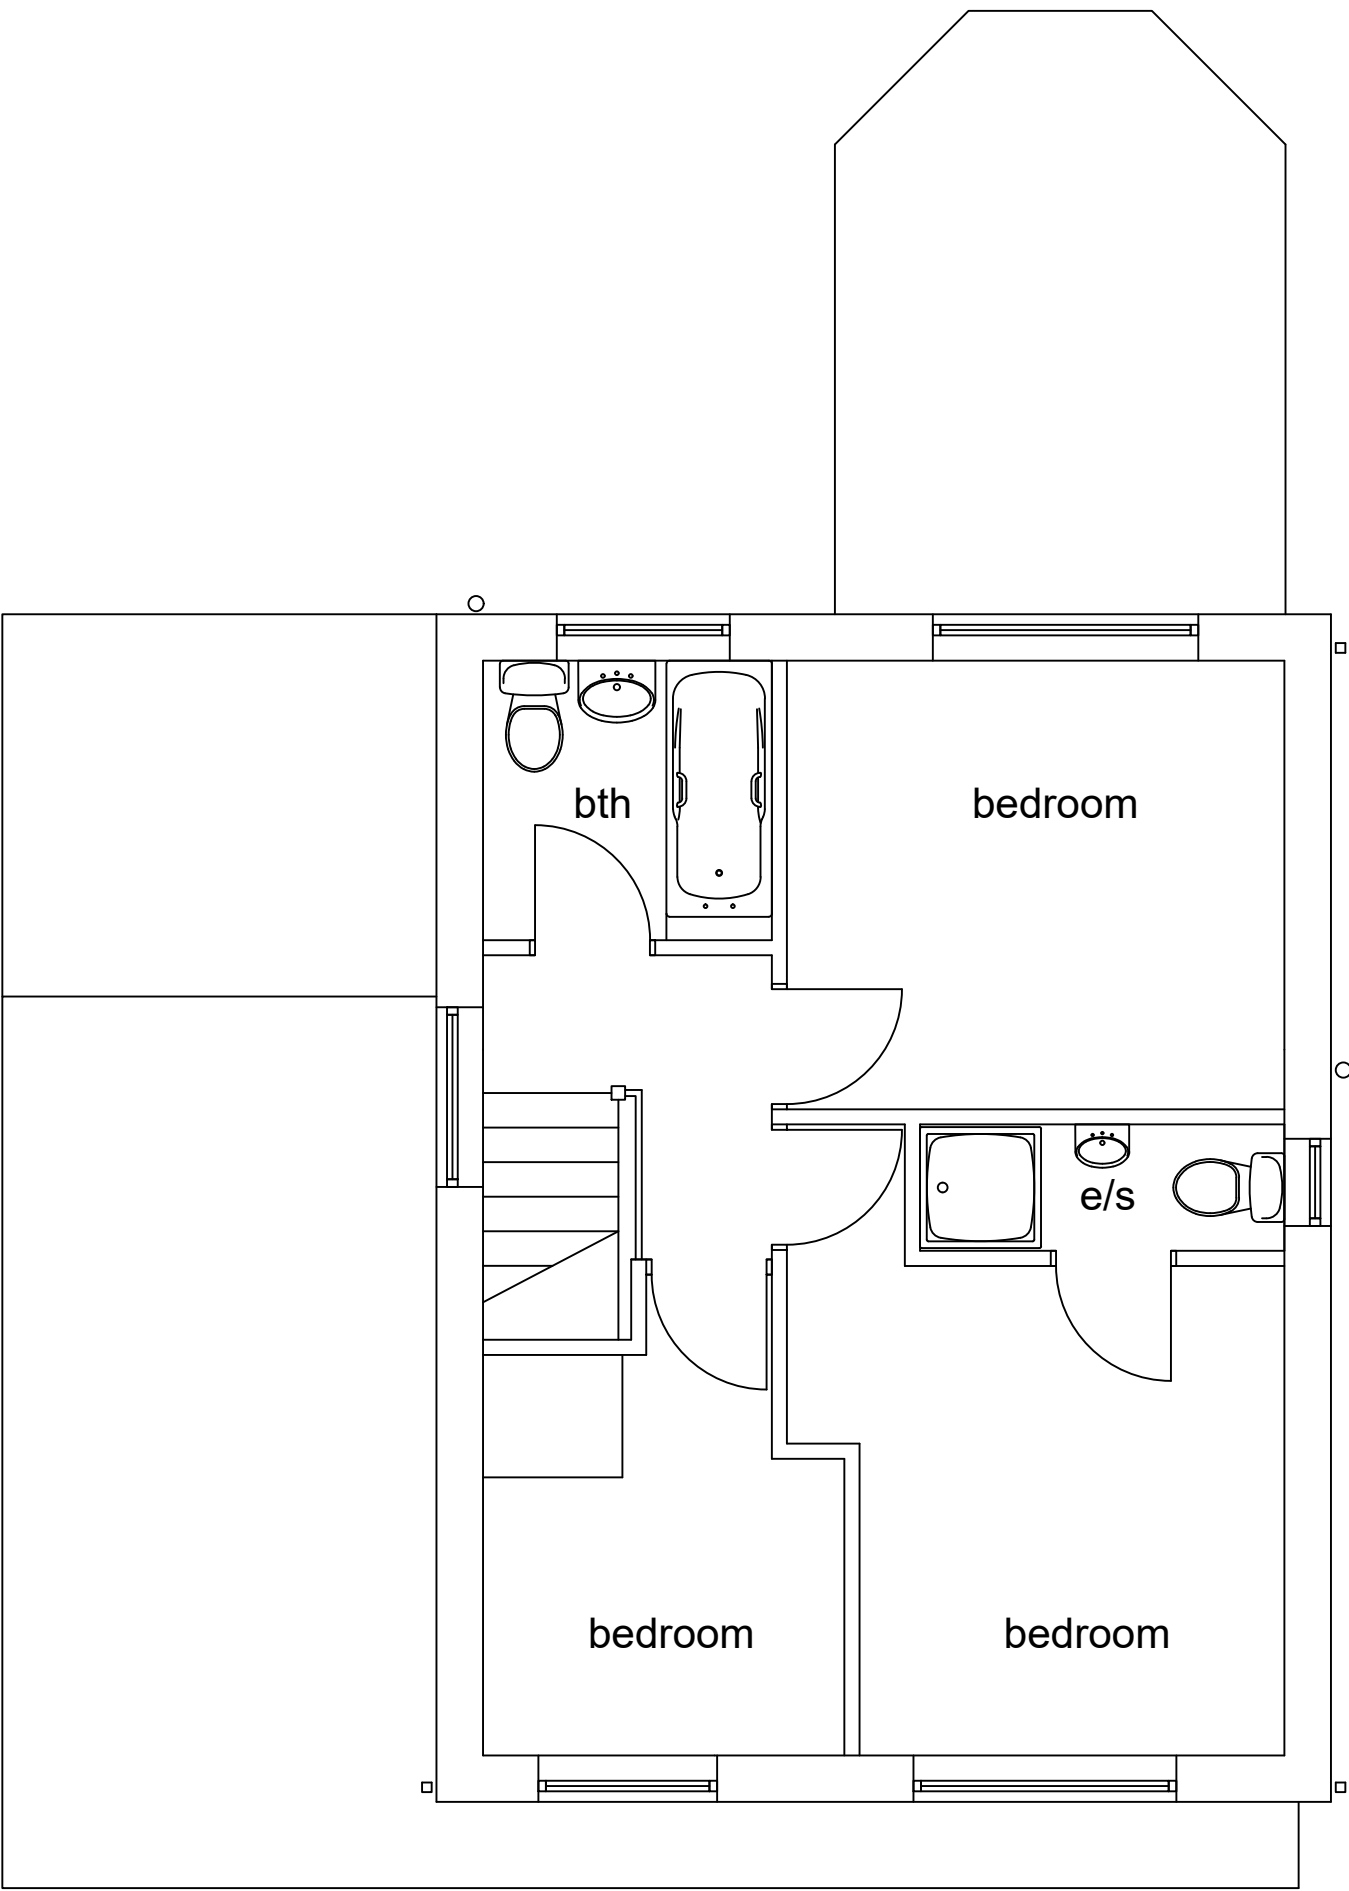

EXISTING FIRST FLOOR PLAN
scale 1 - 50

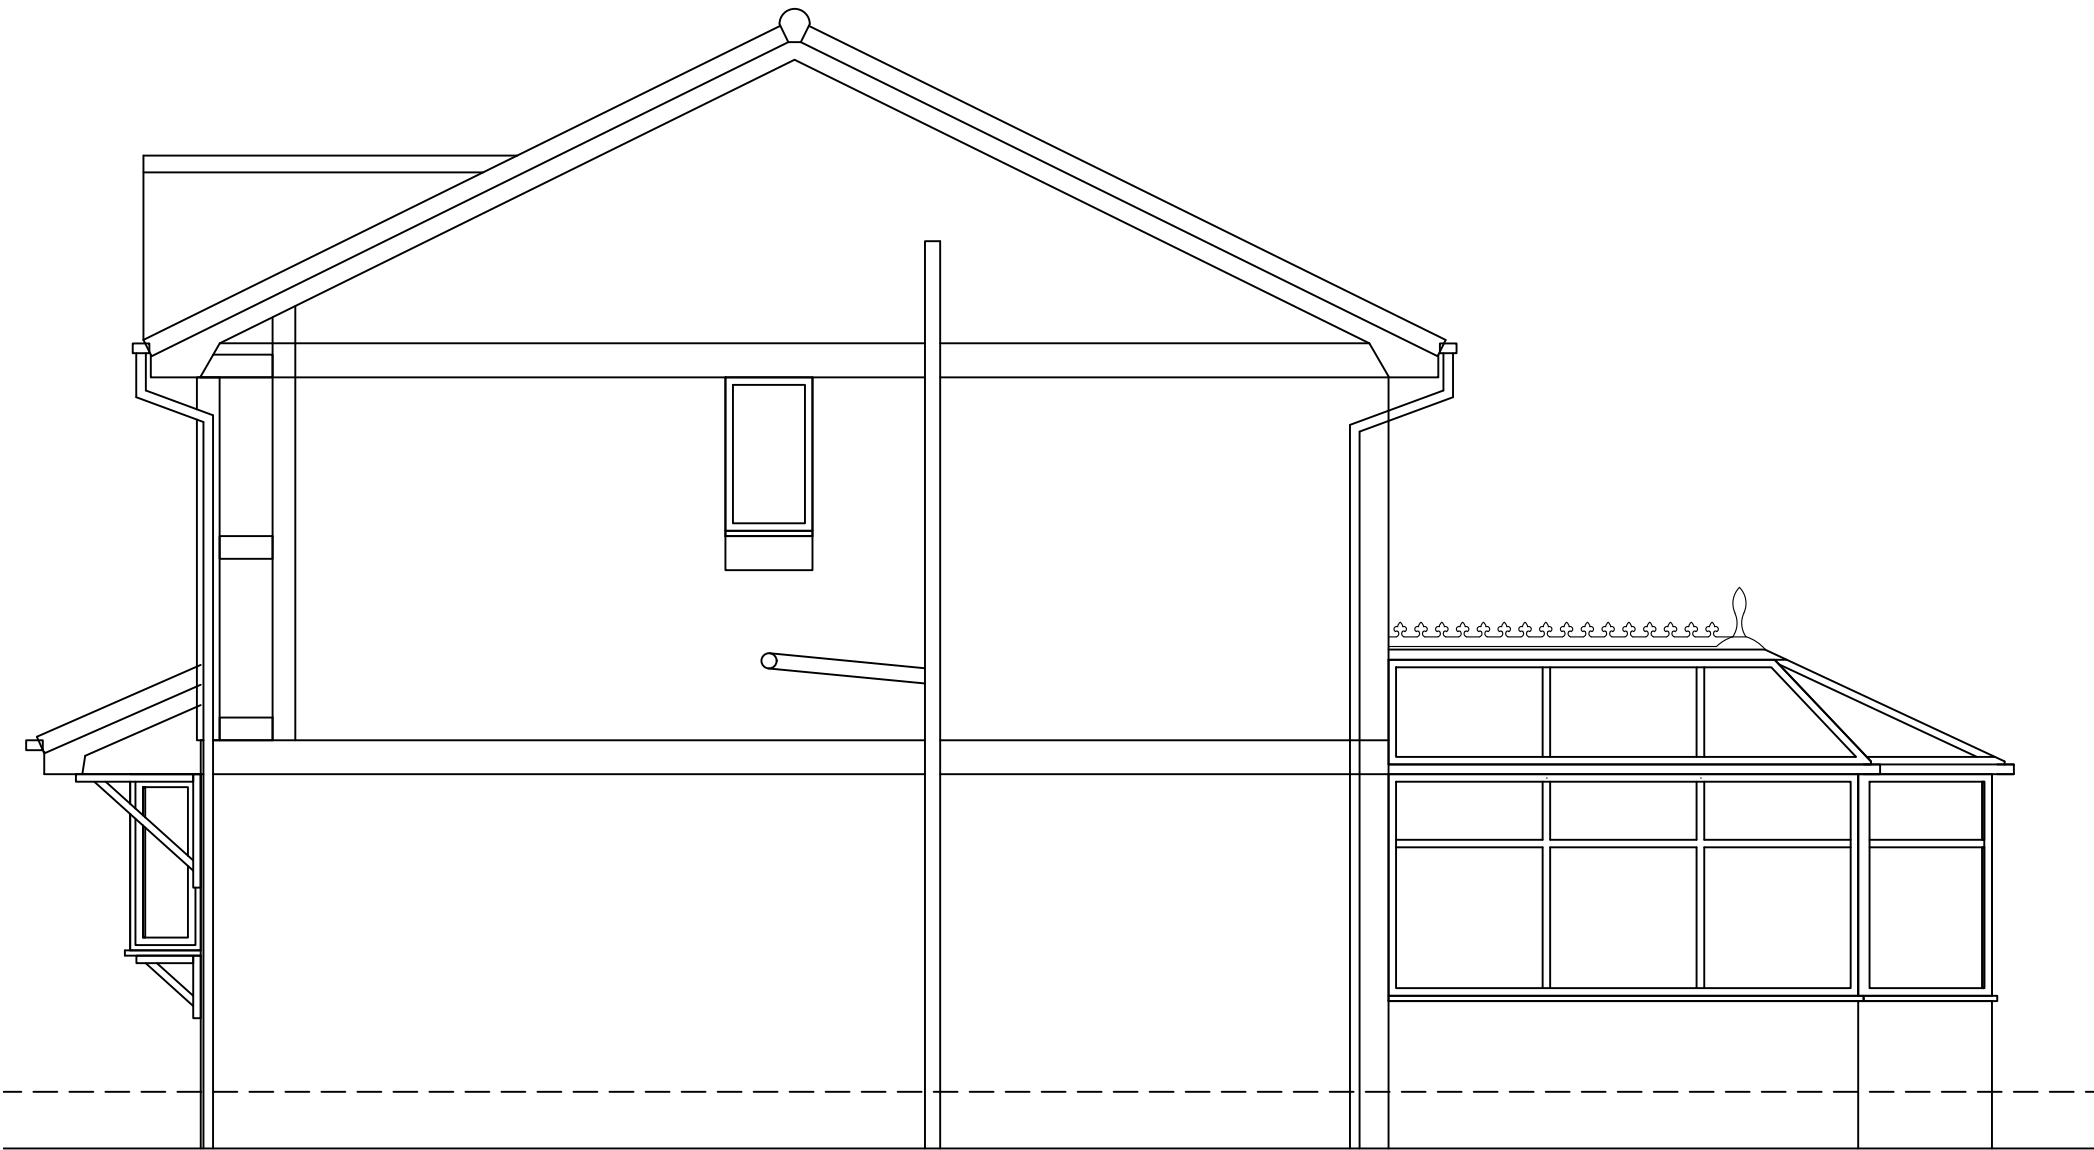

EXISTING SIDE ELEVATION
scale 1 - 50

rev	date	description	
		New Century House 176 Drake Street Rochdale OL16 1UP Tel: 01706 764880 Fax: 01706 764881 www.ajcockerassociates.co.uk mail@ajcockerassociates.co.uk	
		the mark of property professionalism worldwide	
Project:		scale: as noted @ A1	
5 Pavilion Close Rochdale existing plans and elevations		date: April 25	
Client: Mr Khurshid		drawn: IS	
		Dwg. Nr. K238-01	