


All dimensions are to be checked on site. This drawing shall not be scaled to ascertain dimensions.

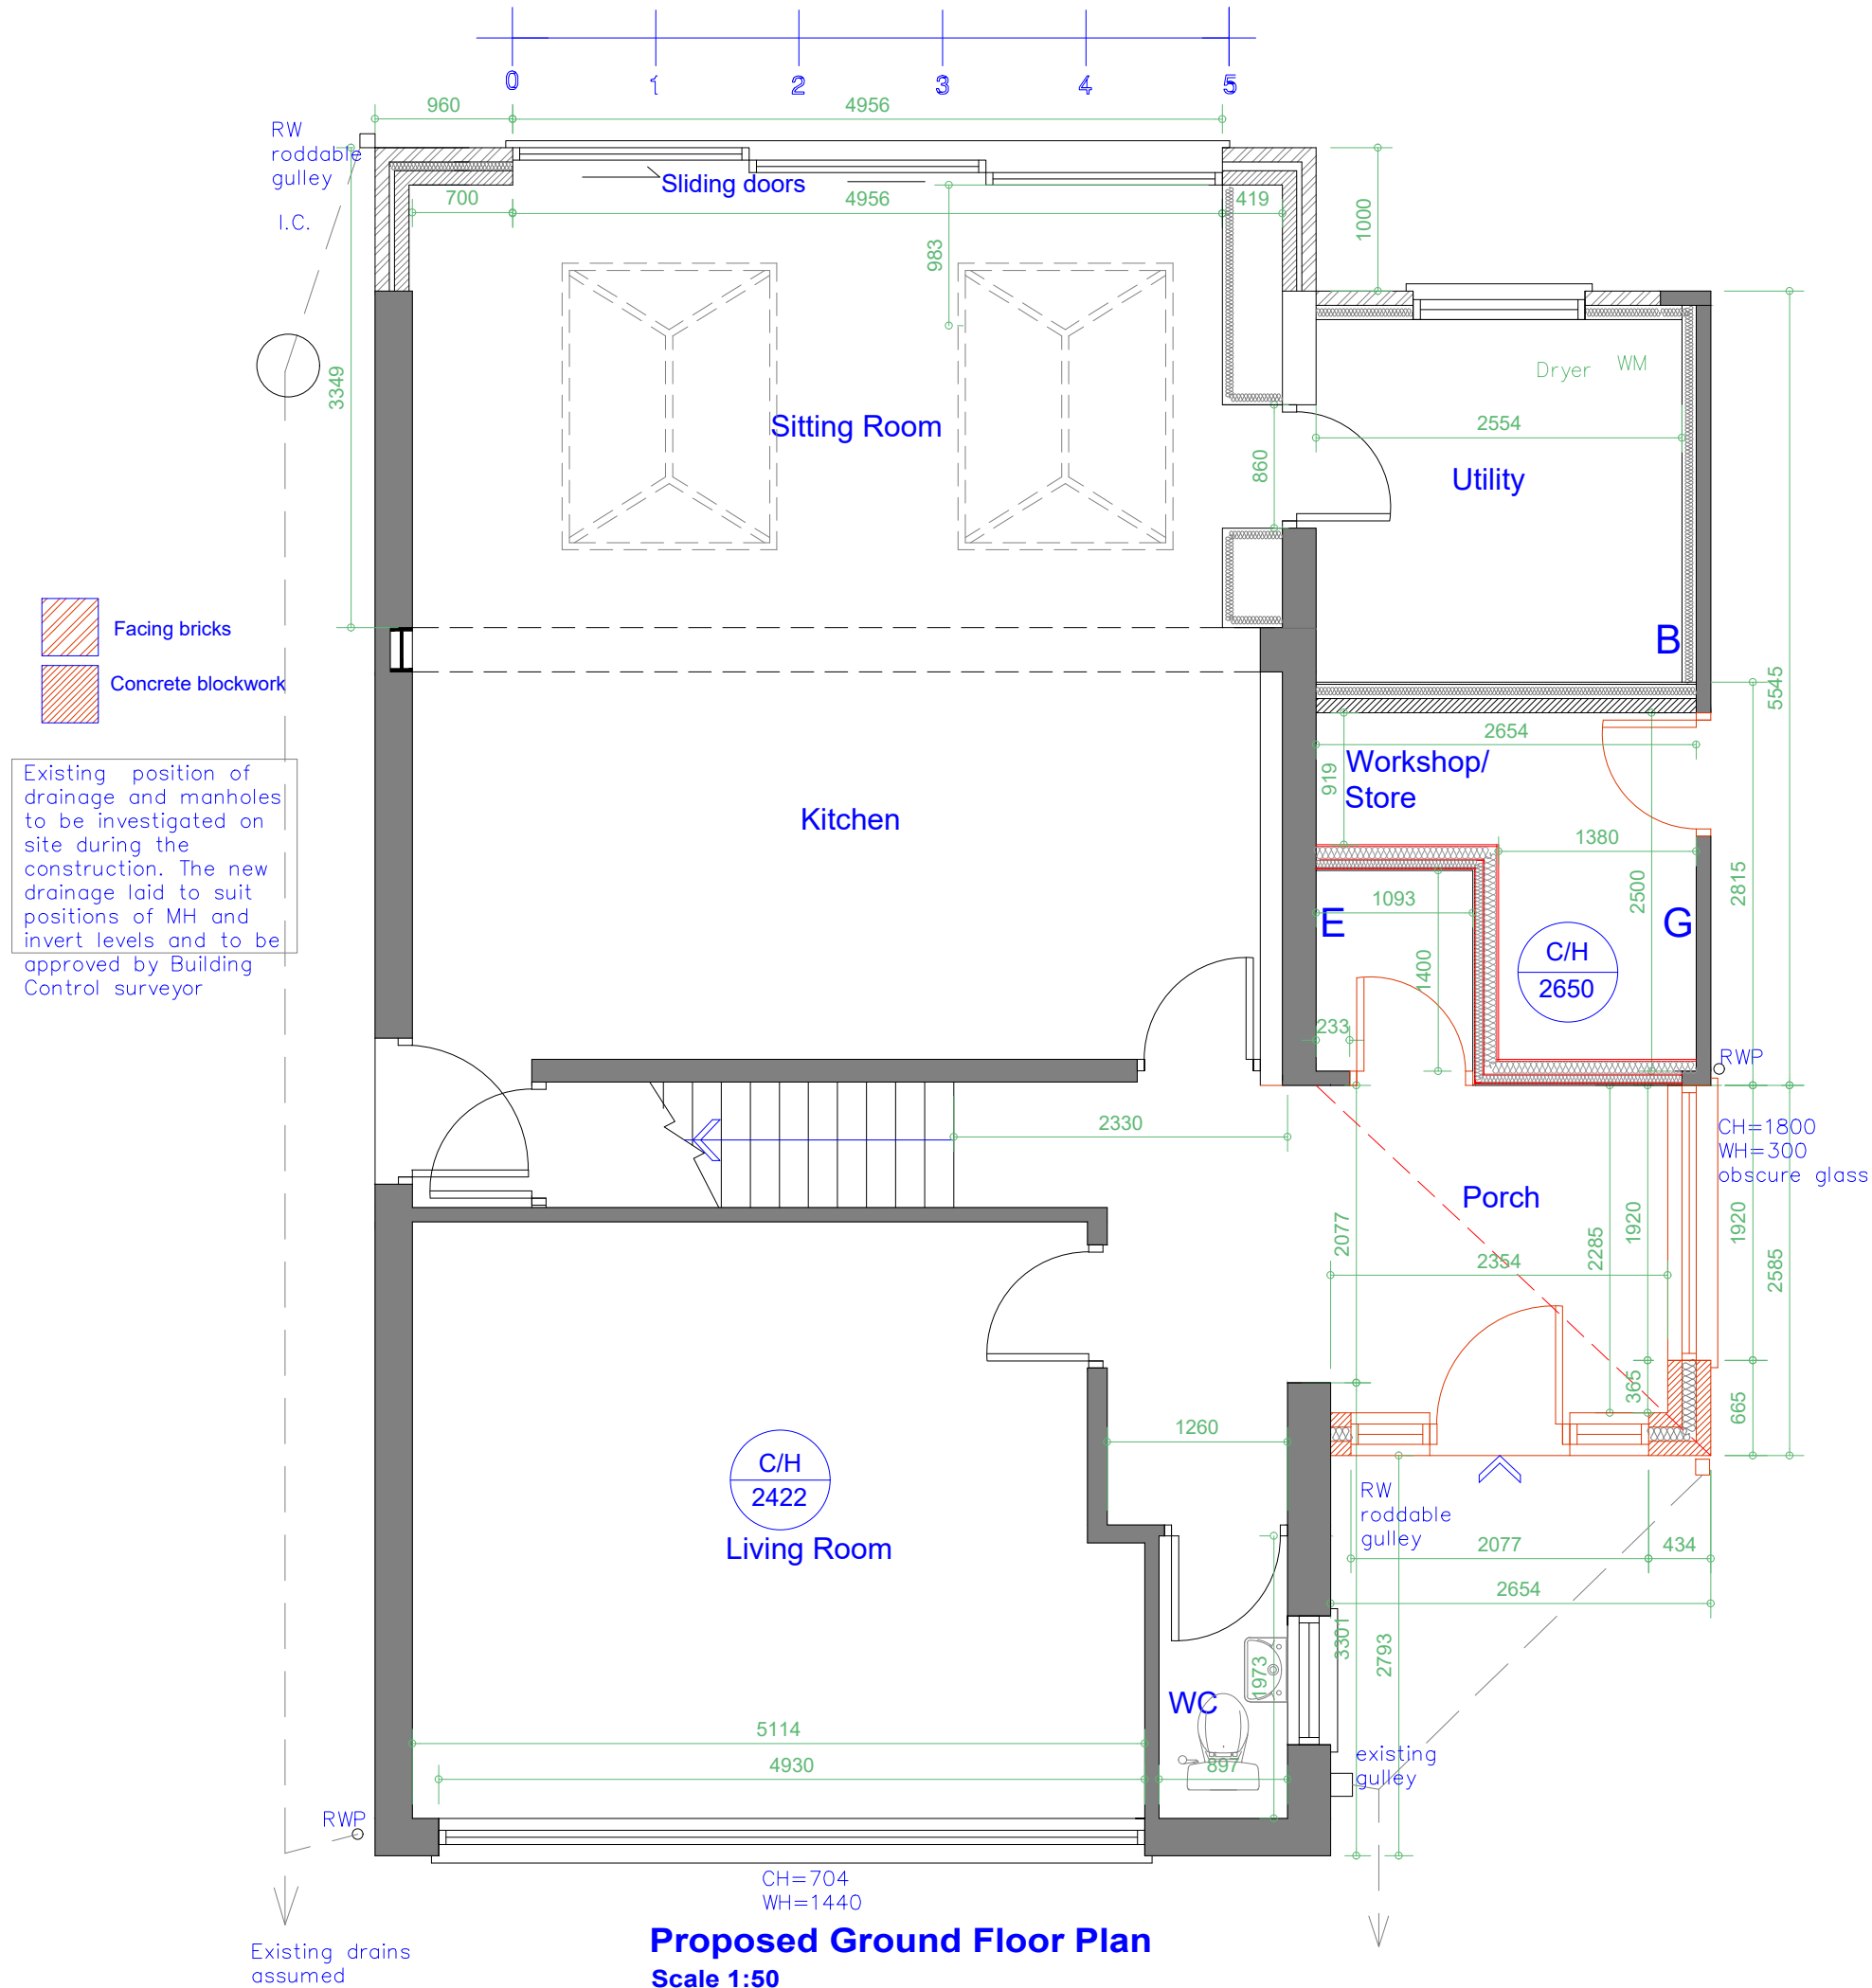

Rev	Date	Description
Issued For : INFORMATION PURPOSES ONLY		
Client Mr. Kevin England.		
Project Kevin England. Mayflower Joinery. 14 Sunningdale Dr, Heywood OL10 2DA. Proposed partial garage conversion and Porch		
Scheme - Drawing Title Proposed Ground Floor Plan.		
03	Date	26.6.25
Drawing No.	Revision	Scale 1:50 @A3

Plans To Build It Ltd
Tel: 0161 728 5730
Mob: 07741175755
www.planstobuildit.com