



EXISTING: FLOOR PLANS


Royd Arms, 158 Rooley Moor Road, Rochdale, OL12 7DQ

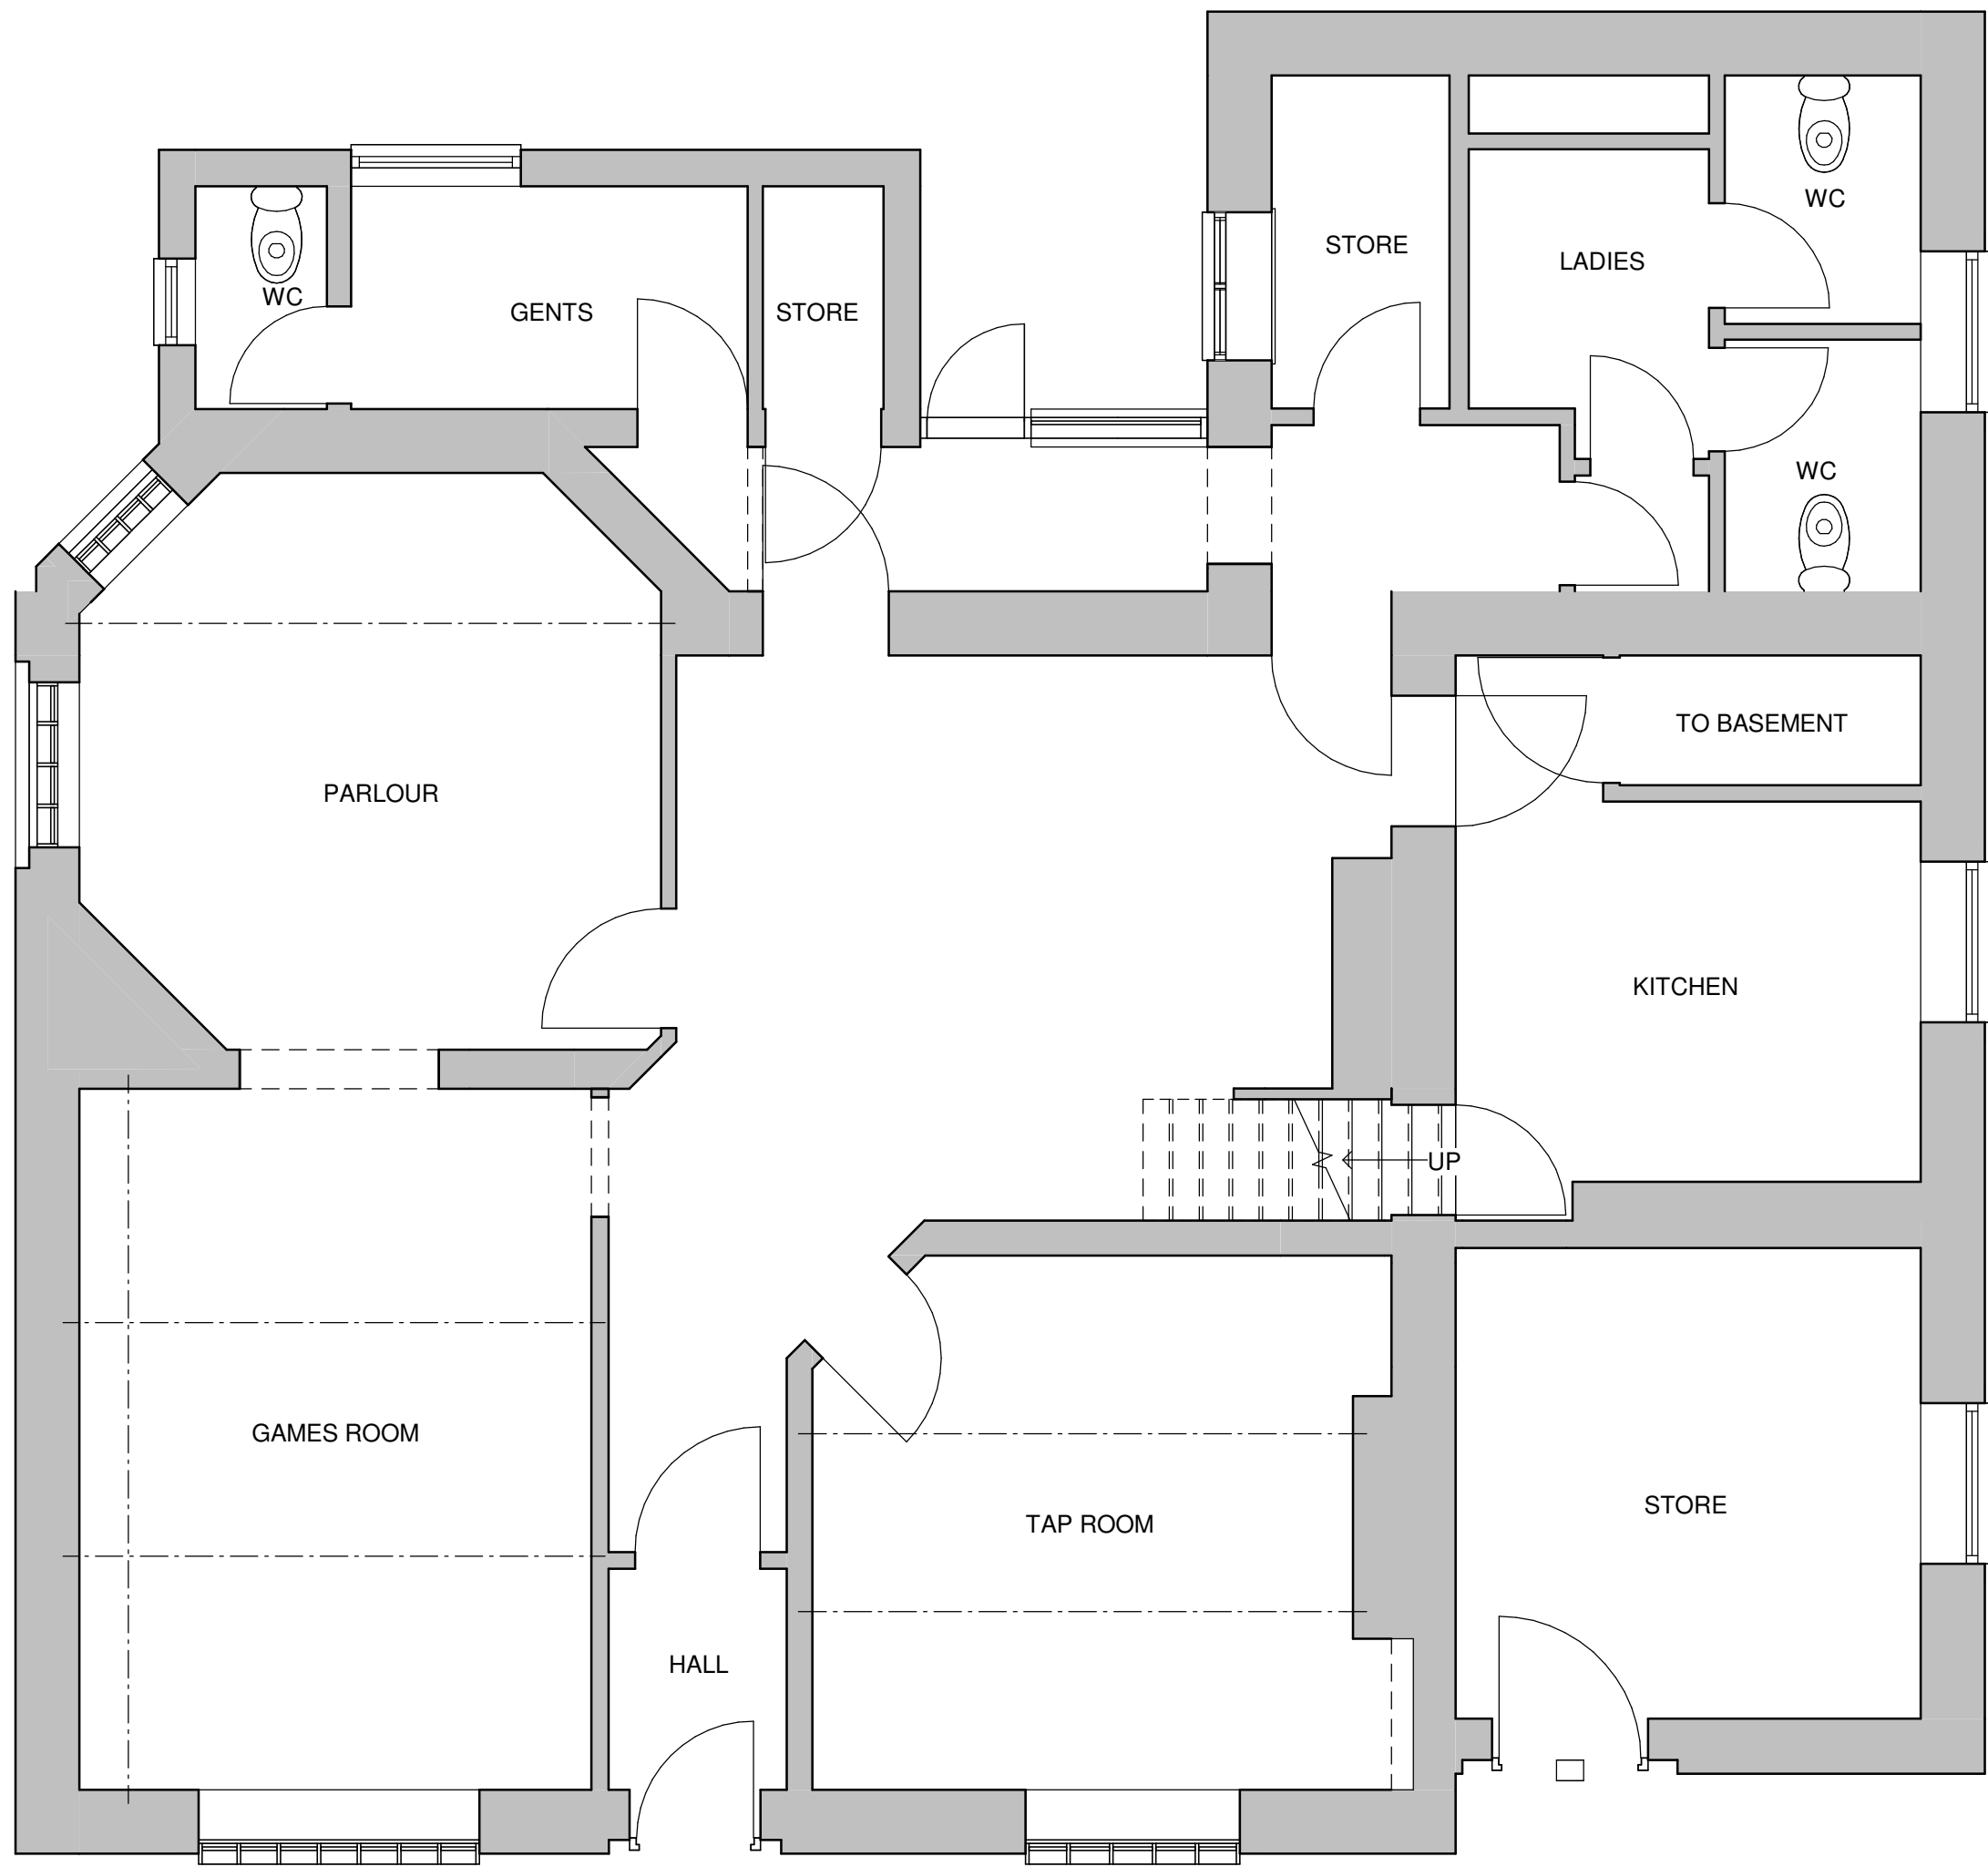

GROUND FLOOR PLAN

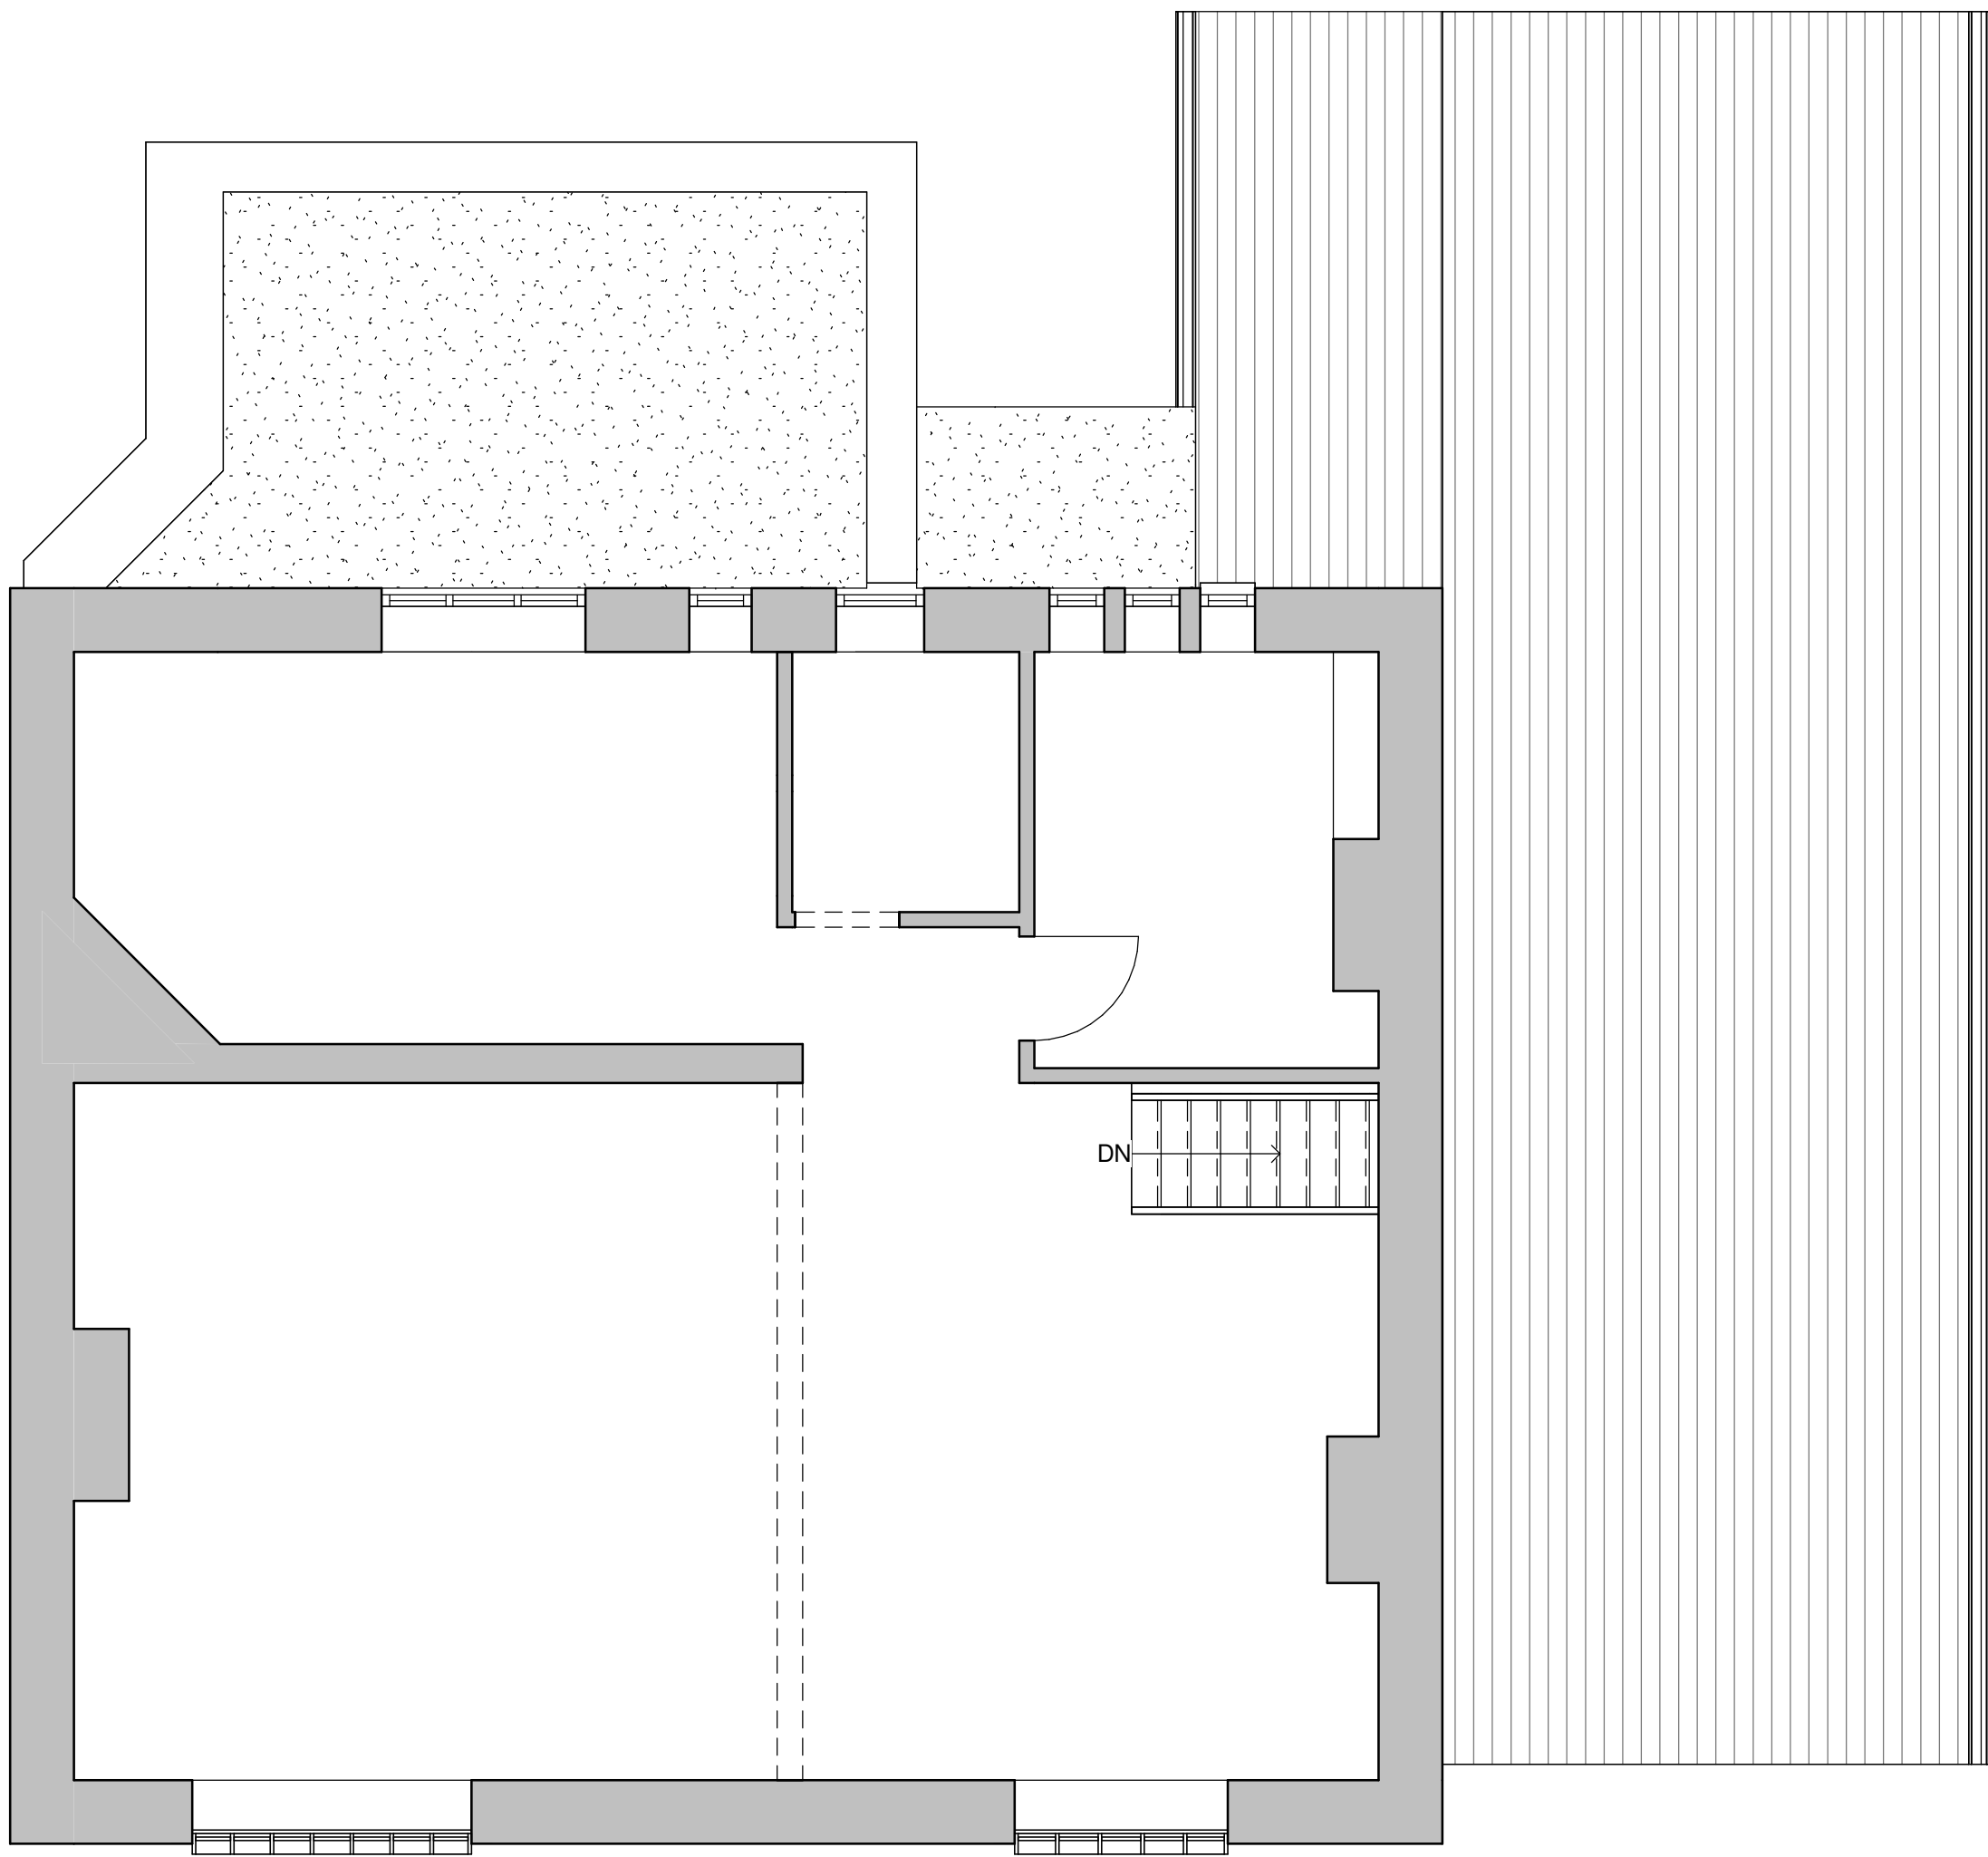

FIRST FLOOR PLAN

 

VISUAL SCALE 1:50 @ A1

Rev	04/10/24	DS	
Date		Dm	Revision
Project: Royds Arms, 158 Rooley Moor Road, Rochdale, OL12 7DQ			
Title: EXISTING FLOOR PLANS			
Client: Bidwell Ventures UK Ltd			
Issue: PLANNING APPLICATION		Scale: 1 : 50	
		Paper: A1	
Drawing Number	Rev	Date:	04/07/2024 14:48:32
RA - 001	A	Drawn: DS	
		Check: DS	