



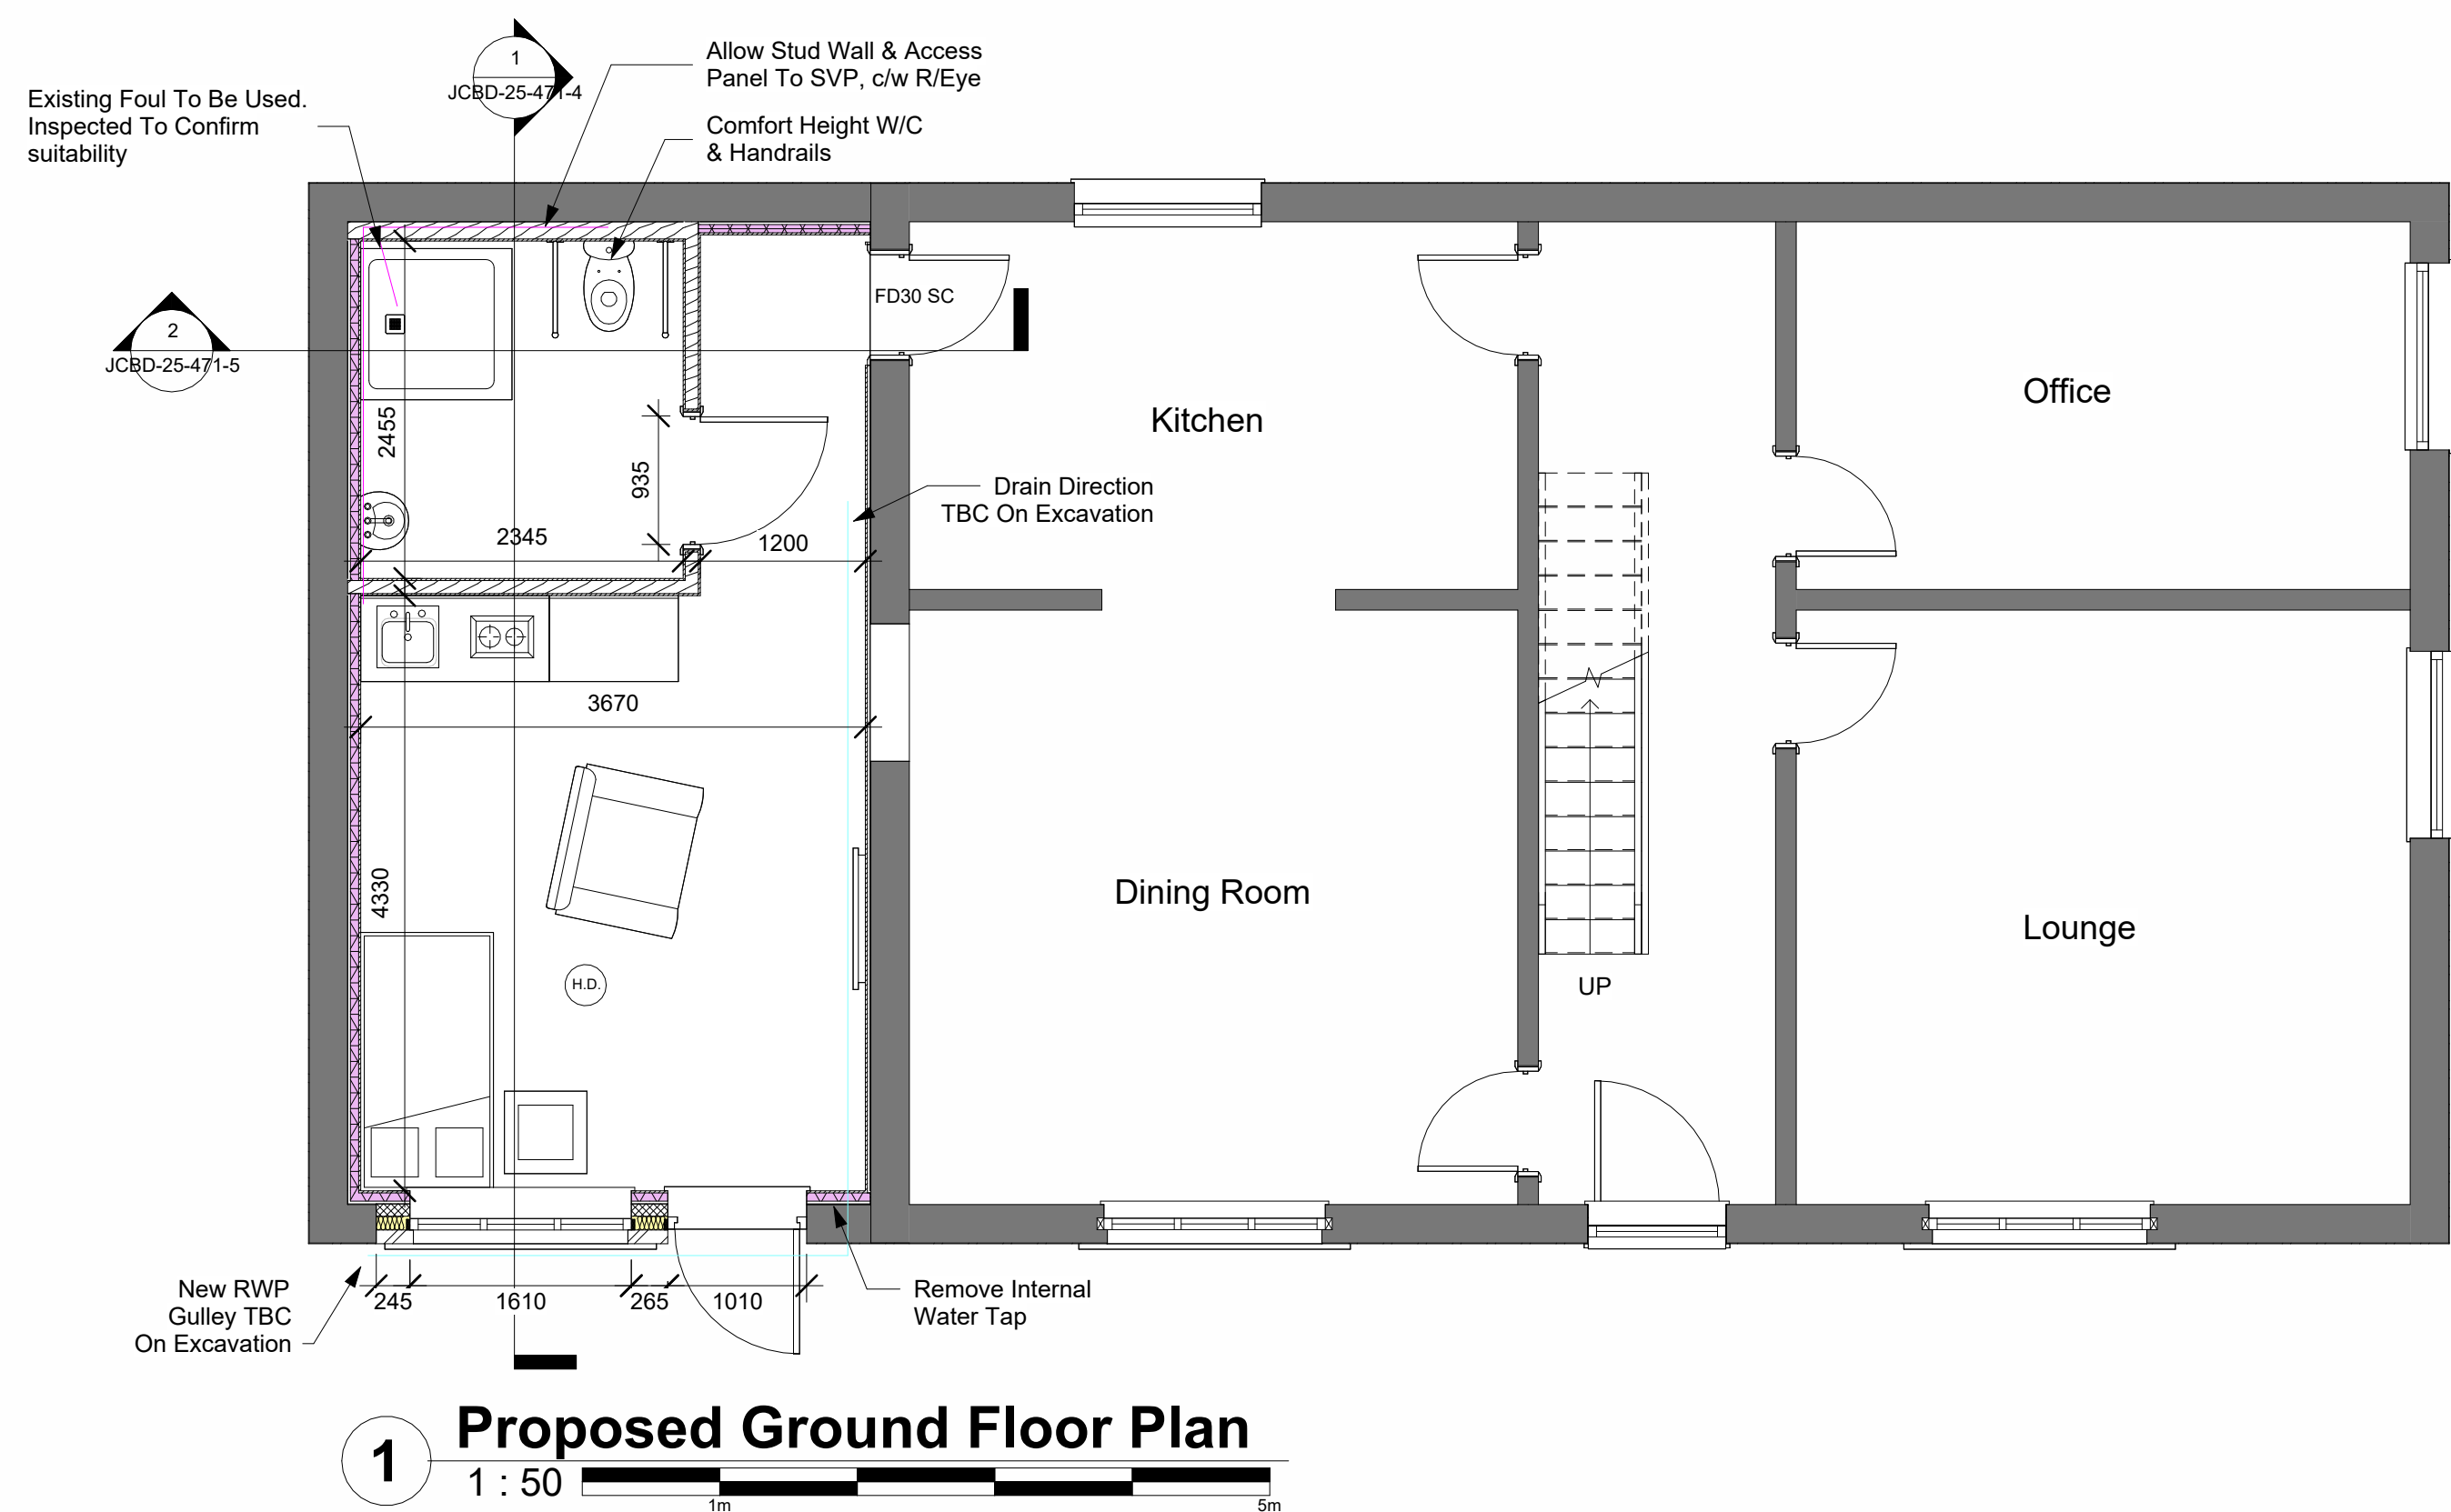

3 3D Image

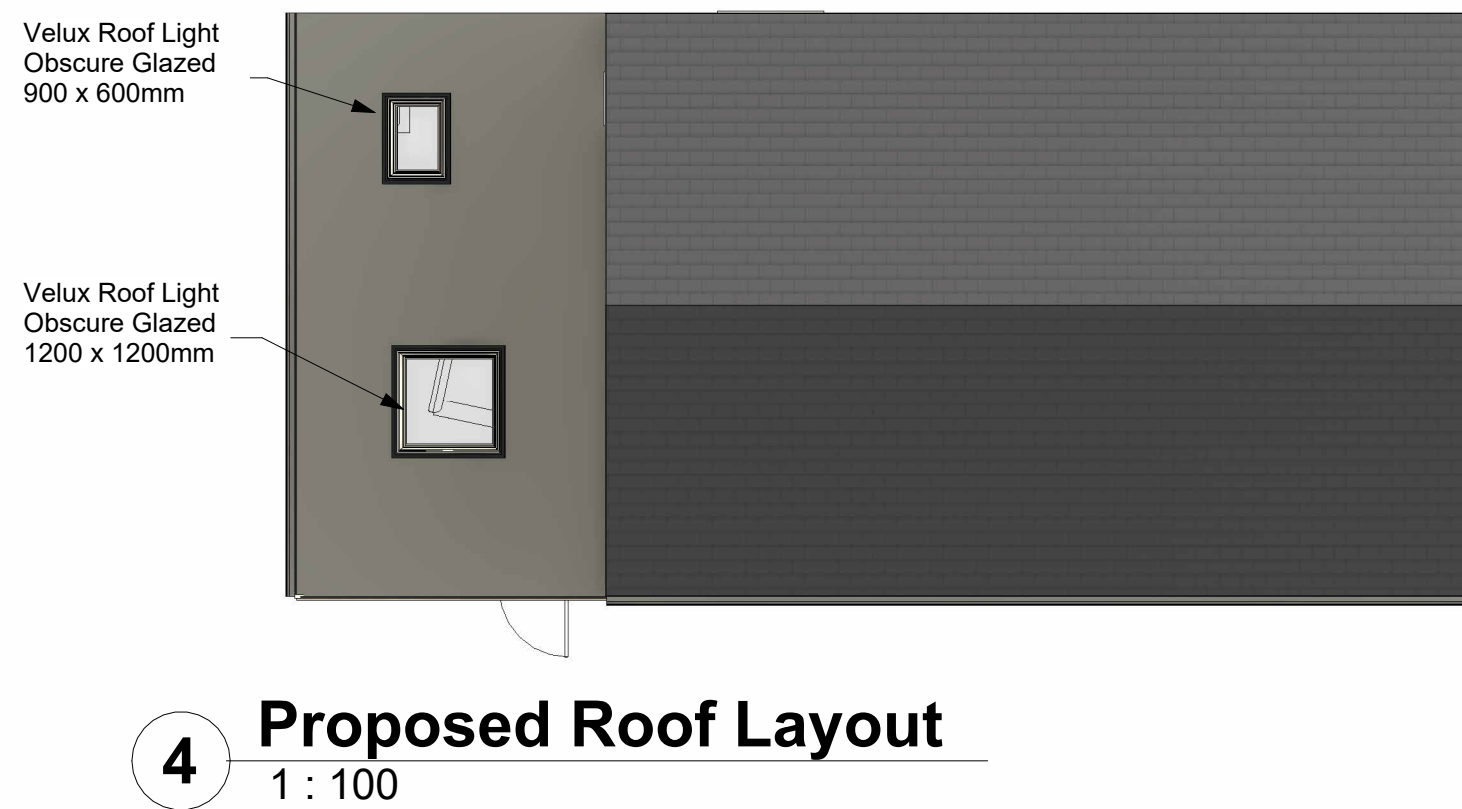

- Legend**
- Existing Walls- Plan
 - Blockwork - Plans
 - Internal Stud Wall - Plans
 - Insulated Plasterboard - Plans
 - Insulation - Plans
 - Stone Work - Elevations
 - Slate Roof Finish - Elevations
 - EPDM Flat Roof
 - Foul Drainage - Plans
 - Surface Water Drainage - Plans
 - (S.D.) Smoke Detector - Plans
 - (H.D.) Heat Detector - Plans

02	Roof Lights Set at 150mm Projection	03/09/25		
01	Roof Pitch Maintained And Fascia Cladding Above Stone Eaves Maintained As Per Existing	03/09/25		
00	Initial Issue	04/07/25		
Rev. No.	Revision Description	Rev. Date		
Title: Proposed Floor Plan, Elevations and Roof Layout				
Project: Willow Tree Support 4 kingsway Rochdale OL11 4UU				
Client: Dale Jehu Willow Tree Support 4 kingsway Rochdale OL11 4UU				
Scale (@ A1)	Drawn By:	Checked By:	Date:	Project Number
As indicated	JW	AW	04/07/25	471
Drawing Number			Revision Number	
JCBD-25-471-2			02	